


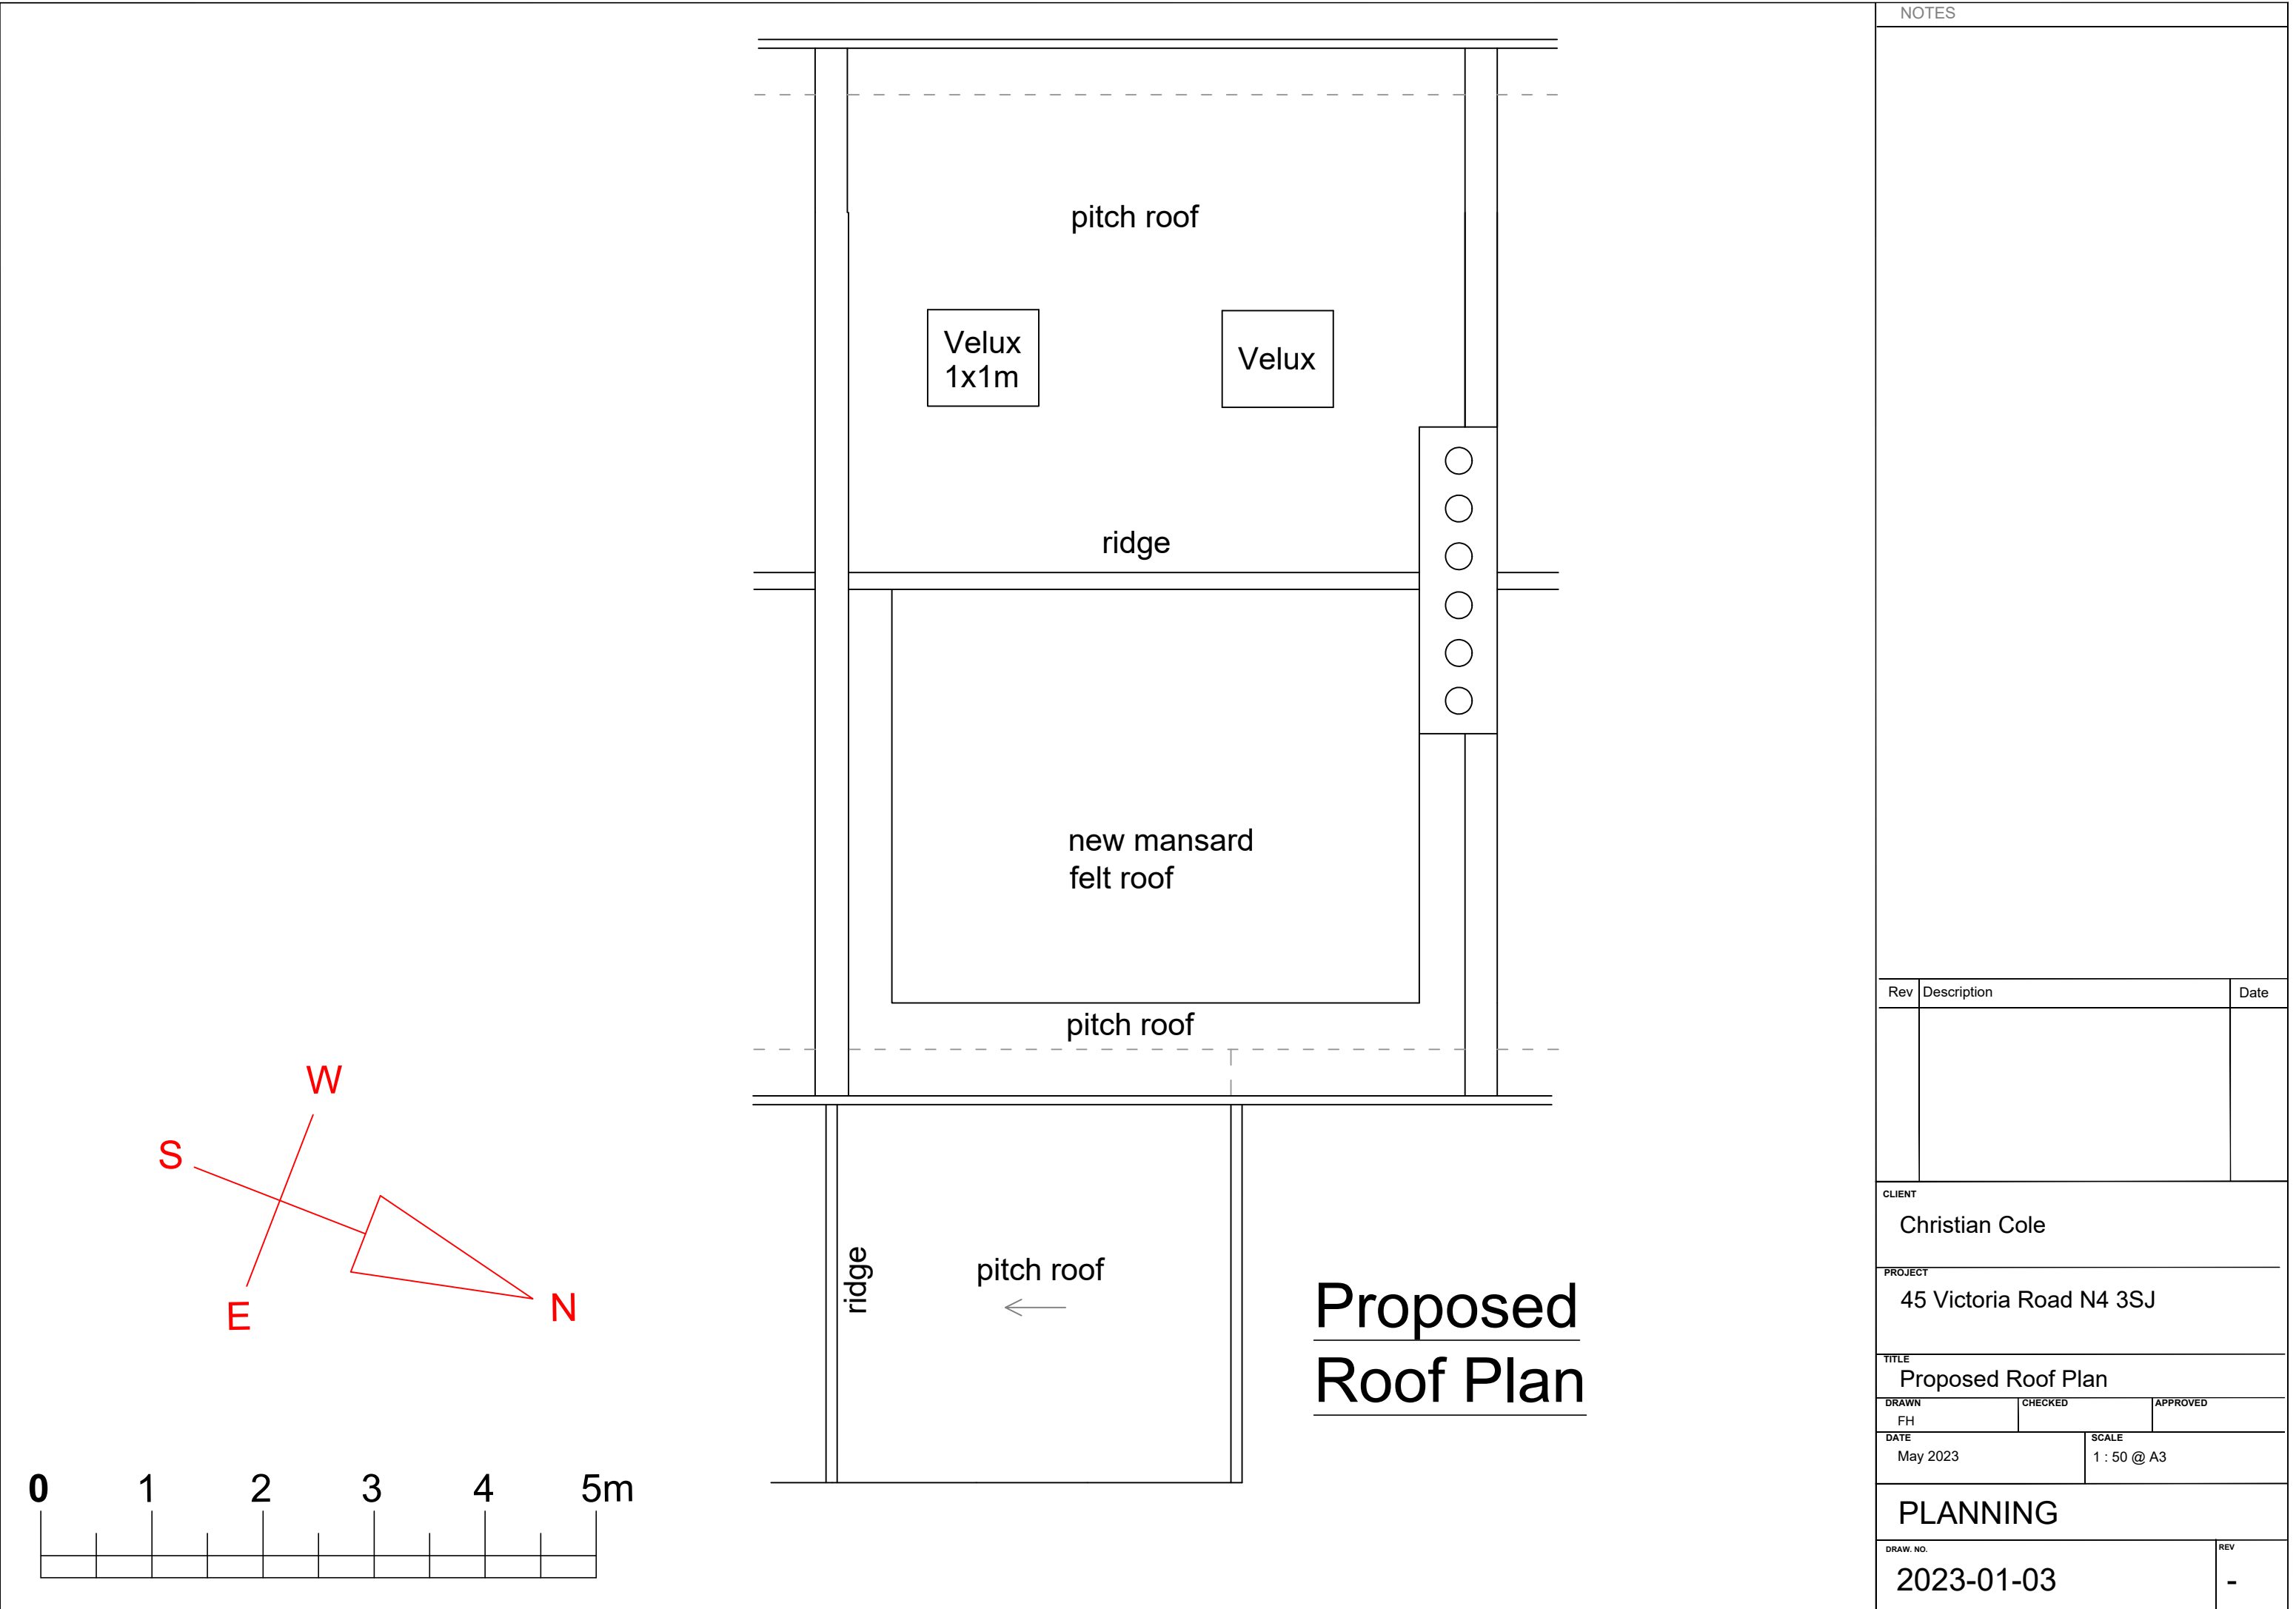

NOTES			
Rev	Description		Date
CLIENT			
Christian Cole			
PROJECT			
45 Victoria Road N4 3SJ			
TITLE			
Proposed Roof Plan			
DRAWN	CHECKED	APPROVED	
FH			
DATE		SCALE	
May 2023		1 : 50 @ A3	
PLANNING			
DRAW. NO.			REV
2023-01-03			-