


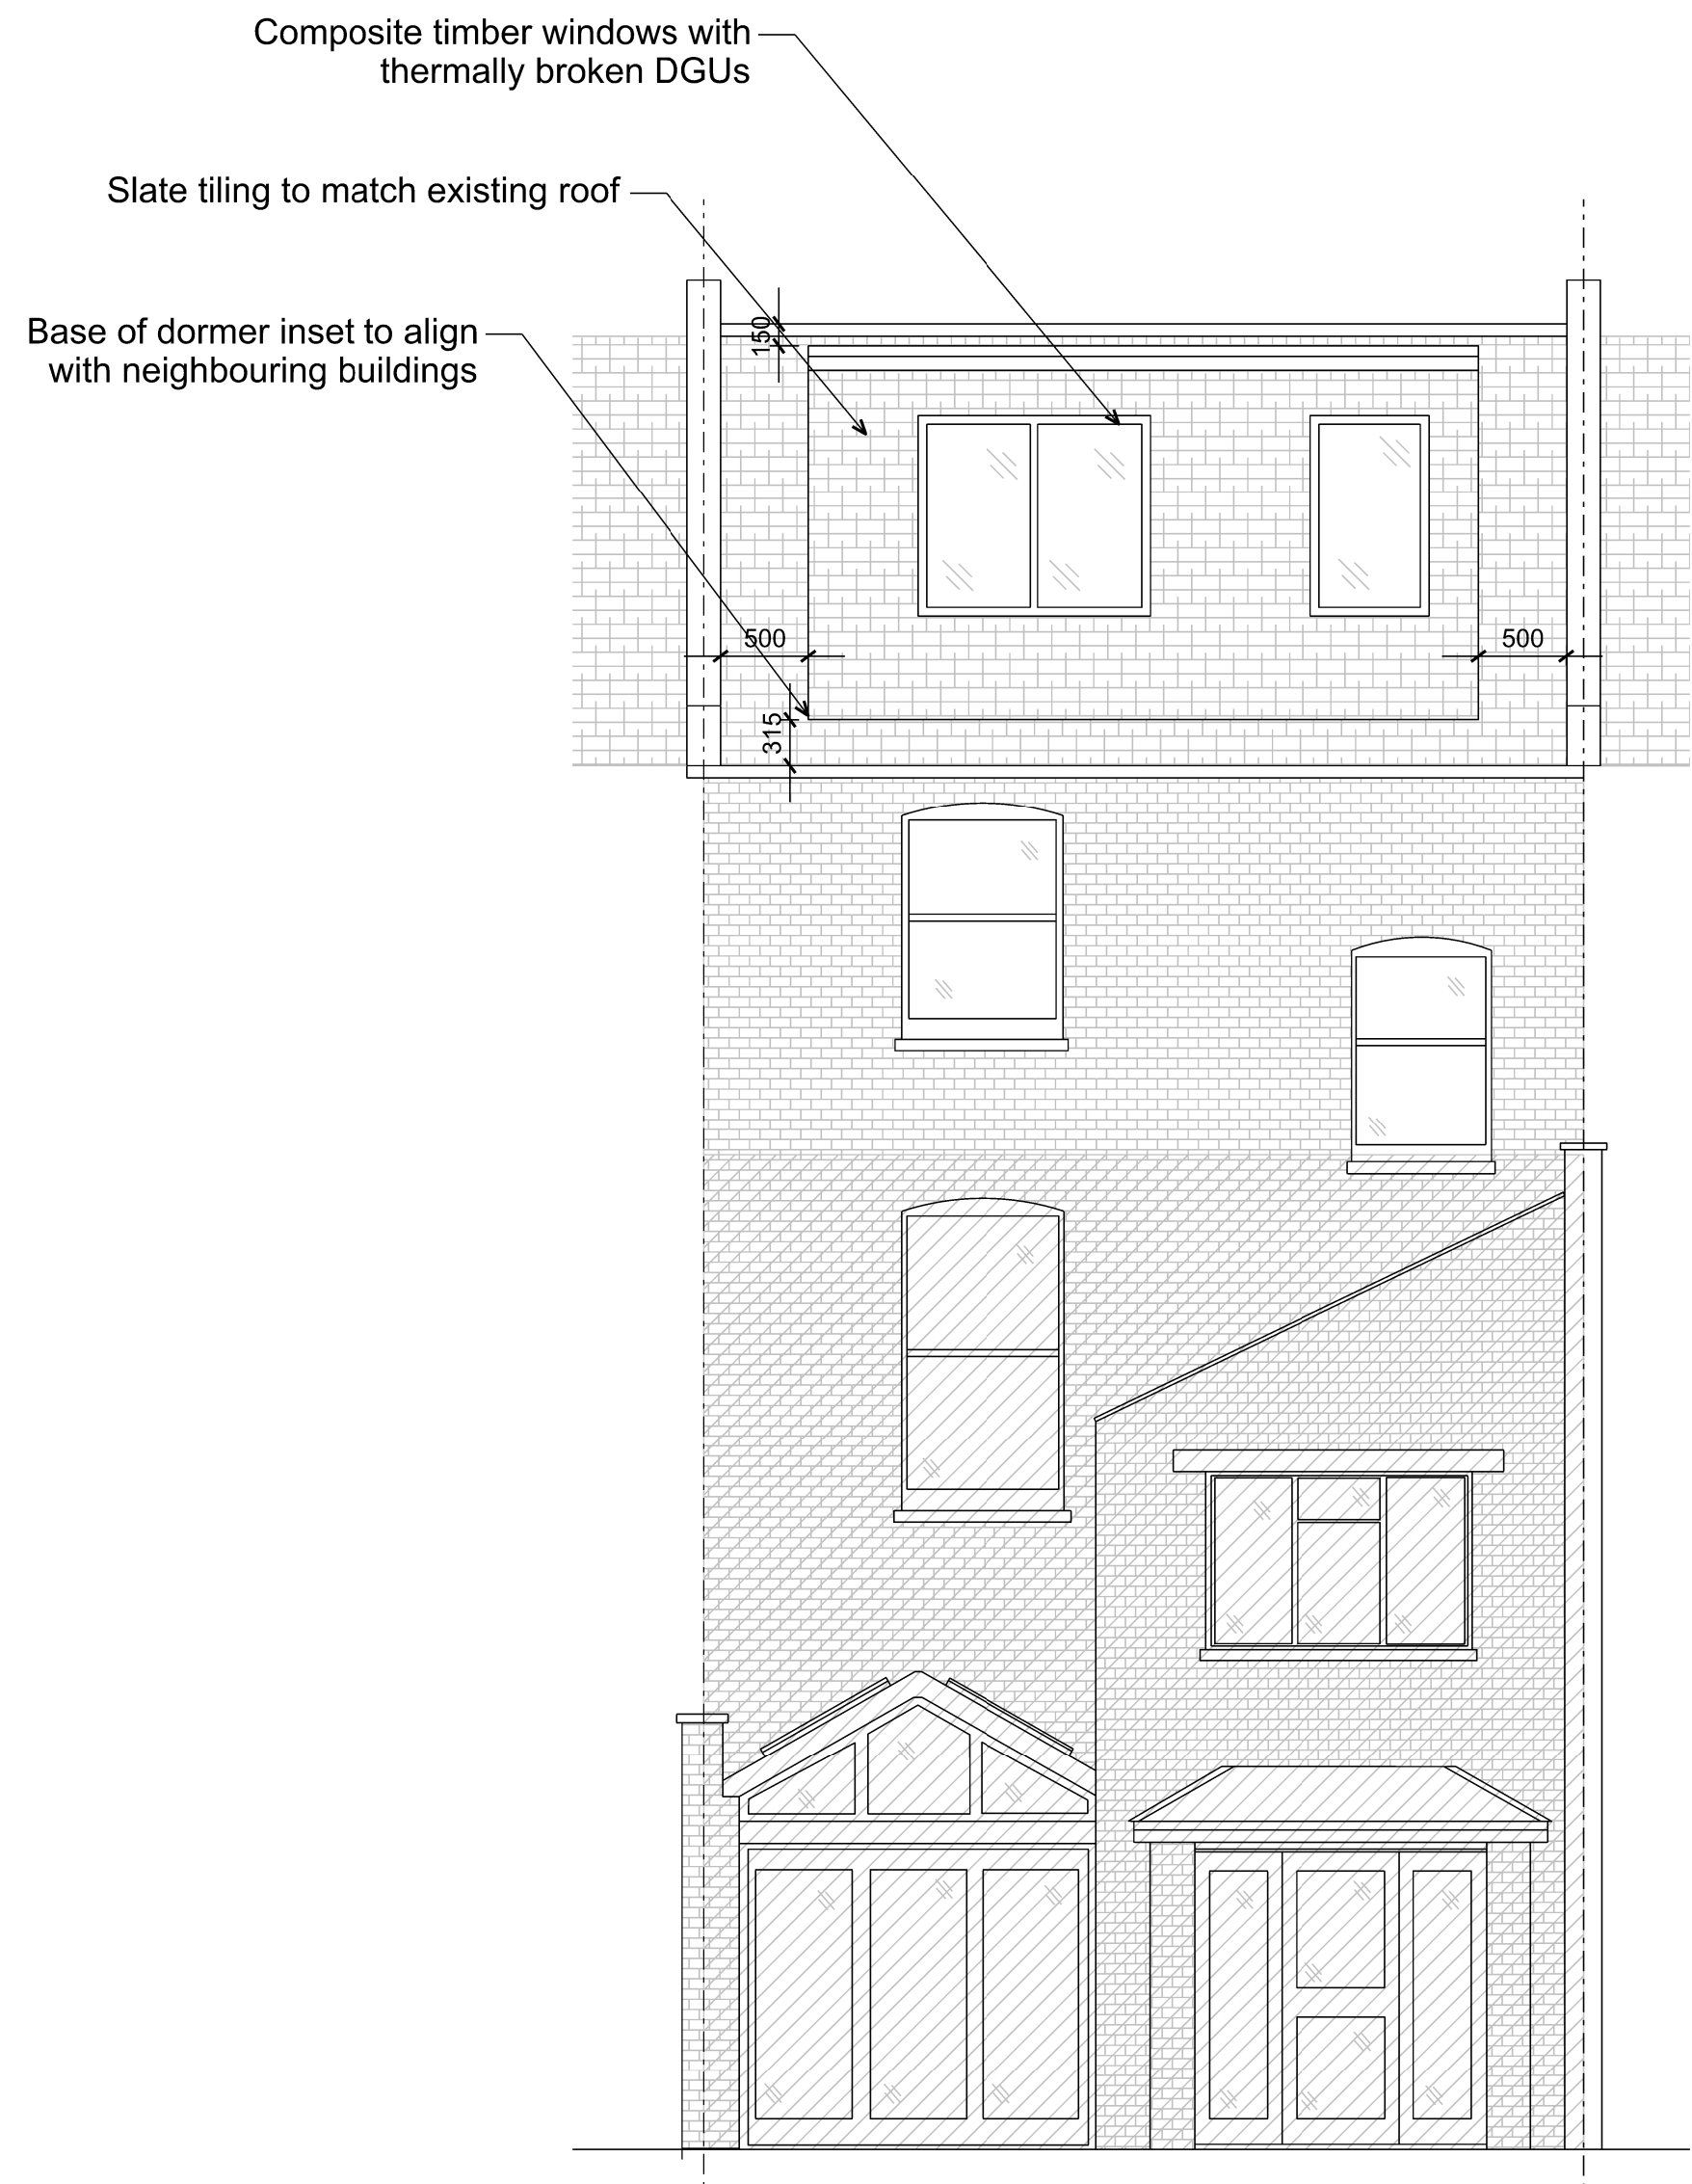

01 Rear Elevation - Proposed

1:100@ A3



02 Front Elevation - Proposed

1:100@ A3

				1200 WORKS ARCHITECTURE + DESIGN W: 1200WORKS.COM E: hugo@1200WORKS.COM T: 07867419876				NOTE 1. Do not scale from this drawing. 2. All dimensions to be checked on site by the contractor and such dimensions to be his responsibility. 3. Report all drawing errors, omissions and discrepancies to the architect. 4. This document may be issued in an uncontrolled CAD format to enable others to use it as background information to make alterations and/or additions. In that instance the file will be accompanied by a PDF version. It is for those making such alterations and additions to ensure that they make use of current background information. 1200 Works LLP accepts no liability for any such alterations or additions to the background information or arising out of changes to background information which occur prior to alterations of additions being made.				LOCATION				REV DATE COMMENT				KEY 0 1.0 2.0 5.0 7.5 Metres NOT PART OF APPLICATION			
job title 28 STAPLETON HALL ROAD				drawing title / location ELEVATIONS - PROPOSED								drawn by RR				scale 1:50@A1/1:100@A3				status INFORMATION			
project 28SHR		zone -	source A	classification 00	drawing no. P_200		revision 00																