


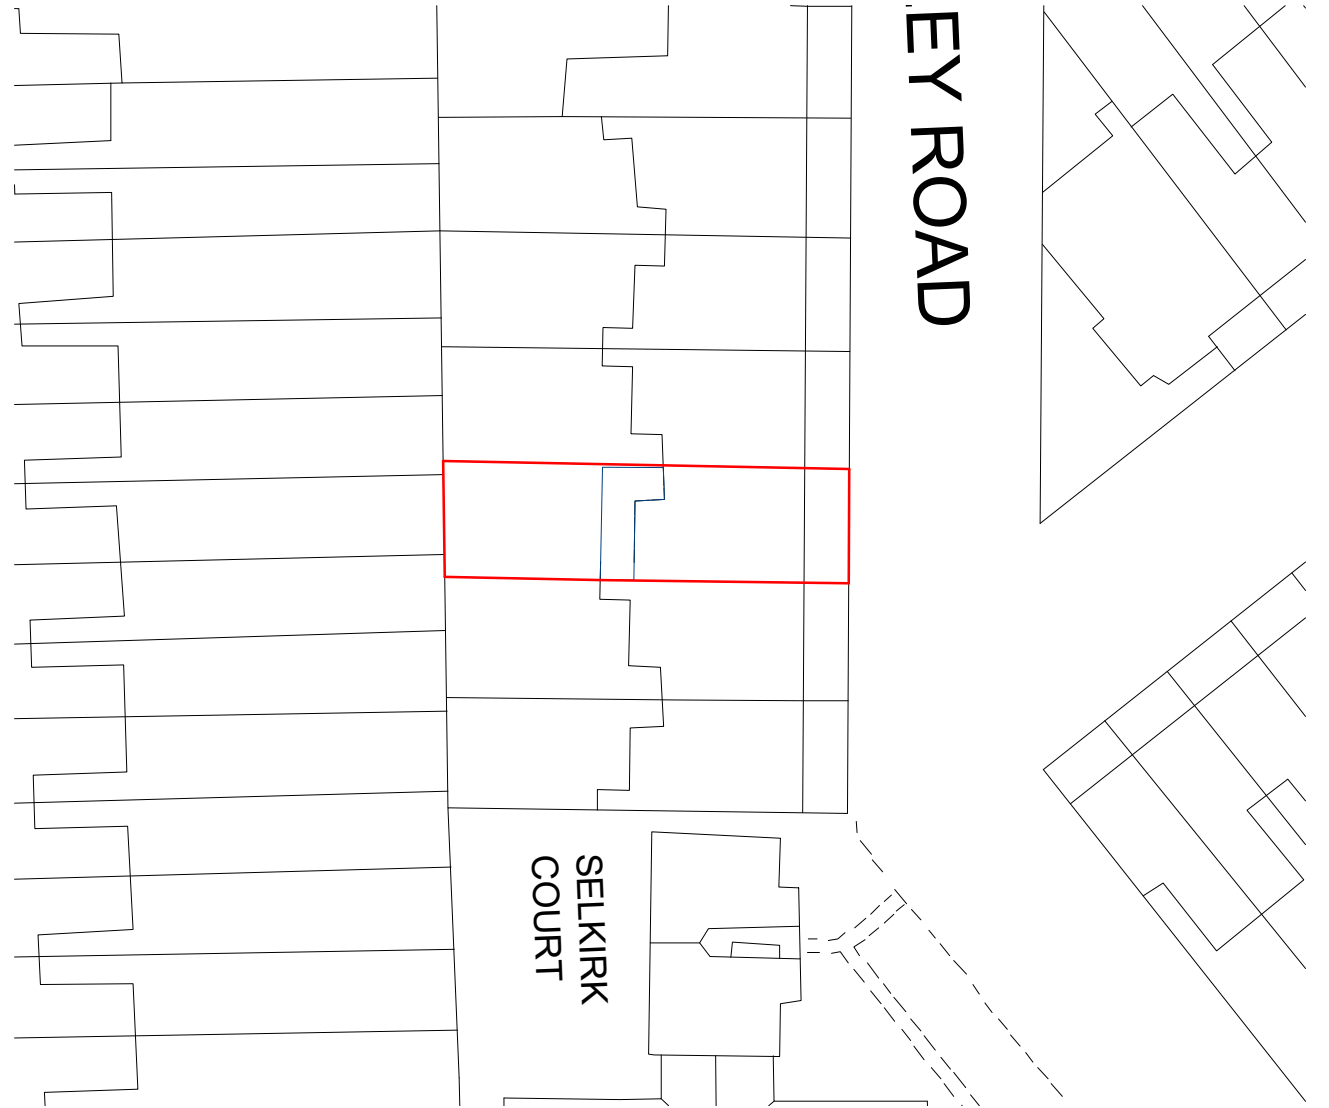


 


LOCATION PLAN
1:1250 @ A3
PROPERTY OUTLINED IN RED

 


BLOCK PLAN
1:500
PROPERTY OUTLINED IN RED

 

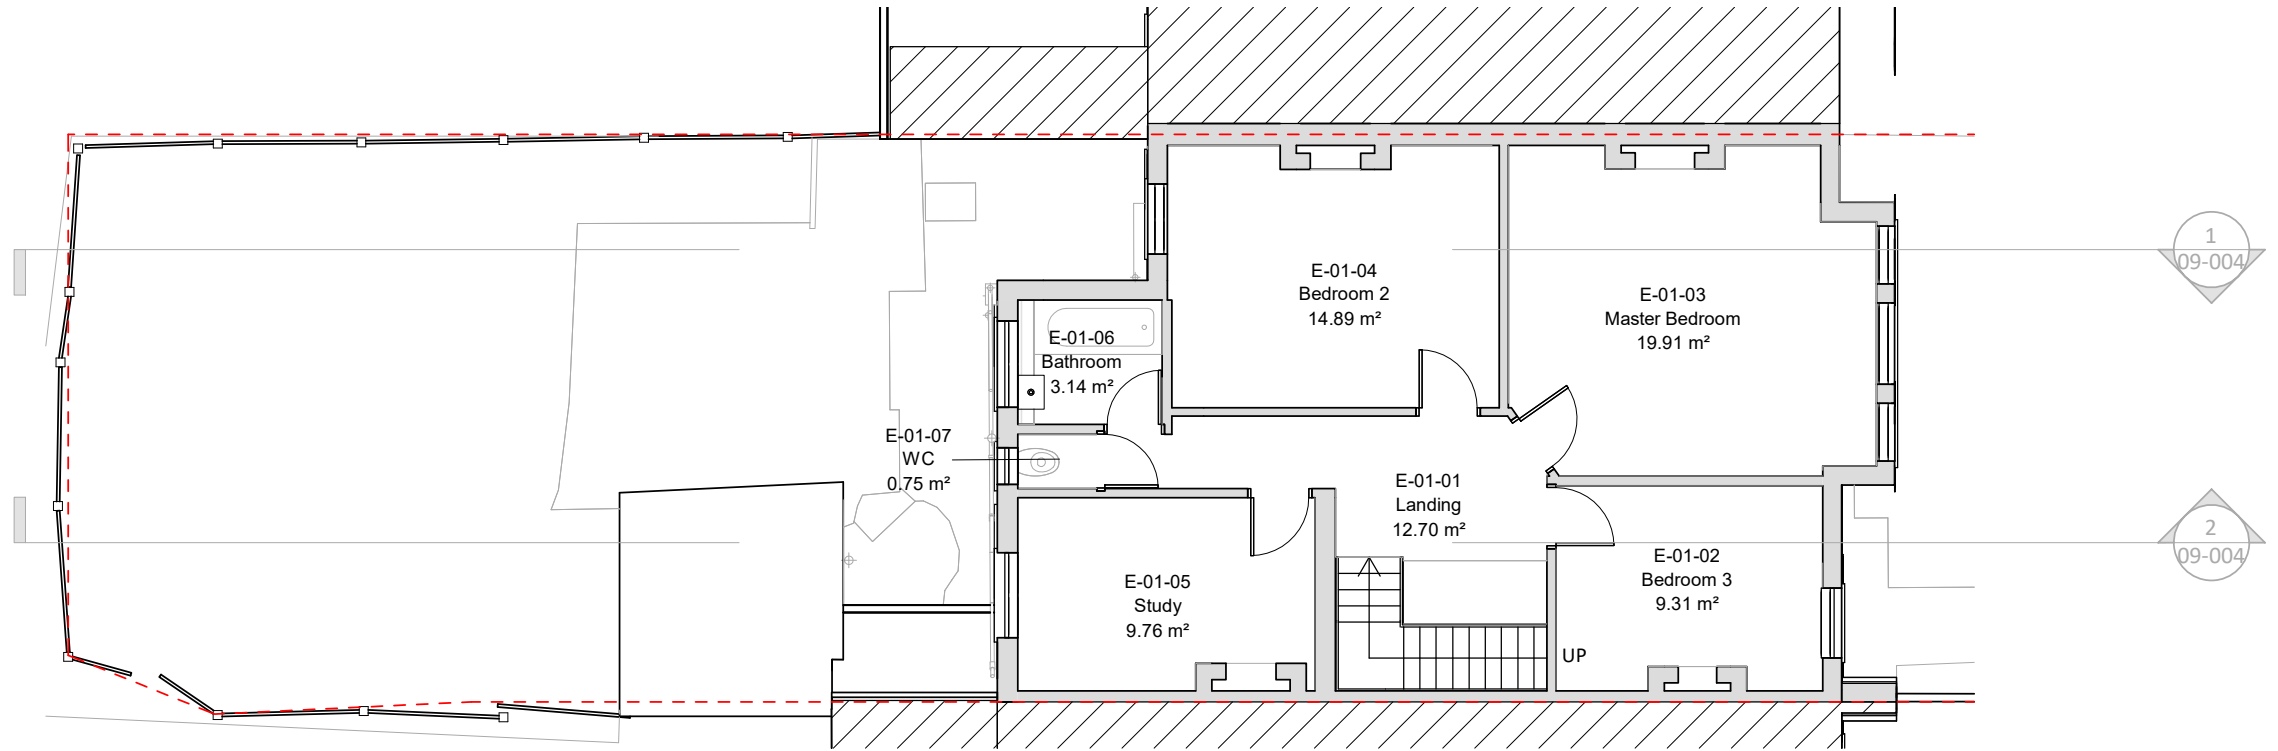

Existing Level 01 Plan
1 : 100

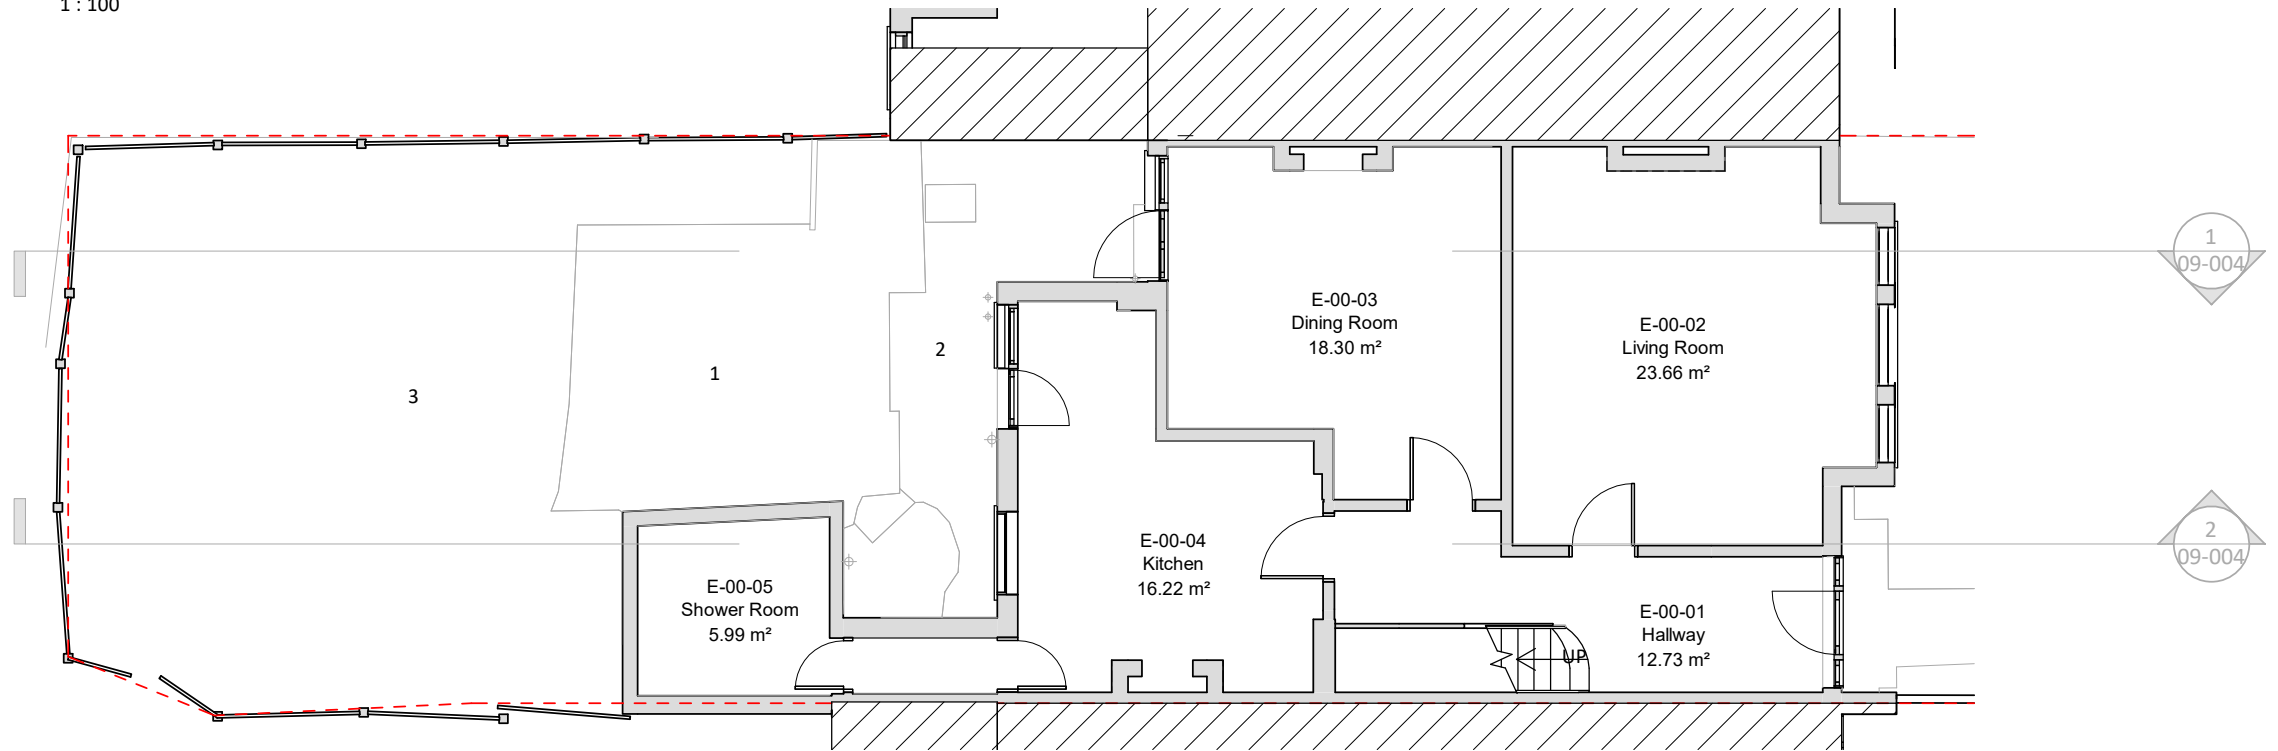

Existing Level 00 Plan
1 : 100



Notes

Unagru Limited takes no responsibility for dimensions obtained by scaling from this drawing. If no dimension is shown the recipient must ascertain the dimension specifically from the architect or by site measurement and may not rely on the drawing. Supply of the drawing in digital form is solely for convenience and no reliance may be placed on any data in digital form. All data must be checked against hard copy.

This drawing is issued for design intent only and should not be used for construction unless stated. All work must comply with relevant British Standards and Building Regulation requirements. Copyright Unagru Limited. Unagru Limited is a registered company in England & Wales: 11296561 Registered Office: Unit LG3 Cell Studios 23-27 Arcola Street, London E8 2DJ. This drawing is the property of Unagru Limited. No disclosure or copy of it may be made without the written permission.


Project Name
21 Whitley Road

Drawing Title
Planning - Existing Plans - 1 of 2

  


A-09-001


Status	Planning	
Date	05/06/23	Job No. 186
Rev.		
SCALE	1 : 100	@ A3

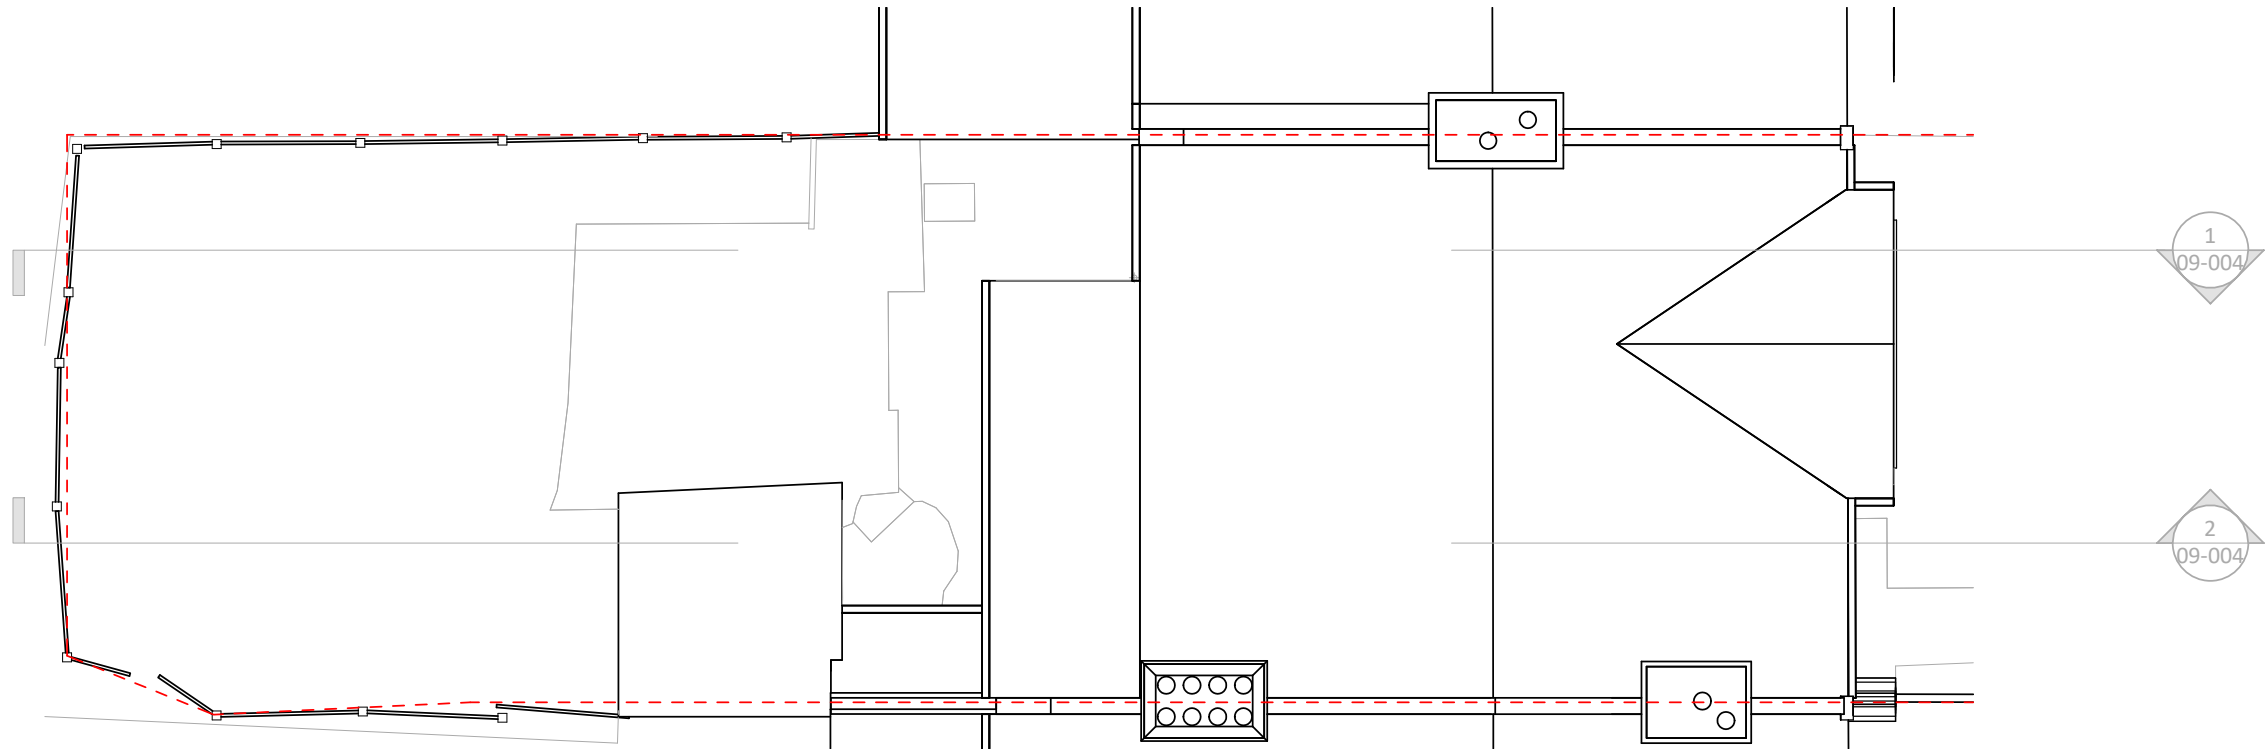

Existing Roof Plan
1 : 100

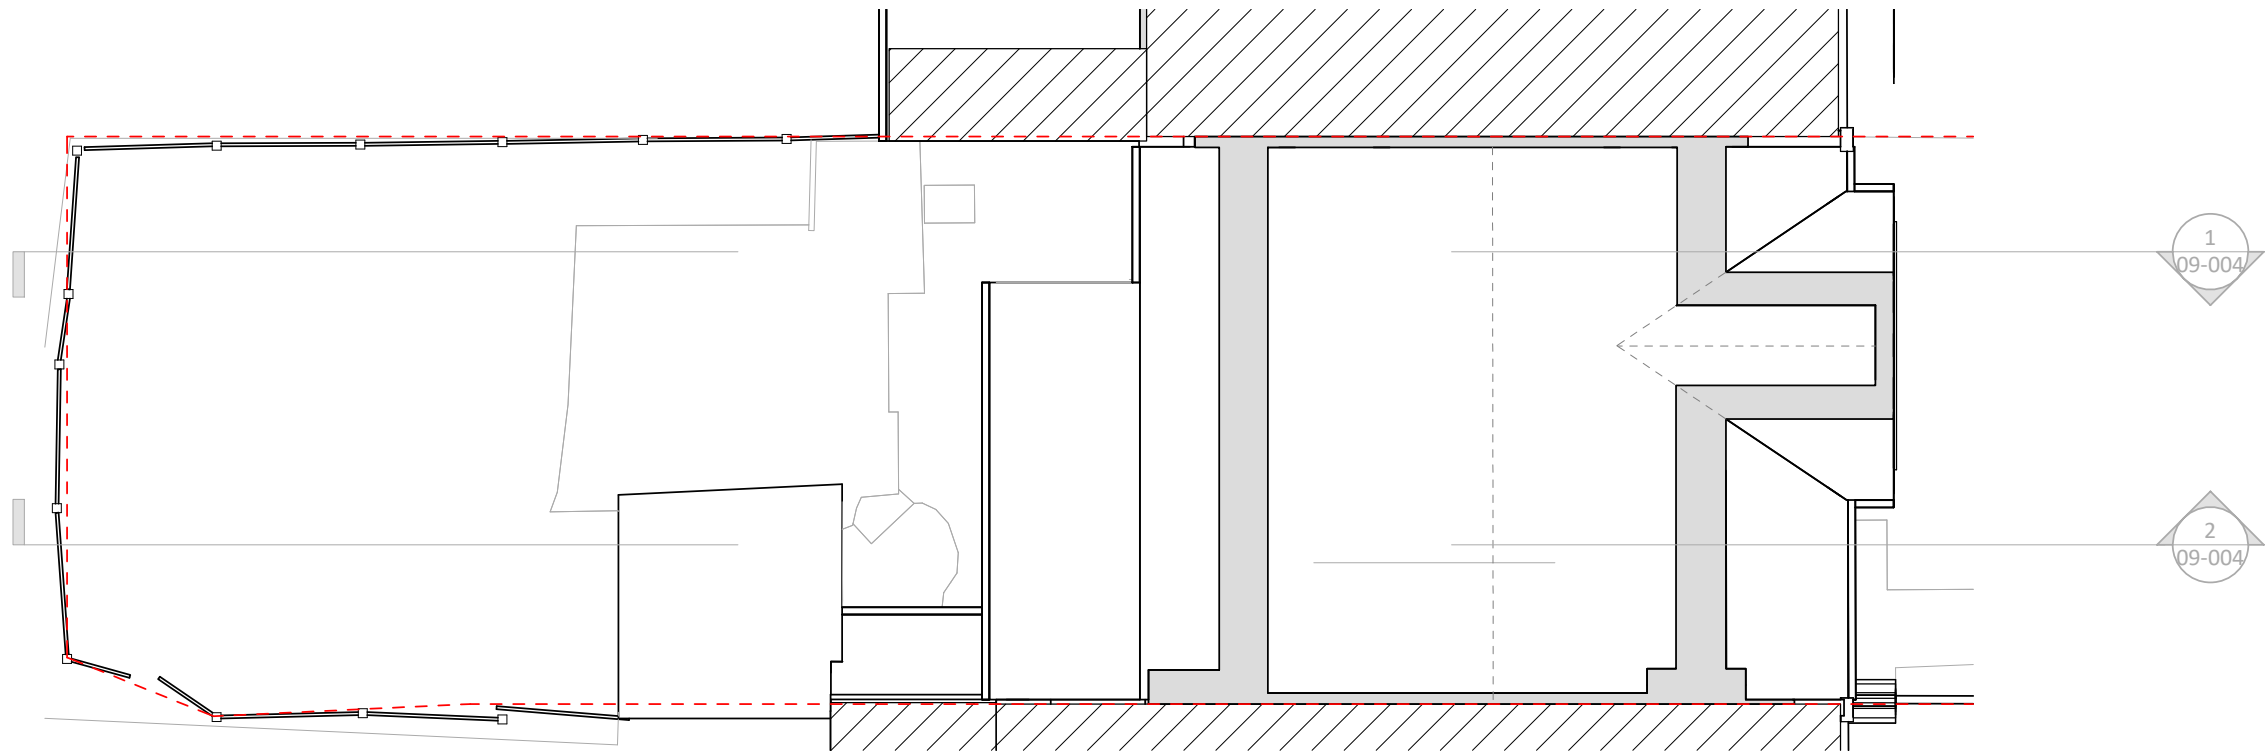

Existing Level 02 Plan
1 : 100

 

- Key:
- 1 - Red brick
 - 2 - Decorative plaster in white
 - 3 - Plain clay tiles
 - 4 - Timber windows in white
 - 5 - Outrigger in render
 - 6 - Neighbour's loft extension in dark tile hanging
 - 7 - Neighbour's terrace in frosted glass
 - 8 - Neighbour's outrigger



Existing East Elevation
1 : 100





Existing Section 1
1 : 100



Existing Section 2
1 : 100


Notes

Unagru Limited takes no responsibility for dimensions obtained by scaling from this drawing. If no dimension is shown the recipient must ascertain the dimension specifically from the architect or by site measurement and may not rely on the drawing. Supply of the drawing in digital form is solely for convenience and no reliance may be placed on any data in digital form. All data must be checked against hard copy.

This drawing is issued for design intent only and should not be used for construction unless stated. All work must comply with relevant British Standards and Building Regulation requirements.
Copyright Unagru Limited. Unagru Limited is a registered company in England & Wales: 11296561 Registered Office: Unit LG3 Cell Studios 23-27 Arcola Street, London E8 2DJ. This drawing is the property of Unagru Limited. No disclosure or copy of it may be made without the written permission.


Project Name
21 Whitley Road

Drawing Title
Planning - Existing Section

 

A-09-004


Status	Planning	
Date	05/06/23	Job No. 186
Rev.		
SCALE	1 : 100	@ A3

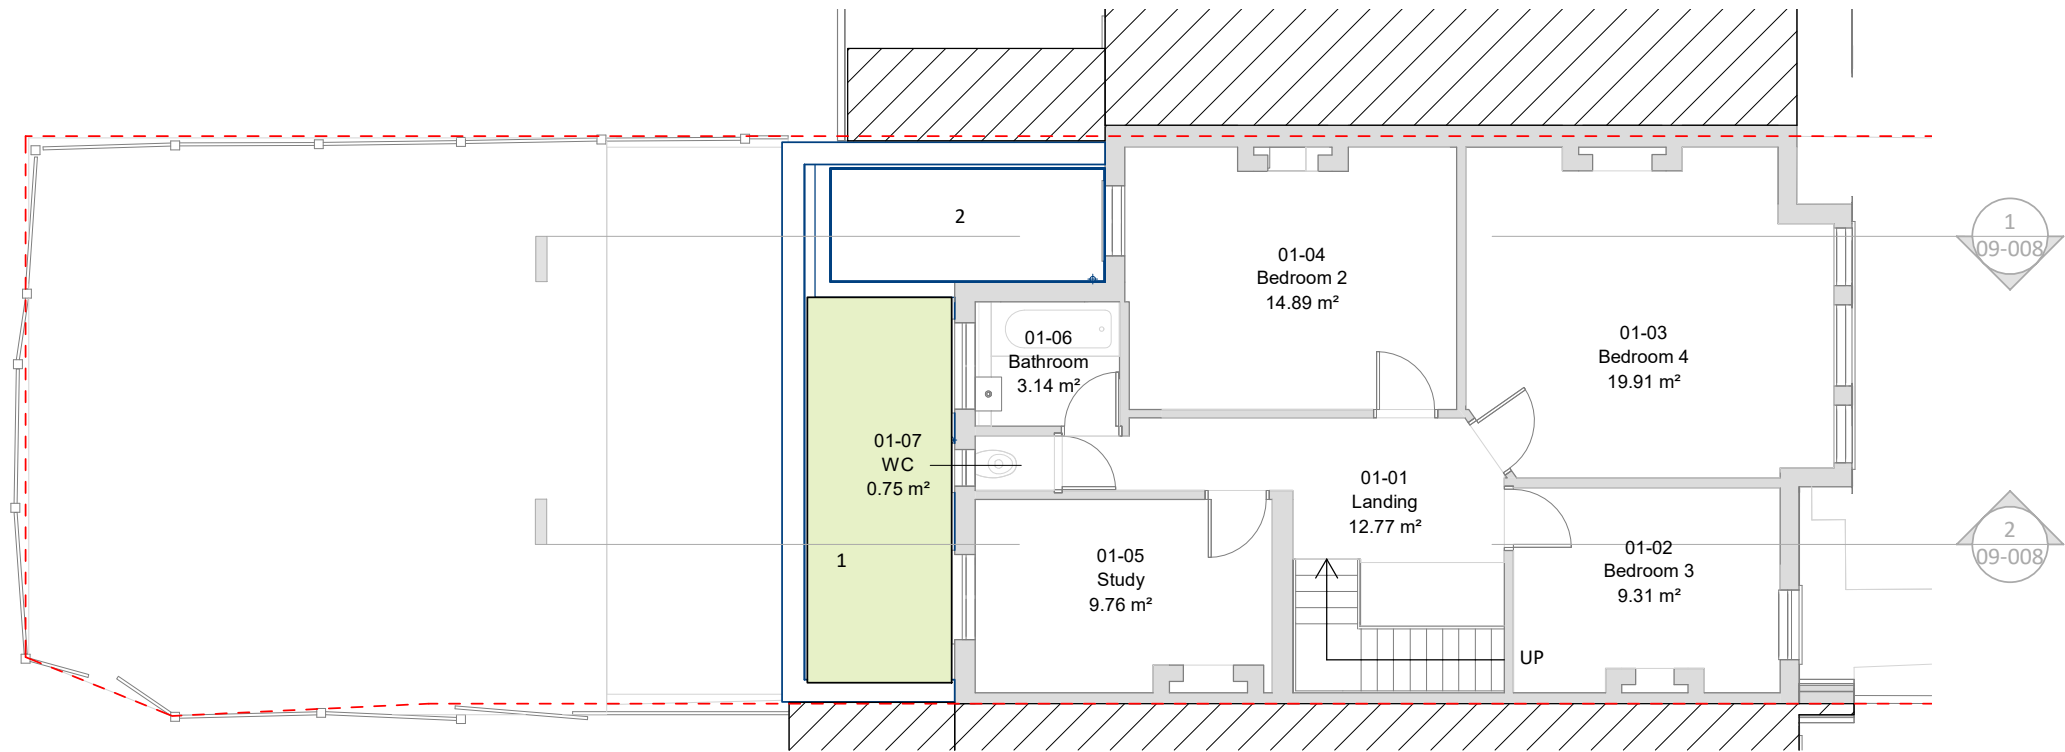


Key:


1 - Green roof - 10m²
2 - Proposed roof light

Proposed Level 01 Plan
1 : 100

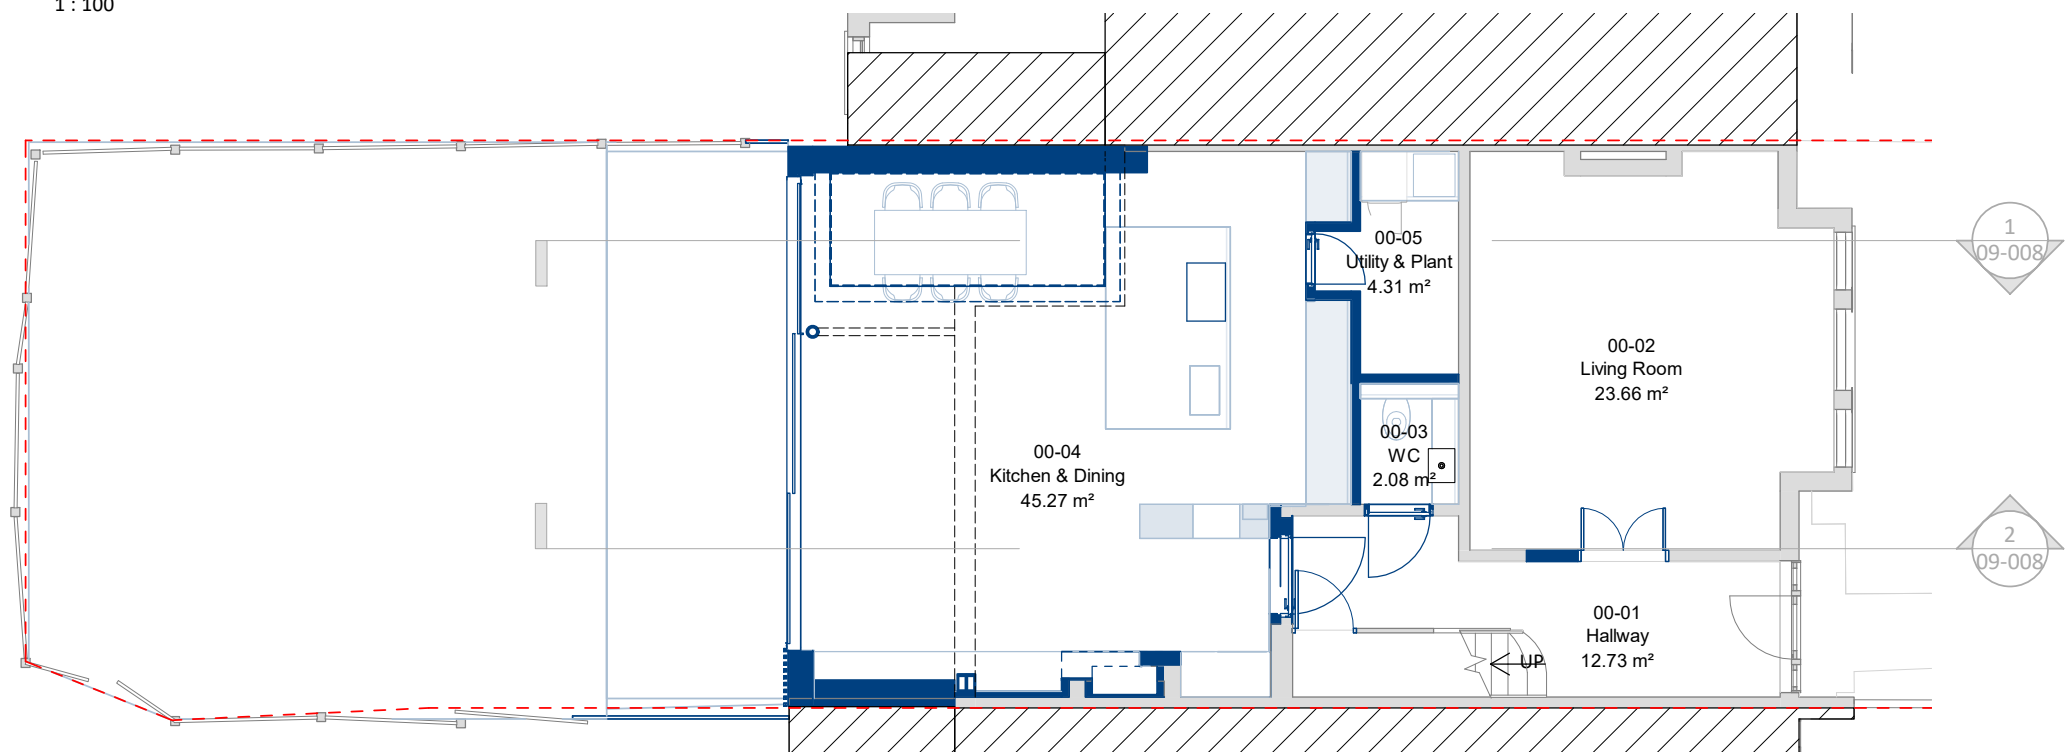


Proposed Level 00 Plan
1 : 100

 


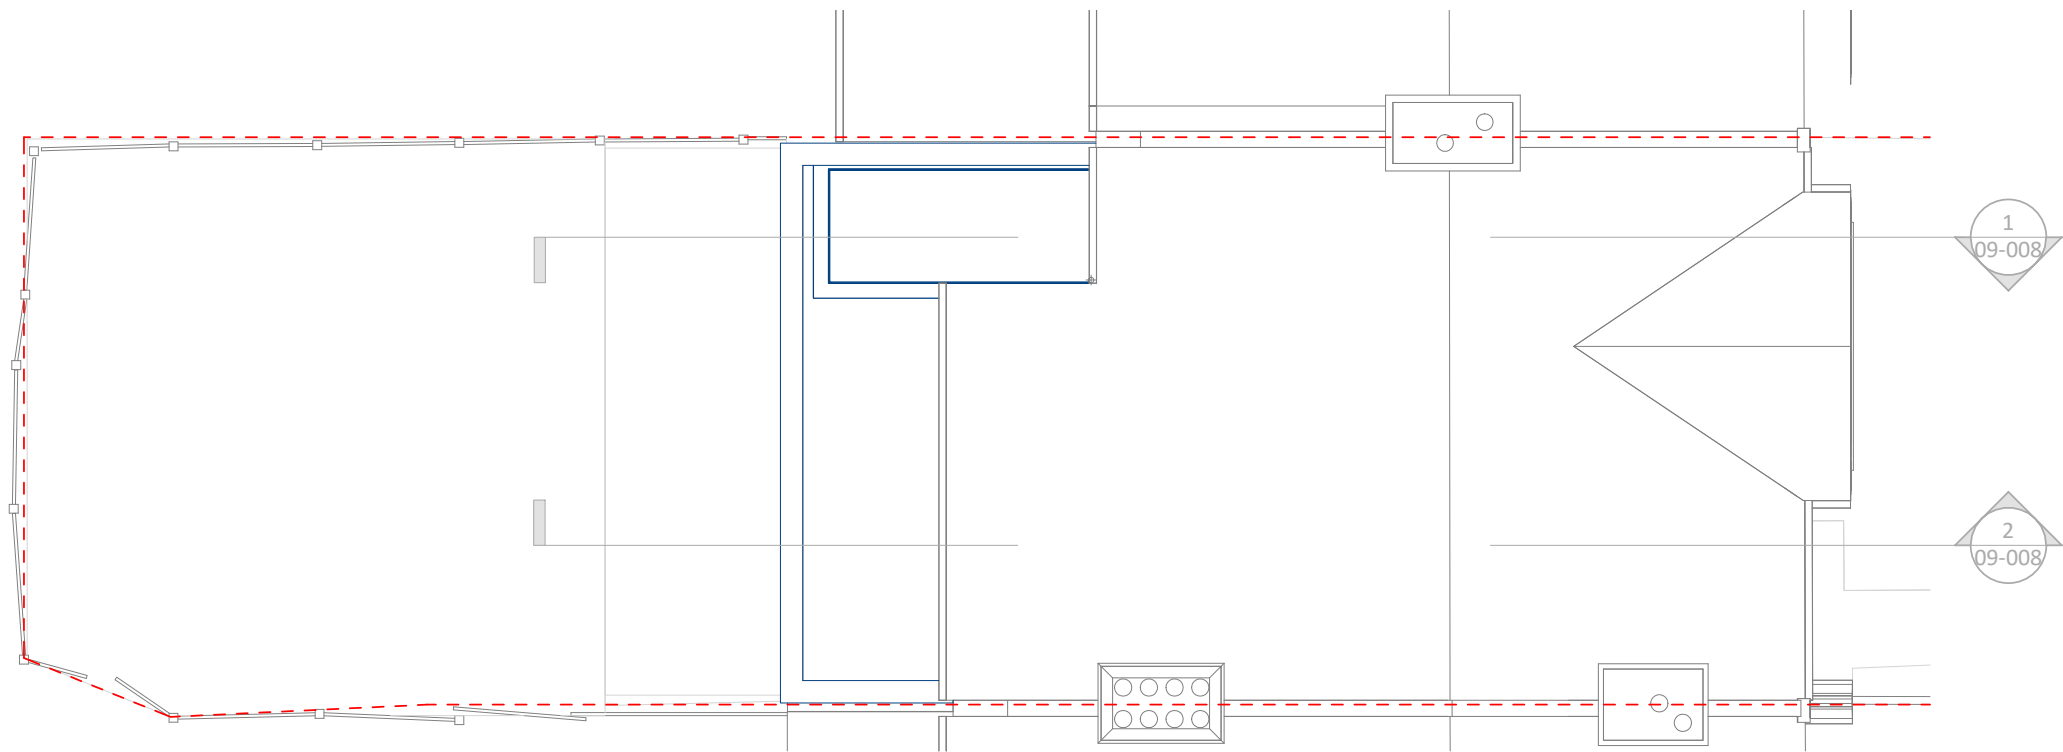

Proposed Roof Plan
1 : 100

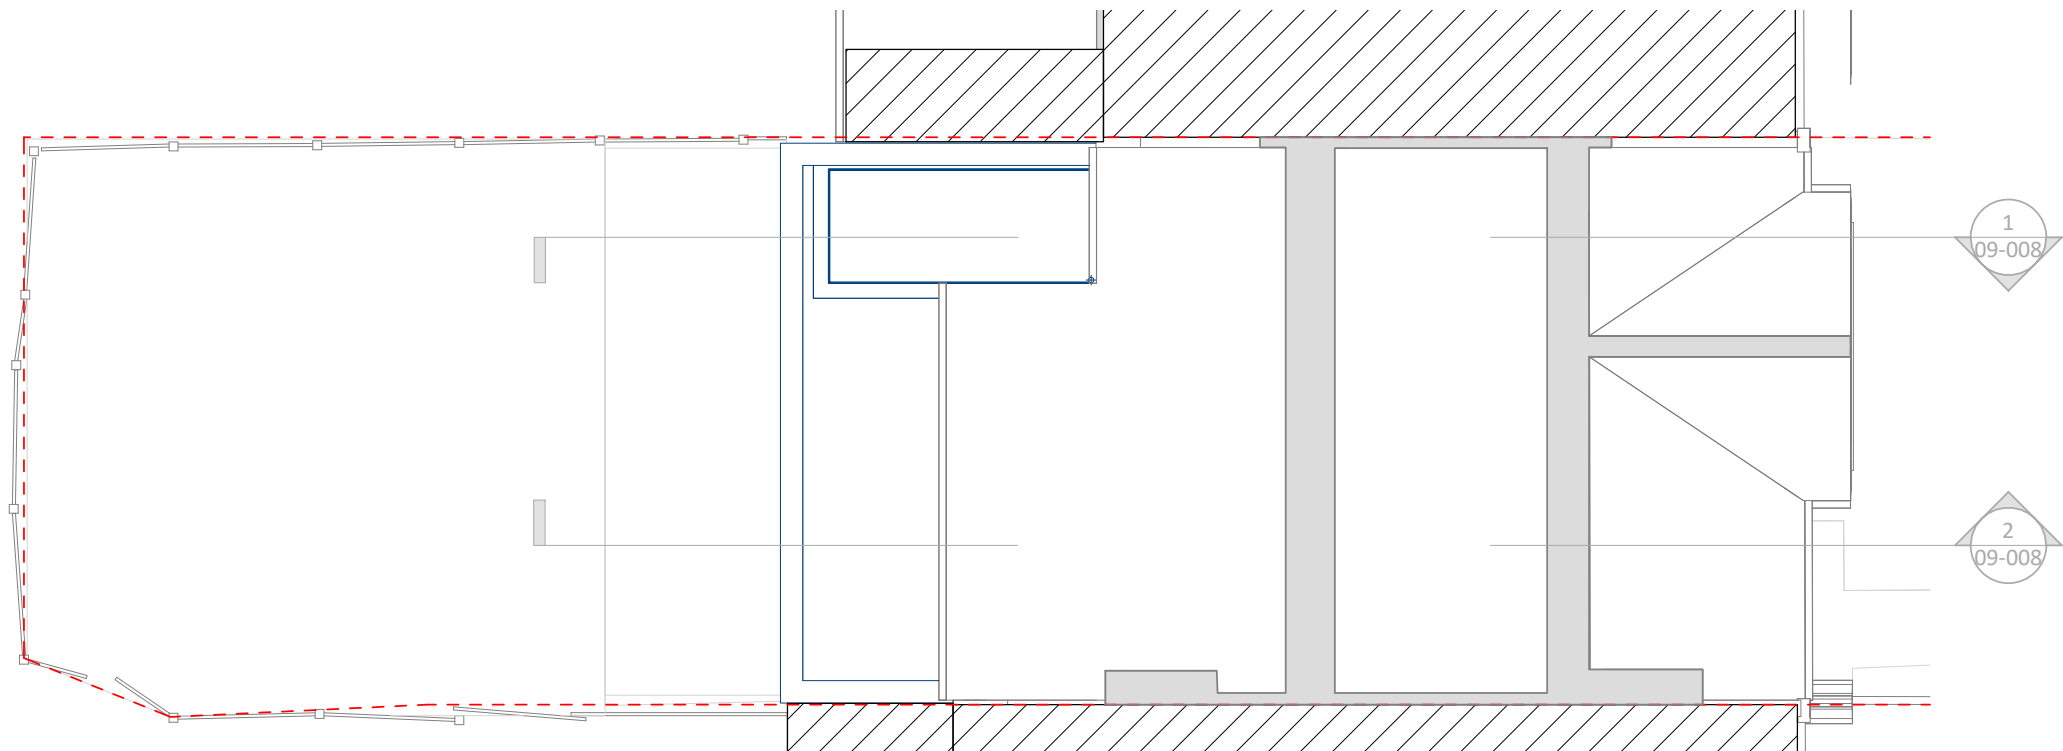

Proposed Level 02 Plan
1 : 100

 




Proposed East Elevation
1 : 100

- Key:
- 1 - Slatted timber cladding
 - 2 - Glazed sliding door in light grey aluminium frames
 - 3 - Aluminium cladding in grey over concealed downpipe
 - 4 - Aluminium coping



Proposed West Elevation
1 : 100

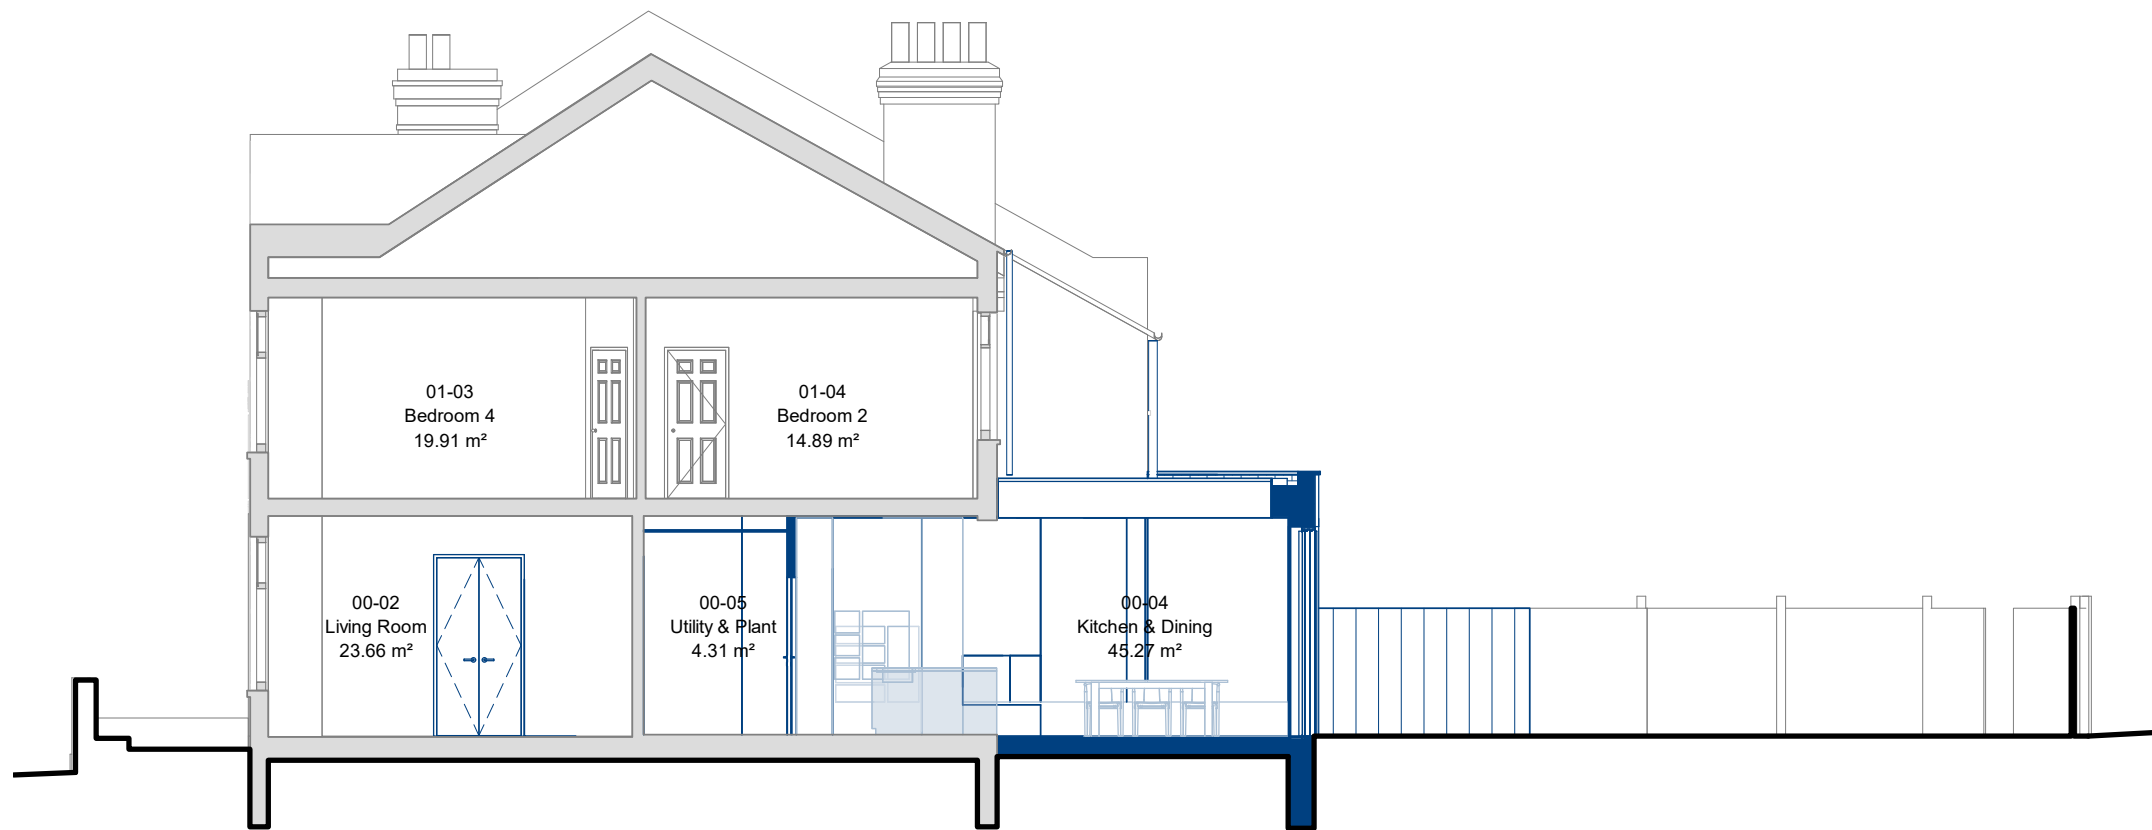

Proposed Section 1
1 : 100



Proposed Section 2
1 : 100

Notes

Unagru Limited takes no responsibility for dimensions obtained by scaling from this drawing. If no dimension is shown the recipient must ascertain the dimension specifically from the architect or by site measurement and may not rely on the drawing. Supply of the drawing in digital form is solely for convenience and no reliance may be placed on any data in digital form. All data must be checked against hard copy.

This drawing is issued for design intent only and should not be used for construction unless stated. All work must comply with relevant British Standards and Building Regulation requirements.
Copyright Unagru Limited. Unagru Limited is a registered company in England & Wales: 11296561 Registered Office: Unit LG3 Cell Studios 23-27 Arcola Street, London E8 2DJ. This drawing is the property of Unagru Limited. No disclosure or copy of it may be made without the written permission.

Project Name
21 Whitley Road

Drawing Title
Planning - Proposed Section

1:100 0M 2M 4M
1:1 0 10 20 30 40MM

A-09-008

Status	Planning	
Date	05/06/23	Job No. 186
Rev.		
SCALE	1 : 100	@ A3