


[illegible]

KEY:

SITE BOUNDARY

 

Do not scale from this drawing
All dimensions to be confirmed on site
Information contained within this drawing is the sole copyright of EMRYS
Architects Ltd and is not to be reproduced without permission
EMRYS Architects are to be notified immediately of any discrepancies

EMRYS

CAP House | 9-12 Long Lane | London | EC1A 9HA
mail@emrysarchitects.com
www.emrysarchitects.com T : 020 7726 5060

OB NO. 2102 | CLIENT BRYANSTON INVESTMENTS LTD

TITLE 3-4 Stuart Crescent
N22 5NJ

DWG 01 - SITE PLAN
Proposed Site Plan


DRAWN	SR	CHECKED	GE	DATE	09.07.2021	SCALE	A1	1/500
-------	----	---------	----	------	------------	-------	----	-------

STATUS DESCRIPTION	STATUS CODE	REVISION
PLANNING	S2	PL02

DRAWING NUMBER
2102-EMR-SC-RL-AP-A-01101



DATE	STATUS	REVISION	DESCRIPTION
05.01.2022	S2	PL06	PLANNING AMENDMENT
13.12.2021	S2	PL05	PLANNING AMENDMENT
12.10.2021	S2	PL04	PLANNING AMENDMENT
06.09.2021	S2	PL03	PLANNING APPLICATION
02.09.2021	S2	PL02	PLANNING APPLICATION
09.07.2021	S2	PL01	PLANNING APPLICATION

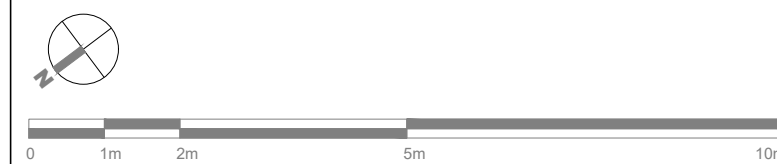

Do not scale from this drawing
All dimensions to be confirmed on site
Information contained within this drawing is the sole copyright of EMRYS Architects Ltd and is not to be reproduced without permission
EMRYS Architects are to be notified immediately of any discrepancies

EMRYS
CAP House | 9-12 Long Lane | London | EC1A 9HA
mail@emrysarchitects.com T : 020 7726 5060
www.emrysarchitects.com

JOB NO.	2102	CLIENT	BRYANSTON INVESTMENTS LTD
TITLE	3-4 Stuart Crescent N22 5NJ		
DWG	02 - GA PLAN First Floor Plan		
DRAWN	SR	CHECKED	GE
DATE	09.07.2021	SCALE	1/100
STATUS DESCRIPTION	PLANNING	STATUS CODE	S2
REVISION	PL06	DRAWING NUMBER	2102-EMR-SC-01-AP-A-02104



Do not scale from this drawing
All dimensions to be confirmed on site
Information contained within this drawing is the sole copyright of EMRYS
Architects Ltd and is not to be reproduced without permission
EMRYS Architects are to be notified immediately of any discrepancies

EMRYS
CAP House | 9-12 Long Lane | London | EC1A 9LH
mail@emrysarchitects.com
www.emrysarchitects.com T: 020 7726 5000

JOB NO. 2102 | CLIENT BRYANSTON INVESTMENTS LTD

TITLE 3-4 Stuart Crescent
N22 5NJ

DWG 02 - GA PLAN
Roof Level Plan

DRAWN	SR	CHECKED	GE	DATE	09.07.2021	SCALE	@ A1	1/100
-------	----	---------	----	------	------------	-------	------	-------

STATUS DESCRIPTION	STATUS CODE	REVISION
PLANNING	S2	PL07

DRAWING NUMBER
2102-EMR-SC-RL-AP-A-02106

PARAPET BLOCKS DIRECT VISIBILITY FROM TERRACE WINDOW TO EWART GROVE REAR GARDENS AND WINDOWS

LIVING ROOM


BEDROOM WITH 1700MM HIGH SANDBLASTED WINDOW

1700

2000


SECTION 4 - Through 5 Stuart Mews and 17 Ewart Grove

SECTION 4 - Through 5 Stuart Mews and 17 Ewart Grove

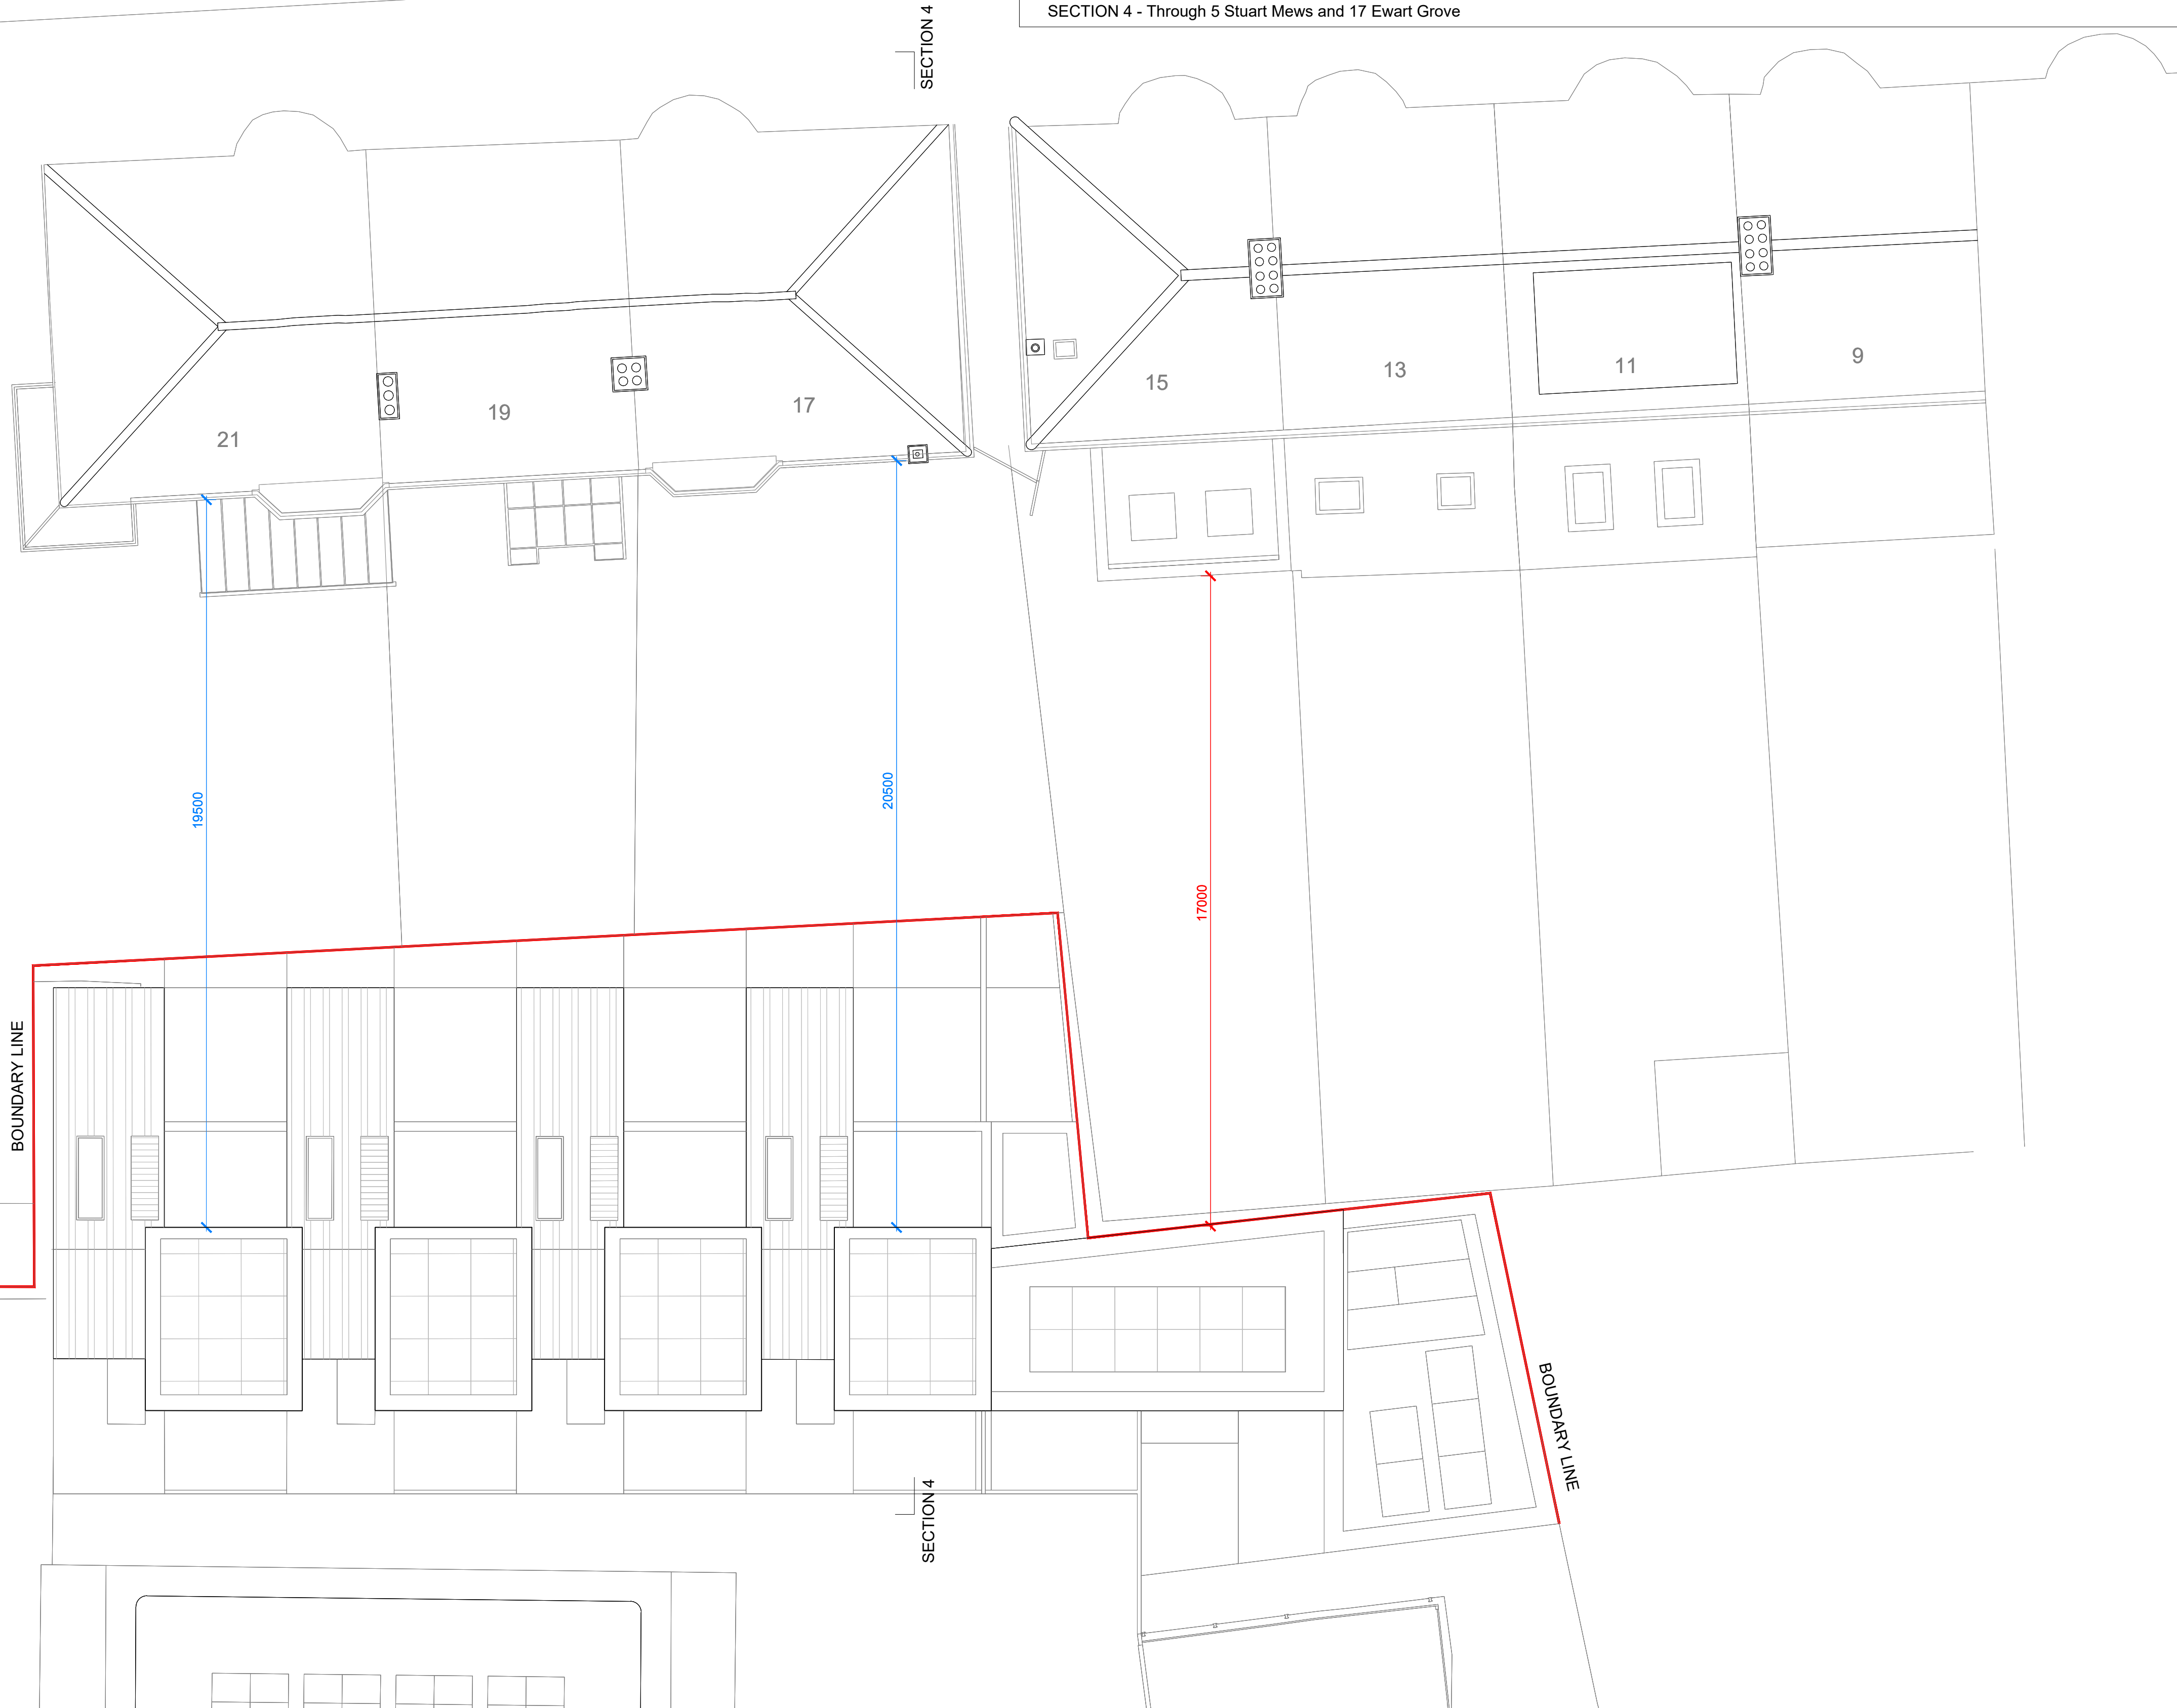

 x Stuart Mews Terrace Level Window to Ewart Grove

 x 15 Ewart Grove Extension to Boundary Line (5 Stuart Mews)

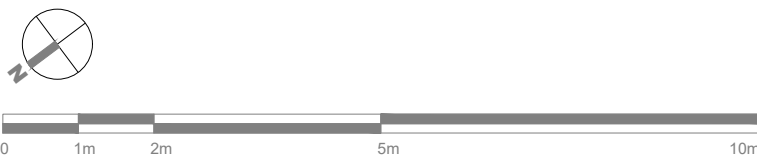[illegible]

Do not scale from this drawing
All dimensions to be confirmed on site
Information contained within this drawing is the sole copyright of EMRYS
Architects Ltd and is not to be reproduced without permission
EMRYS Architects are to be notified immediately of any discrepancies

EMRYS
CAP House | 9-12 Long Lane | London | EC1A 9HA
mail@emrysarchitects.com
www.emrysarchitects.com T : 020 7726 5060

2102 | CLIENT BRYANSTON INVESTMENTS LTD


3-4 Stuart Crescent
N22 5NJ

02 - GA PLAN
Roof Level Plan
Mews and Ewart Grove Houses


JP	HECKED	GE	DATE	29.11.2021	SCALE	1/100
----	--------	----	------	------------	-------	-------

STATUS DESCRIPTION	STATUS CODE	REVISION
PLANNING	S2	PL01

DRAWING NUMBER
2102-EMR-SC-RL-AP-A-02107

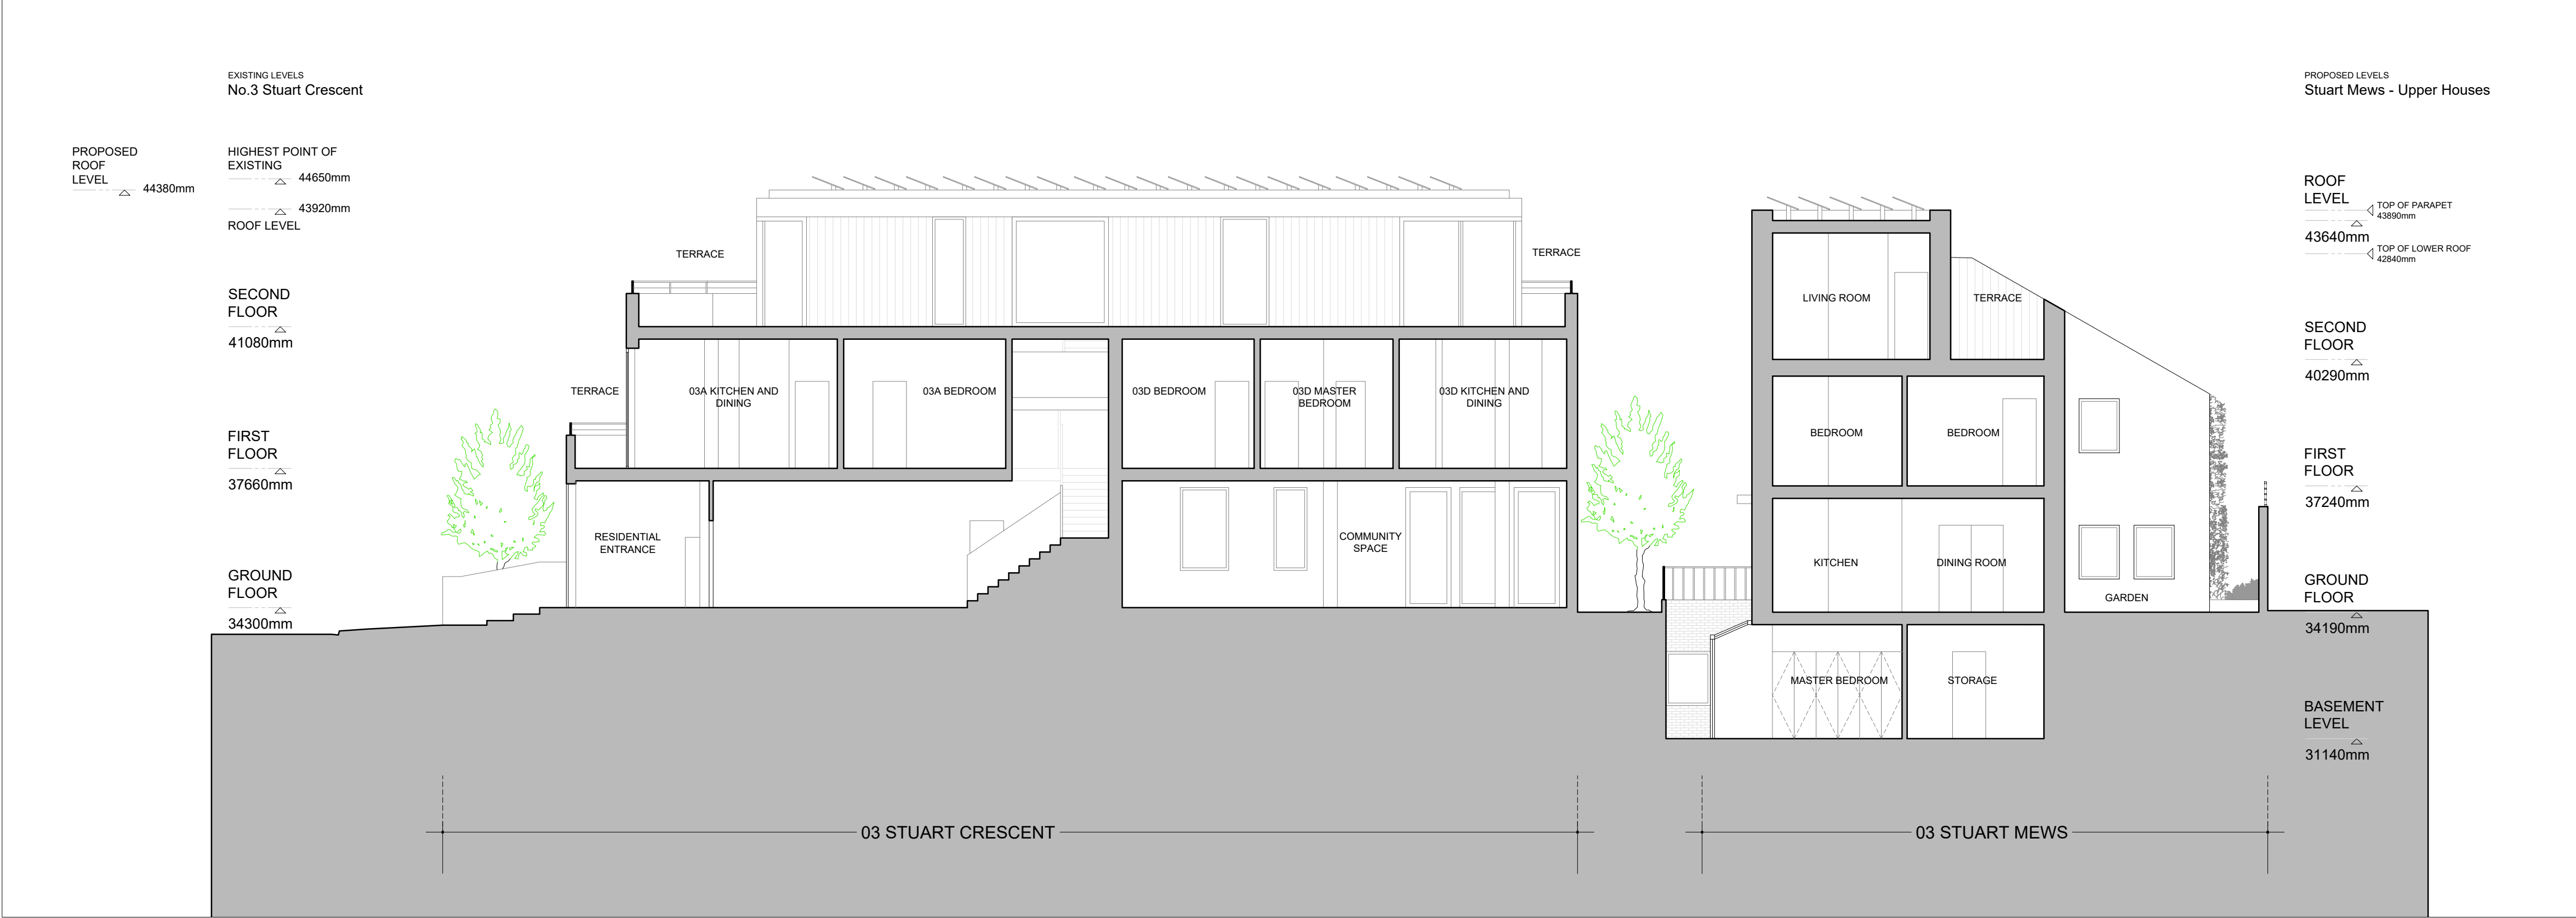

01 Section BB

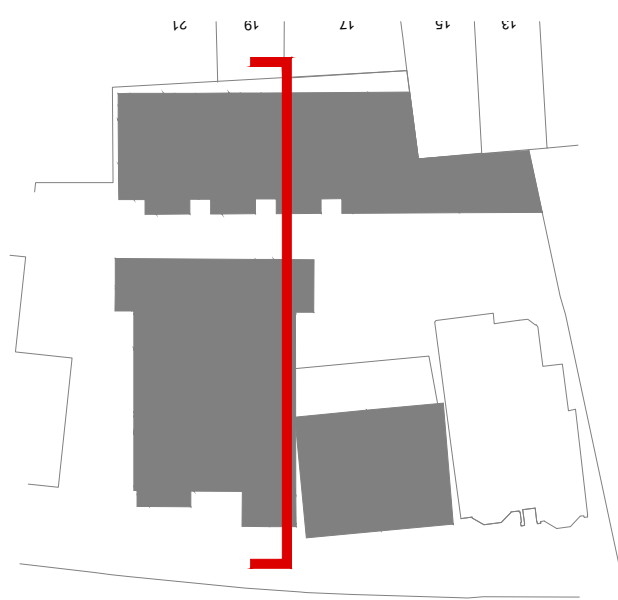

DATE	STATUS	REVISION	DESCRIPTION
05.01.2022	S2	PL04	PLANNING AMENDMENT
12.10.2021	S2	PL03	PLANNING AMENDMENT
06.09.2021	S2	PL02	PLANNING APPLICATION
09.07.2021	S2	PL01	PLANNING APPLICATION




Do not scale from this drawing
All dimensions to be confirmed on site
Information contained within this drawing is the sole copyright of EMRYS Architects Ltd and is not to be reproduced without permission
EMRYS Architects are to be notified immediately of any discrepancies

EMRYS
CAP House | 9-12 Long Lane | London | EC1A 9HA
mail@emrysarchitects.com
www.emrysarchitects.com
T : 020 7726 5060

JOB NO.	2102	CLIENT	BRYANSTON INVESTMENTS LTD
TITLE	3-4 Stuart Crescent N22 5NJ		
DWG	04 - GA SECTION Section BB		
DRAWN	JP	CHECKED	GE
DATE	09.07.2021	SCALE	1/100
STATUS DESCRIPTION	PLANNING	STATUS CODE	S2
REVISION	PL04	DRAWING NUMBER	2102-EMR-SC-ZZ-AP-A-04101



01 Section CC

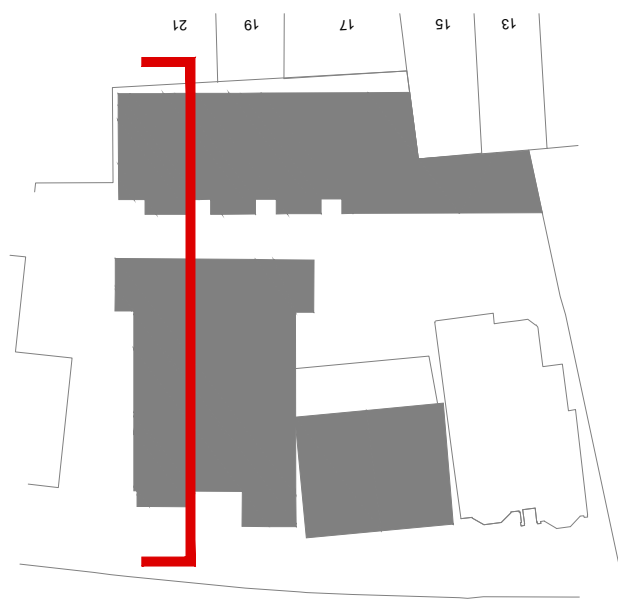

DATE	STATUS	REVISION	DESCRIPTION
05.01.2022	S2	PL04	PLANNING AMENDMENT
12.10.2021	S2	PL03	PLANNING AMENDMENT
06.09.2021	S2	PL02	PLANNING APPLICATION
09.07.2021	S2	PL01	PLANNING APPLICATION




Do not scale from this drawing
All dimensions to be confirmed on site
Information contained within this drawing is the sole copyright of EMRYS Architects Ltd and is not to be reproduced without permission
EMRYS Architects are to be notified immediately of any discrepancies

EMRYS
CAP House | 9-12 Long Lane | London | EC1A 9HA
mail@emrysarchitects.com
www.emrysarchitects.com T : 020 7726 5060

JOB NO.	2102	CLIENT	BRYANSTON INVESTMENTS LTD
TITLE	3-4 Stuart Crescent N22 5NJ		
DWG	04 - GA SECTION Section CC		
DRAWN	JP	CHECKED	GE
DATE	09.07.2021	SCALE	1/100
STATUS DESCRIPTION	PLANNING	STATUS CODE	S2
REVISION	PL04		
DRAWING NUMBER	2102-EMR-SC-ZZ-AP-A-04102		



01 Section DD

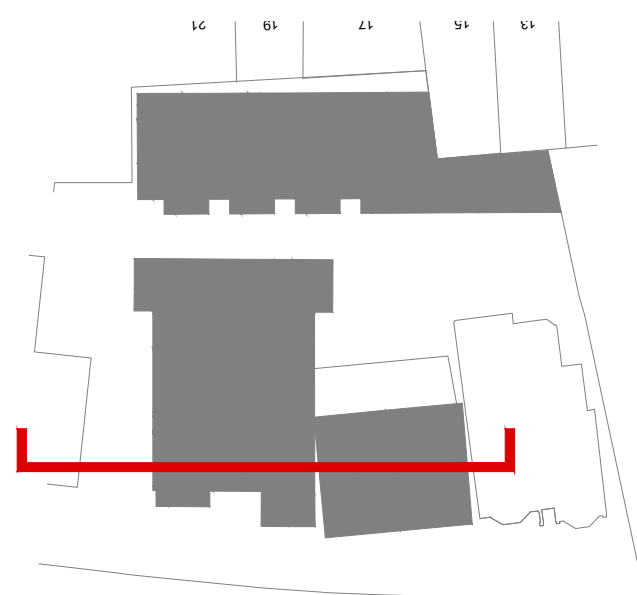


DATE	STATUS	REVISION	DESCRIPTION
05.01.2022	S2	PL02	PLANNING AMENDMENT
09.07.2021	S2	PL01	PLANNING APPLICATION




Do not scale from this drawing
All dimensions to be confirmed on site
Information contained within this drawing is the sole copyright of EMRYS Architects Ltd and is not to be reproduced without permission
EMRYS Architects are to be notified immediately of any discrepancies

EMRYS
CAP House | 9-12 Long Lane | London | EC1A 9HA
mail@emrysarchitects.com
www.emrysarchitects.com T : 020 7726 5060

JOB NO.	2102	CLIENT	BRYANSTON INVESTMENTS LTD
TITLE	3-4 Stuart Crescent N22 5NJ		
DWG	04 - GA SECTION Section DD		
DRAWN	JP	CHECKED	GE
DATE	09.07.2021	SCALE	1/100
STATUS DESCRIPTION		STATUS CODE	REVISION
PLANNING		S2	PL02
DRAWING NUMBER			
2102-EMR-SC-ZZ-AP-A-04103			

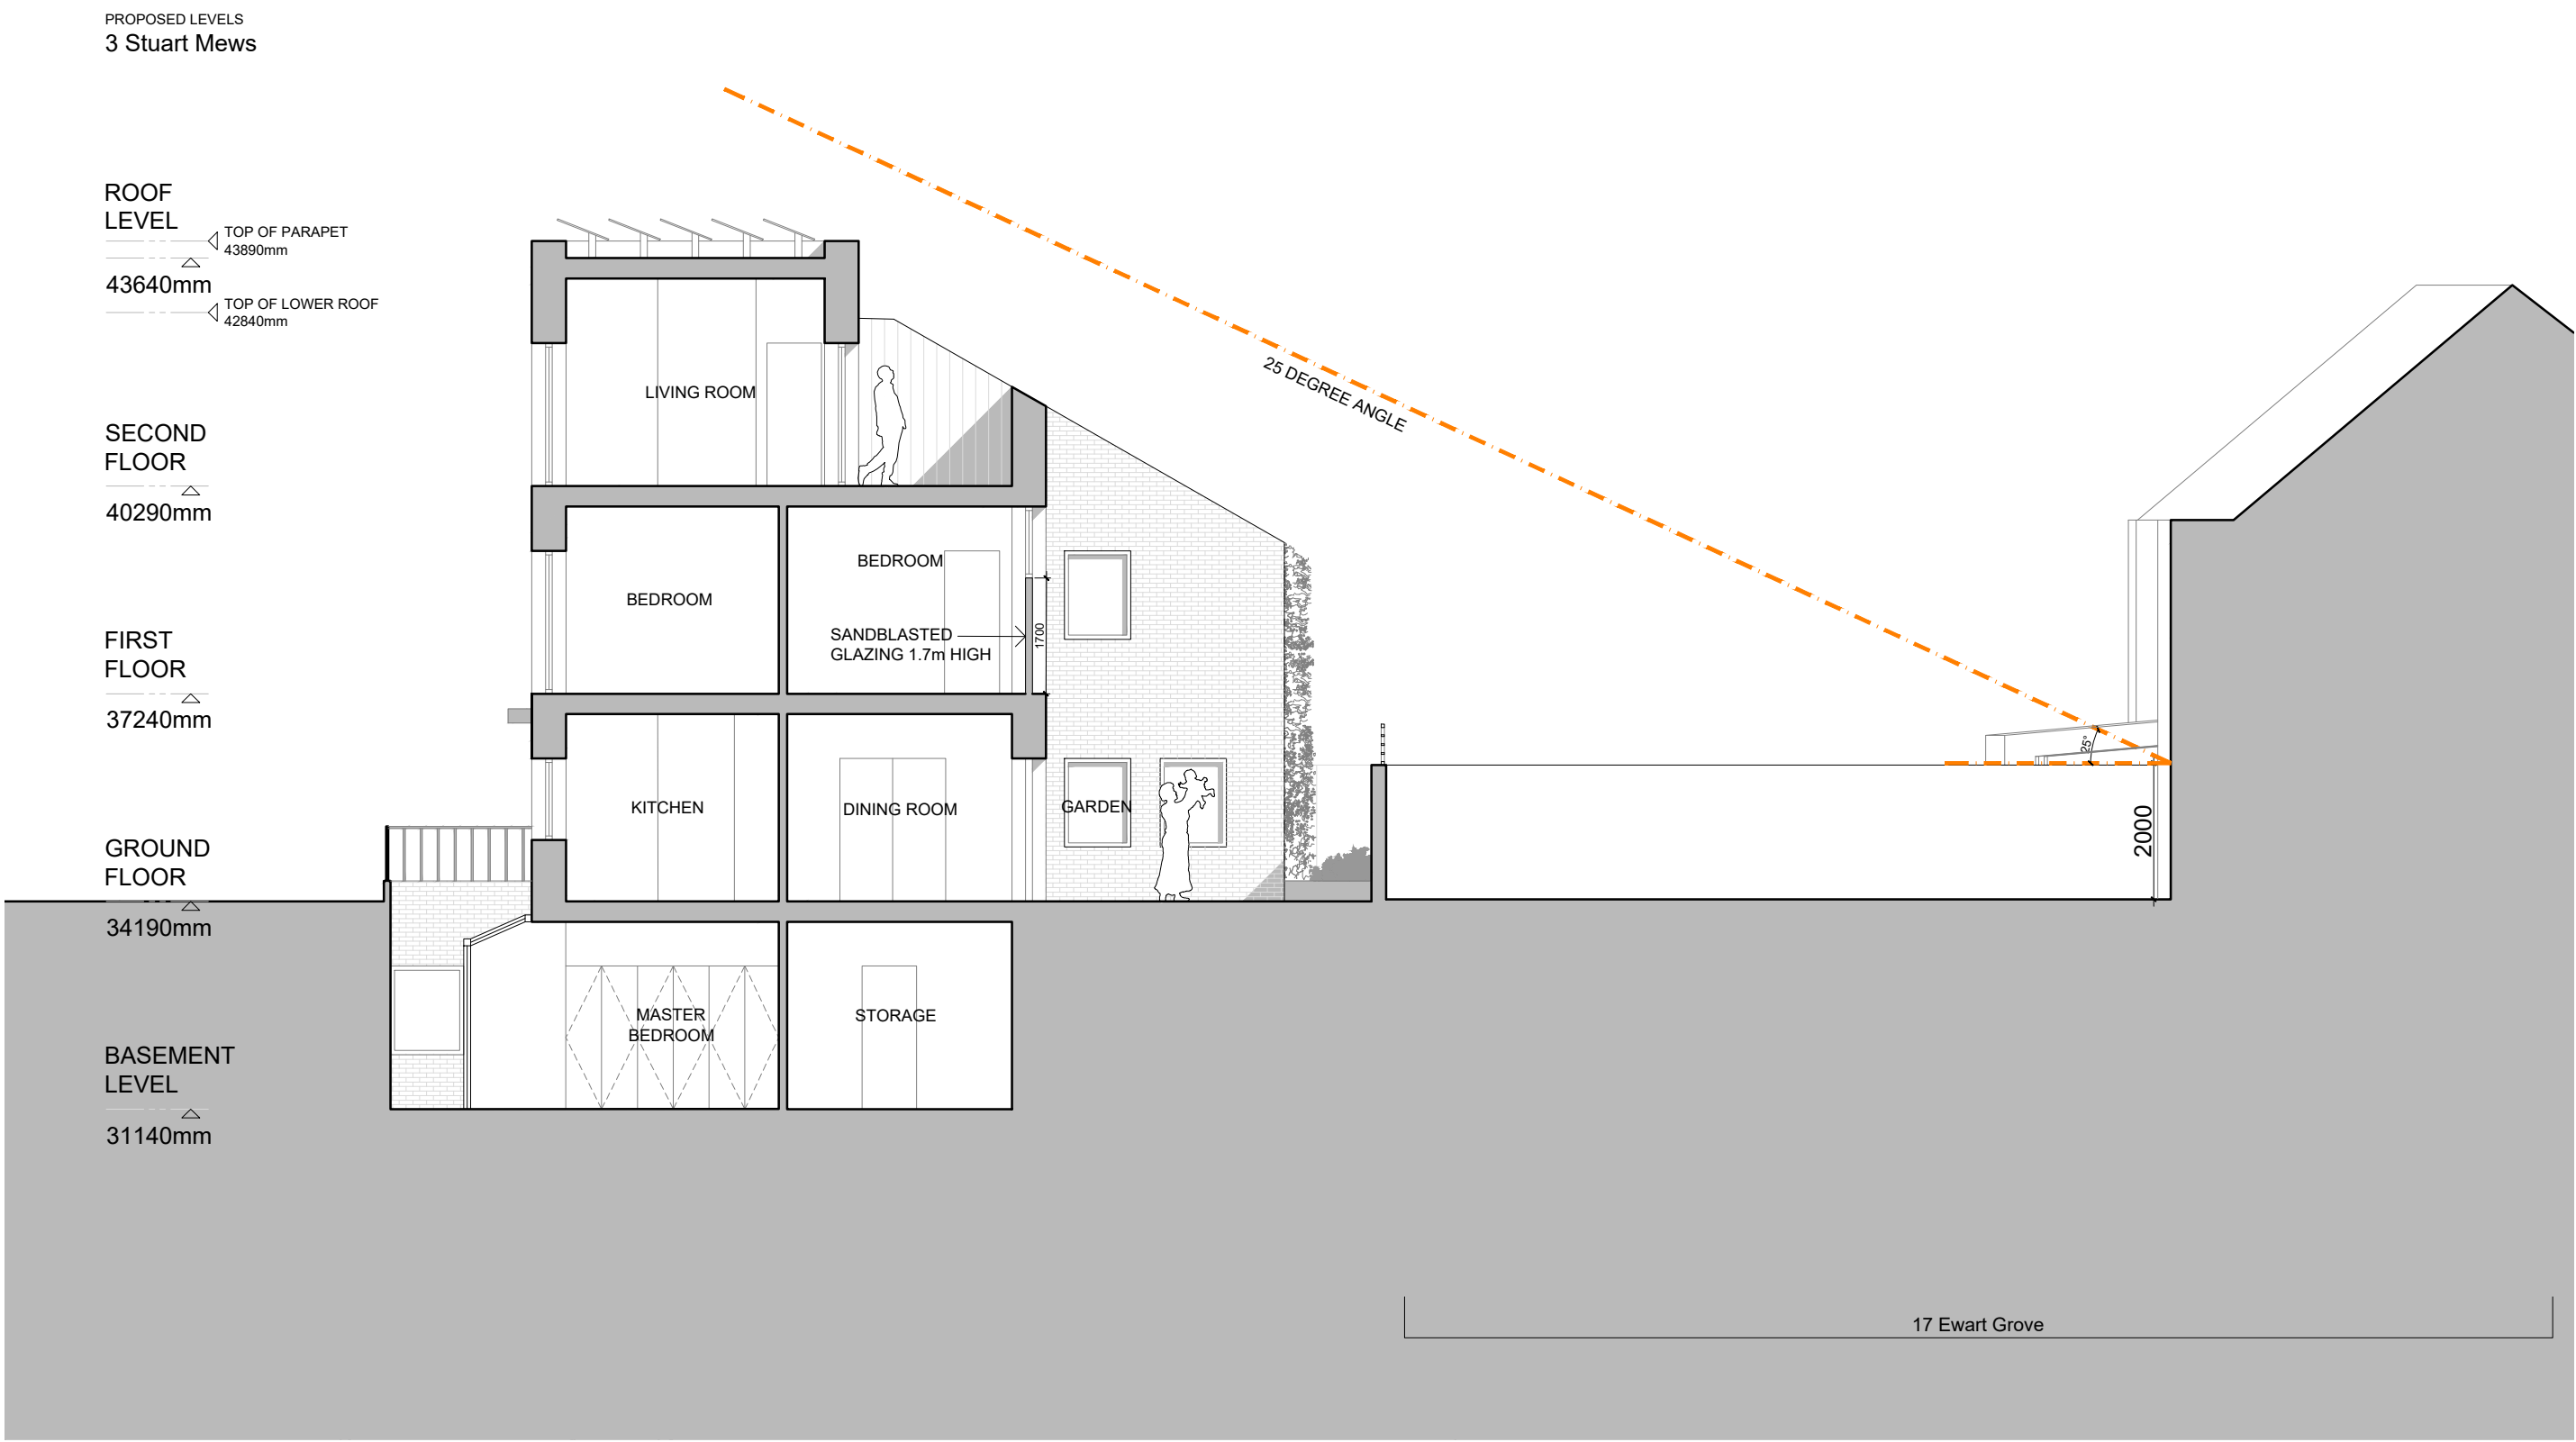

01 Section 04

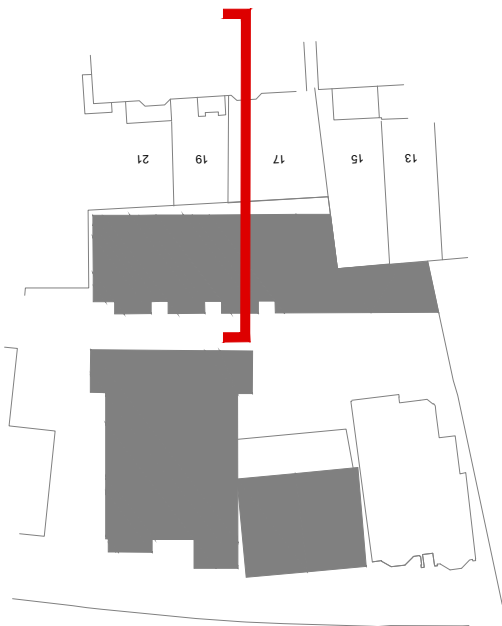

DATE	STATUS	REVISION	DESCRIPTION
12.10.2021	S2	PL04	PLANNING AMENDMENT
07.09.2021	S2	PL03	PLANNING APPLICATION
06.09.2021	S2	PL02	PLANNING APPLICATION
02.09.2021	S2	PL01	PLANNING APPLICATION




Do not scale from this drawing
All dimensions to be confirmed on site
Information contained within this drawing is the sole copyright of EMRYS Architects Ltd and is not to be reproduced without permission
EMRYS Architects are to be notified immediately of any discrepancies


EMRYS
CAP House | 9-12 Long Lane | London | EC1A 9HA
mail@emrysarchitects.com
www.emrysarchitects.com

T : 020 7726 5060

CLIENT	BRYANSTON INVESTMENTS LTD		
TITLE 3-4 Stuart Crescent N22 5NJ			
DWG 04 - GA SECTION Section 04			
DRAWN JP	CHECKED GE	DATE 02.09.2021	SCALE @ 1/100
STATUS DESCRIPTION PLANNING		STATUS CODE S2	REVISION PL04
DRAWING NUMBER 2102-EMR-SC-ZZ-AP-A-04104			

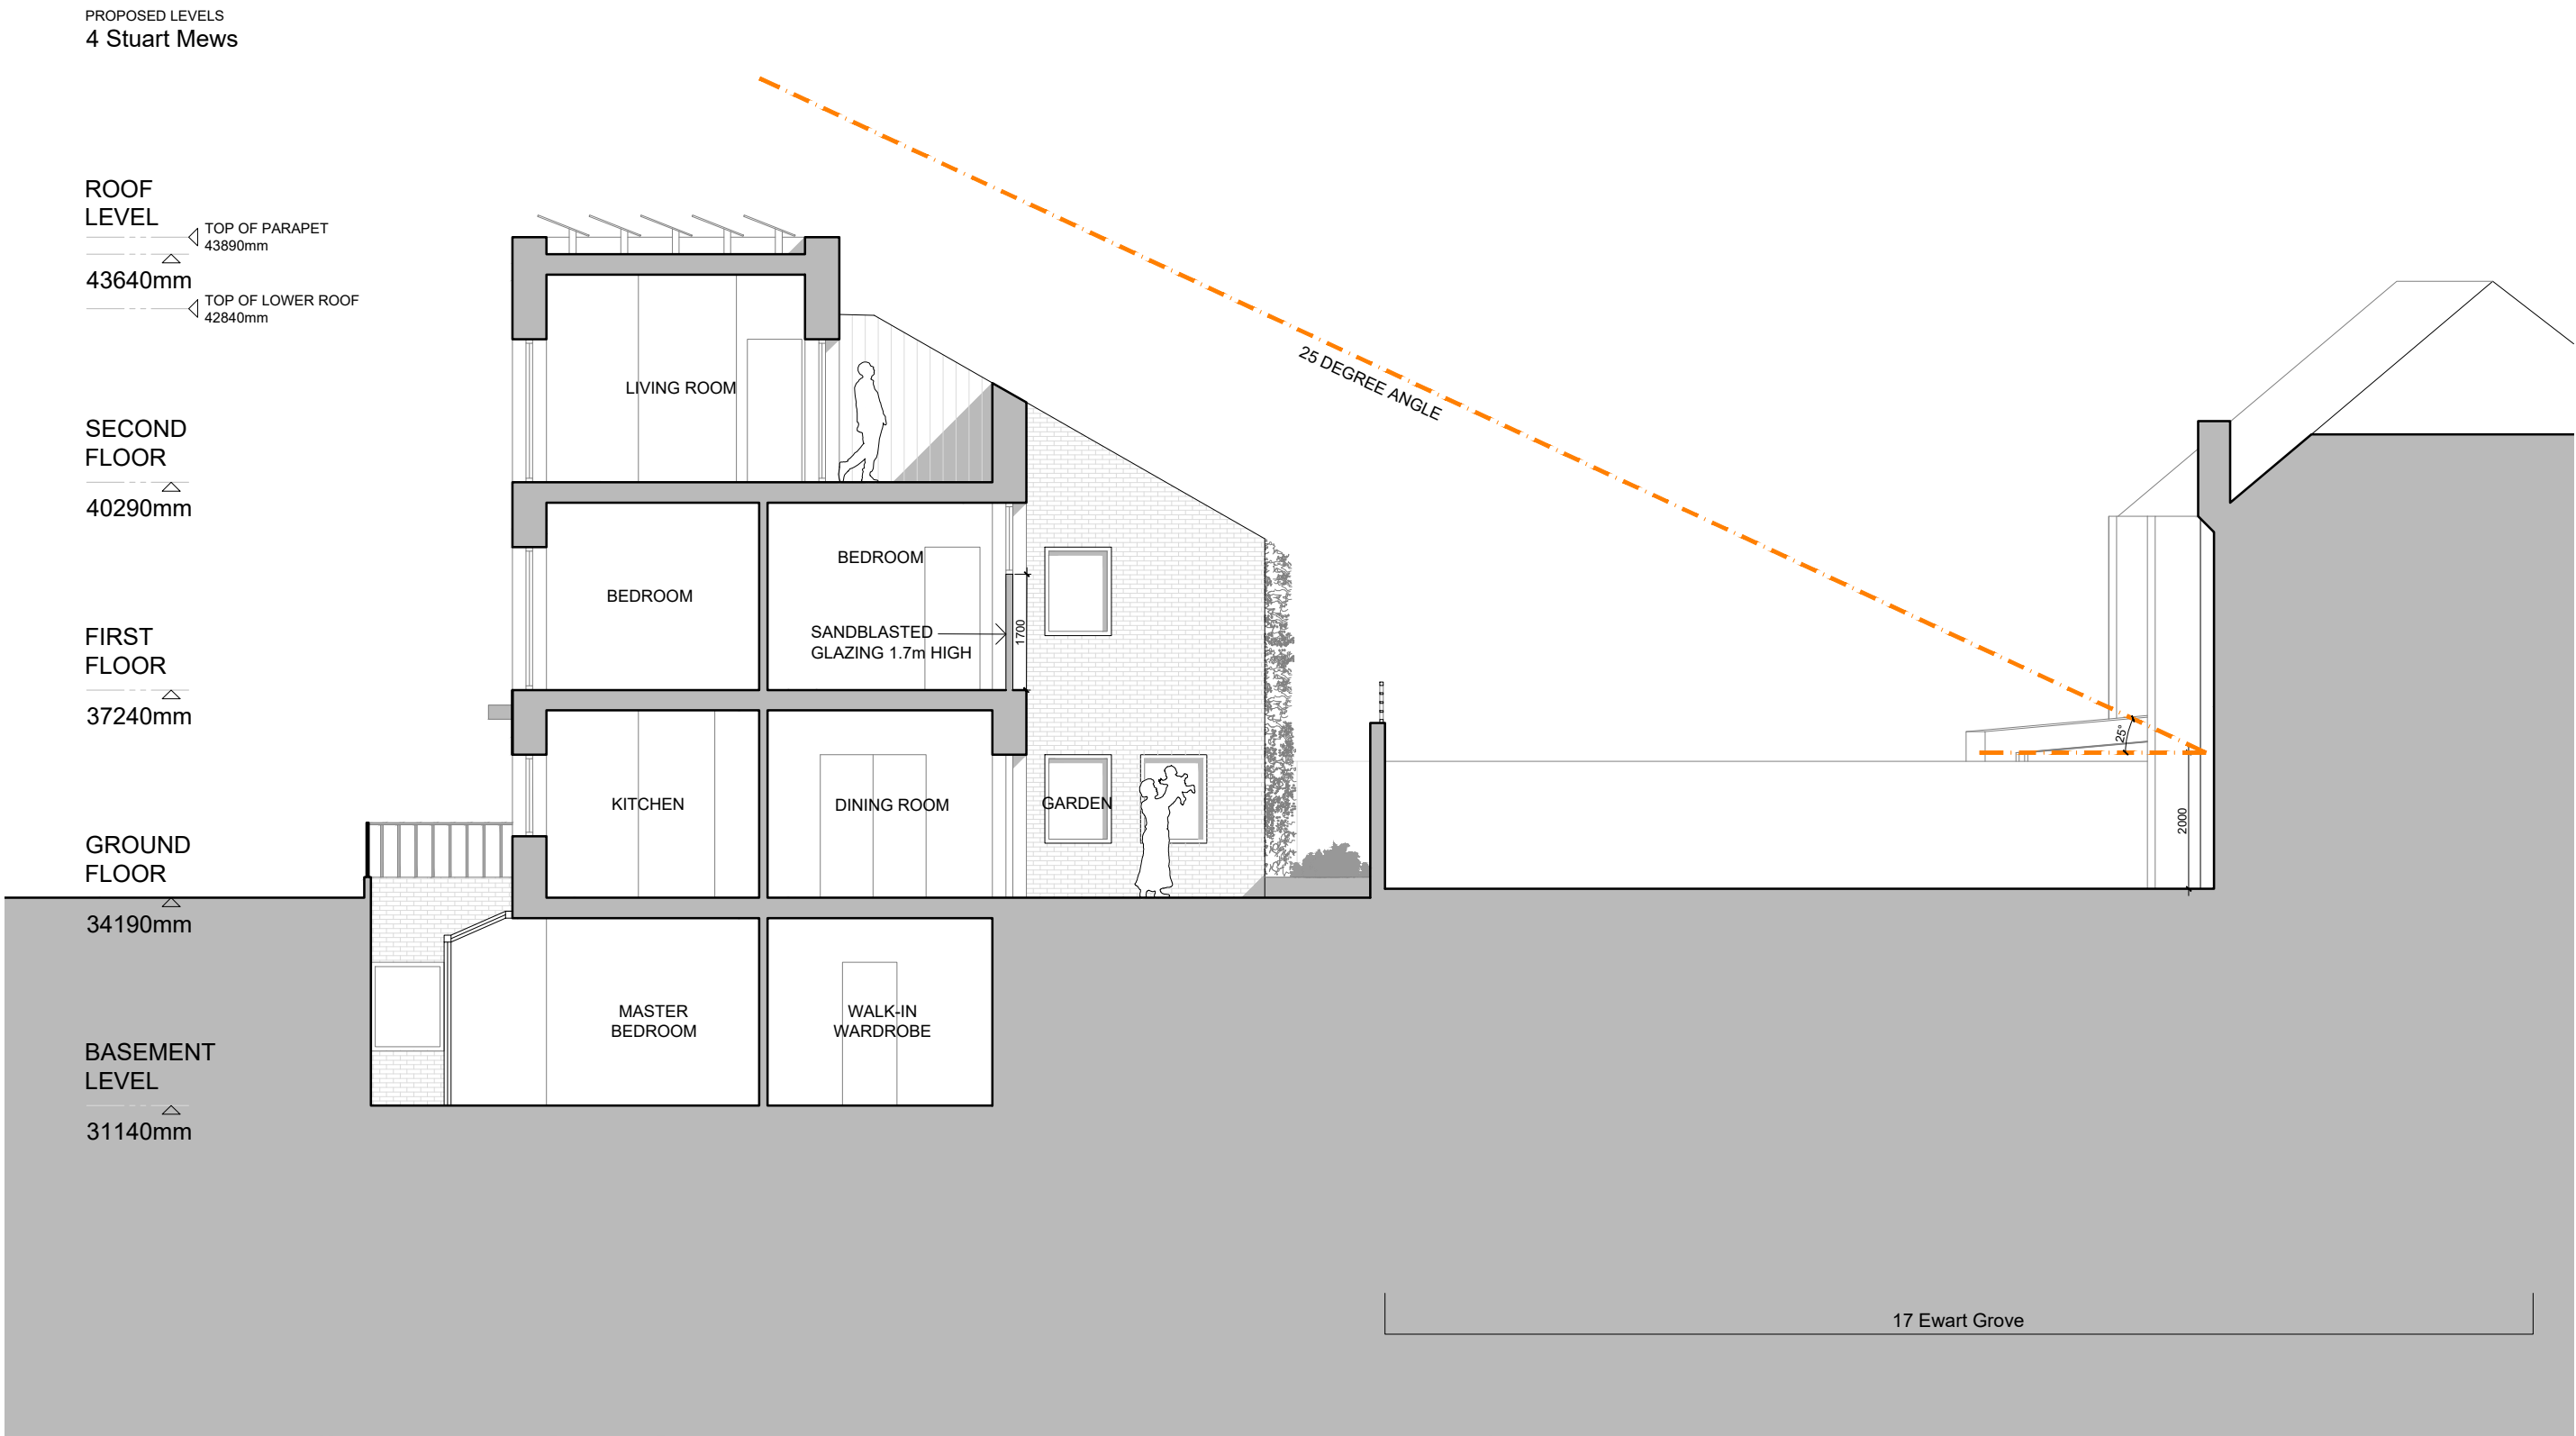

01 Section 05

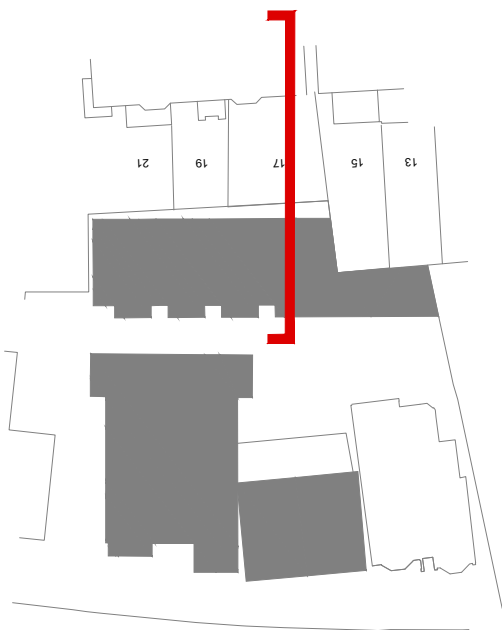

DATE	STATUS	REVISION	DESCRIPTION
12.10.2021	S2	PL04	PLANNING AMENDMENT
07.09.2021	S2	PL03	PLANNING APPLICATION
06.09.2021	S2	PL02	PLANNING APPLICATION
02.09.2021	S2	PL01	PLANNING APPLICATION



Do not scale from this drawing
All dimensions to be confirmed on site
Information contained within this drawing is the sole copyright of EMRYS Architects Ltd and is not to be reproduced without permission
EMRYS Architects are to be notified immediately of any discrepancies

EMRYS

CAP House | 9-12 Long Lane | London | EC1A 9HA
mail@emrysarchitects.com
www.emrysarchitects.com

T : 020 7726 5060

2102

BRYANSTON INVESTMENTS LTD

3-4 Stuart Crescent
N22 5NJ

04 - GA SECTION
Section 05

JP

GE

02.09.2021


1/100

PLANNING


S2

PL04


2102-EMR-SC-ZZ-AP-A-04105

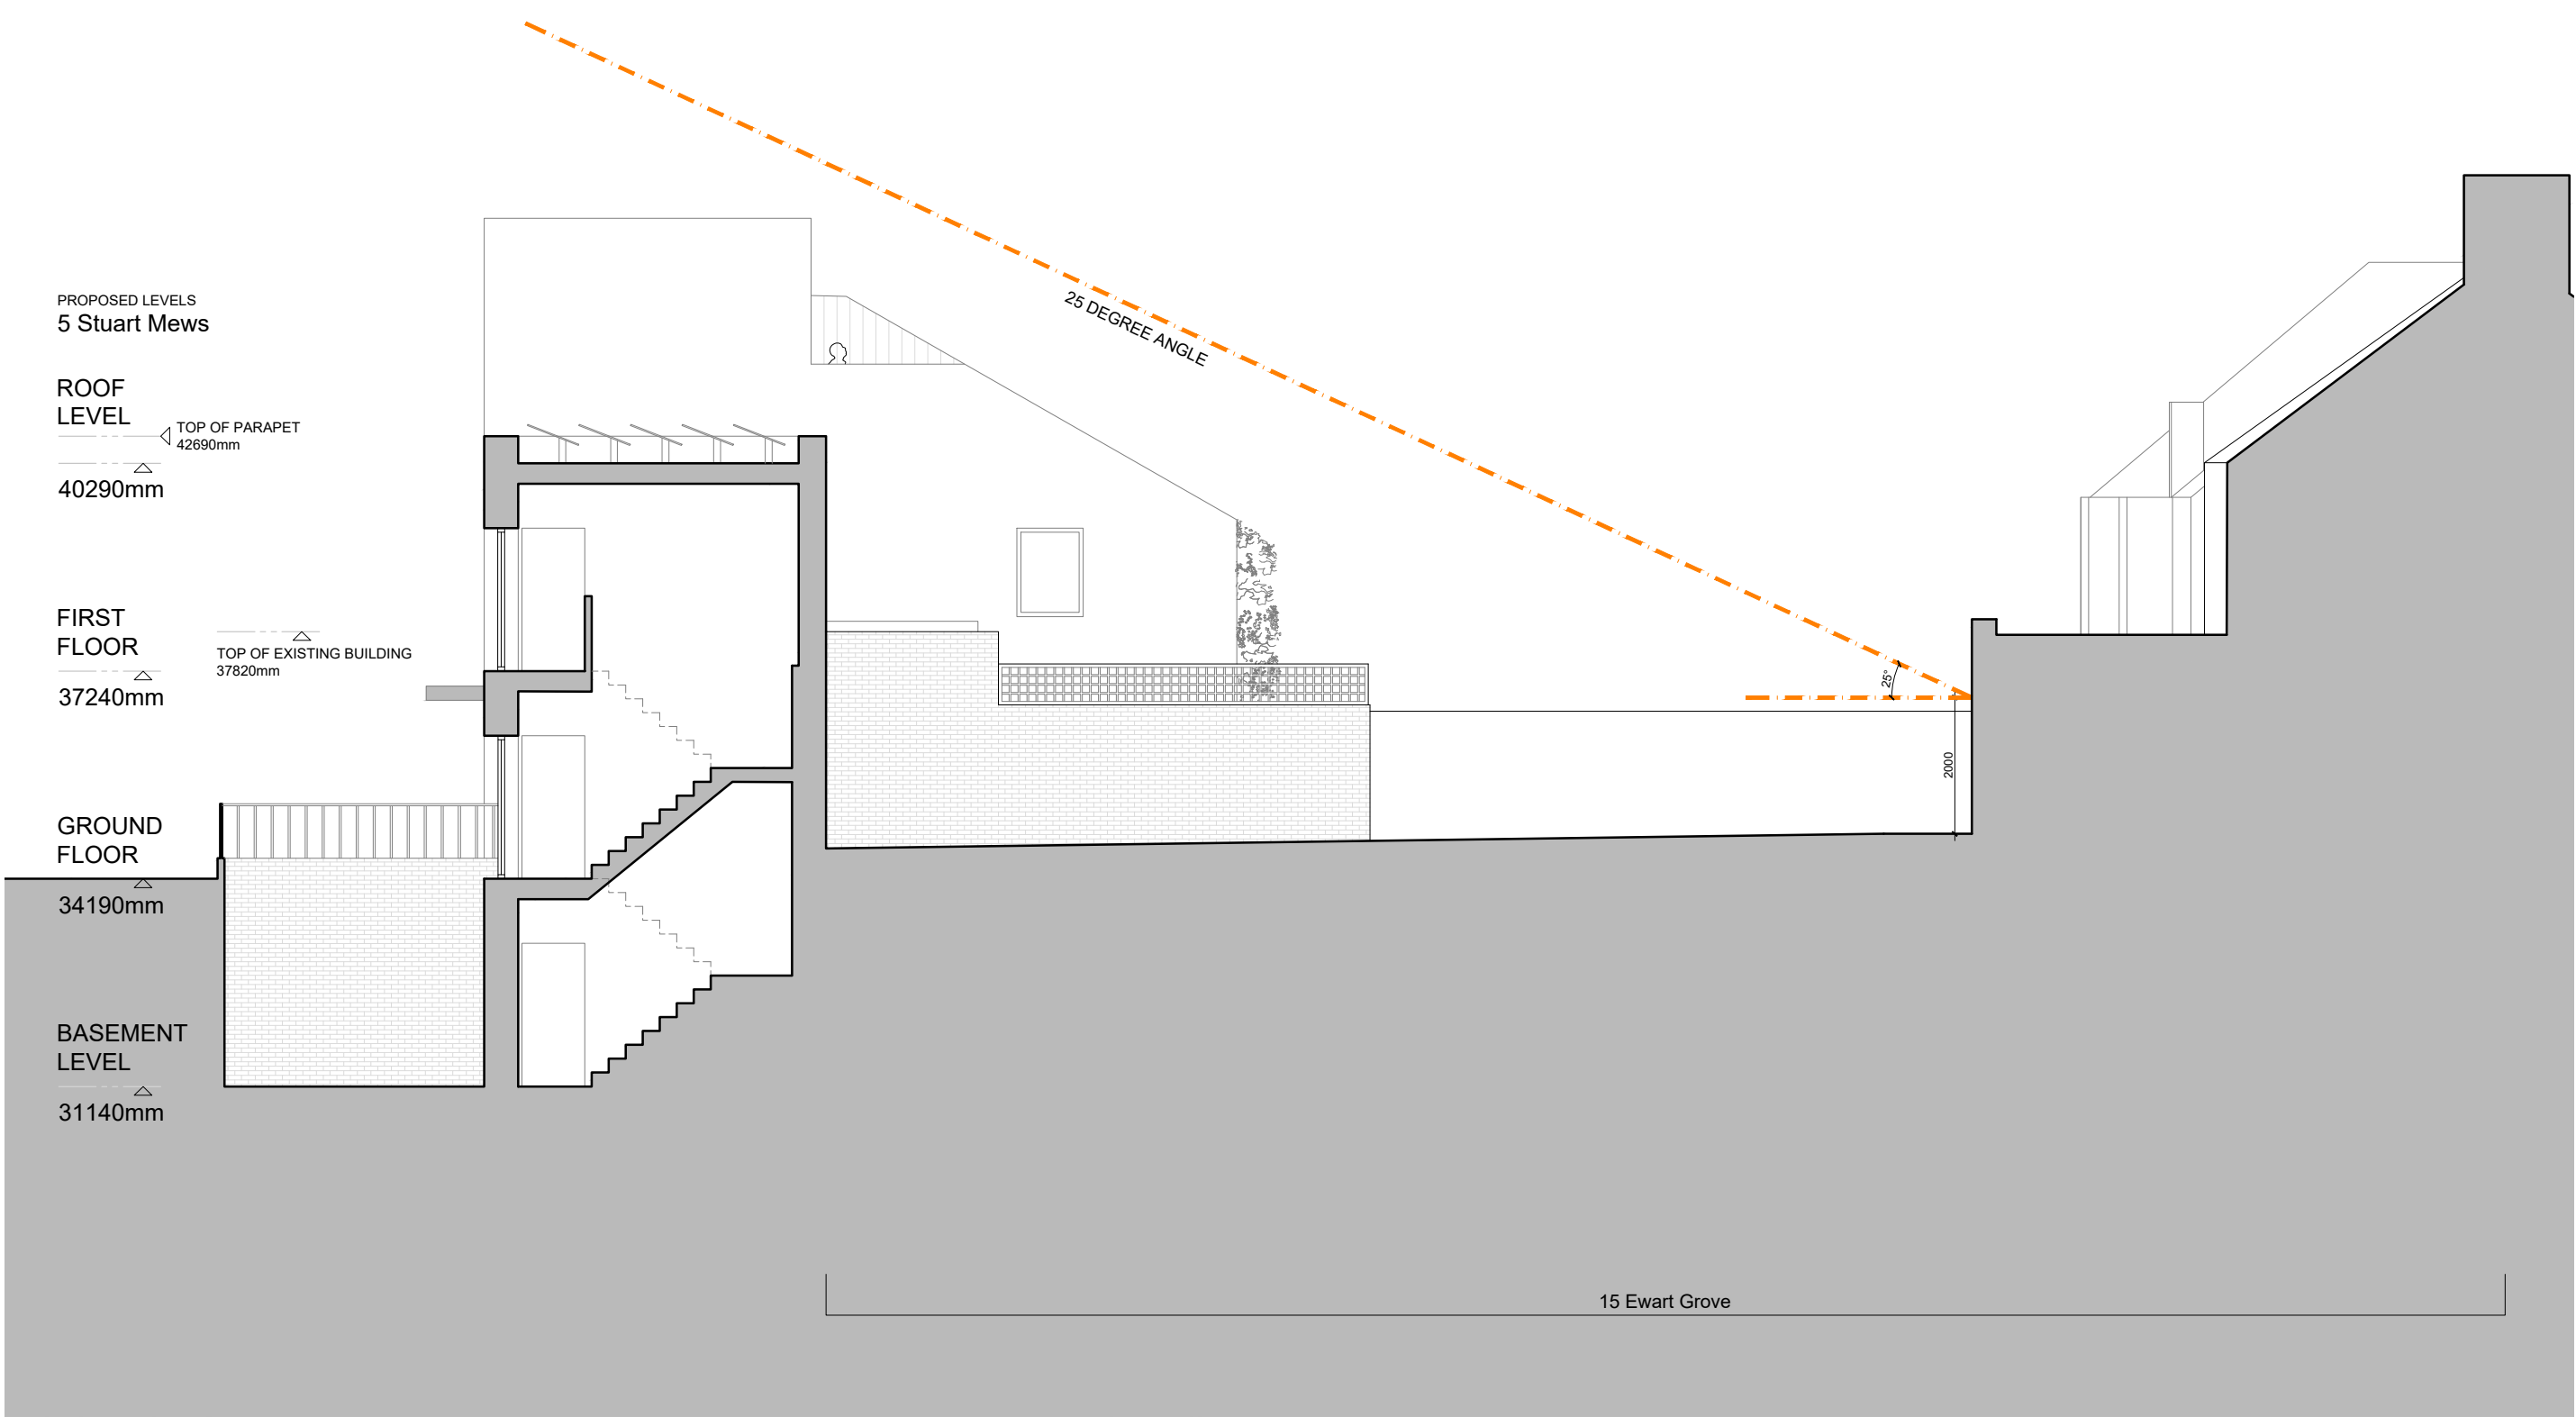

01 Section 06

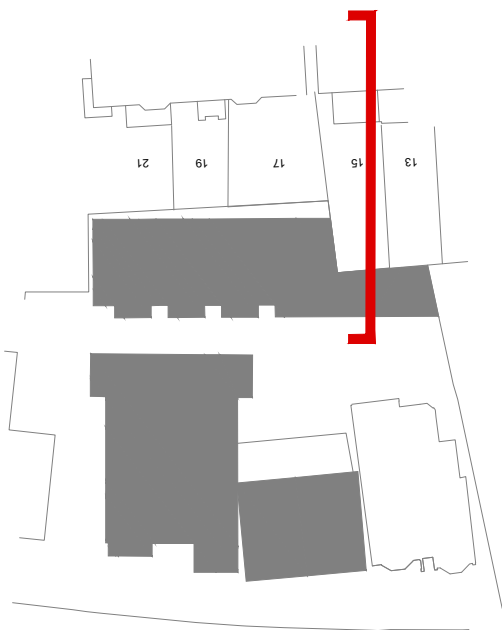



DATE	STATUS	REVISION	DESCRIPTION
12.10.2021	S2	PL03	PLANNING AMENDMENT
06.09.2021	S2	PL02	PLANNING APPLICATION
02.09.2021	S2	PL01	PLANNING APPLICATION

 

Do not scale from this drawing
All dimensions to be confirmed on site
Information contained within this drawing is the sole copyright of EMRYS Architects Ltd and is not to be reproduced without permission
EMRYS Architects are to be notified immediately of any discrepancies

EMRYS
CAP House | 9-12 Long Lane | London | EC1A 9HA
mail@emrysarchitects.com
www.emrysarchitects.com T : 020 7726 5060

REF NO	2102	CLIENT	BRYANSTON INVESTMENTS LTD
TITLE	3-4 Stuart Crescent N22 5NJ		
DESC	04 - GA SECTION Section 06		
DRAWN	JP	CHECKED	GE
DATE	02.09.2021	SCALE	1/100
STATUS DESCRIPTION	PLANNING	STATUS CODE	S2
REVISION	PL03	REVISION	
DRAWING NUMBER	2102-EMR-SC-ZZ-AP-A-04106		

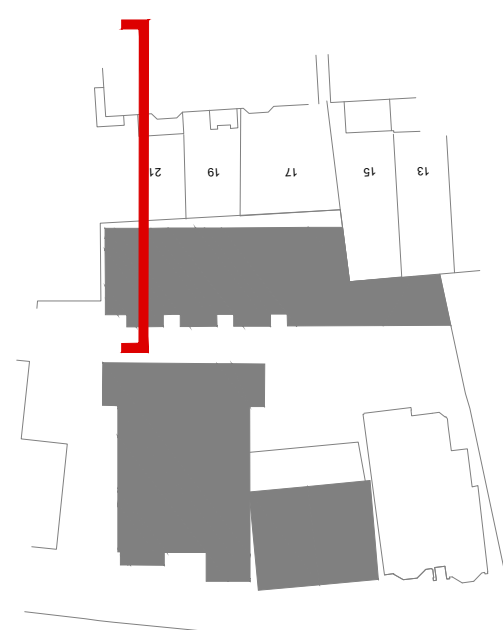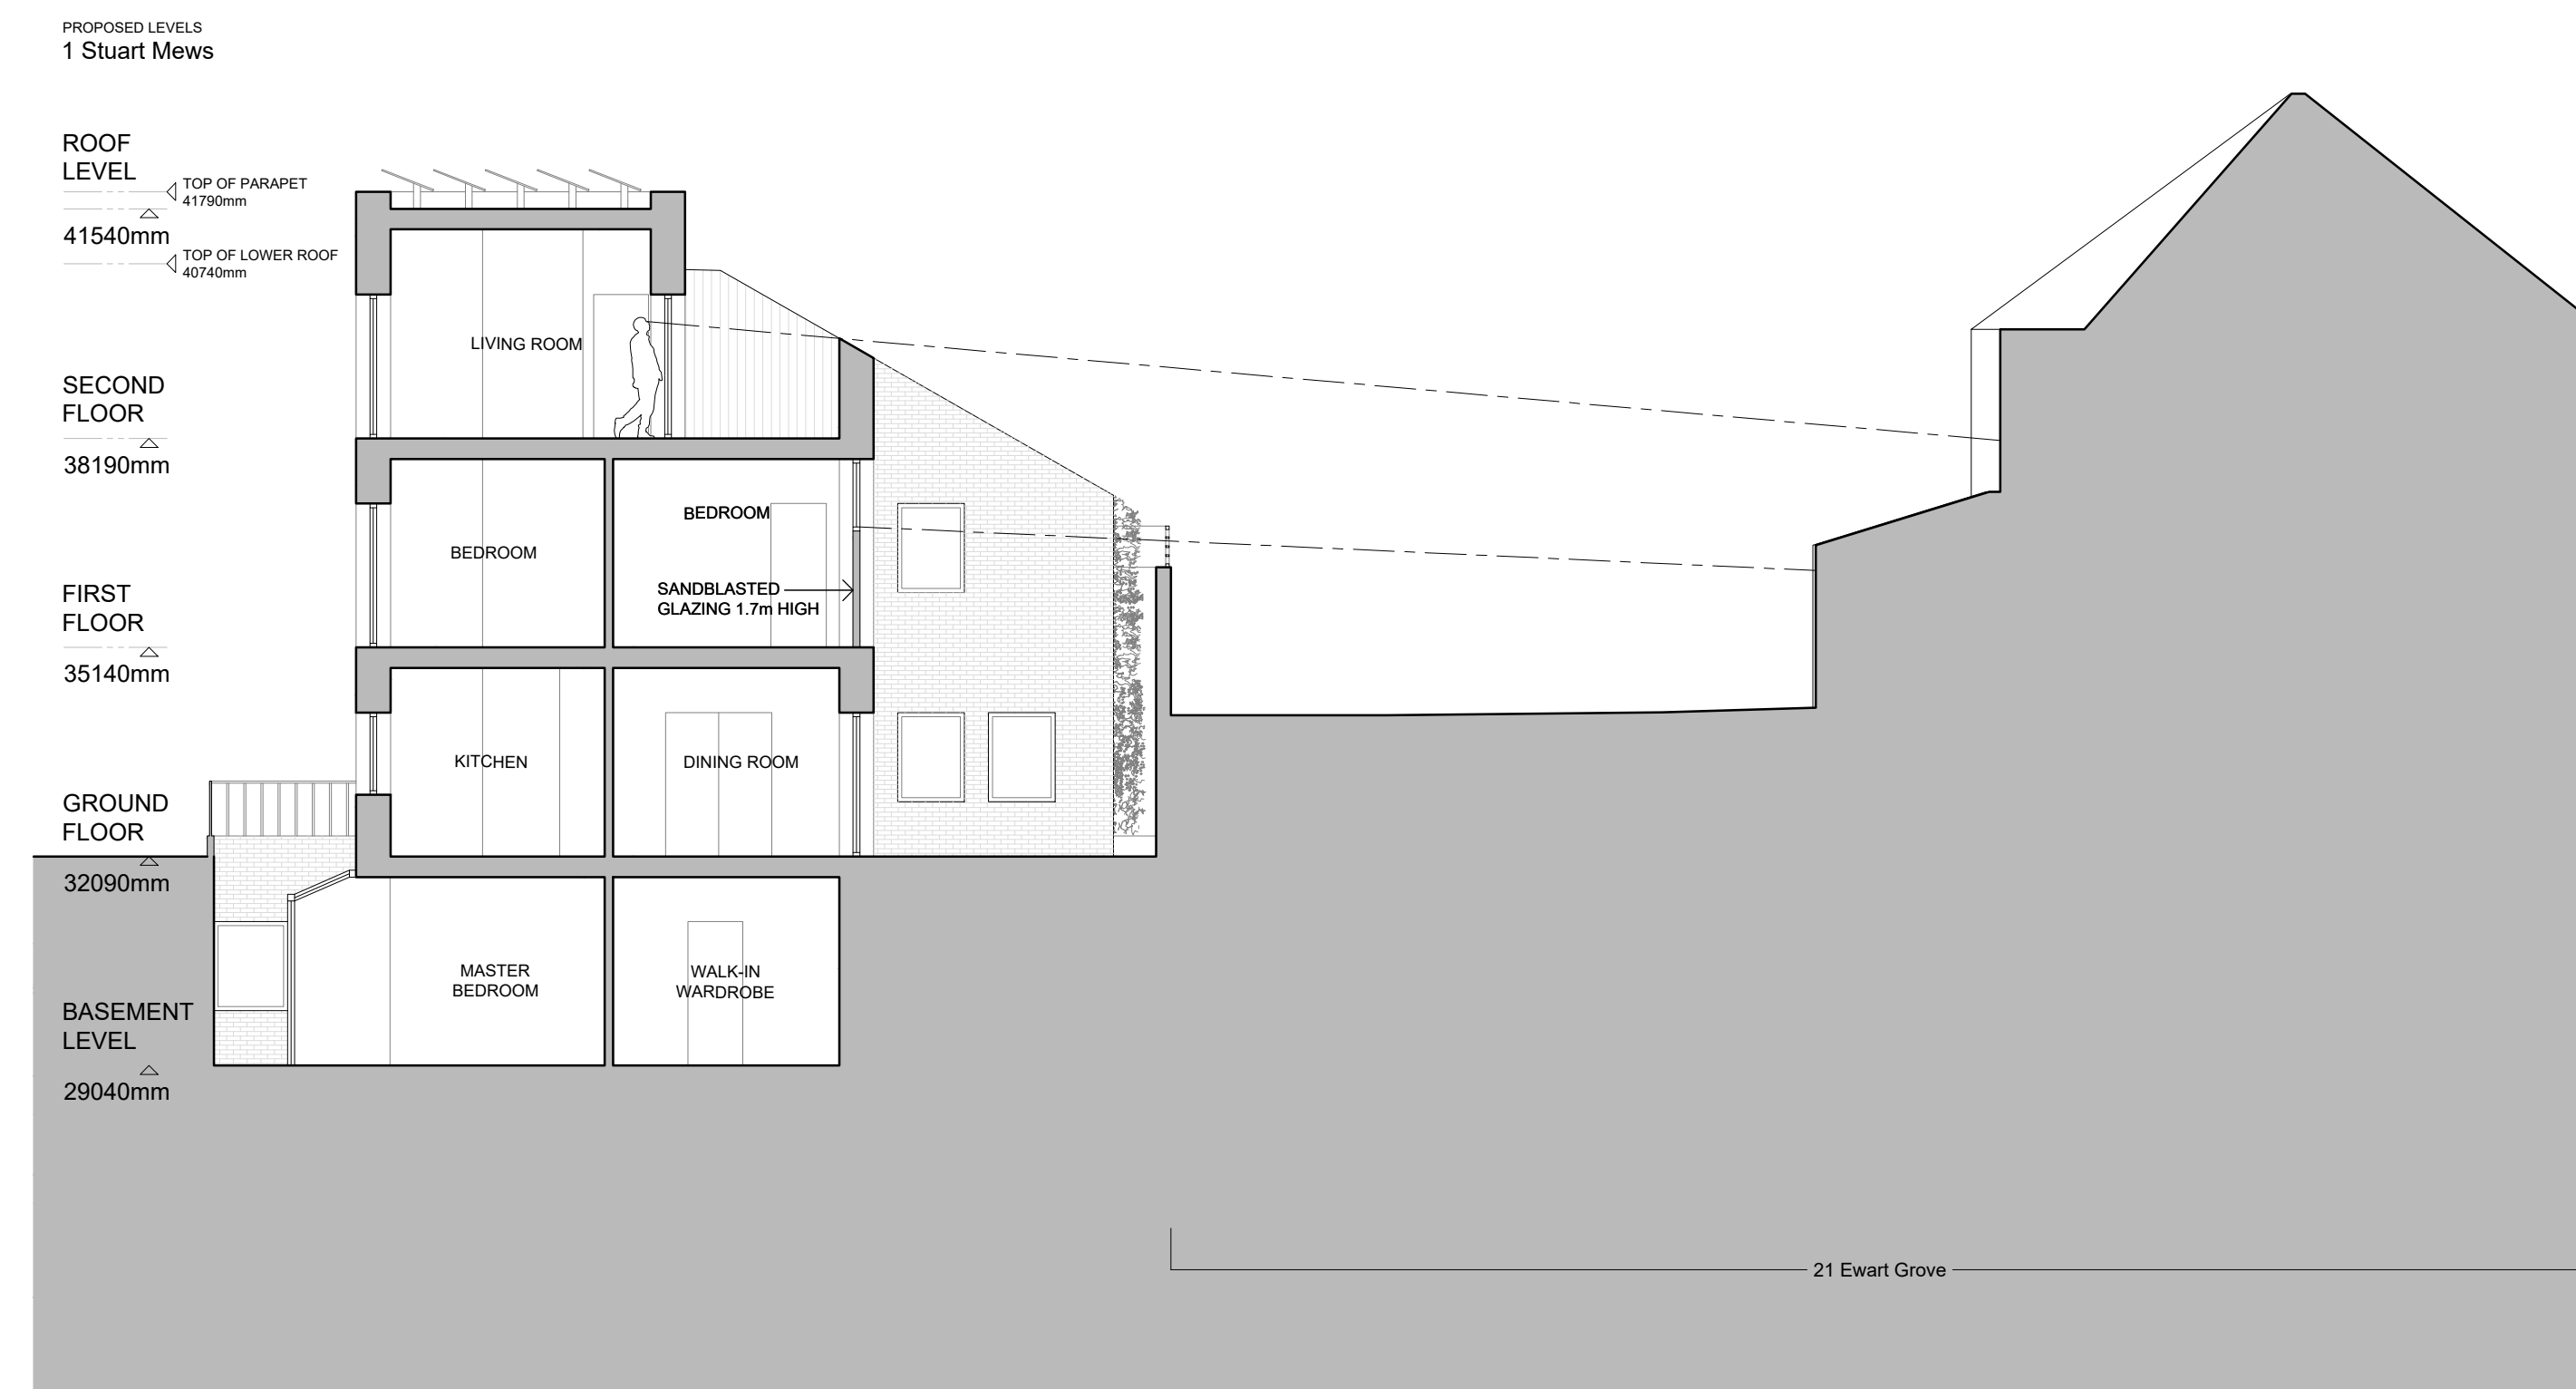[illegible]


Do not scale from this drawing
All dimensions to be confirmed on site
Information contained within this drawing is the sole copyright of EMRYS
Architects Ltd and is not to be reproduced without permission
EMRYS Architects are to be notified immediately of any discrepancies

EMRYS
CAP House | 9-12 Long Lane | London | EC1A 9HA
mail@emrysarchitects.com
www.emrysarchitects.com T: 020 7726 5060

DATE	2102	CLIENT	BRYANSTON INVESTMENTS LTD	
TITLE	3-4 Stuart Crescent N22 5NJ			
DWG	04 - GA SECTION Section 07			
DRAWN	JP	CHECKED	GE	DATE
				29.11.2021
			SCALE	1/100
			GB1	
STATUS DESCRIPTION		STATUS CODE		REVISION
PLANNING		S2		PL01
DRAWING NUMBER				
2102-EMR-SC-ZZ-AP-A-04107				



01 Elevation 01

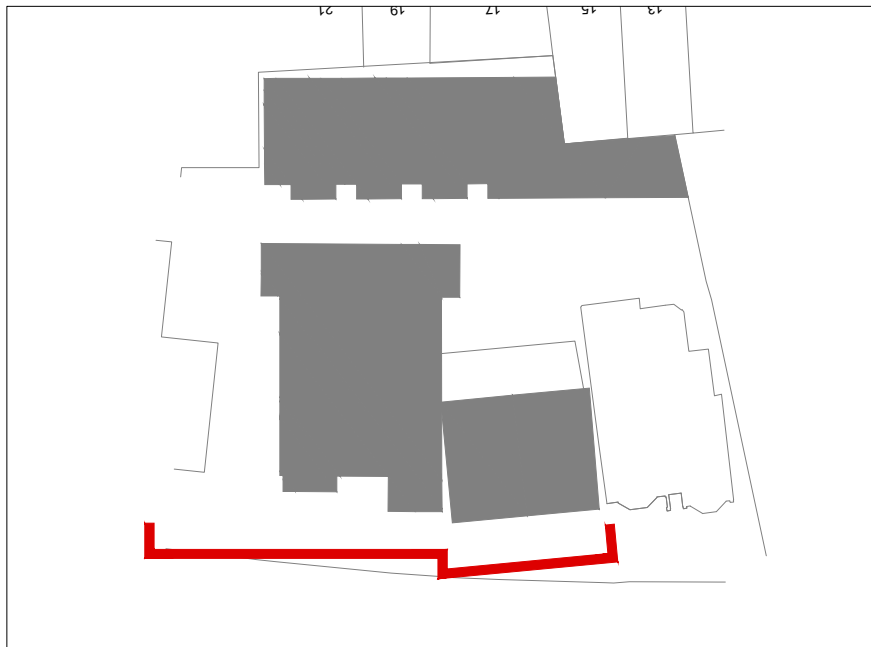


DATE	STATUS	REVISION	DESCRIPTION
05.01.2022	S2	PL04	PLANNING AMENDMENT
23.12.2021	S2	PL03	PLANNING AMENDMENT
13.12.2021	S2	PL02	PLANNING AMENDMENT
09.07.2021	S2	PL01	PLANNING APPLICATION



KEY:
EXISTING BUILDING

JOB NO.	2102	CLIENT	BRYANSTON INVESTMENTS LTD
TITLE	3-4 Stuart Crescent N22 5NJ		
DESC	05 - GA ELEVATION Elevation 01		
DRAWN	JP	CHECKED	GE
DATE	09.07.2021	SCALE	1/100
STATUS DESCRIPTION	PLANNING	STATUS CODE	S2
REVISION	PL04	DRAWING NUMBER	2102-EMR-SC-ZZ-AP-A-05101

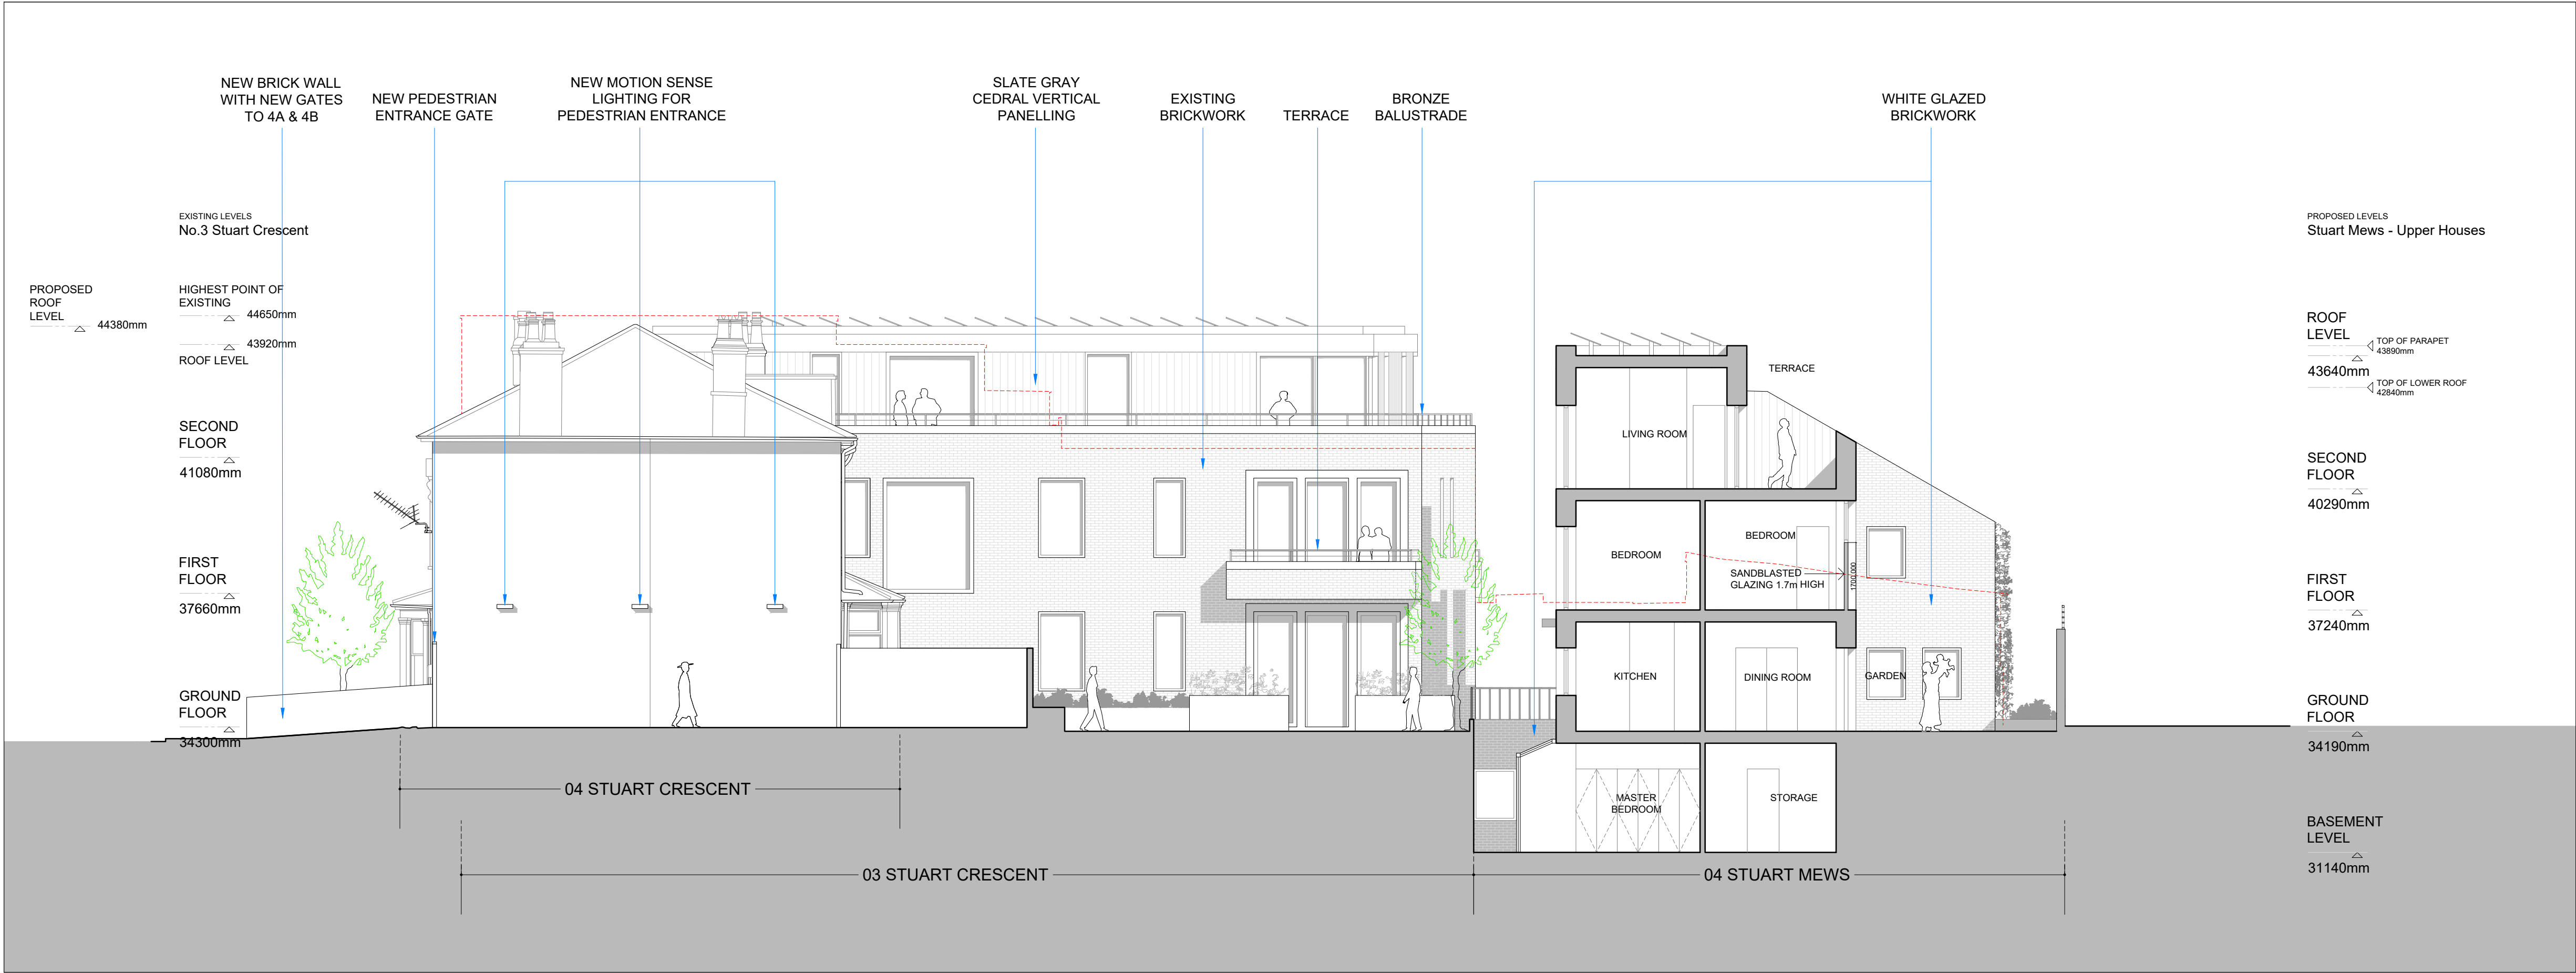

01 Elevation 02




DATE	STATUS	REVISION	DESCRIPTION
05.01.2022	S2	PL05	PLANNING AMENDMENT
12.10.2021	S2	PL04	PLANNING AMENDMENT
07.09.2021	S2	PL03	PLANNING APPLICATION
06.09.2021	S2	PL02	PLANNING APPLICATION
09.07.2021	S2	PL01	PLANNING APPLICATION




KEY:
EXISTING BUILDING

JOB NO.	2102	CLIENT	BRYANSTON INVESTMENTS LTD
TITLE	3-4 Stuart Crescent N22 5NJ		
DWG	05 - GA ELEVATION Elevation 02		
DRAWN	JP	CHECKED	GE
DATE	09.07.2021	SCALE	1/100
STATUS DESCRIPTION	PLANNING	STATUS CODE	S2
REVISION	PL05	DRAWING NUMBER	2102-EMR-SC-ZZ-AP-A-05102

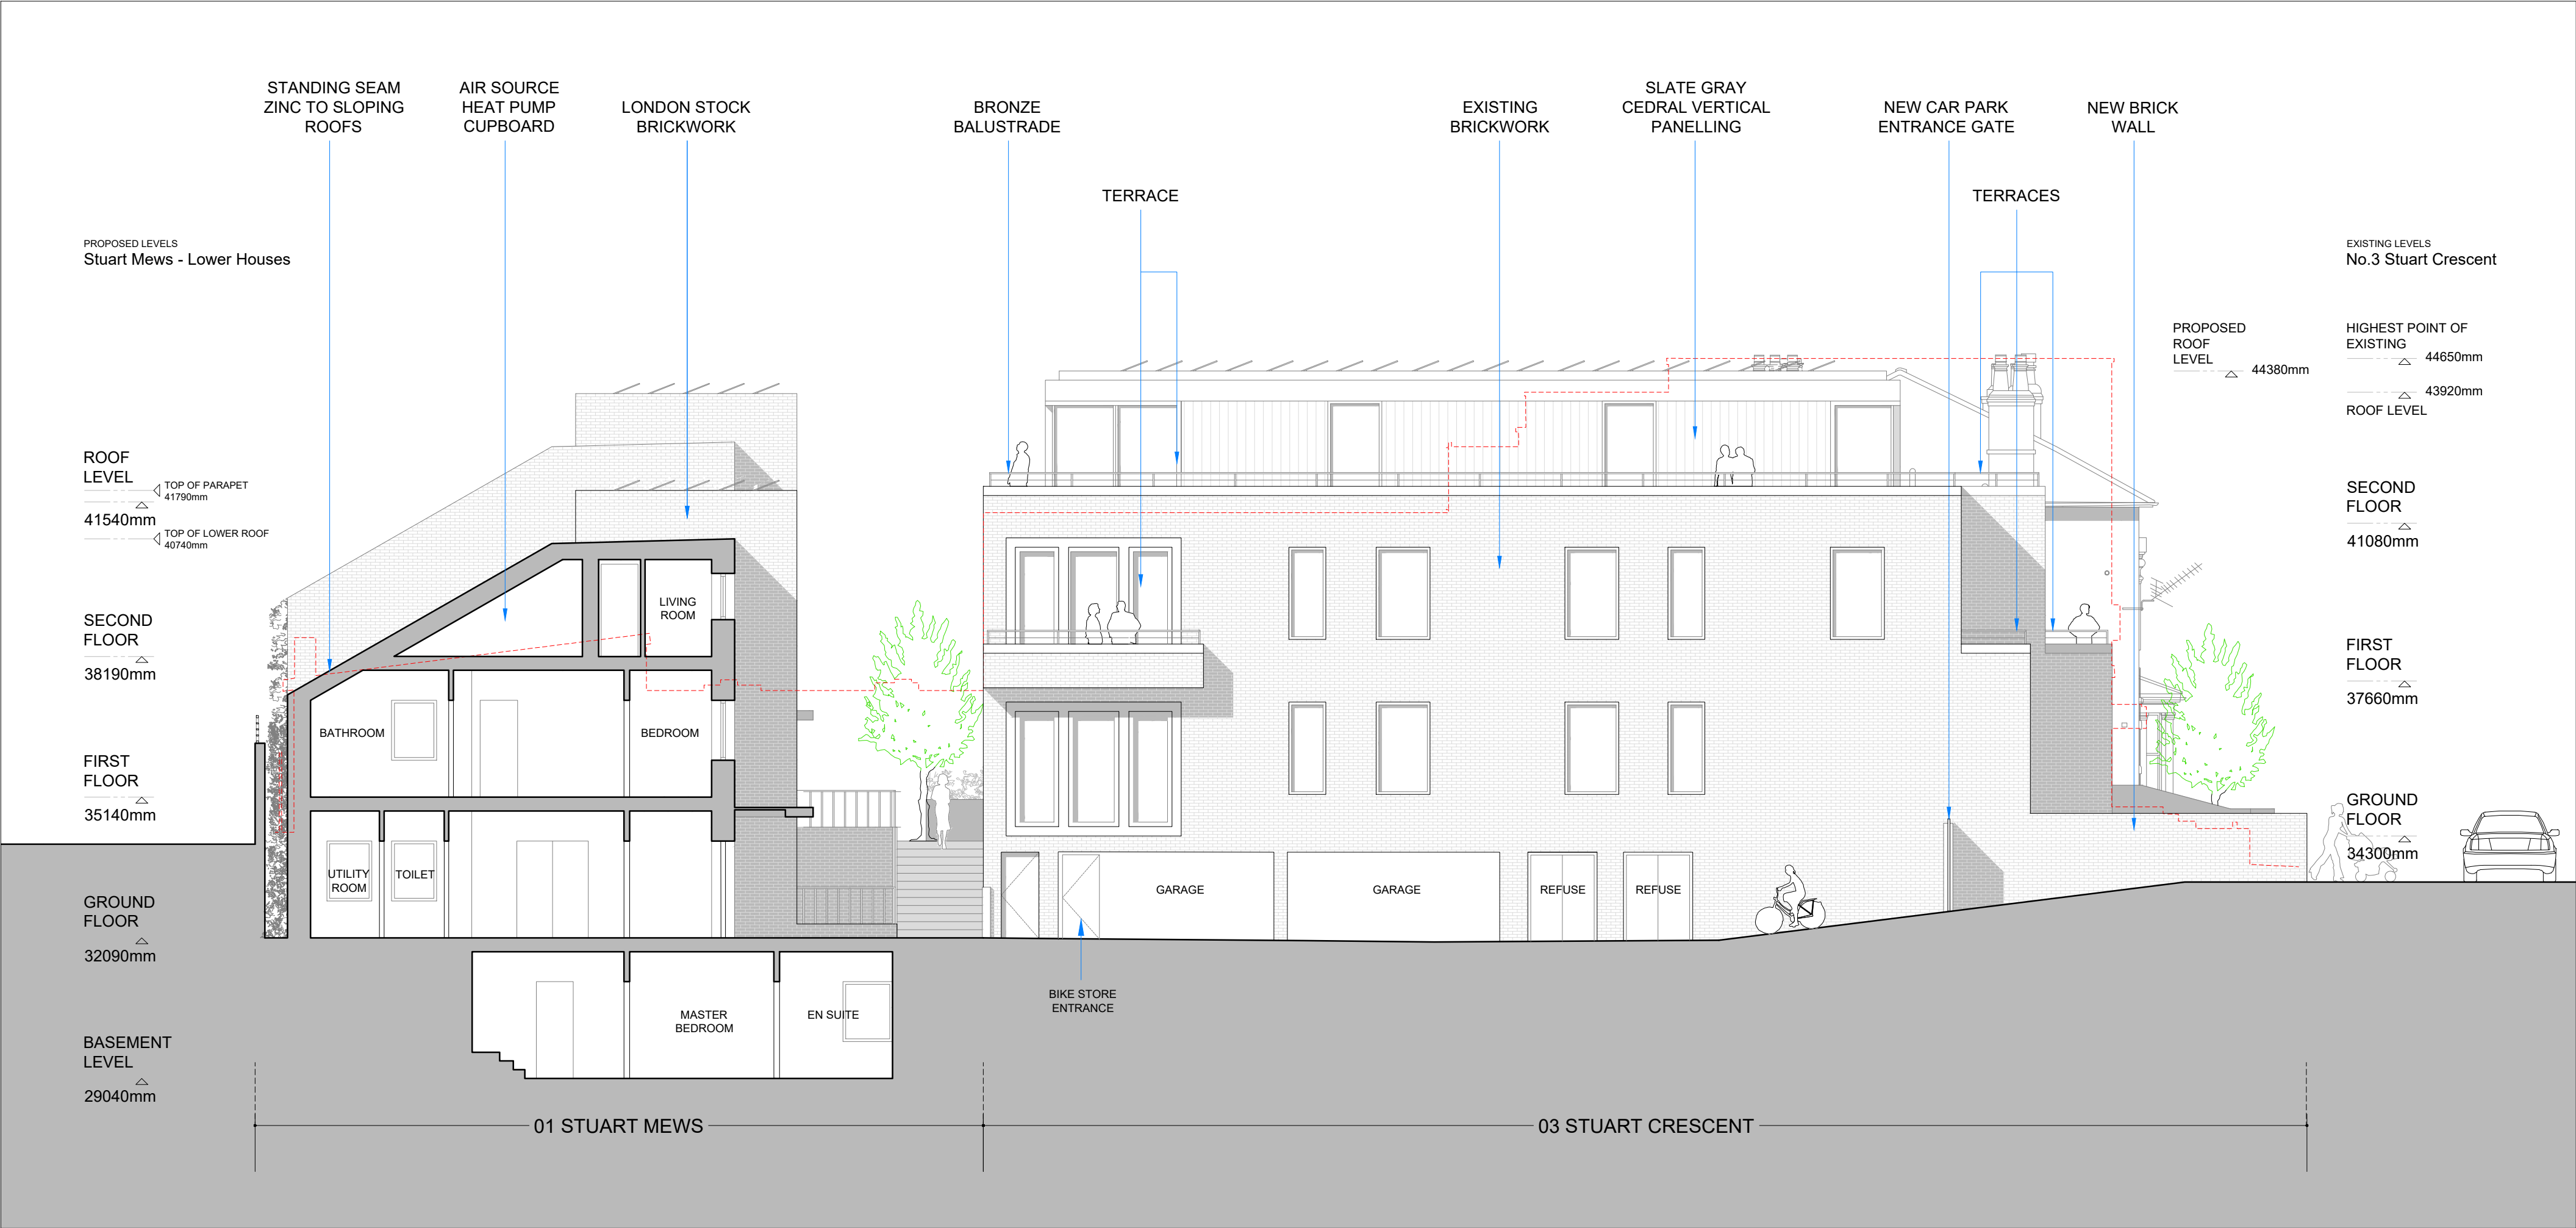

01 Elevation 03

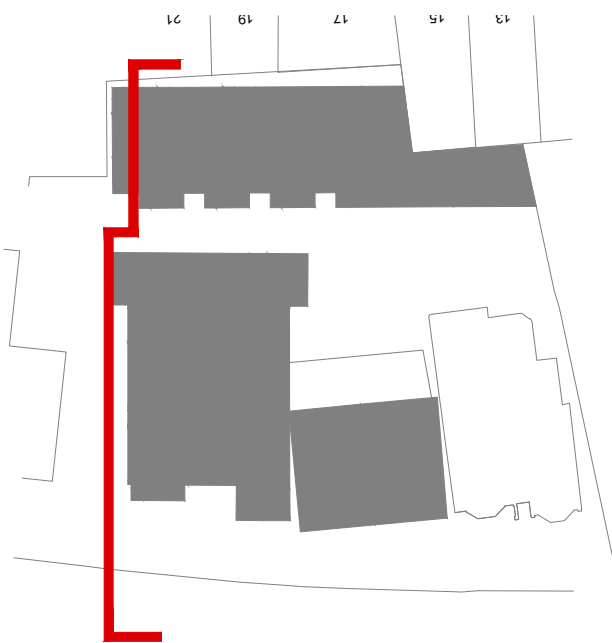


DATE	STATUS	REVISION	DESCRIPTION
05.01.2022	S2	PL04	PLANNING AMENDMENT
12.10.2021	S2	PL03	PLANNING AMENDMENT
06.09.2021	S2	PL02	PLANNING APPLICATION
09.07.2021	S2	PL01	PLANNING APPLICATION

KEY:
EXISTING BUILDING

Do not scale from this drawing
All dimensions to be confirmed on site
Information contained within this drawing is the sole copyright of EMRYS
Architects Ltd and is not to be reproduced without permission
EMRYS Architects are to be notified immediately of any discrepancies

EMRYS
CAP House | 9-12 Long Lane | London | EC1A 9HA
mail@emrysarchitects.com
www.emrysarchitects.com T : 020 7726 5060

JOB NO.	2102	CLIENT	BRYANSTON INVESTMENTS LTD
TITLE	3-4 Stuart Crescent N22 5NJ		
DWG	05 - GA ELEVATION Elevation 03		
DRAWN	JP	CHECKED	GE
DATE	09.07.2021	SCALE	1/100
STATUS DESCRIPTION	PLANNING	STATUS CODE	S2
REVISION	PL04	DRAWING NUMBER	2102-EMR-SC-ZZ-AP-A-05103

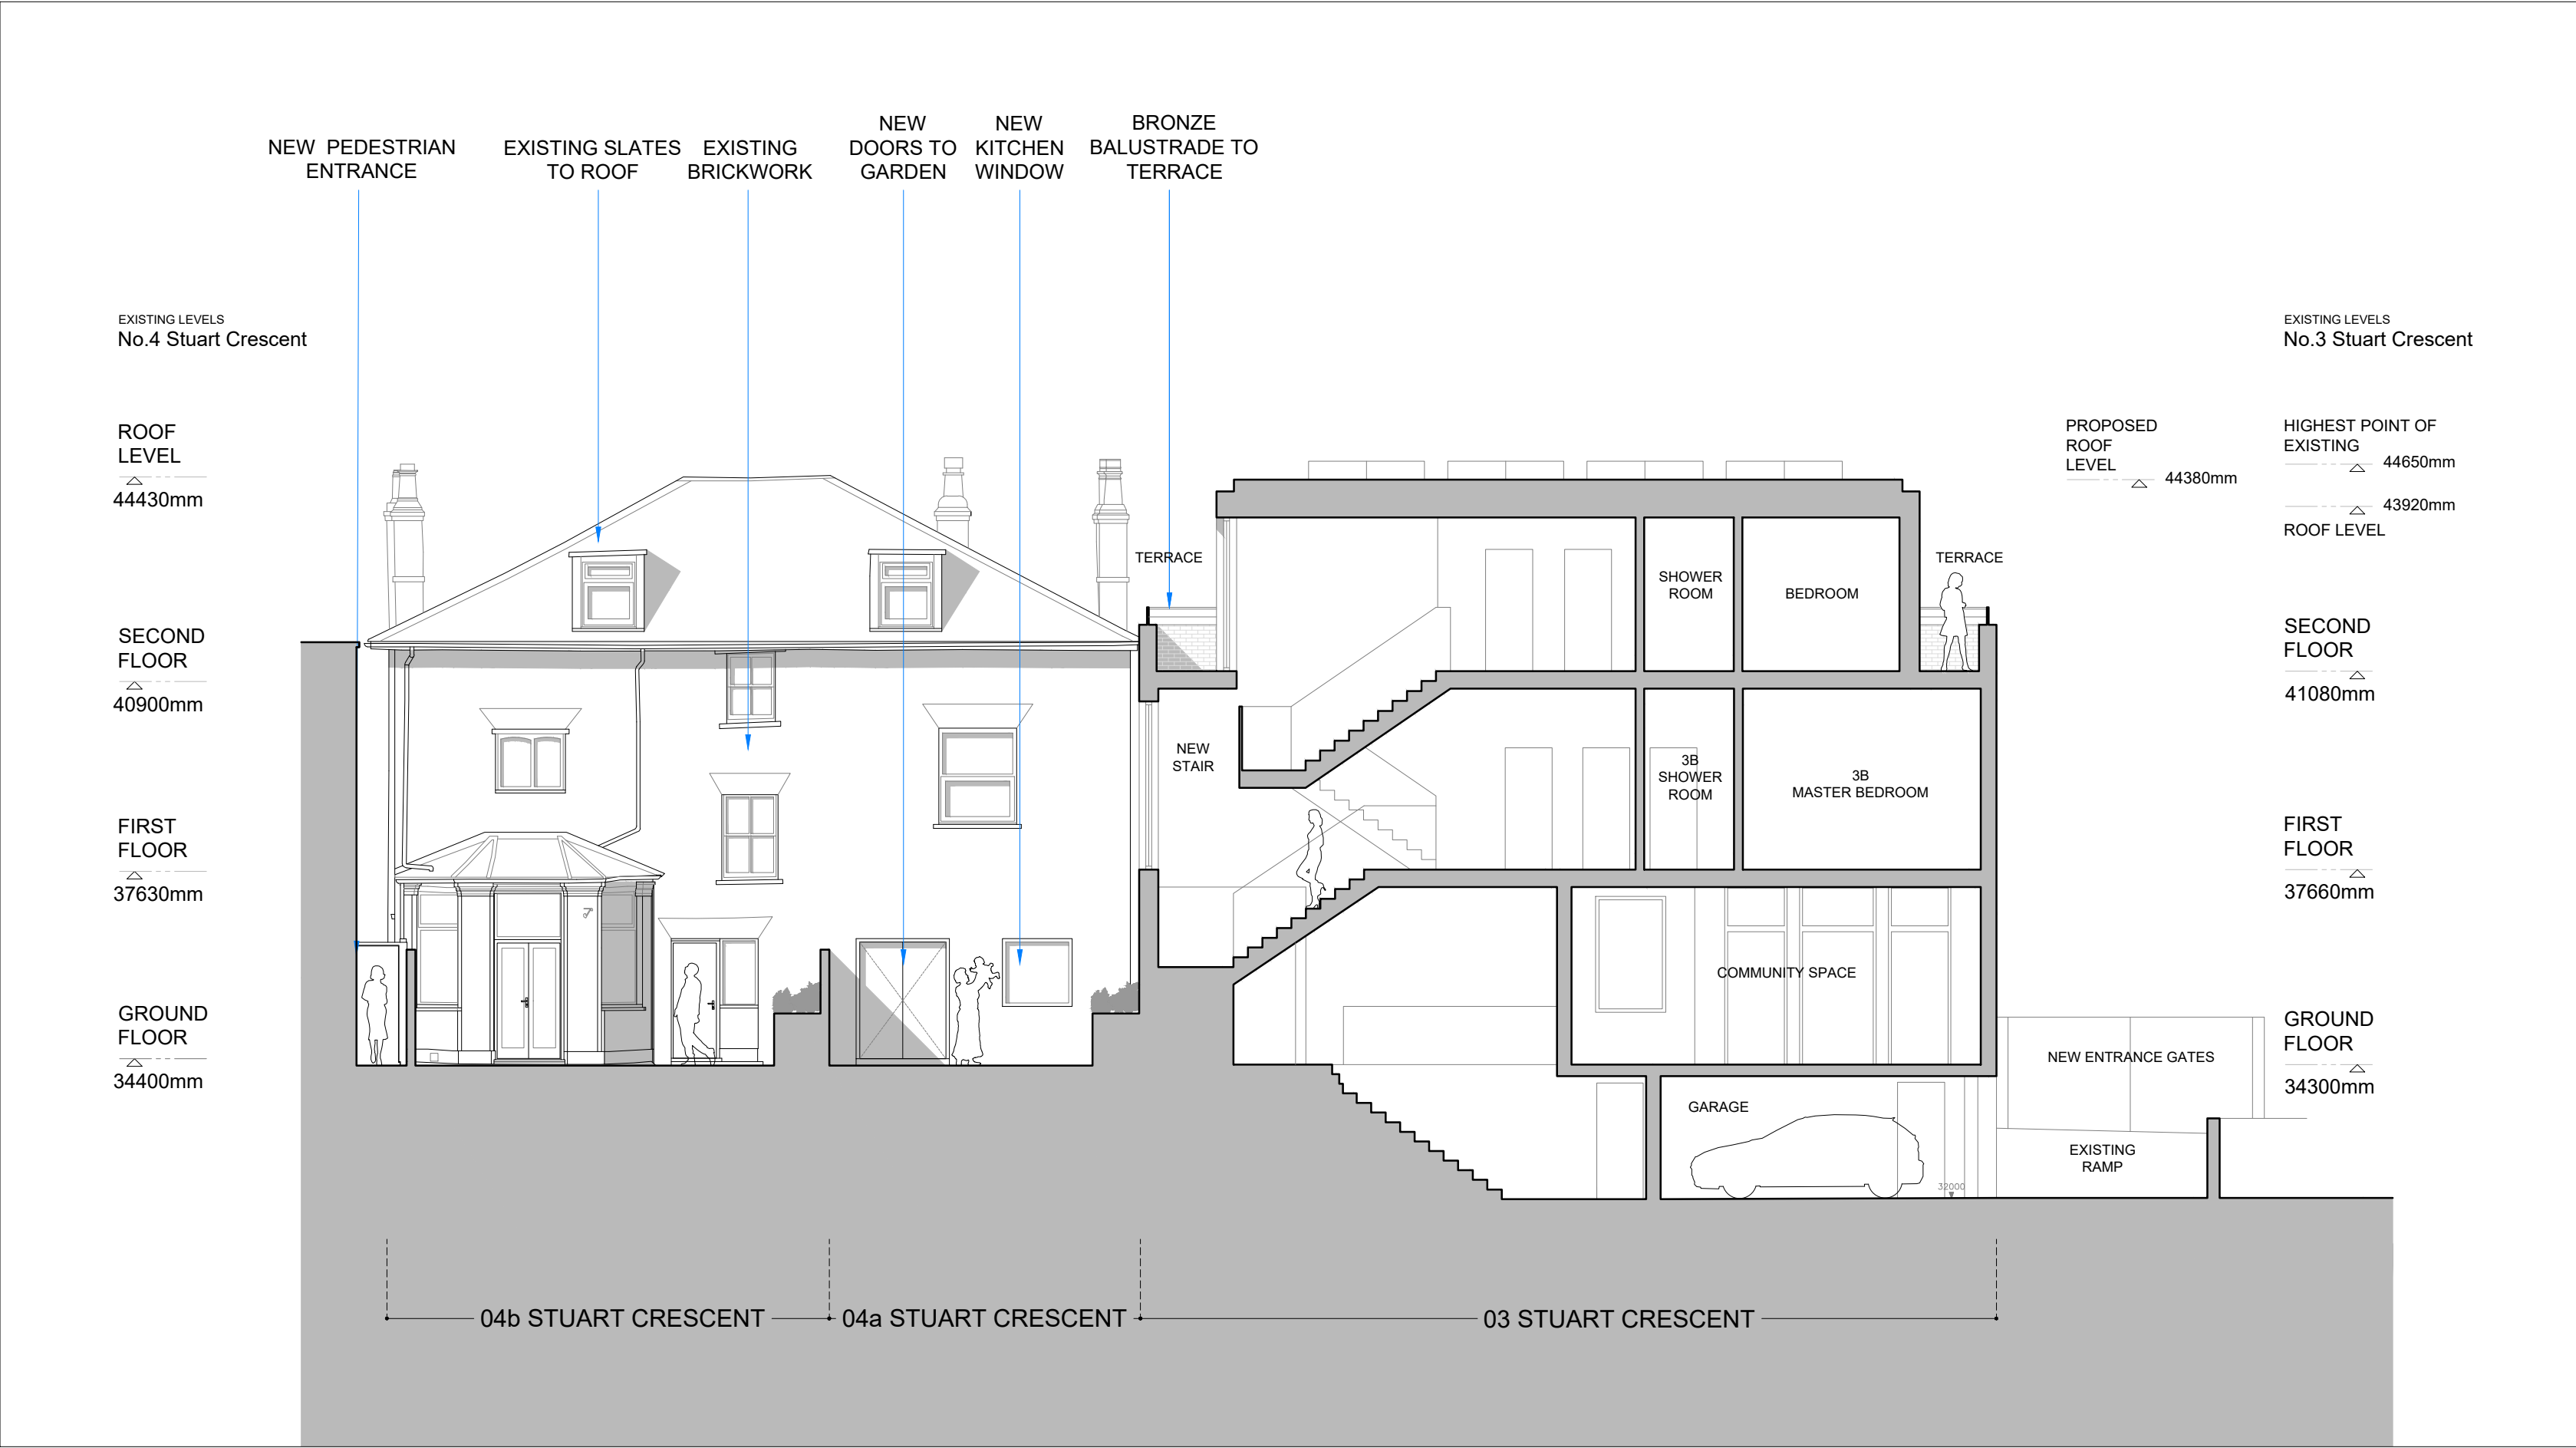


01 Elevation 04




DATE	STATUS	REVISION	DESCRIPTION
05.01.2022	S2	PL02	PLANNING AMENDMENT
09.07.2021	S2	PL01	PLANNING APPLICATION




JOB NO.	2102	CLIENT	BRYANSTON INVESTMENTS LTD
TITLE	3-4 Stuart Crescent N22 5NJ		
DWG	05 - GA ELEVATION Elevation 04		
DRAWN	JP	CHECKED	GE
DATE	09.07.2021	SCALE	1/100
STATUS DESCRIPTION		STATUS CODE	REVISION
PLANNING		S2	PL02
DRAWING NUMBER			
2102-EMR-SC-ZZ-AP-A-05104			

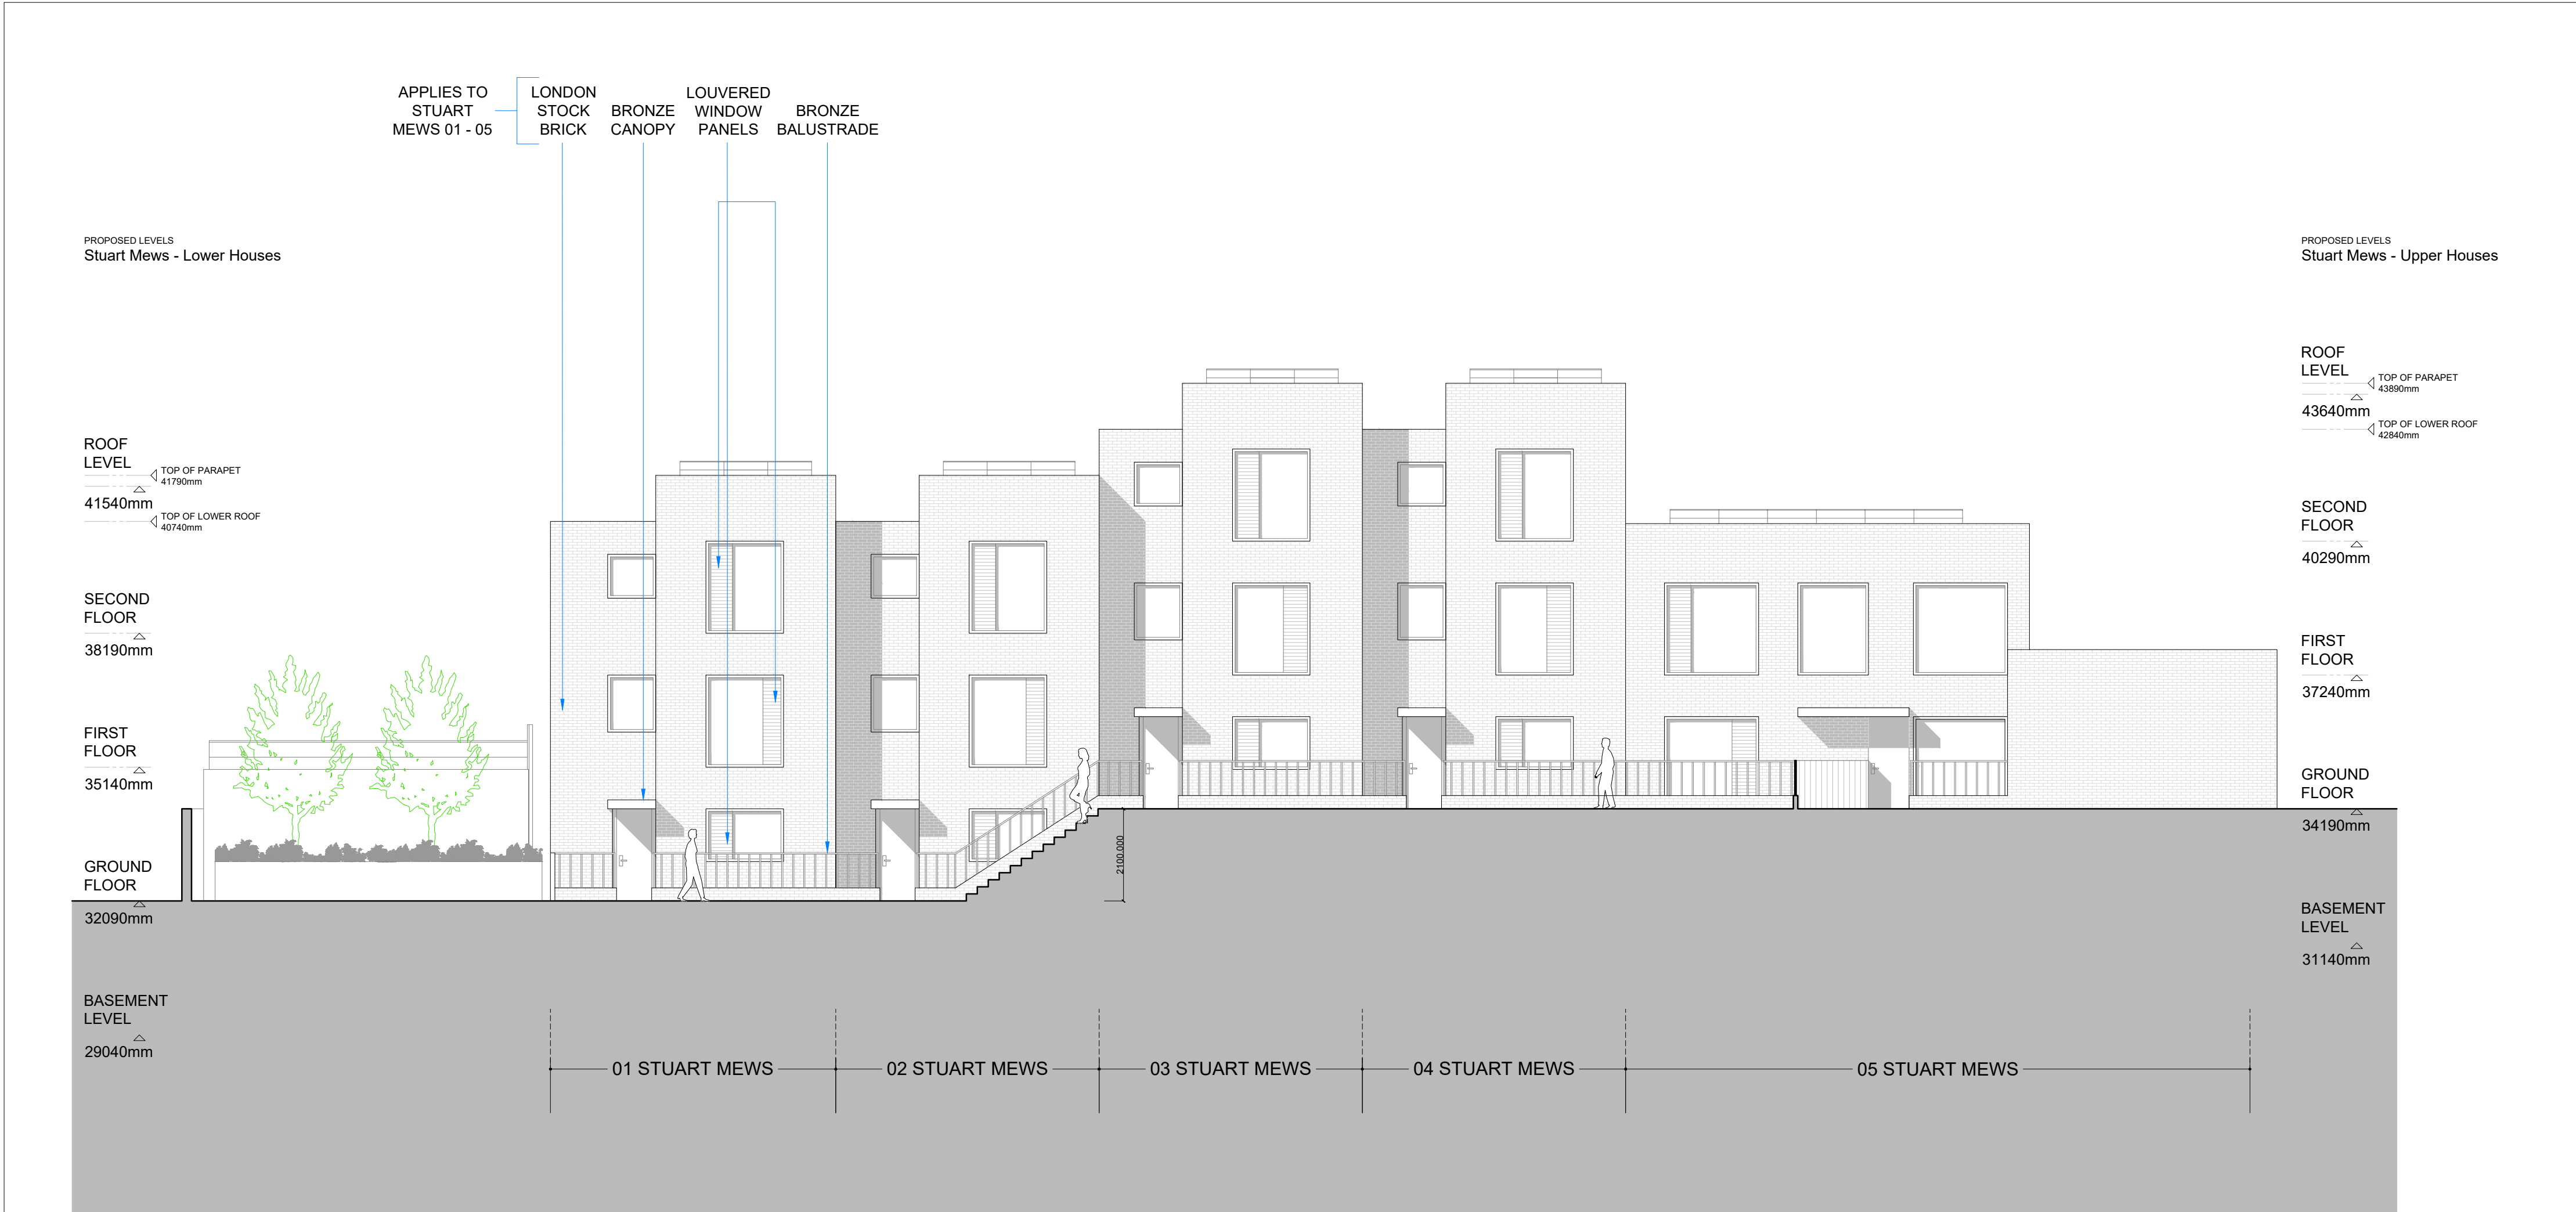


01 Elevation 05

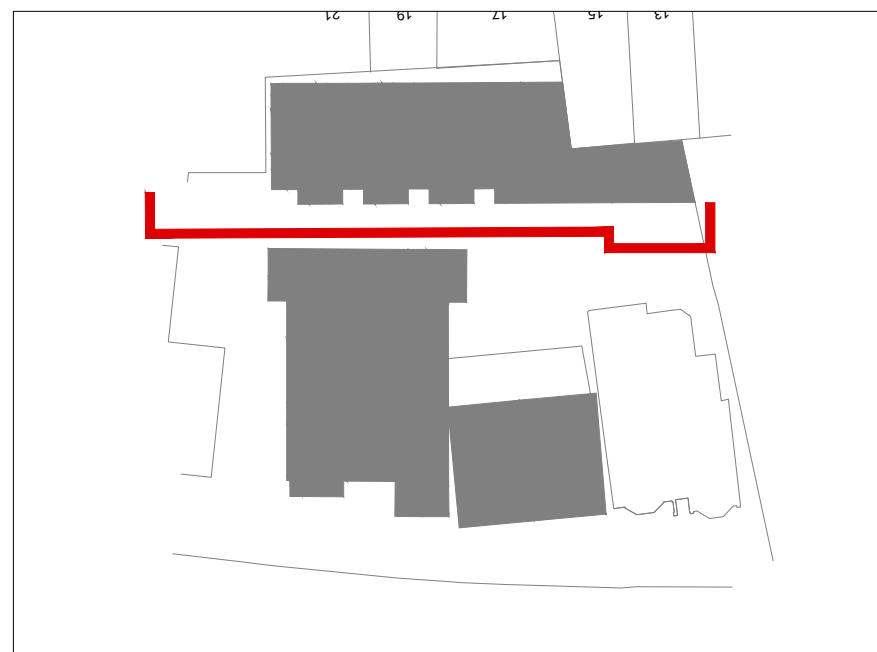


DATE	STATUS	REVISION	DESCRIPTION
12.10.2021	S2	PL03	PLANNING AMENDMENT
06.09.2021	S2	PL02	PLANNING APPLICATION
09.07.2021	S2	PL01	PLANNING APPLICATION

 

JOB#	2102		CLIENT	BRYANSTON INVESTMENTS LTD	
TITLE	3-4 Stuart Crescent N22 5NJ				
DWG#	05 - GA ELEVATION Elevation 05				
DRAWN	JP	GE	DATE	09.07.2021	SCALE 1/100
STATUS/DESCRIPTION			STATUS CODE		REVISION
PLANNING			S2		PL03
DRAWING NUMBER					
2102-EMR-SC-ZZ-AP-A-05105					

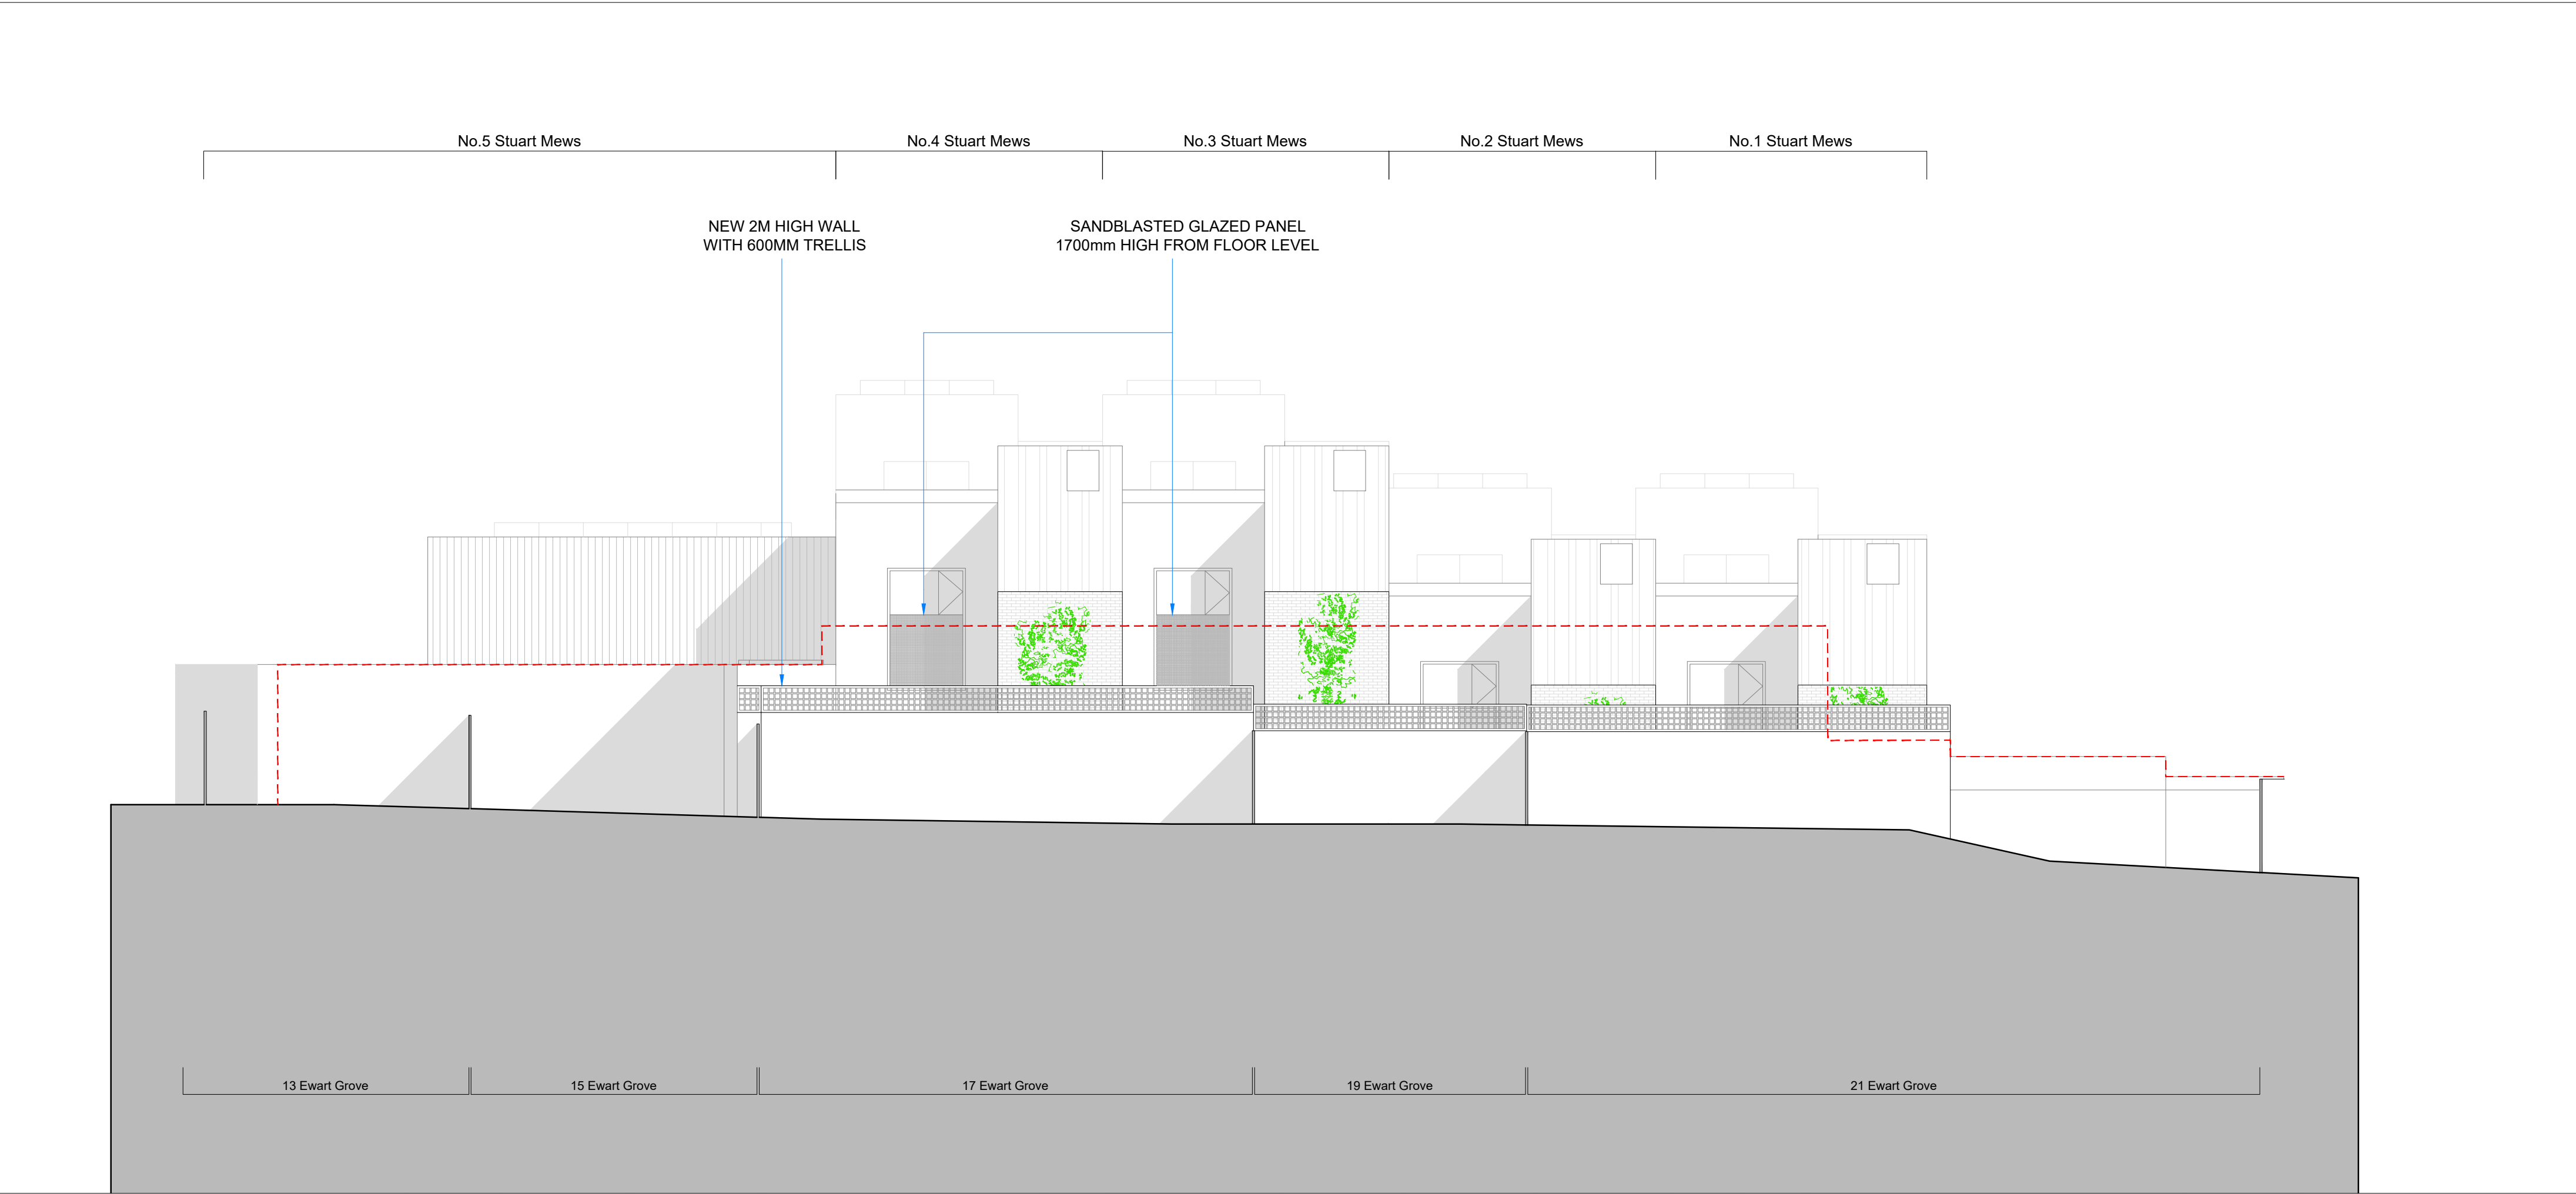

01 Elevation 06

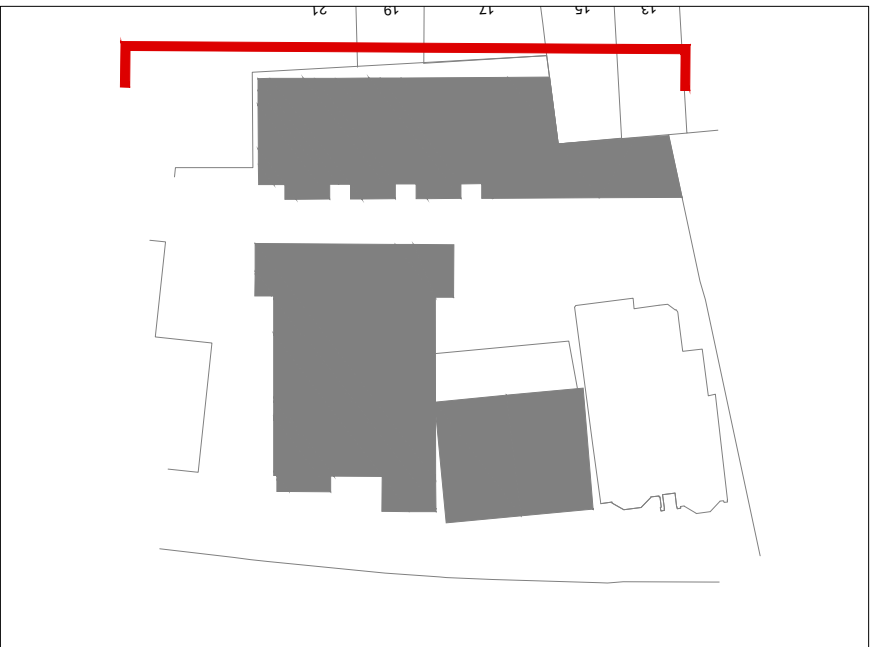

DATE	STATUS	REVISION	DESCRIPTION
12.10.2021	S2	PL05	PLANNING AMENDMENT
07.09.2021	S2	PL04	PLANNING APPLICATION
06.09.2021	S2	PL03	PLANNING APPLICATION
02.09.2021	S2	PL02	PLANNING APPLICATION
03.08.2021	S2	PL01	PLANNING APPLICATION

KEY:
EXISTING BUILDING LINE - - - - -

Do not scale from this drawing
All dimensions to be confirmed on site
Information contained within this drawing is the sole copyright of EMRYS Architects Ltd and is not to be reproduced without permission
EMRYS Architects are to be notified immediately of any discrepancies

EMRYS
CAP House | 9-12 Long Lane | London | EC1A 9HA
mail@emrysarchitects.com
www.emrysarchitects.com T : 020 7726 5060

REF NO	2102	CLIENT	BRYANSTON INVESTMENTS LTD
TITLE	3-4 Stuart Crescent N22 5NJ		
DWG	05 - GA ELEVATION Elevation 06		
DRAWN	JP	CHECKED	GE
DATE	03.08.2021	SCALE	1/100
STATUS DESCRIPTION	PLANNING	STATUS CODE	S2
REVISION	PL05	DRAWING NUMBER	2102-EMR-SC-ZZ-AP-A-05106