



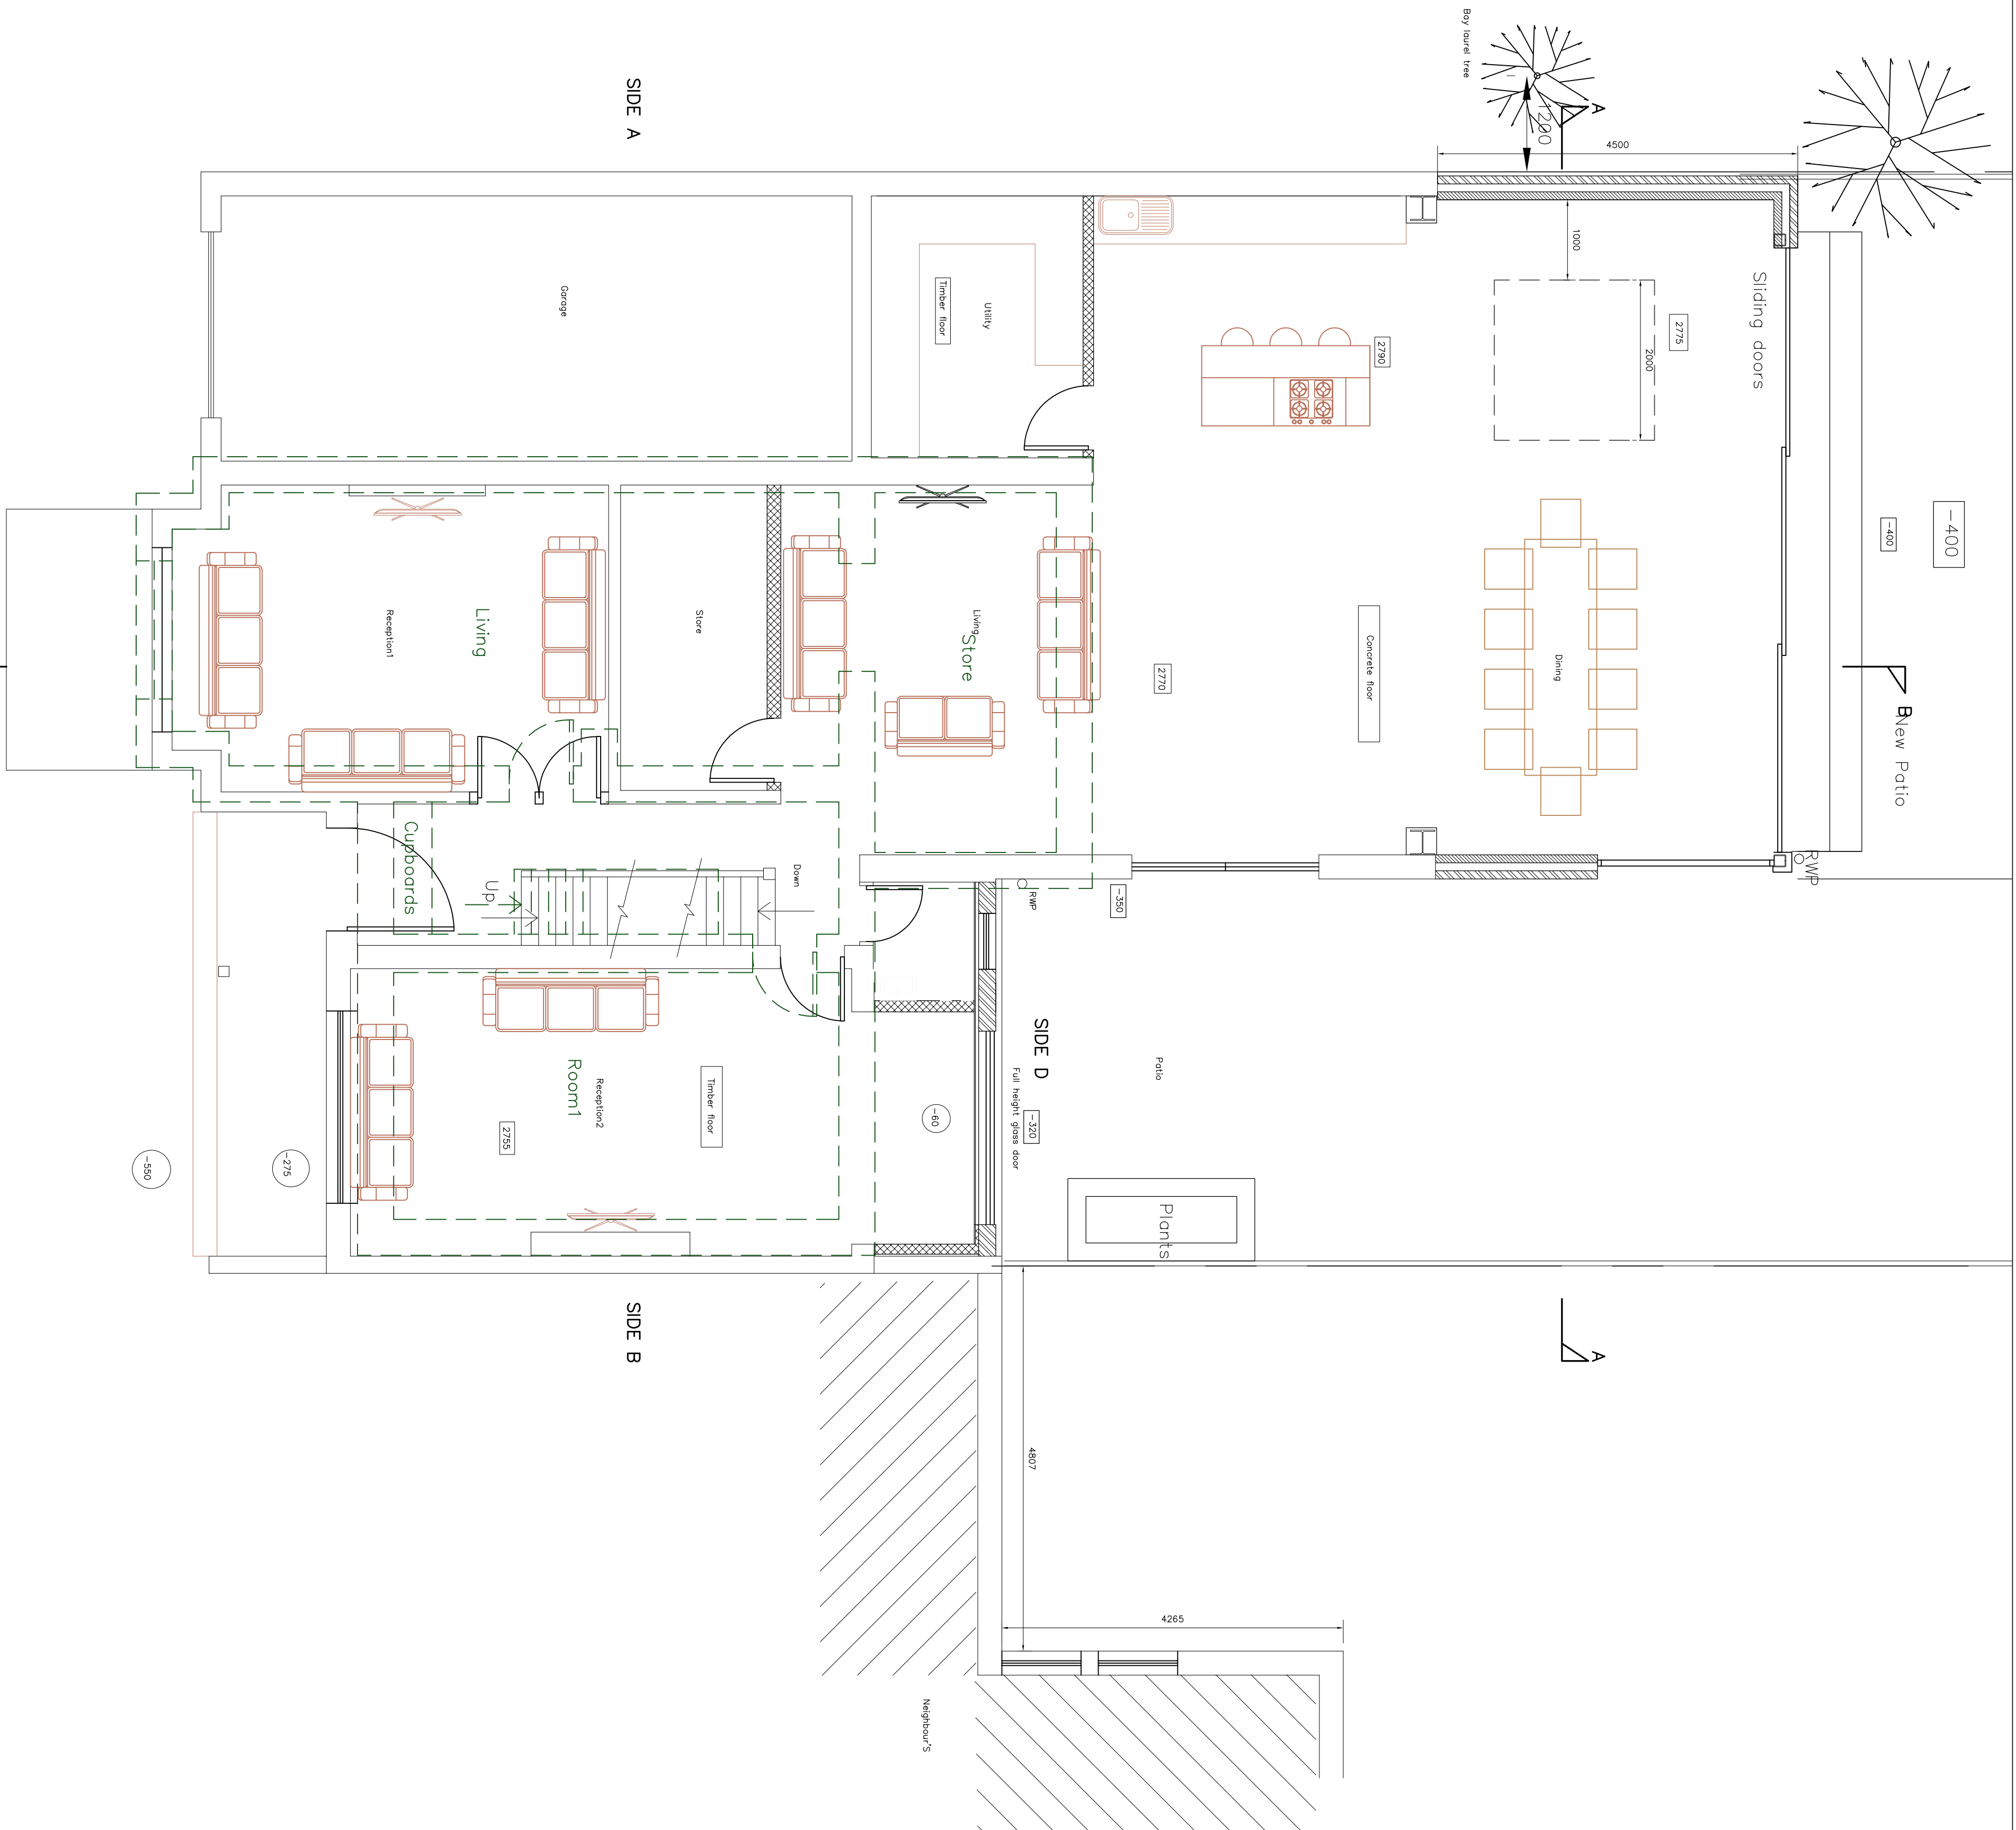

PROPOSED GROUND FLOOR PLAN

SCALE 1:50

Re-A Ground floor side extension omitted, depth of rear extension increased to 4.5m & door size amended following the pre-planning advice. 18 Jan 2023

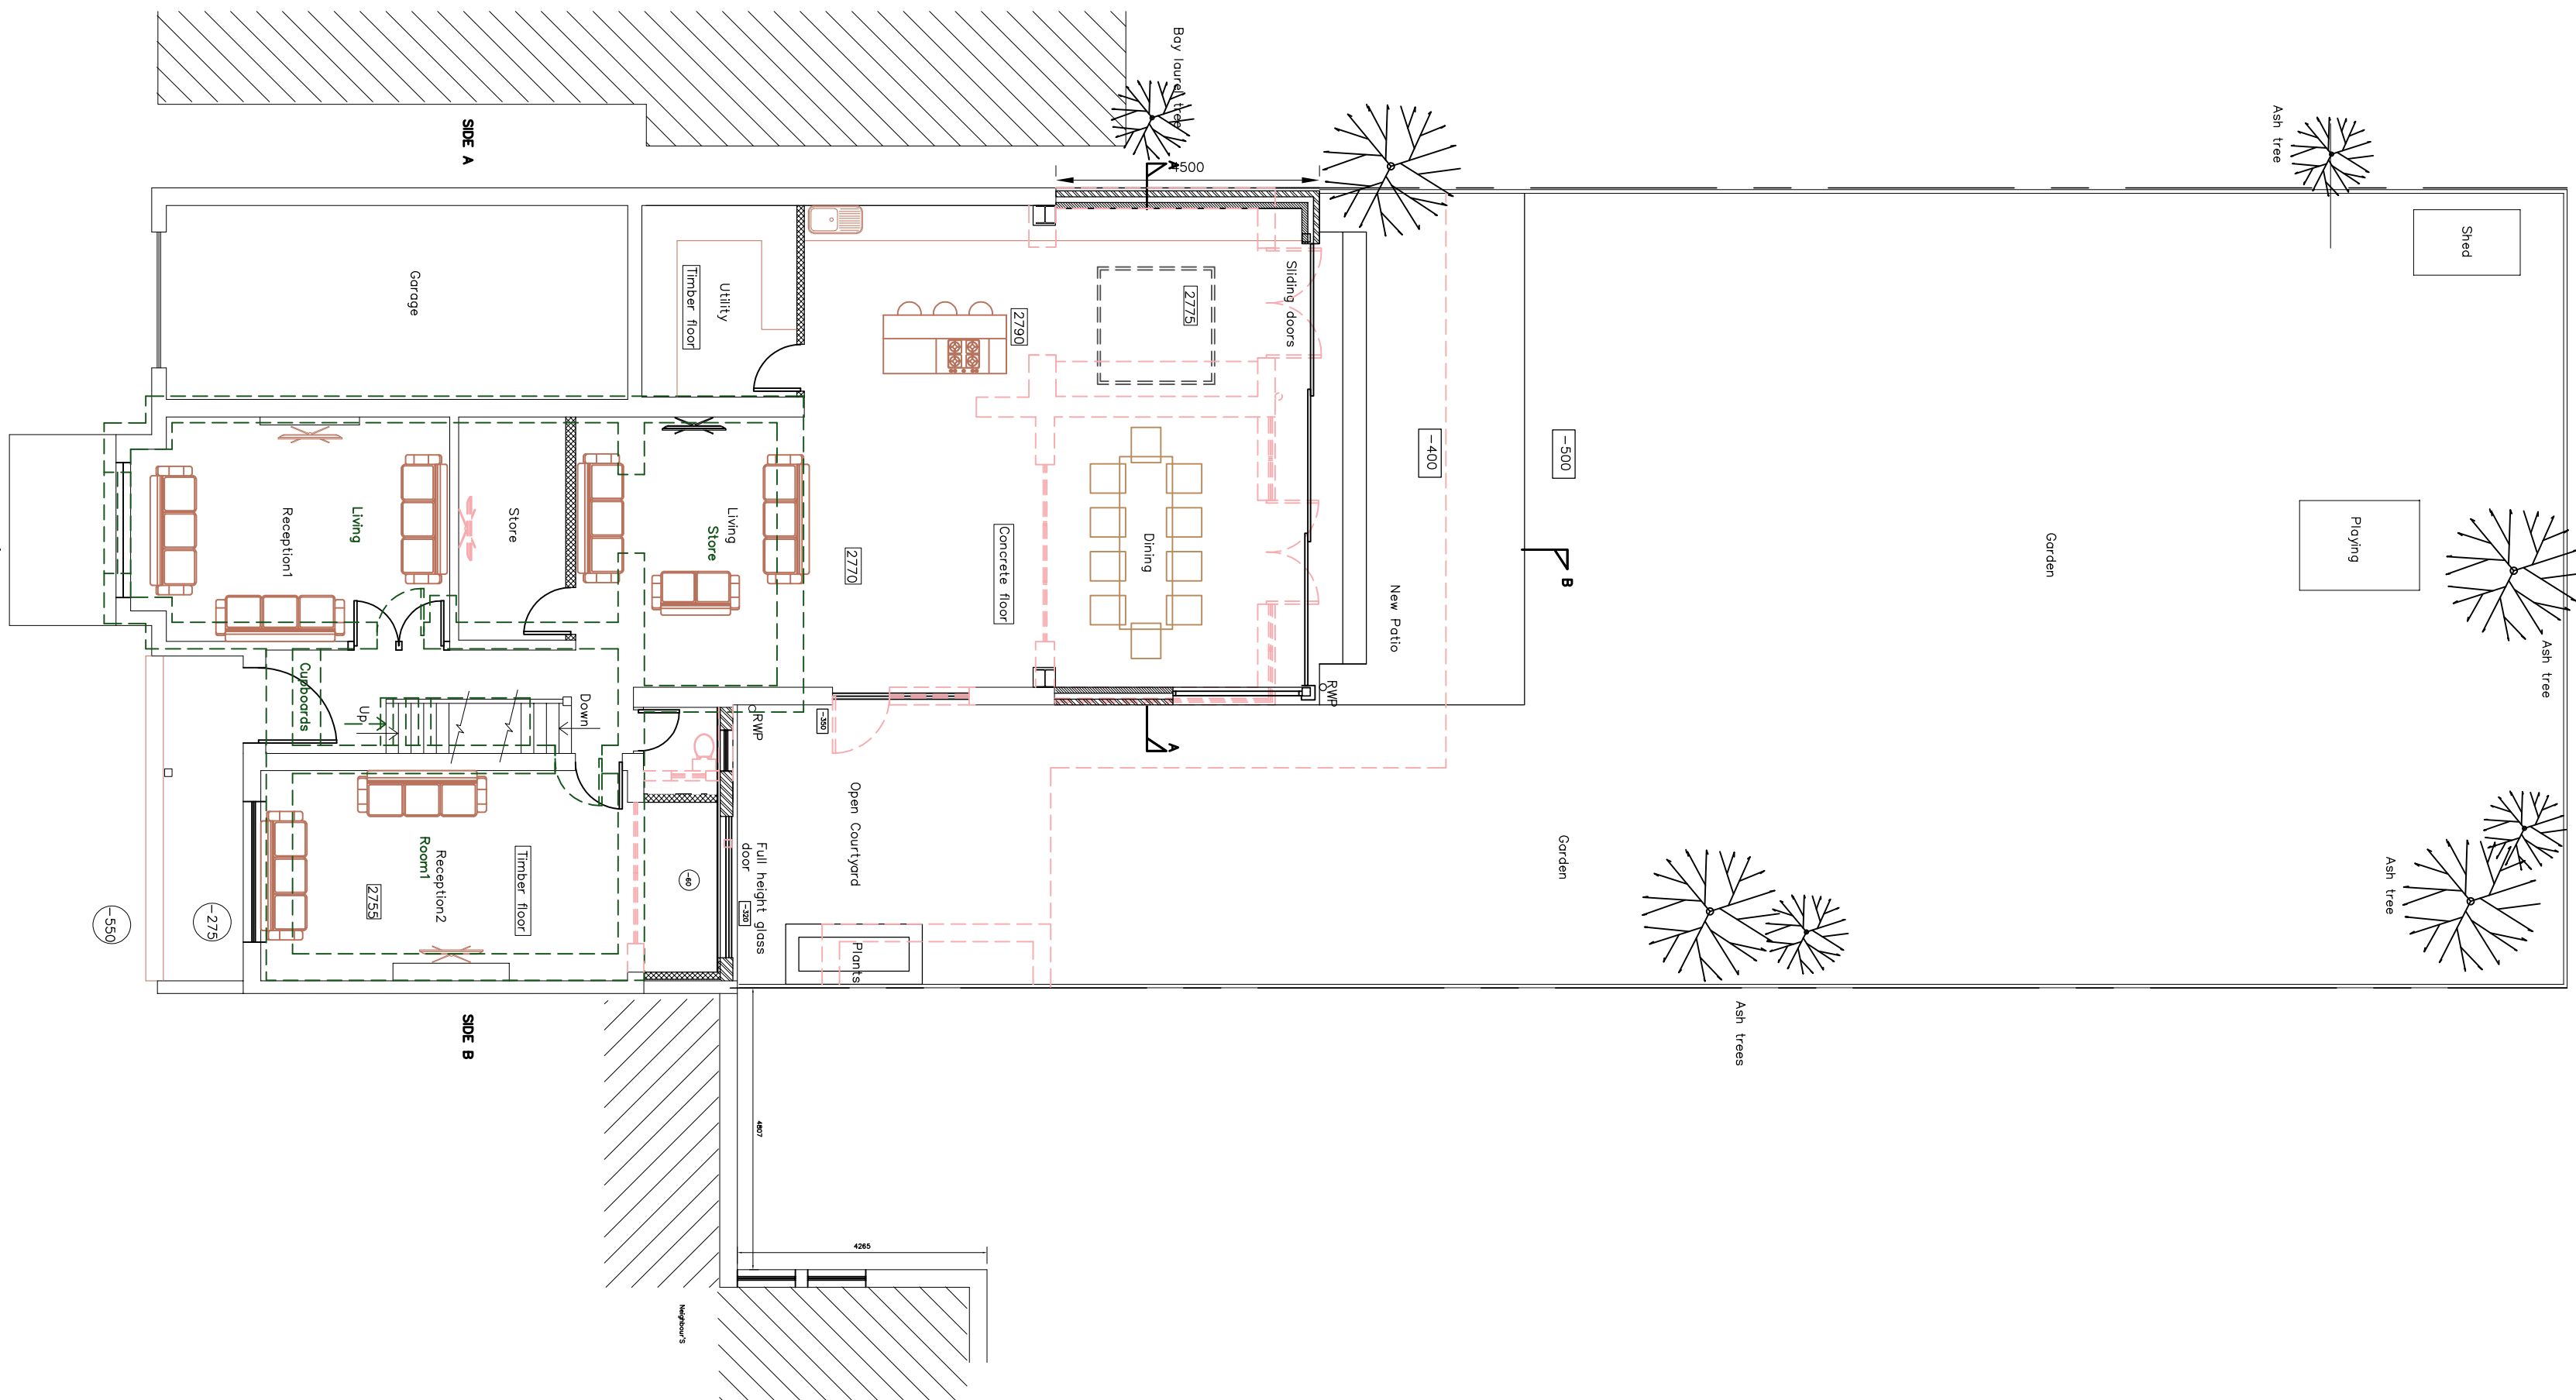

PROPOSED SITE PLAN

SCALE 1:100

OWN & STRUCTURAL ENGINEERS

This drawing is the copyright of K&S Planning & Design Ltd and may not be amended, copied or reproduced without written permission. No liability will be accepted for amendments made by other persons.

Do not scale off the drawings (scale only for planning purposes).

Client: USK JULY 22

Project Title: 12 Colney Hatch Lane, N10 1DU

Drawing Title: 12 Colney Hatch Lane, N10 1DU

Scale: 1:50/100 Size: A1

Project No: KKR-1459

Proposed Site & Ground Floor Plans

Rev: P-03 A

K&S Planning & Design Ltd
485 Church Lane, Kingsbury
Tel: 020 8200 2380
Email: info@kps.co.uk
Web: www.kps.co.uk