


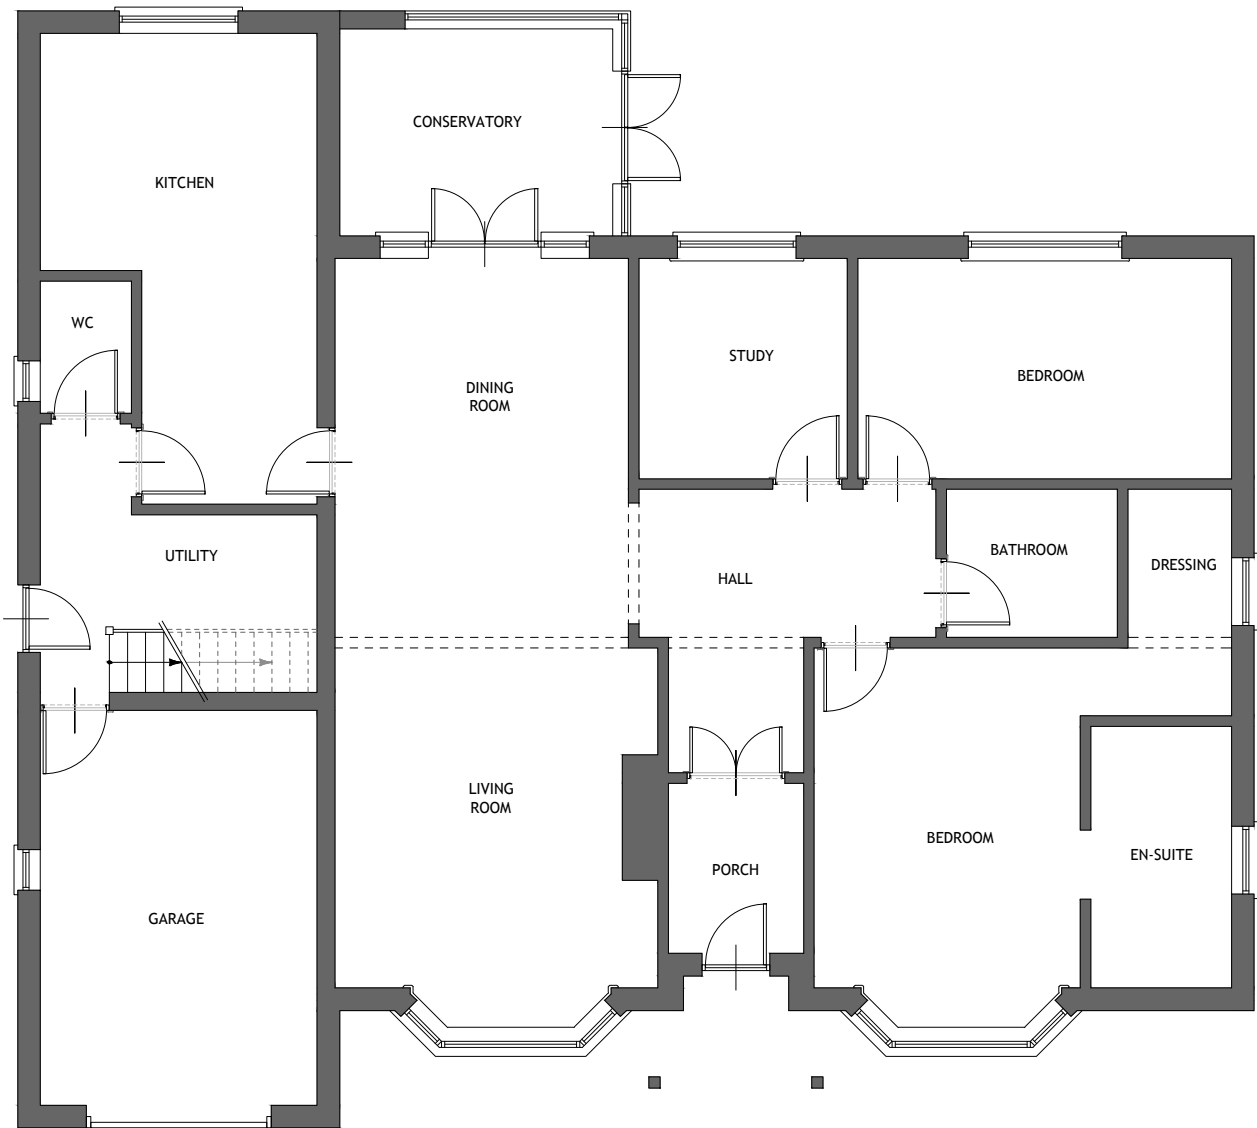


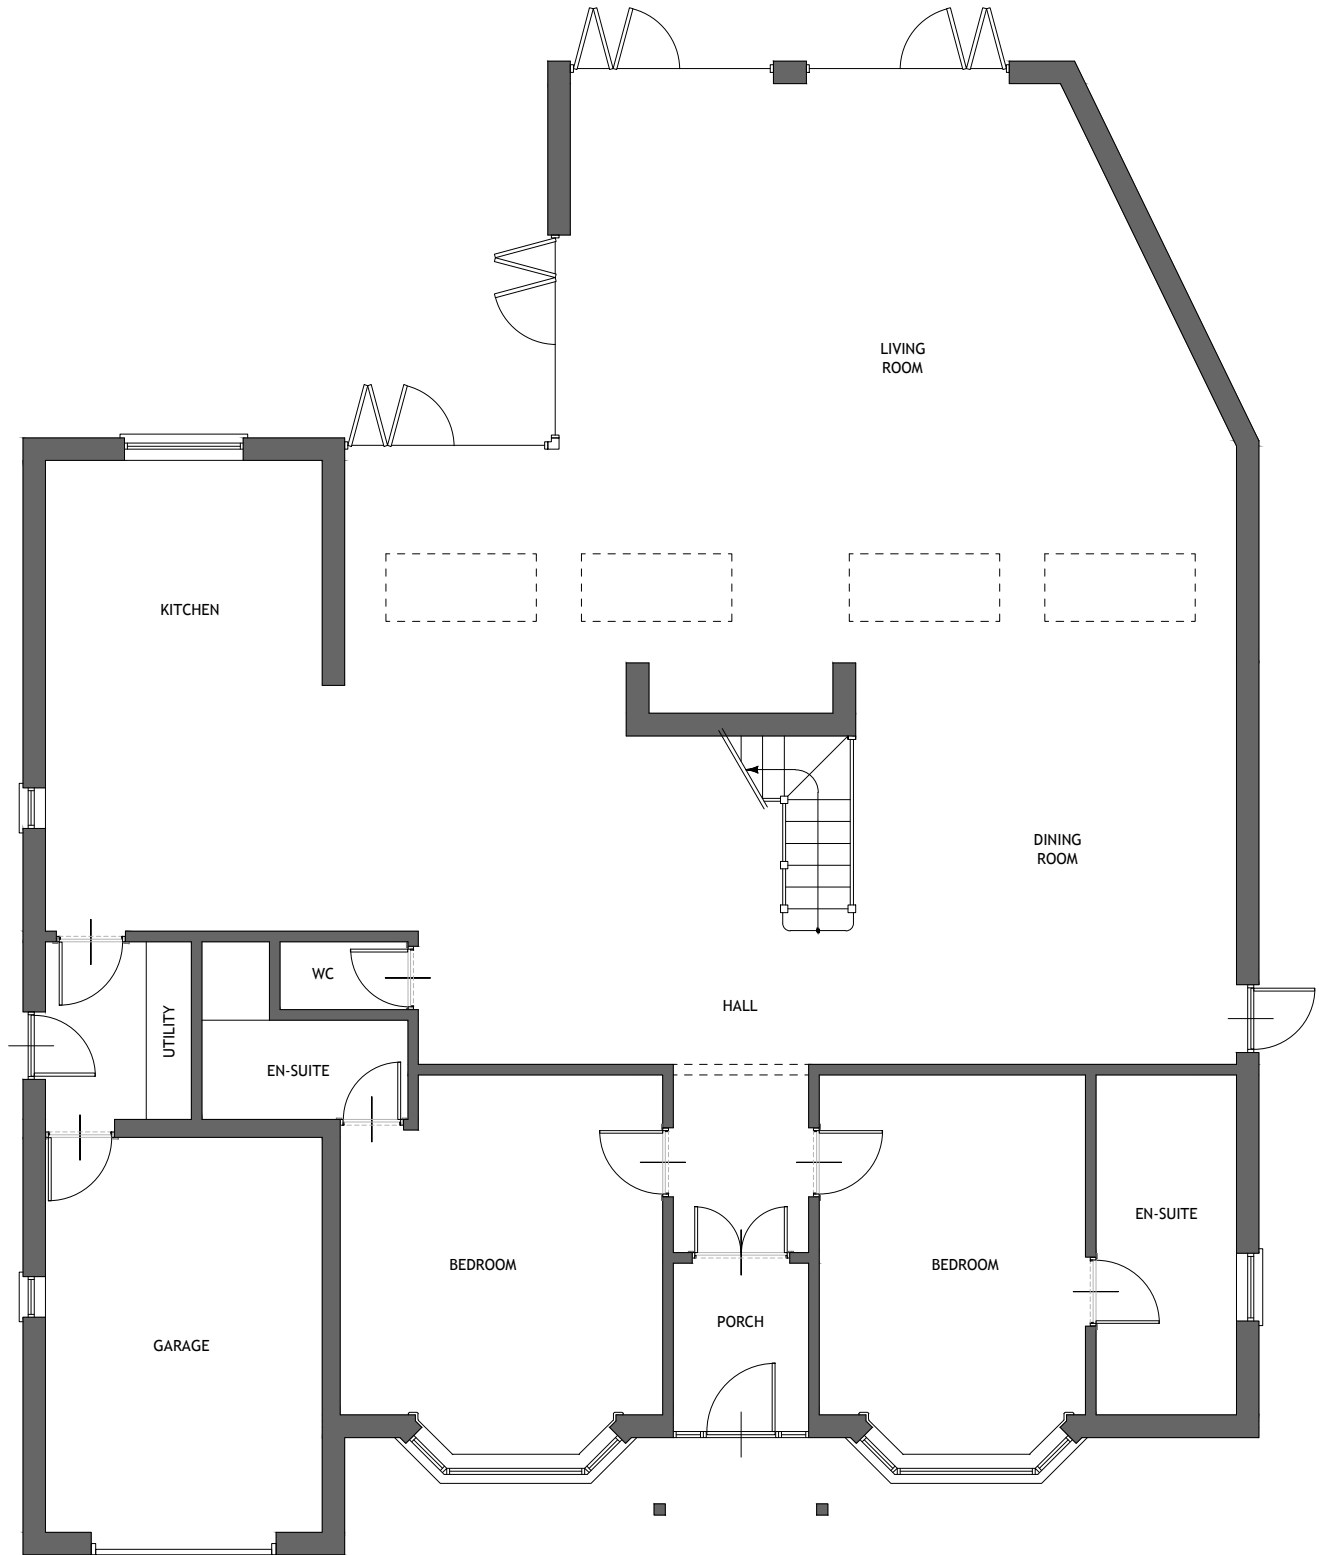

EXISTING
GROUND FLOOR PLAN
SCALE 1:50

 

PROPOSED
GROUND FLOOR PLAN
SCALE 1:50

 

NO.	DR.	INFO
DATE		
REVISION		
PROJECT		
54 & A HALF, GROVE AVENUE		
LONDON		
N10 2AN		
CLIENT		
DAVID TALHA		
54 & A HALF, GROVE AVENUE		
LONDON, N10 2AN		
DRAWING TITLE		
EXISTING		
PROPOSED		
GROUND FLOOR PLANS		
SCALE	1:50	1:100
SIZE	A1	A3
JOB NO.	202133	
STAGE	PLANNING	
DWG NO.	202133.P.3101	
REVISION	0	
DATE	02 AUGUST 2021	
DRAWN	NL	
CHECKED	MM	
COPYRIGHT © LAF Architects Ltd		
THIS DRAWING WHICH IS THE PROPERTY		
OF LAF Architects Ltd IS THE SUBJECT		
OF INTELLECTUAL PROPERTY RIGHTS		
INCLUDING COPYRIGHT AND DESIGN RIGHTS		
AND SHALL NOT BE REPRODUCED, LOANED,		
COPIED OR SUBMITTED TO ANY OTHER PARTY		
LAF Architects Ltd		
1, MANOR DRIVE · LONDON · N20 0DZ		
ph. 020 8361 1619 · mob. 078 2583 4596		
practice@LAF-Architects.co.uk		
LIMITED COMPANY NO 11895327		
REGISTERED IN ENGLAND & WALES		