


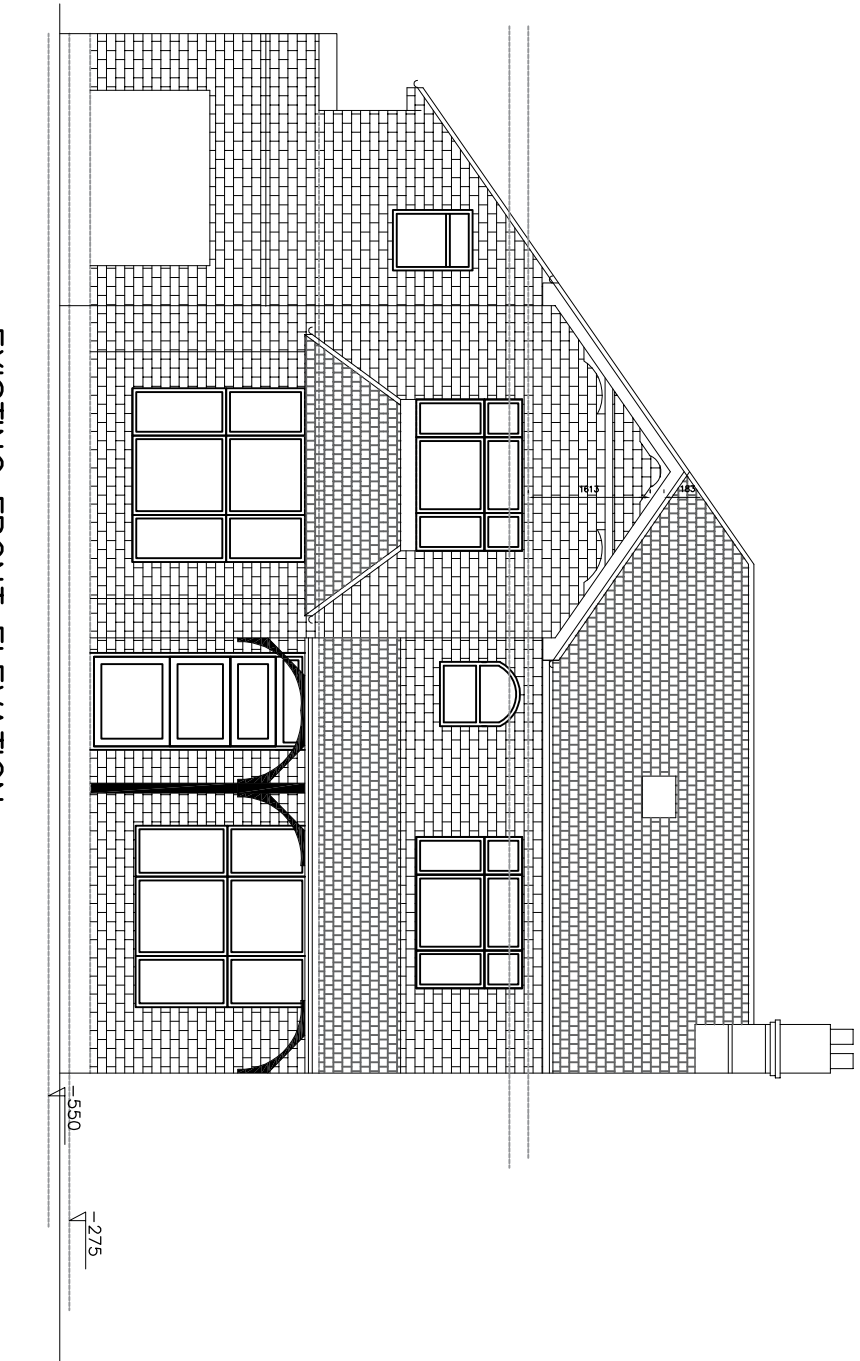

EXISTING FRONT ELEVATION

SCALE 1:100



 KBR Engineering & Design Ltd 10000 Queens Business Centres Ltd 10000 London W9B 8JL Tel: 020 820 2360 Fax: 020 820 2361 www.kbr.co.uk		This drawing is the copyright of KBR Engineering & Design Ltd and may not be amended, copied or reproduced without written permission from KBR Engineering & Design Ltd. (Do not trace off the drawings (trace only for plotting purposes))	
Client:	Brown		
Project title	USK JULY 22		
12 Colney Hatch Lane, N10 1DU	Overhead		
Drawing title	Scale	Size	Rev
	1:100	A1	
EXISTING ELEVATIONS AND SECTIONS	Project No	Drawing No	Rev
	KKR-1439	P-02	A