
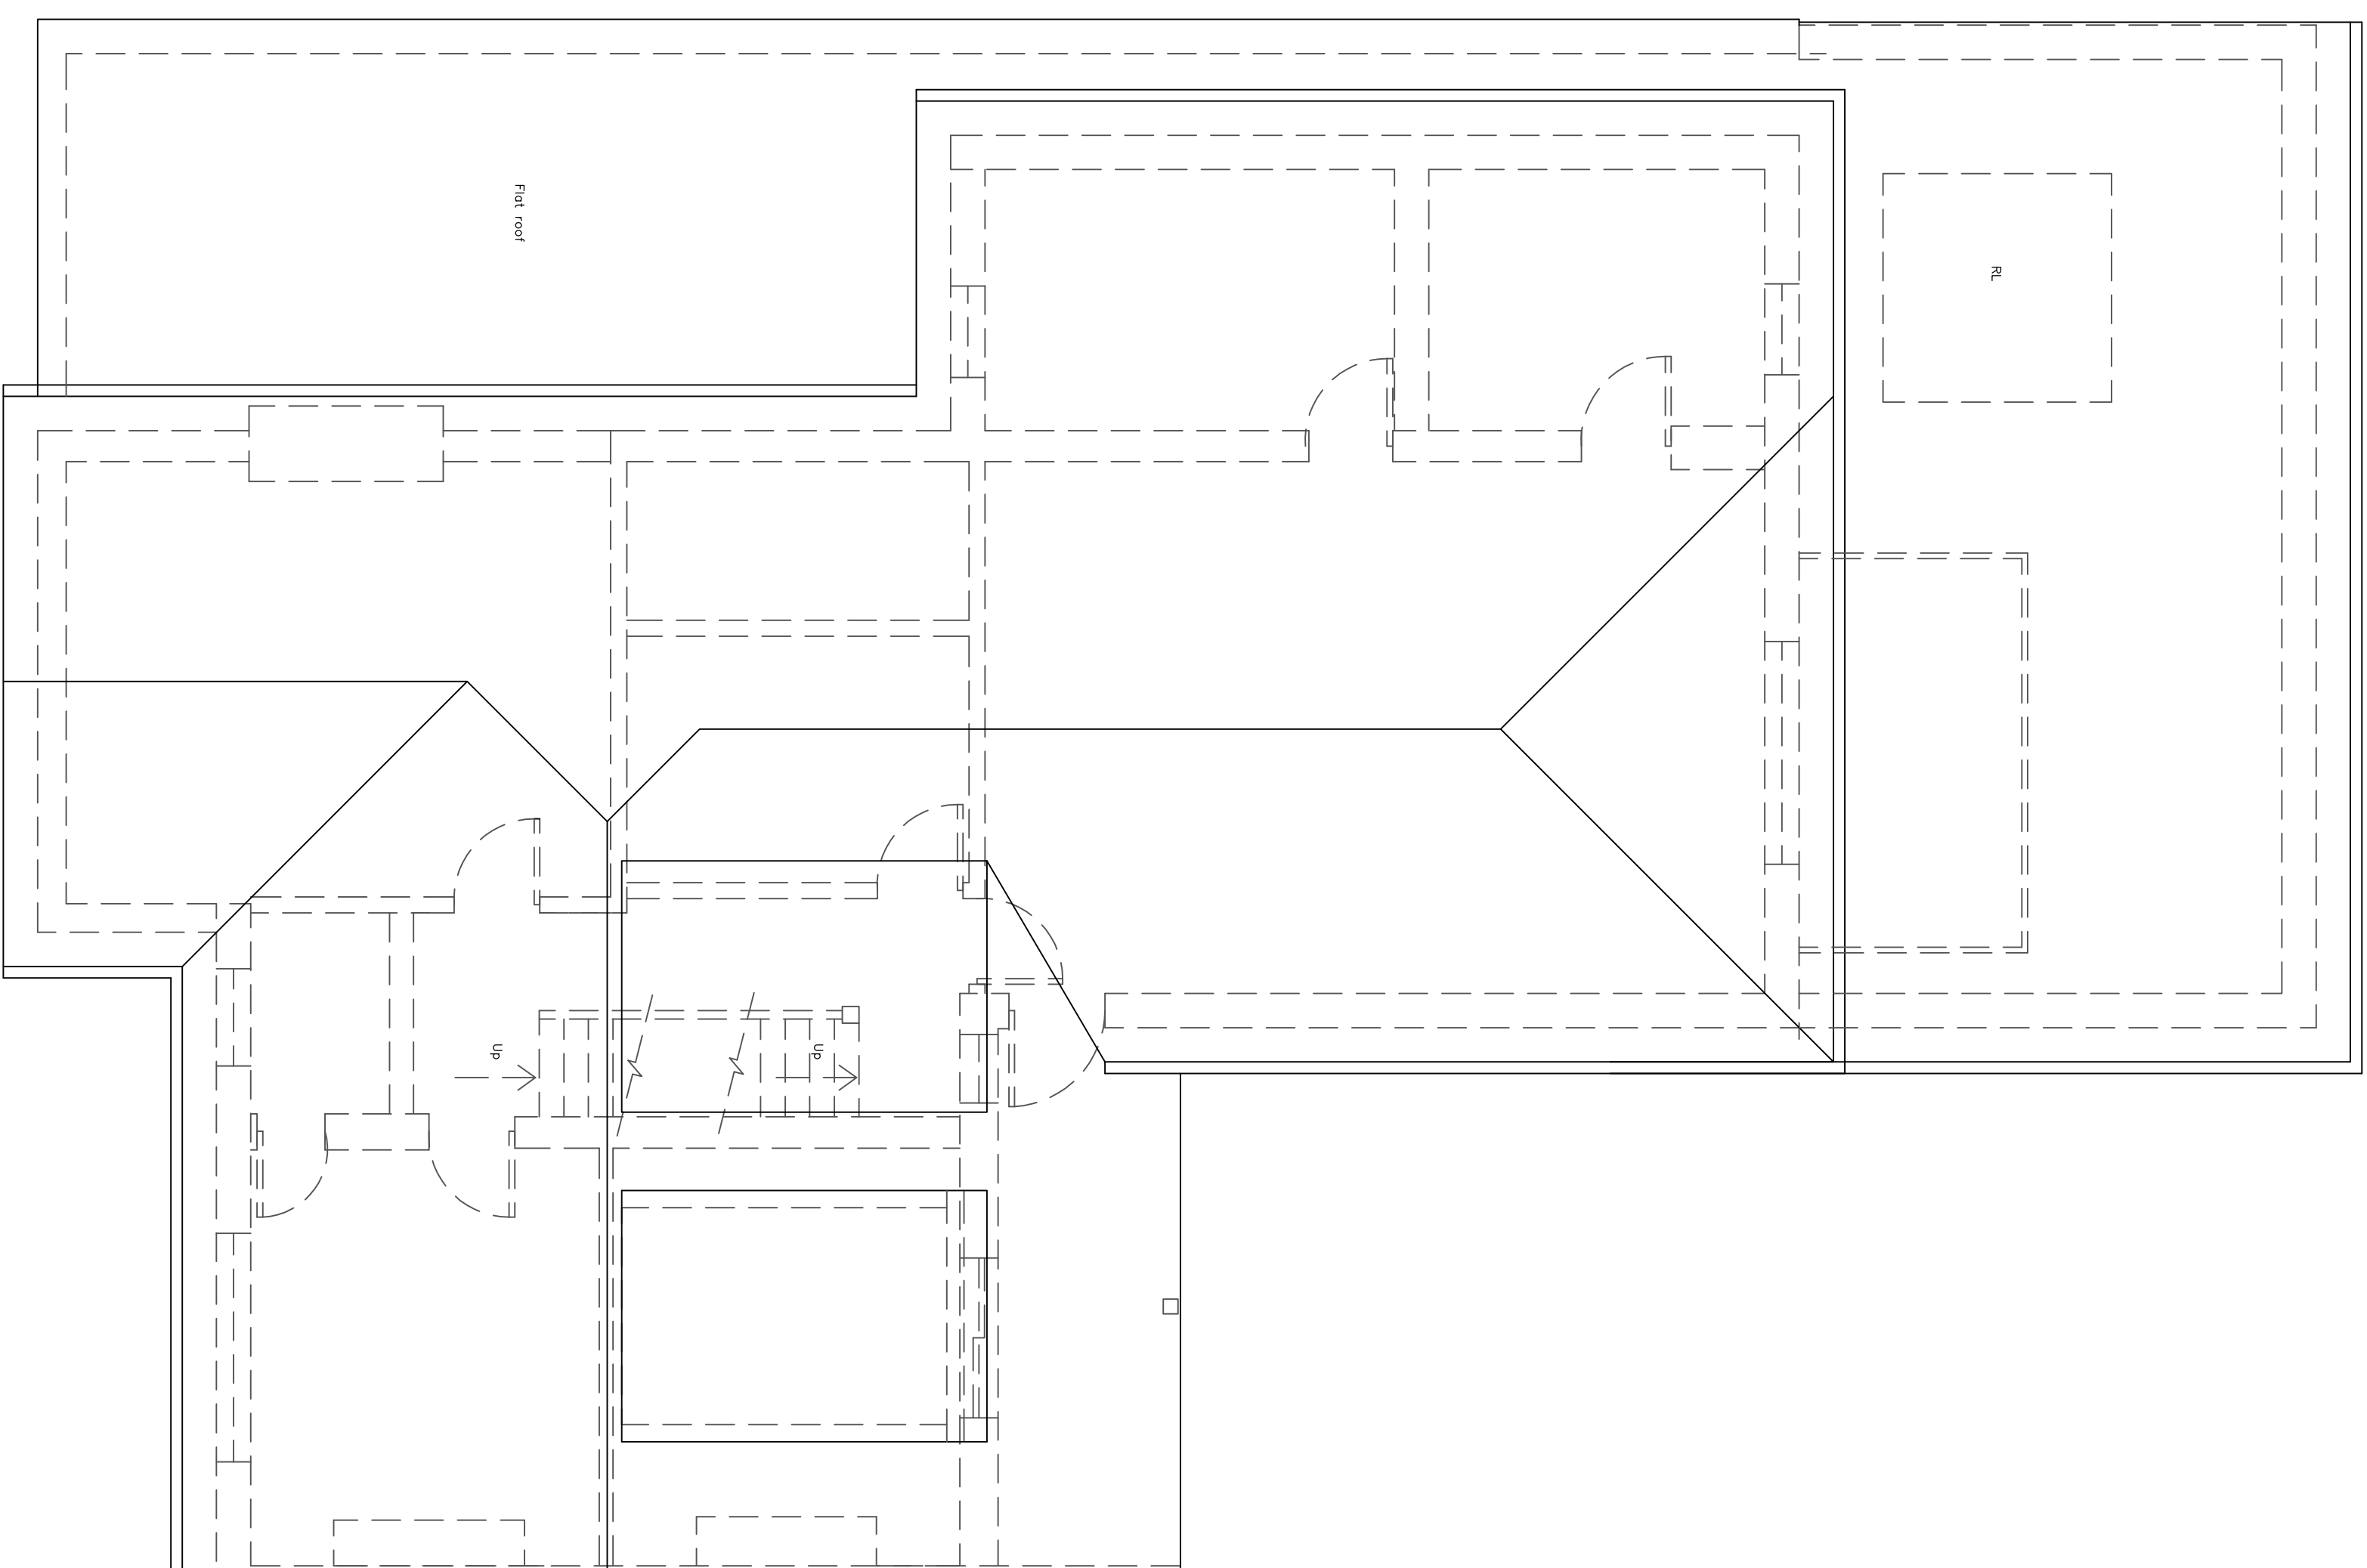


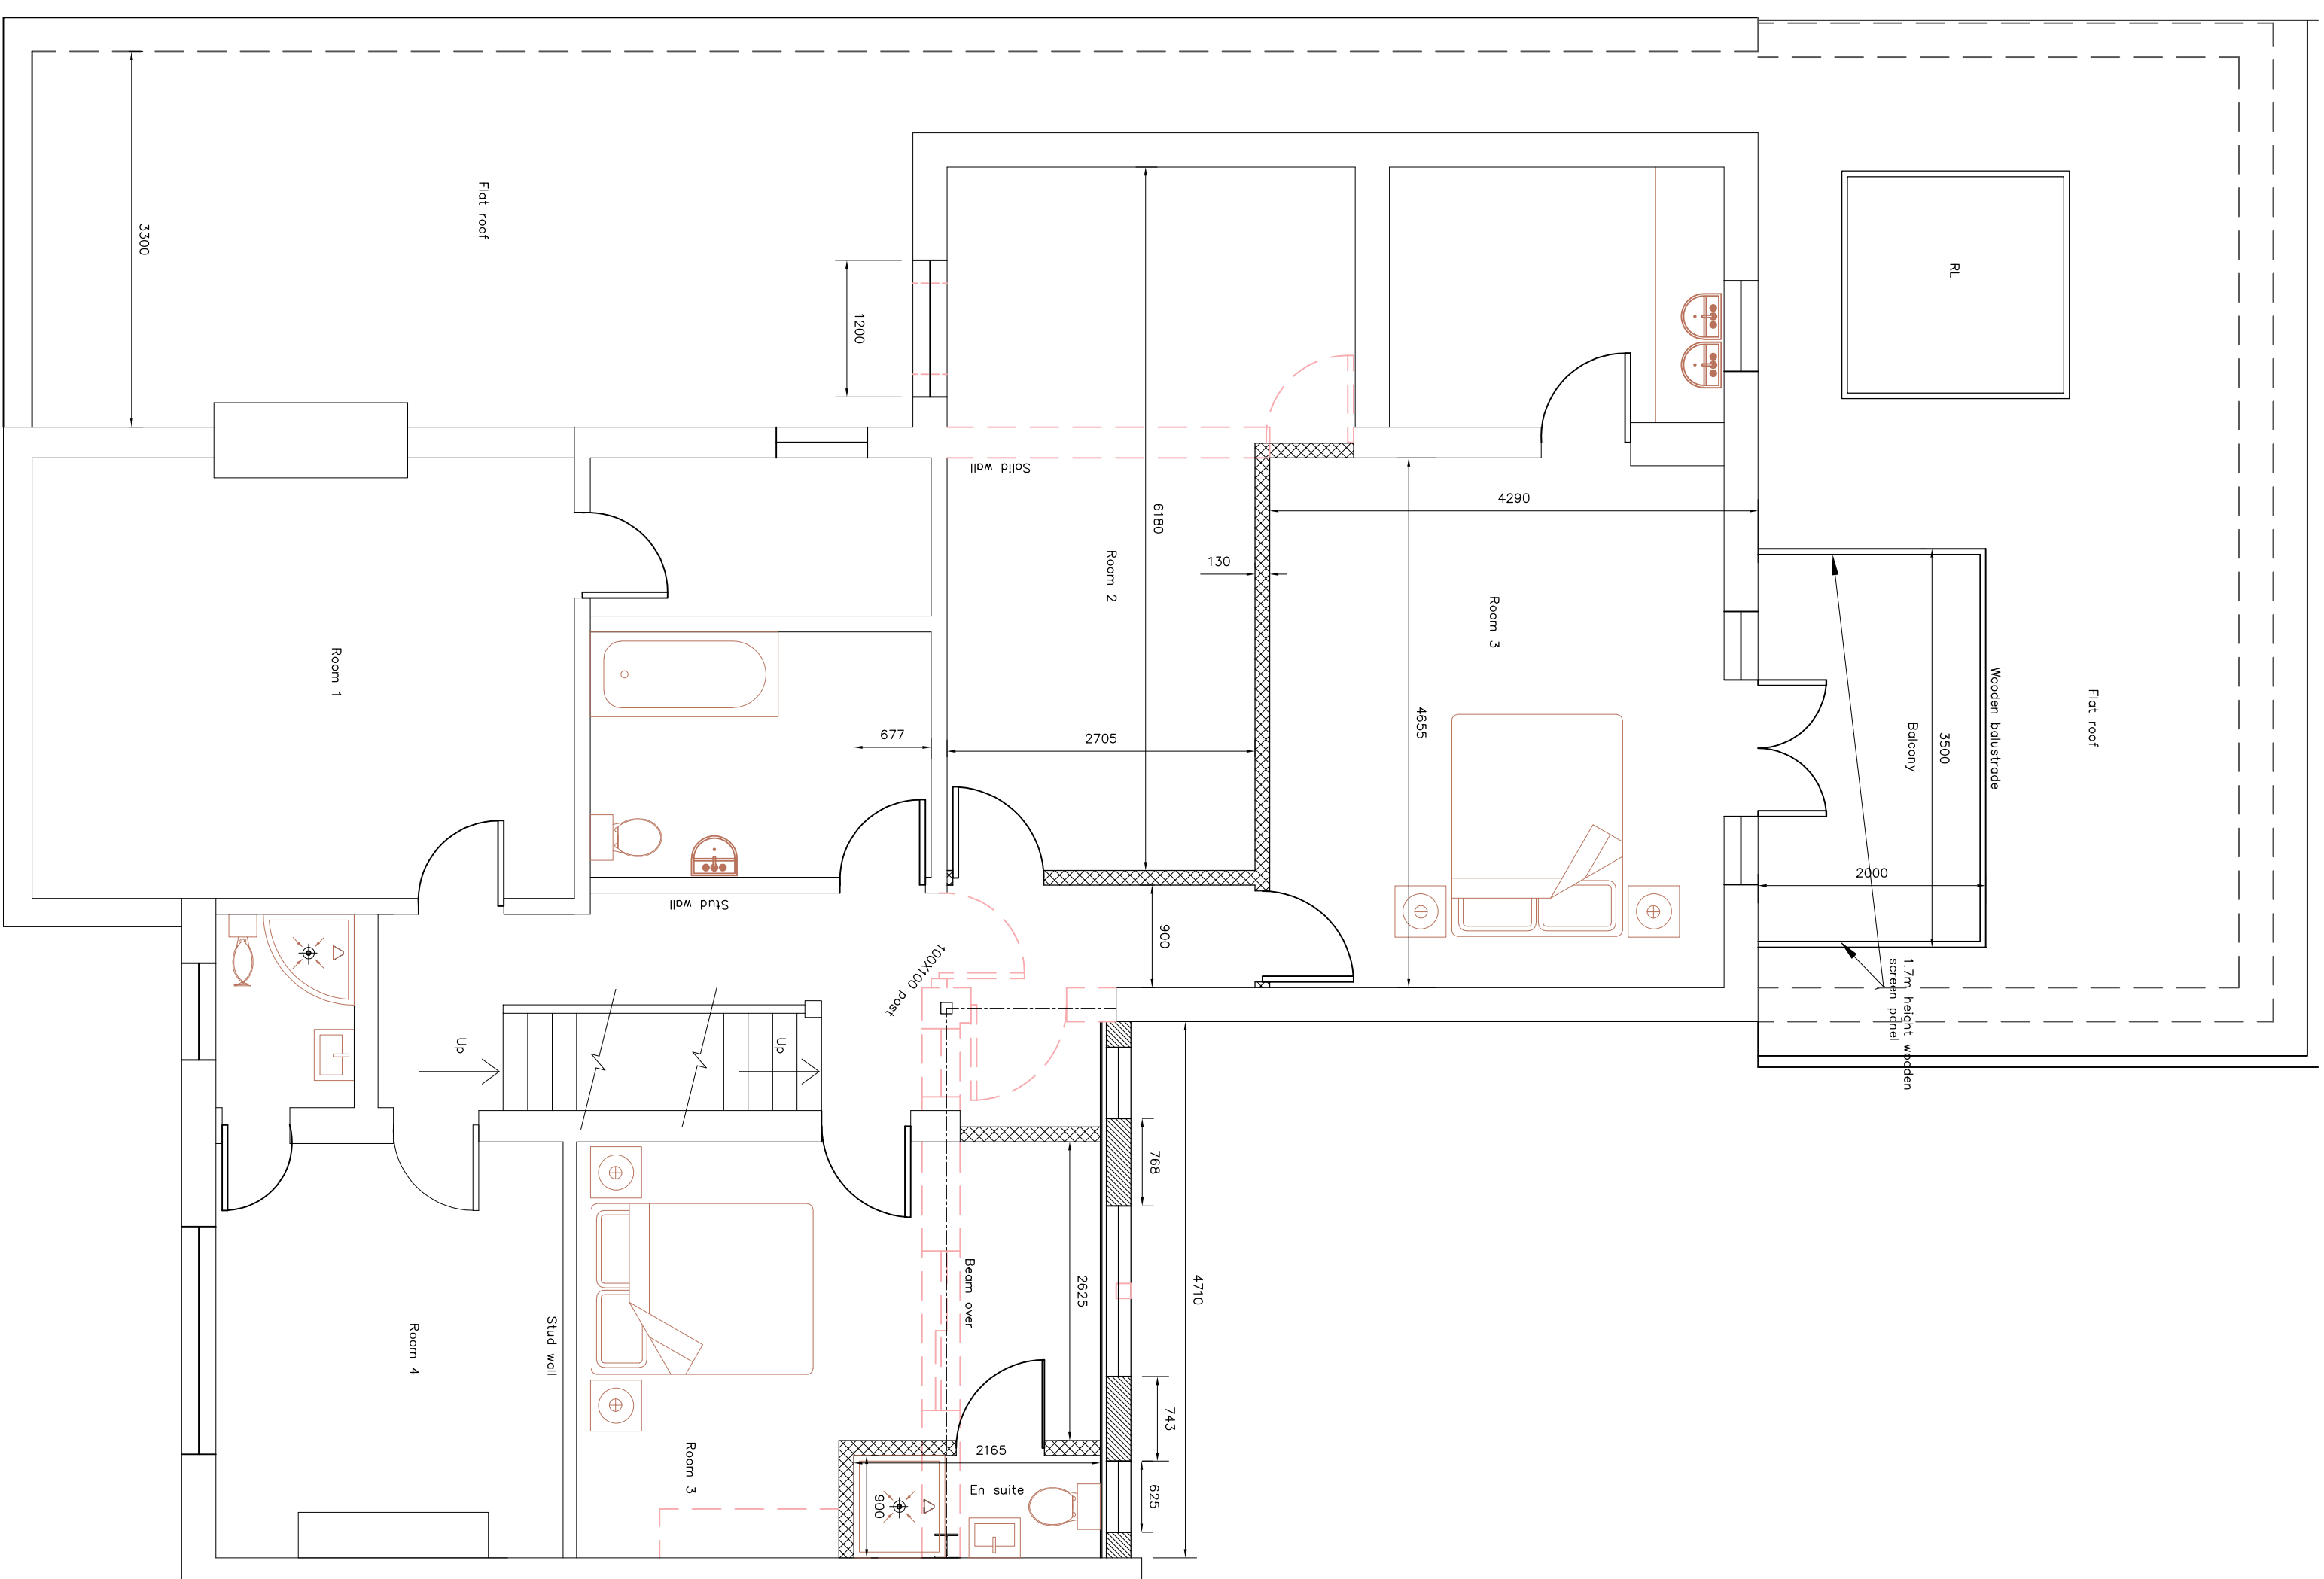


PROPOSED FIRST FLOOR PLAN

SCALE 1:50

PROPOSED ROOF PLAN

SCALE 1:50

 

CIVIL & STRUCTURAL ENGINEERING

This drawing is the copy right of KKR Planning & Design Ltd. and may not be amended, copied or reproduce without written permission. No liability will be accepted for amendments made by other person.

Do not scale off the drawings (scale only for planning purposes)

 Kier Construction Limited 1000 Peninsula & Banks Ltd 1000 Peninsula & Banks Ltd Oasis Business Centre Ltd 465-467, Victoria Road London W1P 5SL Tel: 0209 2020 2360 Fax: 0209 2020 2361 www.kier.co.uk		This drawing is the copyright of Kier Planning & Design Ltd, and may not be amended, copied or reproduced without written permission from Kier Planning & Design Ltd. No liability will be accepted for consequences arising to other persons. For full scale of the drawings (scale only for planning purposes)	
Project Title 12 Colney Hatch Lane, N10 1DU		Drawn USK	JULY 22
Drawing Title PROPOSED FIRST FLOOR AND ROOF PLANS		Checked Scale 1:50	Size A1
Project No KPR-1459	Drawing No. P-04	Rev. A	

Rev A Rear balcony size reduced to 2.0m , bedroom 3 window size reduced to same size as existing door following the pre-planning advise. 18 Jan 2023