



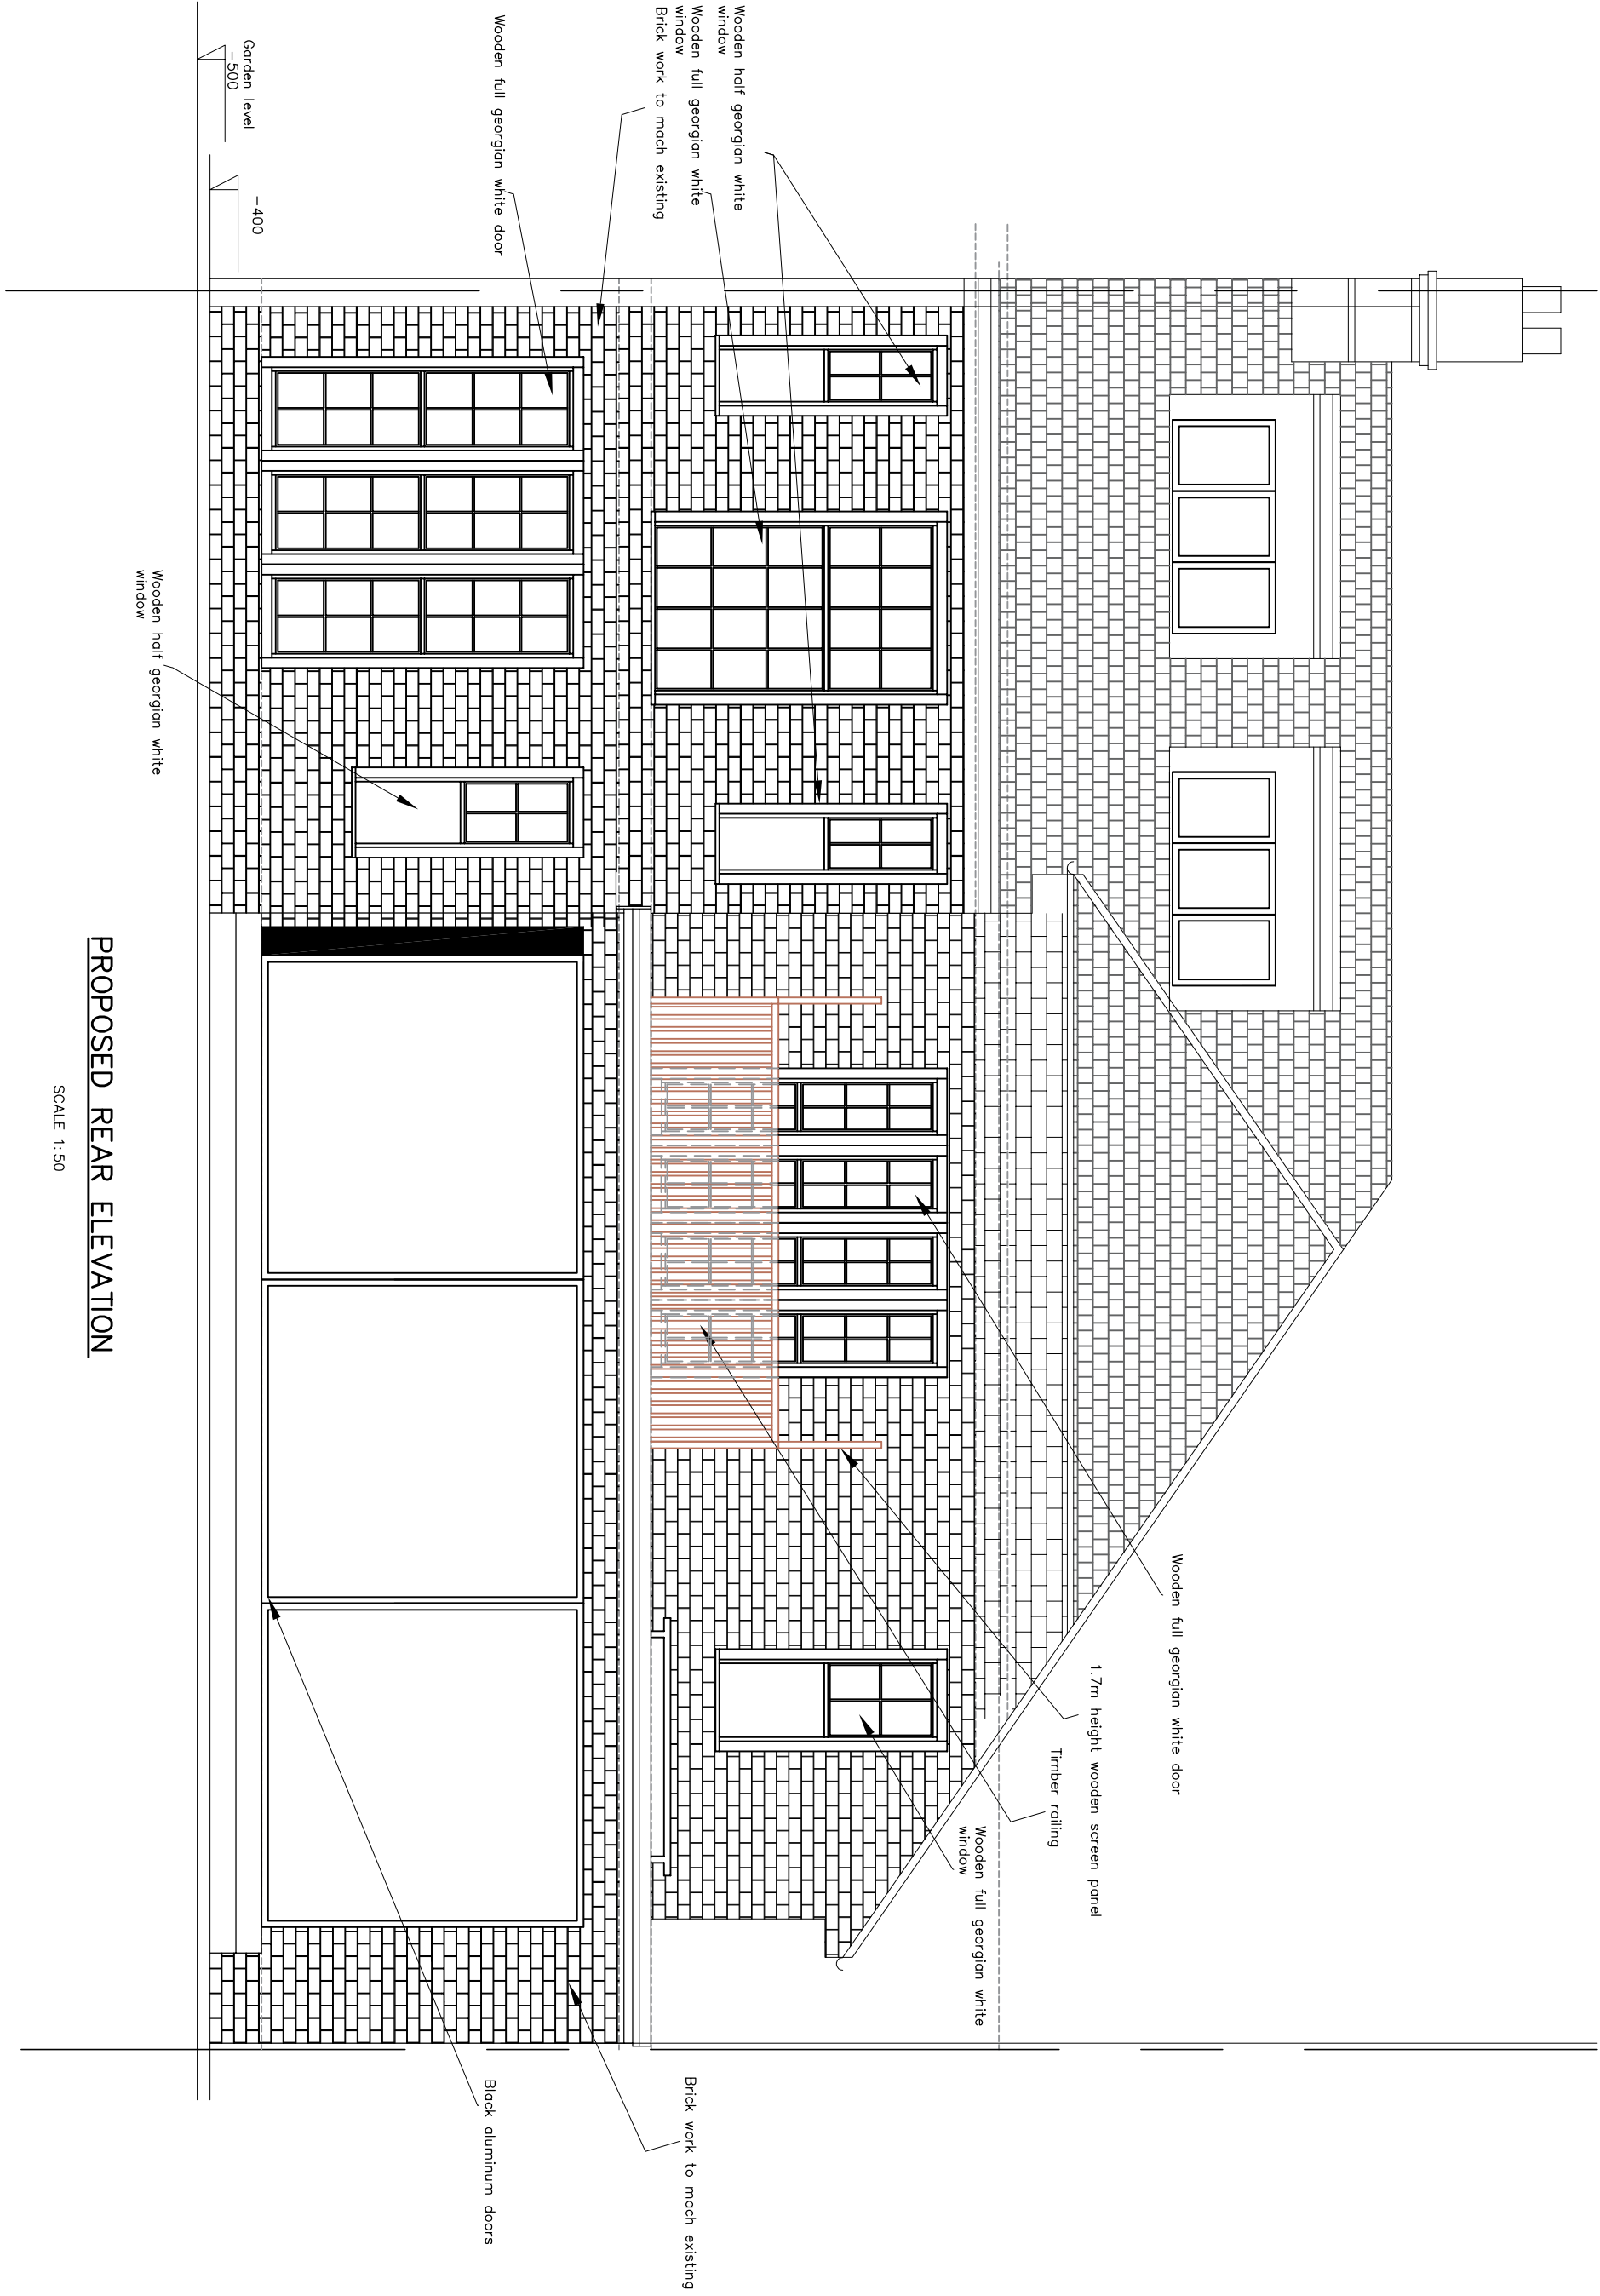


PROPOSED REAR ELEVATION

SCALE 1:50

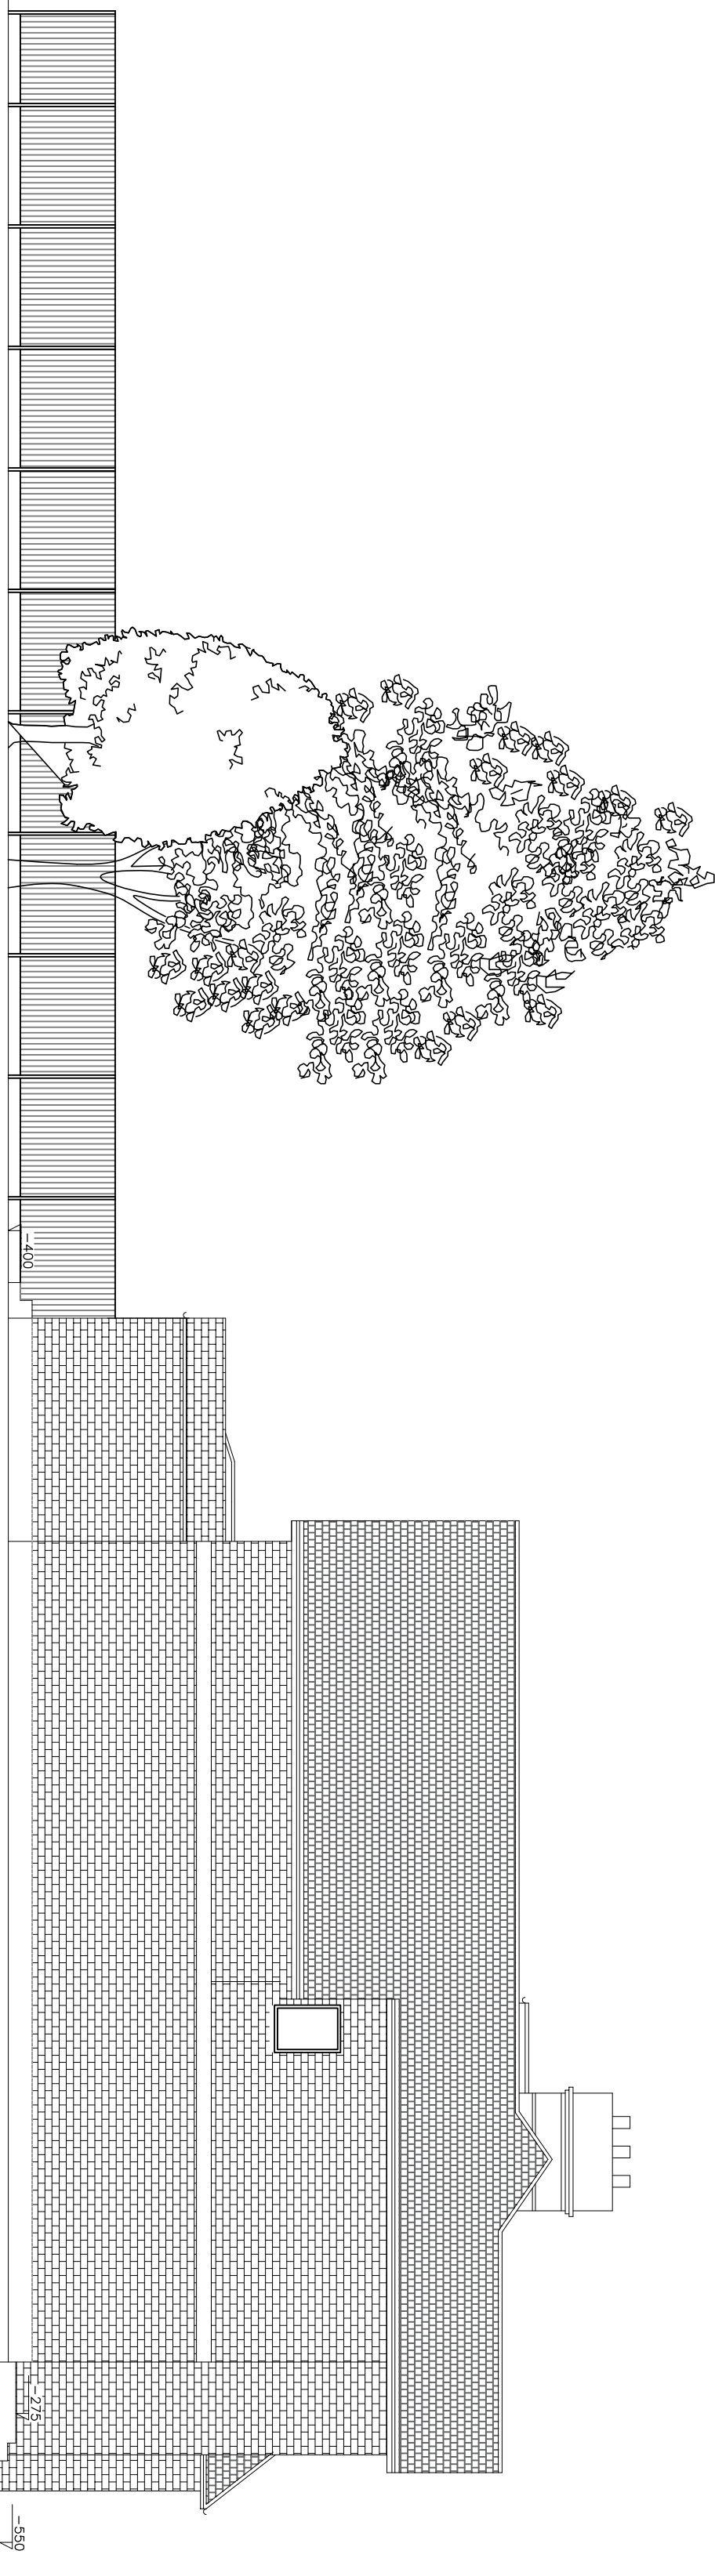


EXISTING ELEVATION SIDE 'A'

SCALE 1:100

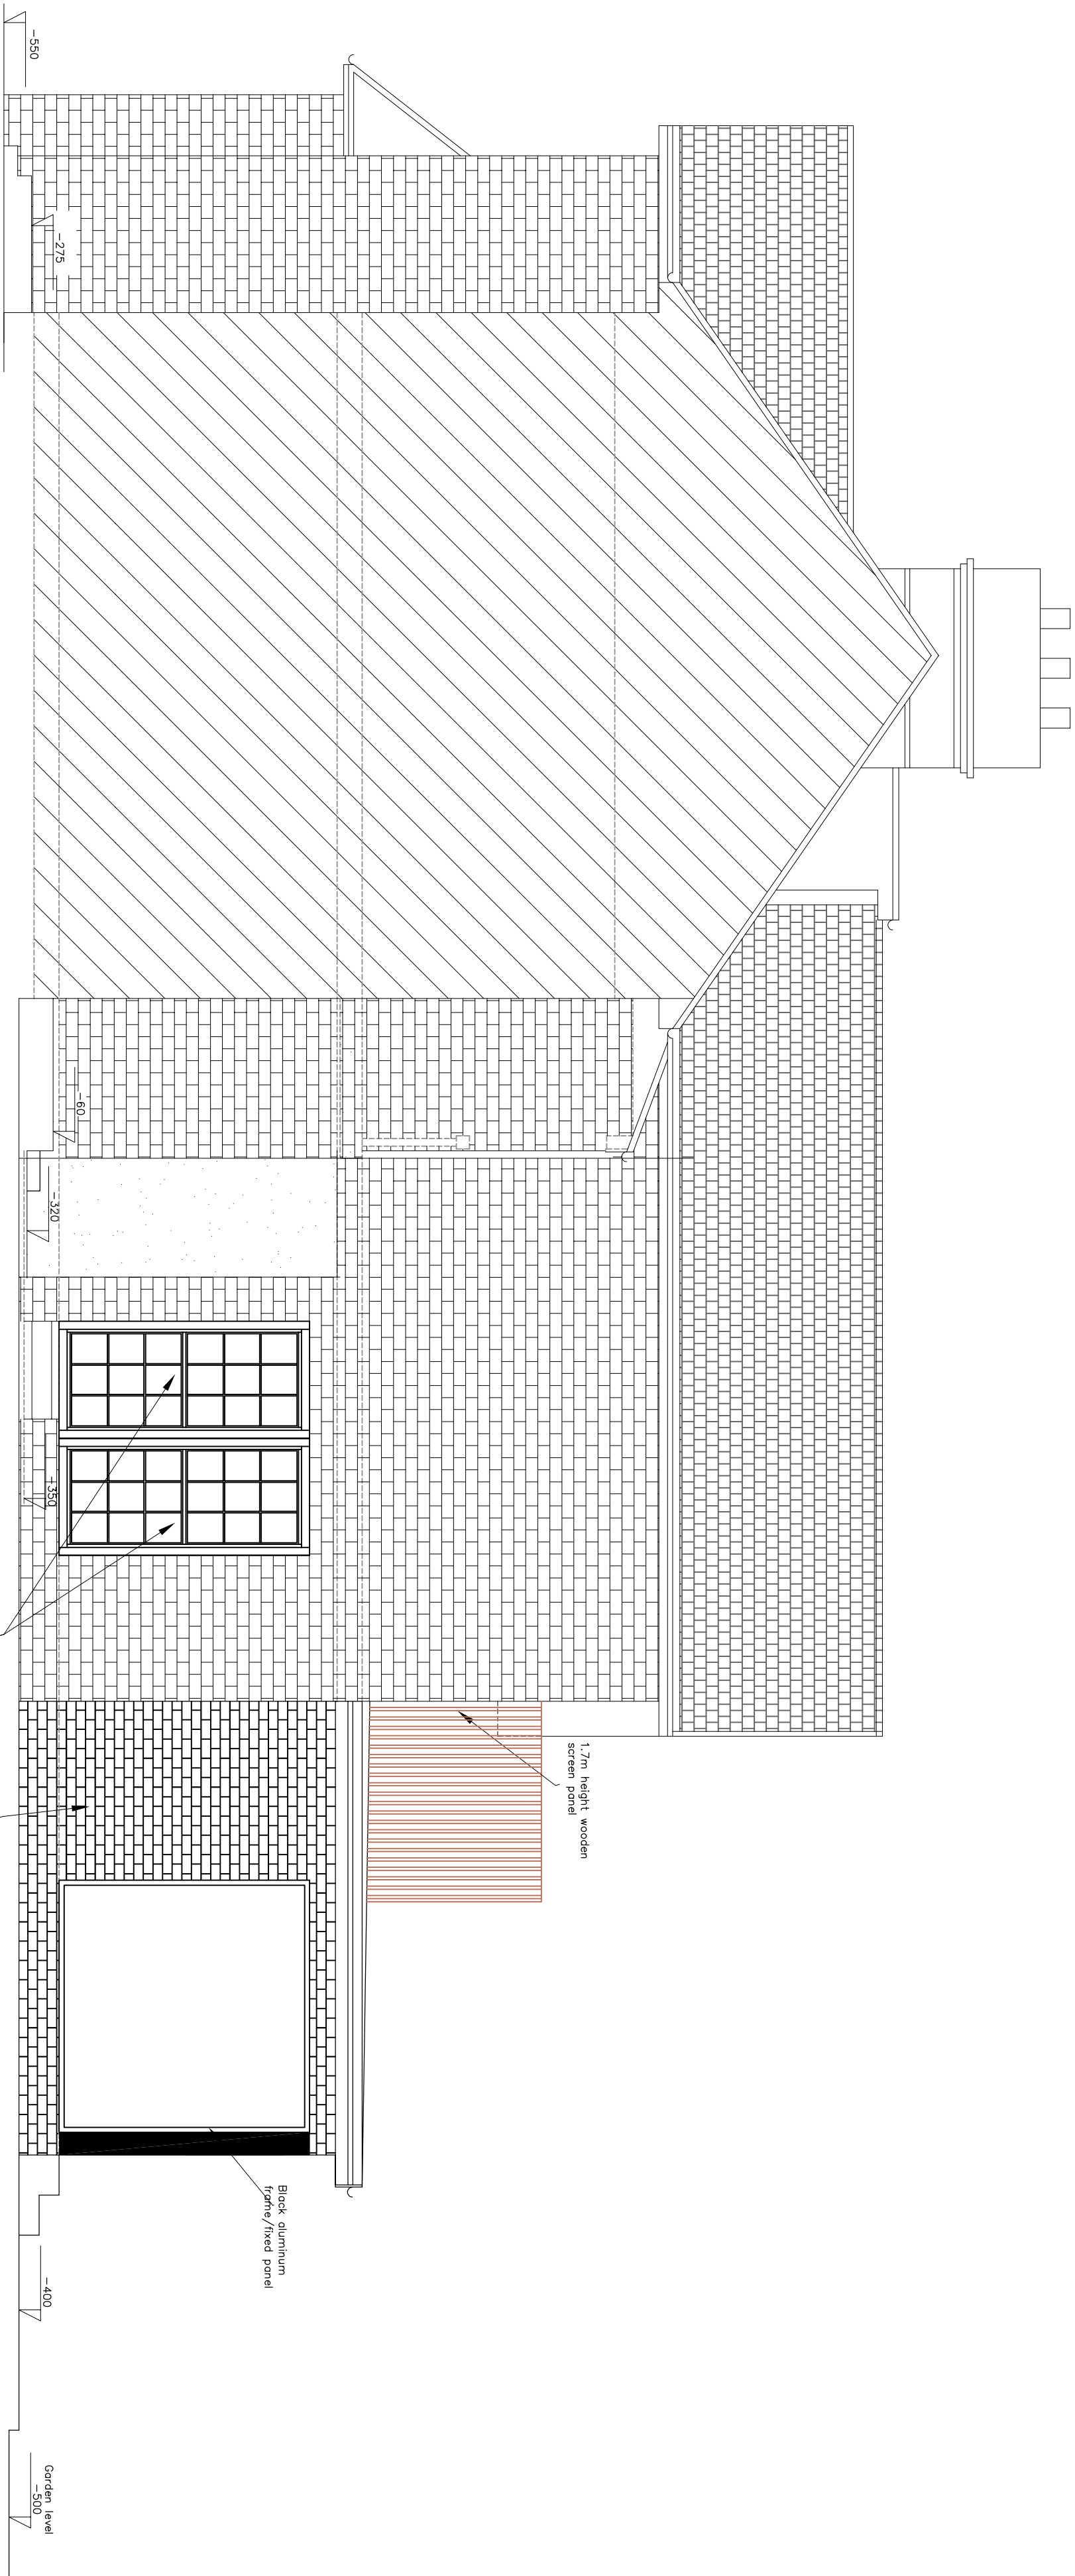

PROPOSED ELEVATION SIDE 'B'

SCALE 1:50

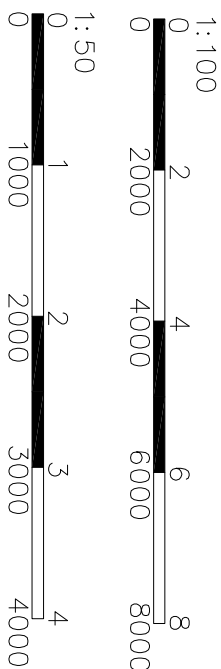

Rev A Rear facing windows & doors profile amended to suit Edwardian style.
No liability will be accepted for amendments made by other persons.
pre-planning advice 18 Jan 2023

CHK & STRUCTURAL ENGINEERS

This drawing is the copy right of KPS Planning & Design Ltd and may not be amended, copied or reproduced without written permission.
No liability will be accepted for amendments made by other persons.
Do not scale off the drawings (scale only for planning purposes).

Client:

Project Title

12 Colney Hatch Lane, N10 1DU

Drawing Title

EXISTING SIDE ELEVATION "A" AND
PROPOSED ELEVATIONS

Drawn

USK

JULY 22

Scale

1:50/100

Size

A1

Project No.

KKR-1459

Drawing No.

P-05

Rev

A



KPS Planning & Design Ltd
488 Church Lane, Kingsbury
Tel: 020 8000 2360
Email: info@kps.co.uk
Web: www.kps.co.uk