



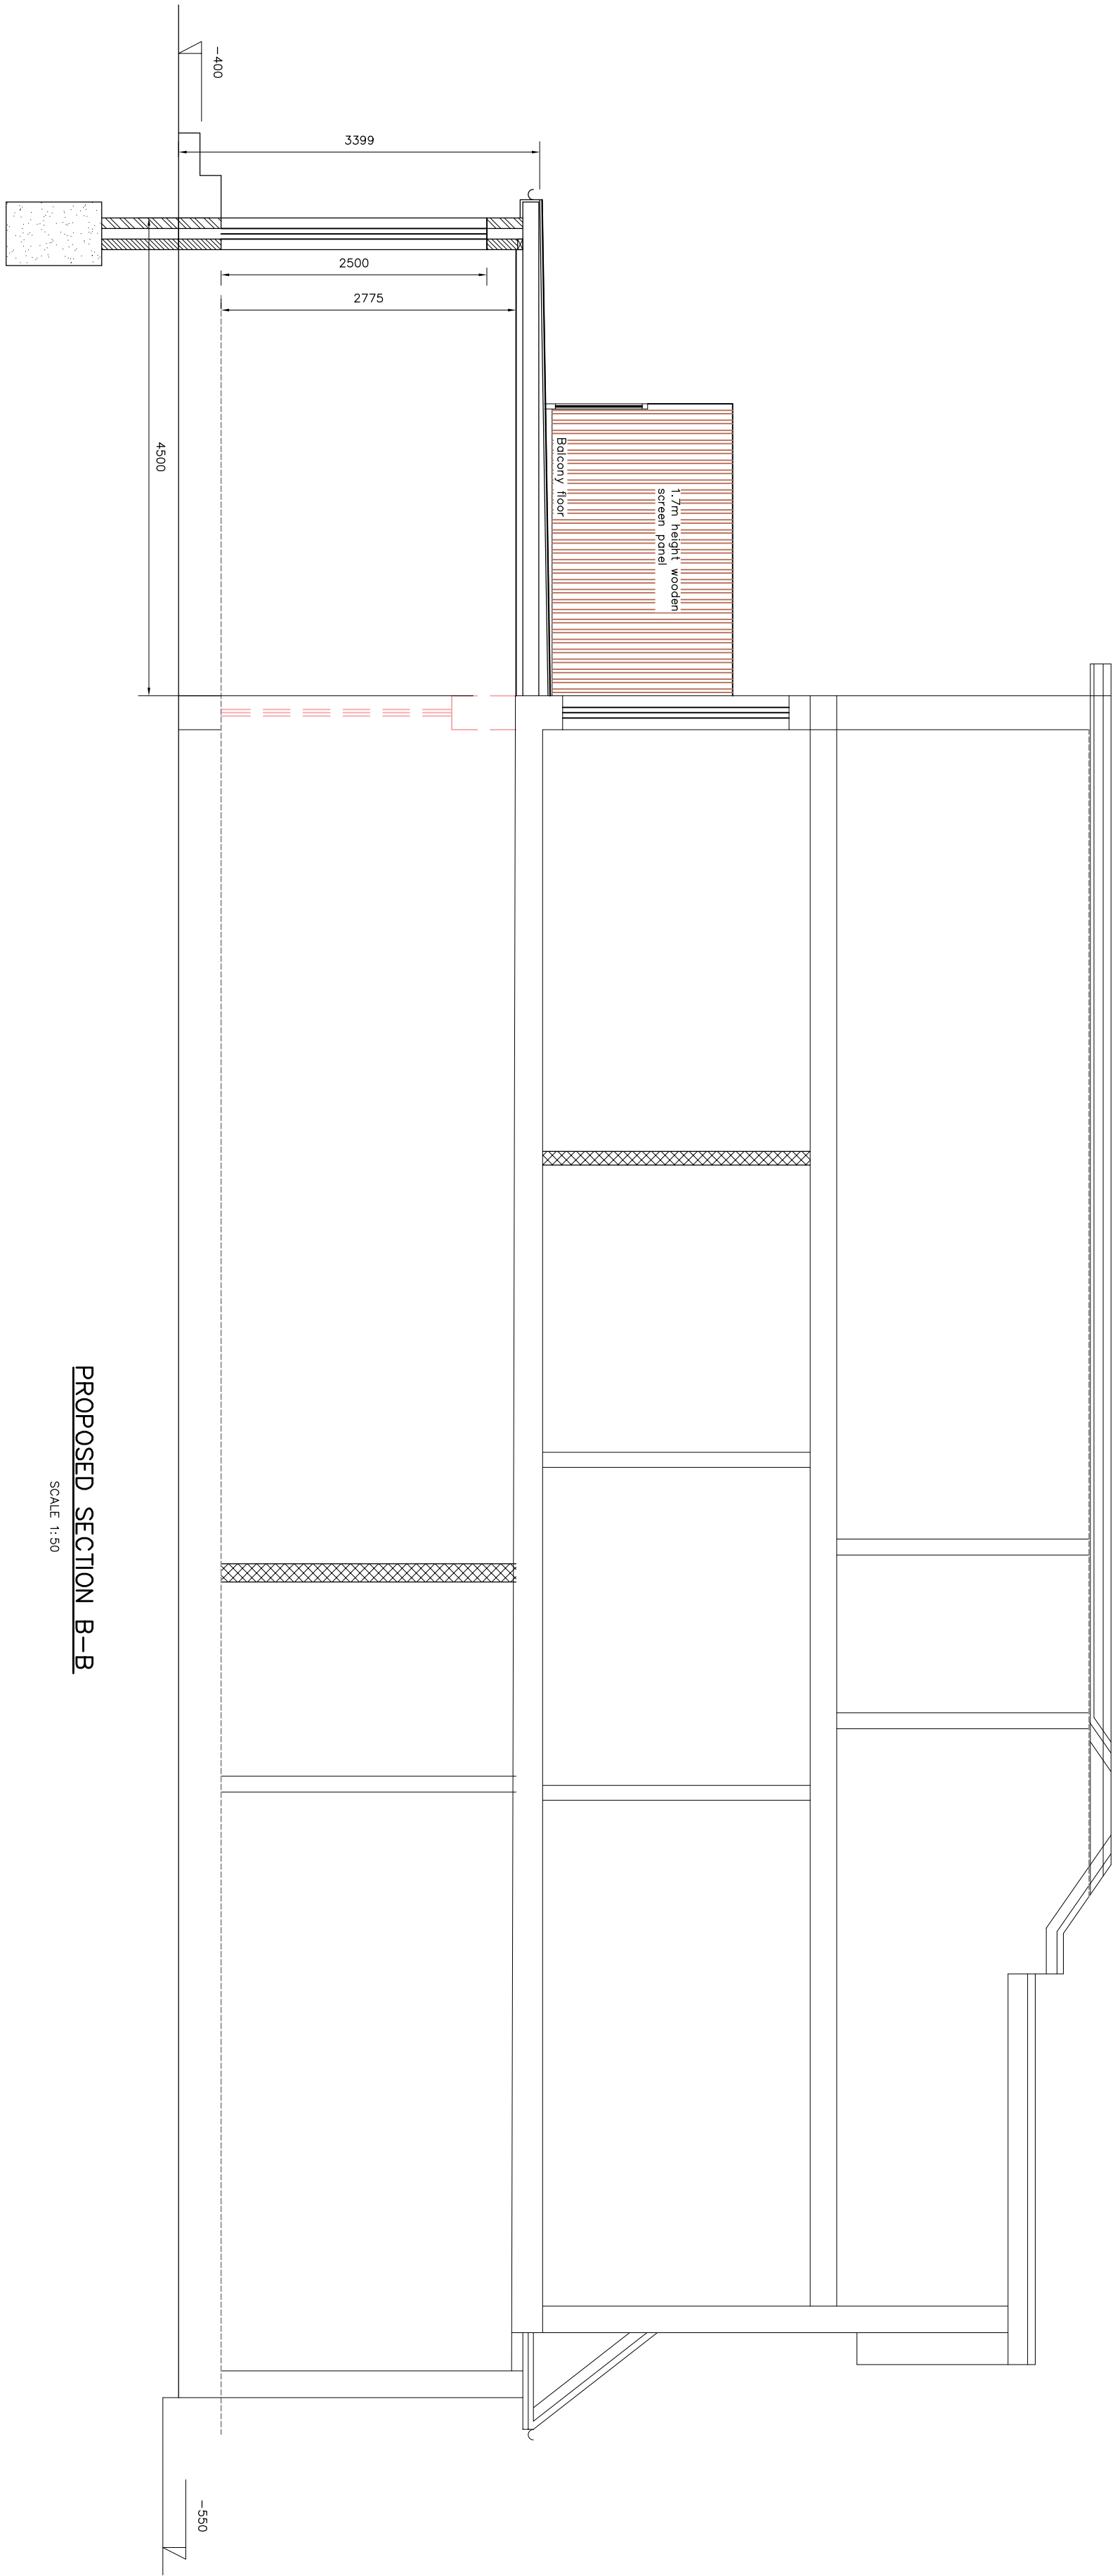


PROPOSED SECTION B-B

SCALE 1:50

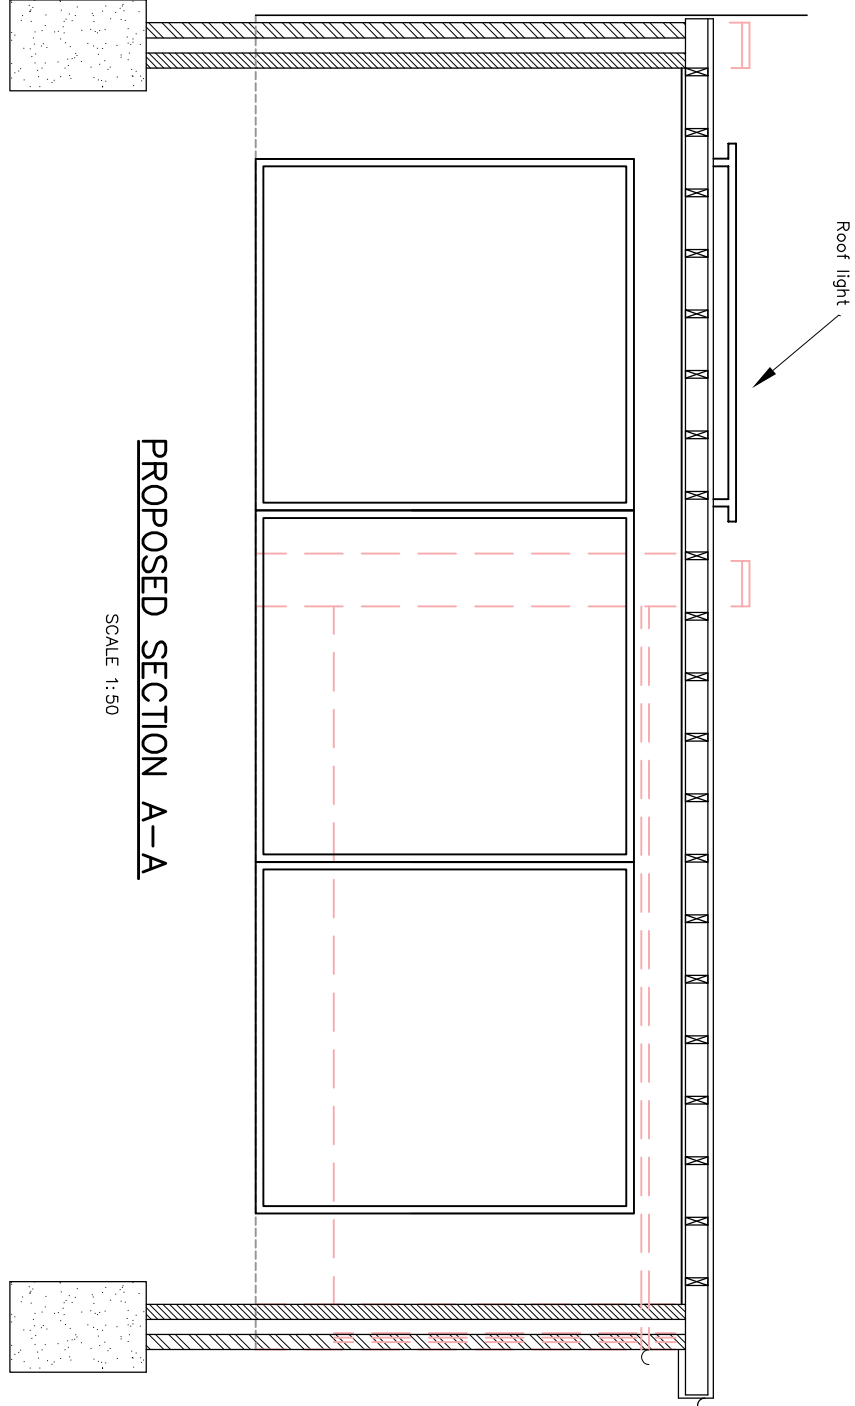


PROPOSED SECTION A-A

SCALE 1:50

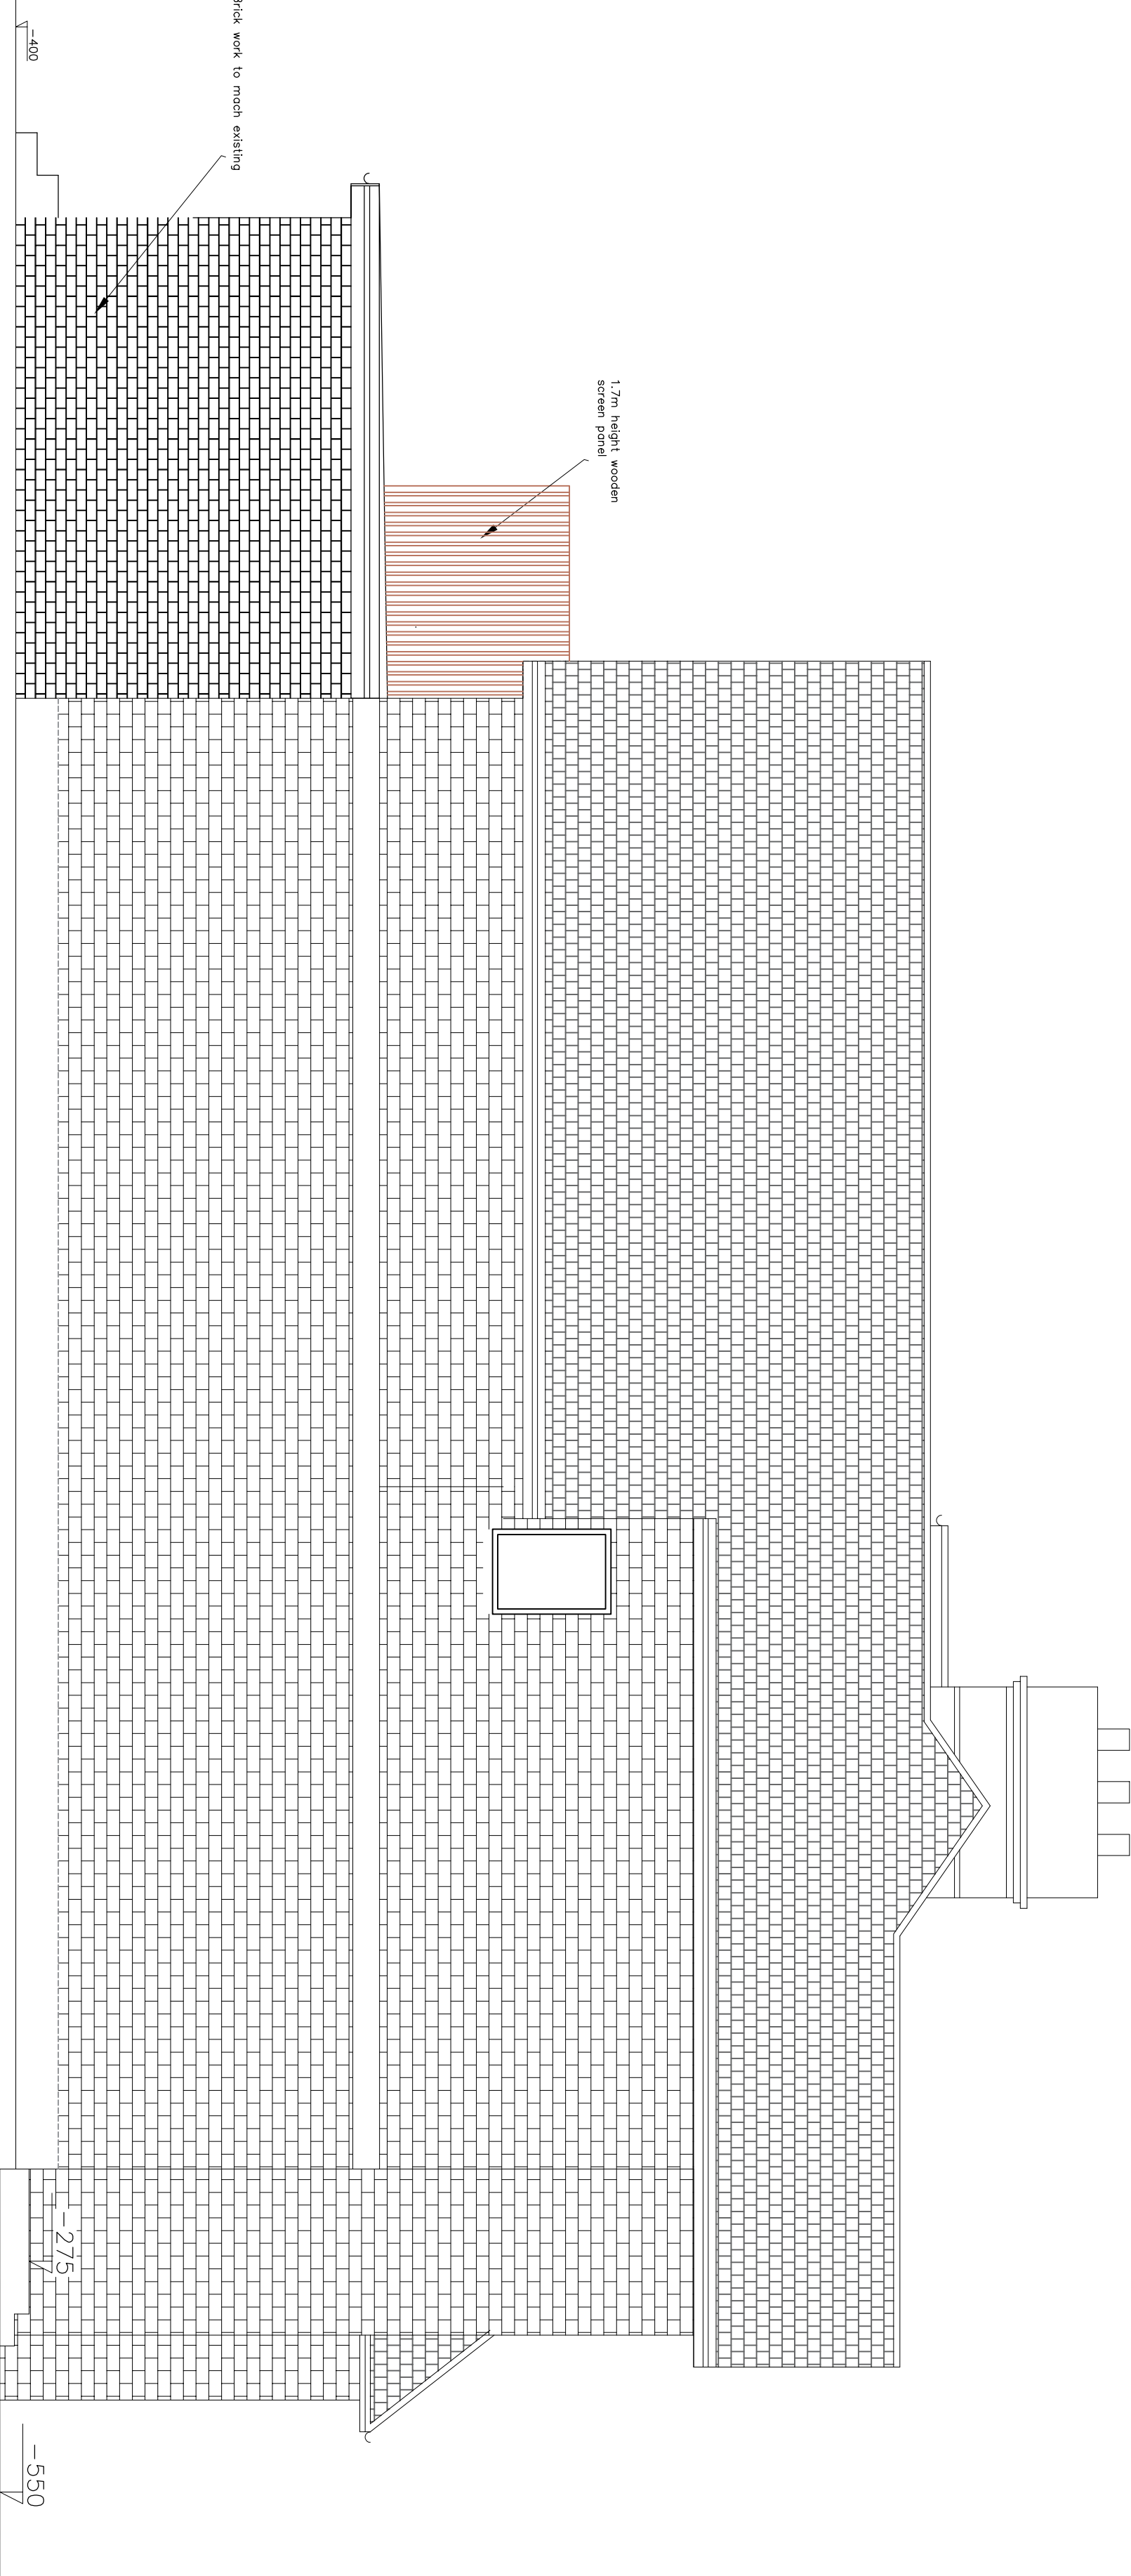

PROPOSED ELEVATION SIDE 'A'


SCALE 1:50

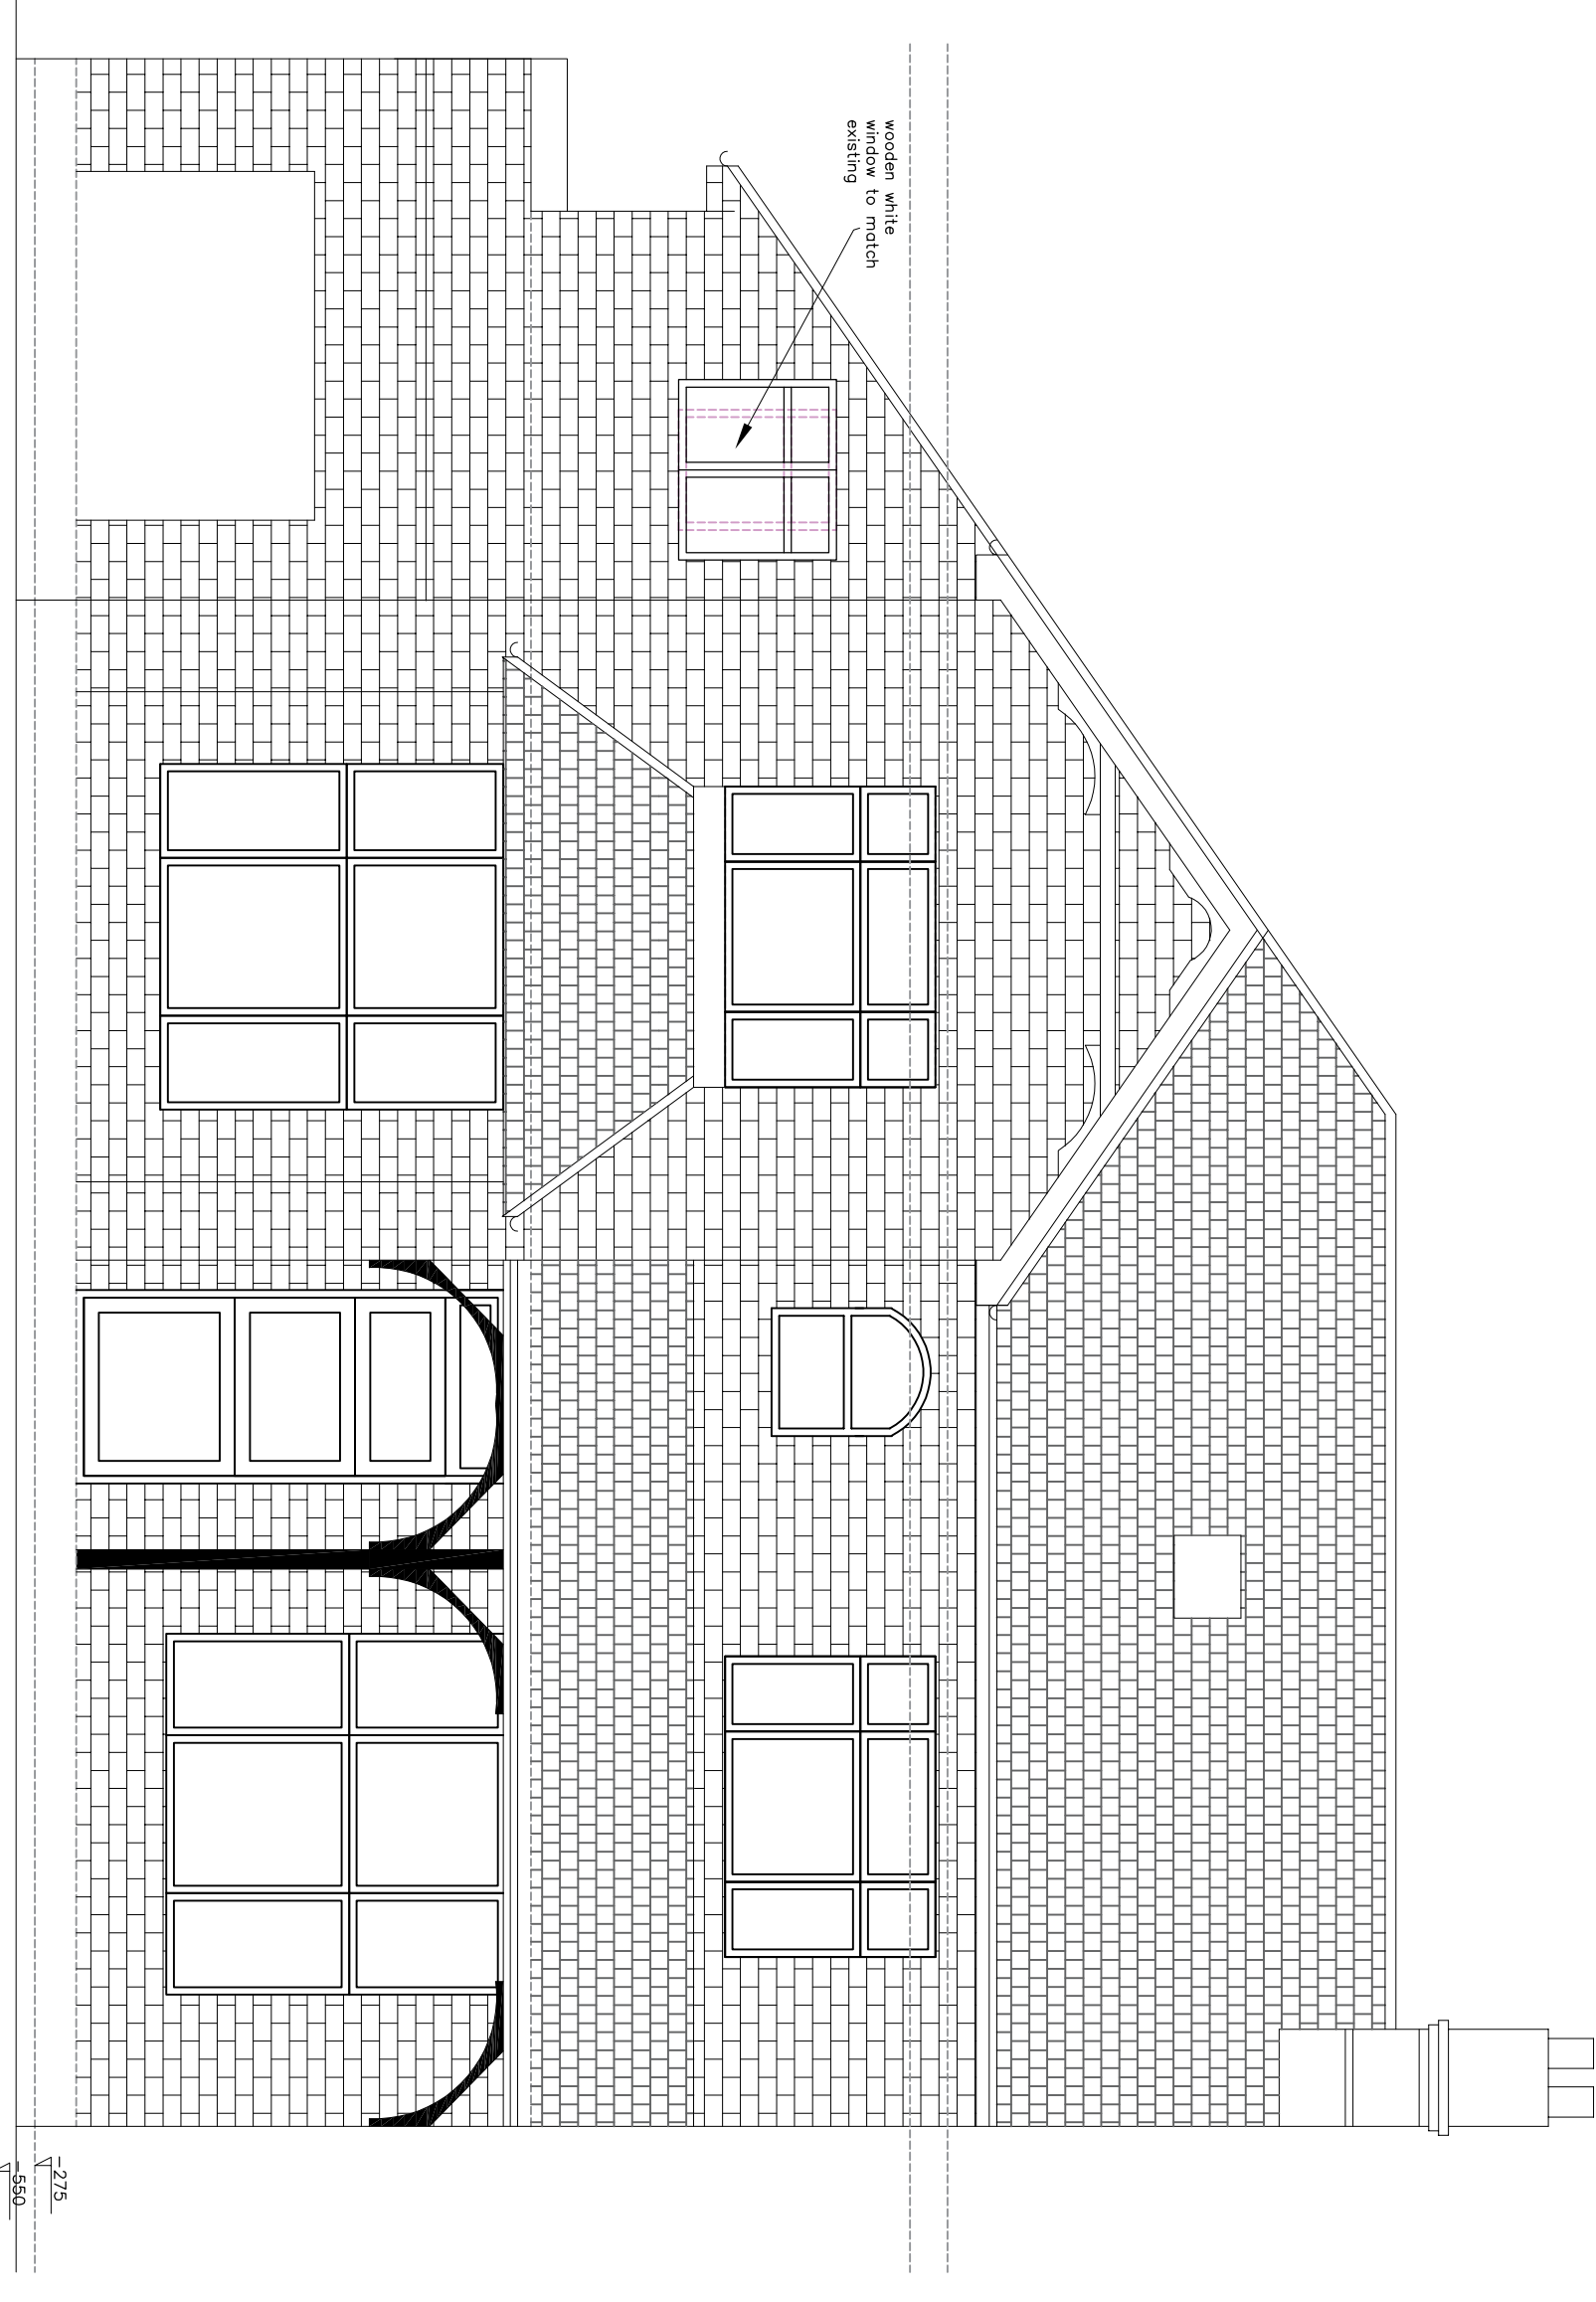

PROPOSED FRONT ELEVATION

SCALE 1:50

Rev A New front window amended wooden frame matching windows following the pre-planning advice, 18 Jan 2023

 

ONE & STRUCTURAL ENGINEERS		This drawing is the copyright of ONE & STRUCTURAL ENGINEERS. No liability will be accepted for amendments made by other persons. Do not scale off the drawings (scale only for planning purposes).	
		ONE & STRUCTURAL ENGINEERS 12 Colney Hatch Lane, N10 1DU 485 Church Lane, Kingsbury Tel: 020 8500 2380 Email: info@oneandstructural.co.uk Web: www.oneandstructural.co.uk	
Project Title	12 Colney Hatch Lane, N10 1DU	Drawn	USK
Client	12 Colney Hatch Lane, N10 1DU	Checked	JULY 22
Project Title	PROPOSED SECTIONS AND PROPOSED ELEVATIONS	Scale	1:50
Project No.	KKR-1459	Size	A1
Rev	P-06	Rev	A