




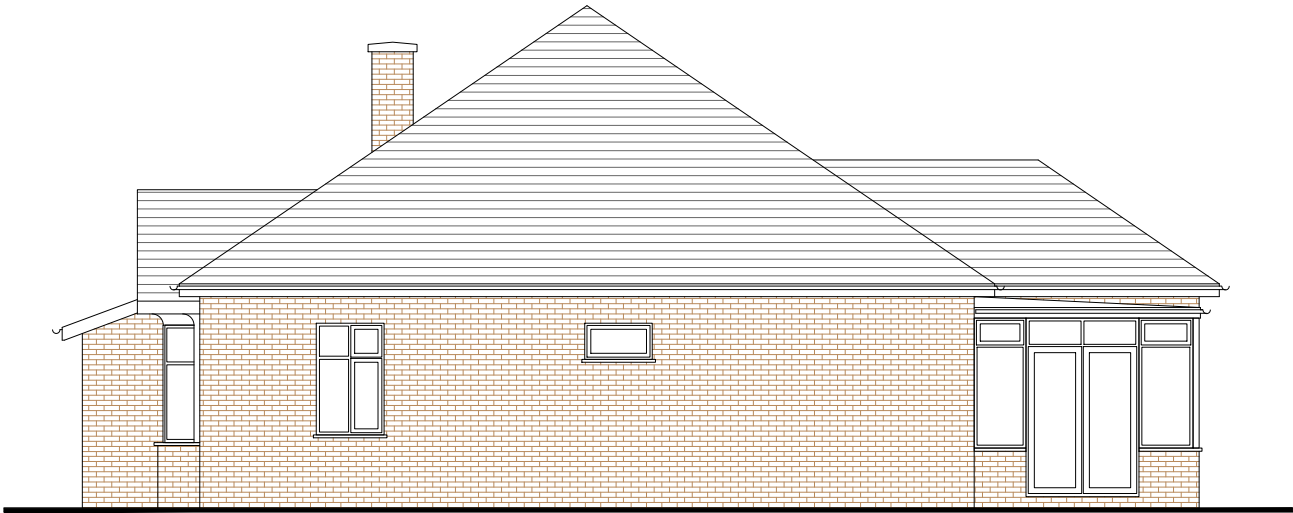


EXISTING
FRONT ELEVATION
SCALE 1:50

 


EXISTING
FLANK ELEVATION
SCALE 1:50

 

EXISTING
FLANK ELEVATION
SCALE 1:50

 

EXISTING
REAR ELEVATION
SCALE 1:50

 

NO.	DR.	INFO
DATE		
REVISION		
PROJECT	54 & A HALF, GROVE AVENUE LONDON N10 2AN	
CLIENT	DAVID TALHA 54 & A HALF, GROVE AVENUE LONDON, N10 2AN	
DRAWING TITLE	EXISTING ELEVATIONS	
SCALE	1:50	1:100
SIZE	A1	A3
JOB NO.	202133	
STAGE	PLANNING	
DWG NO.	202133.P.3301	
REVISION	0	
DATE	02 AUGUST 2021	
DRAWN	NL	
CHECKED	MM	

COPYRIGHT © LAF Architects Ltd
THIS DRAWING WHICH IS THE PROPERTY
OF LAF Architects Ltd IS THE SUBJECT
OF INTELLECTUAL PROPERTY RIGHTS
INCLUDING COPYRIGHT AND DESIGN RIGHTS
AND SHALL NOT BE REPRODUCED, LOANED,
COPIED OR SUBMITTED TO ANY OTHER PARTY

LAF Architects Ltd
1, MANOR DRIVE · LONDON · N20 0DZ
ph. 020 8361 1619 · mob. 078 2583 4596
practice@LAF-Architects.co.uk
LIMITED COMPANY NO 11895327
REGISTERED IN ENGLAND & WALES

