



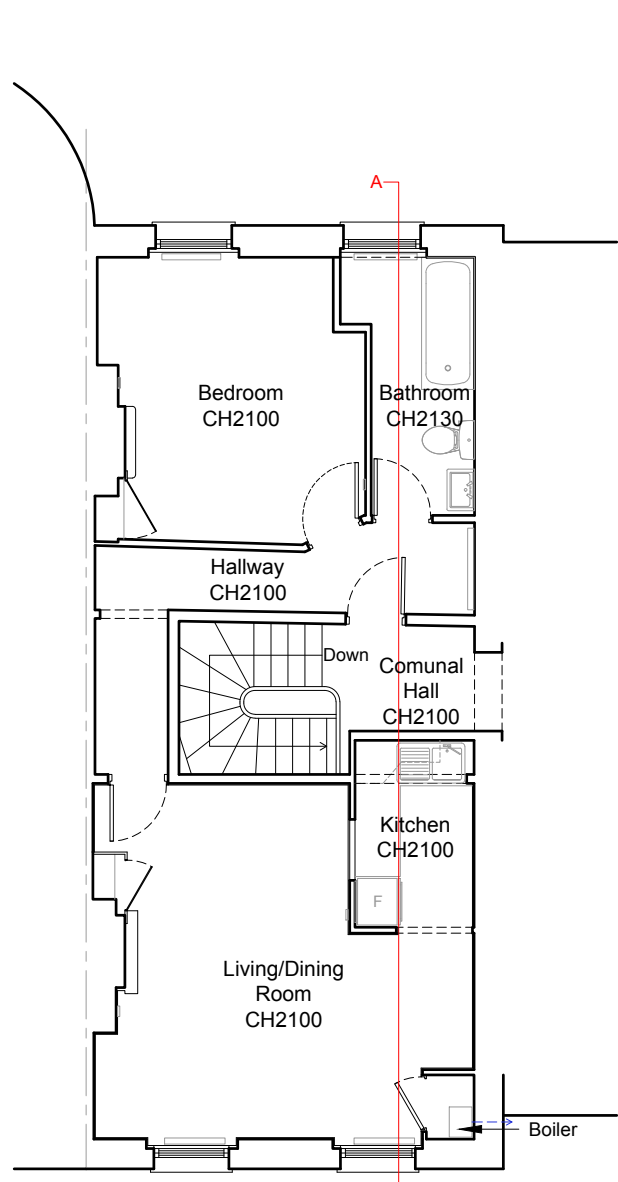


Floor Plan
As Existing 1:100

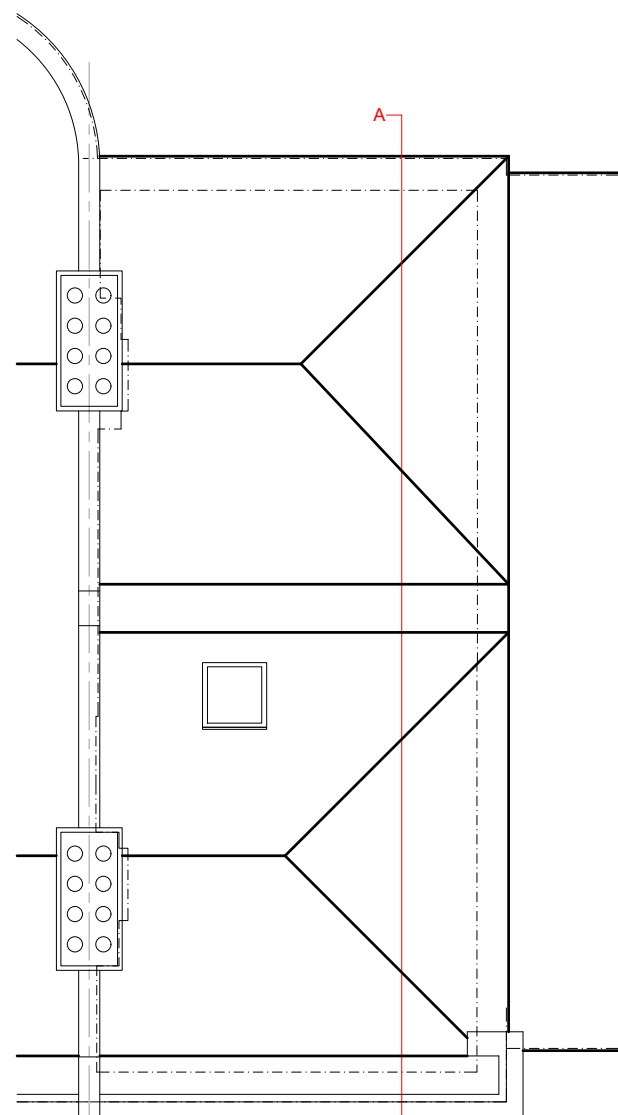

Roof Plan
As Existing 1:100




Rear Elevation
As Existing 1:100

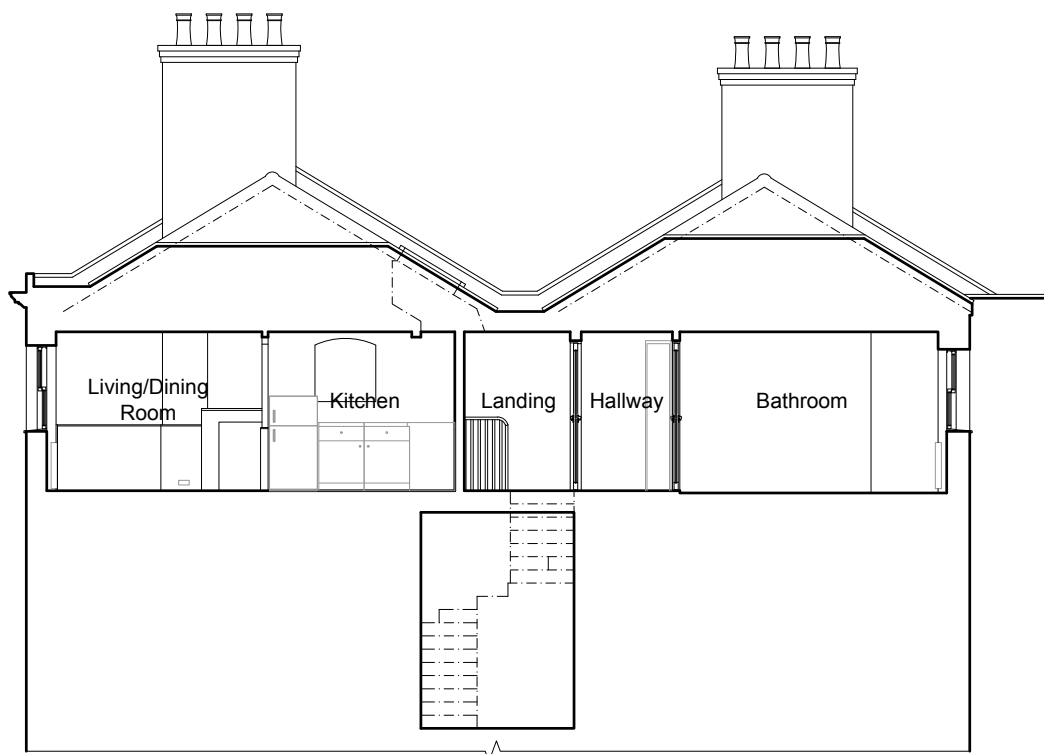

Section A-A
As Existing 1:100




Front Elevation
As Existing 1:100

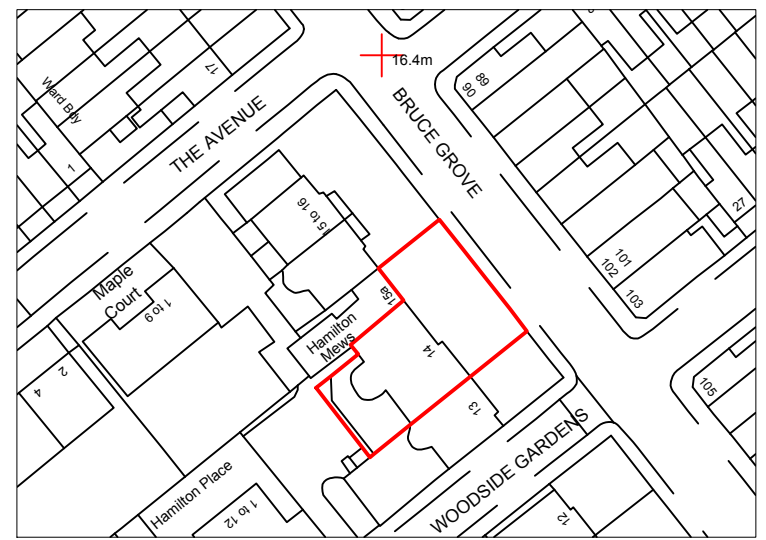

Location Plan

Scale 1:1250

0 10 20 30 40 50 60 70 80 90 100m

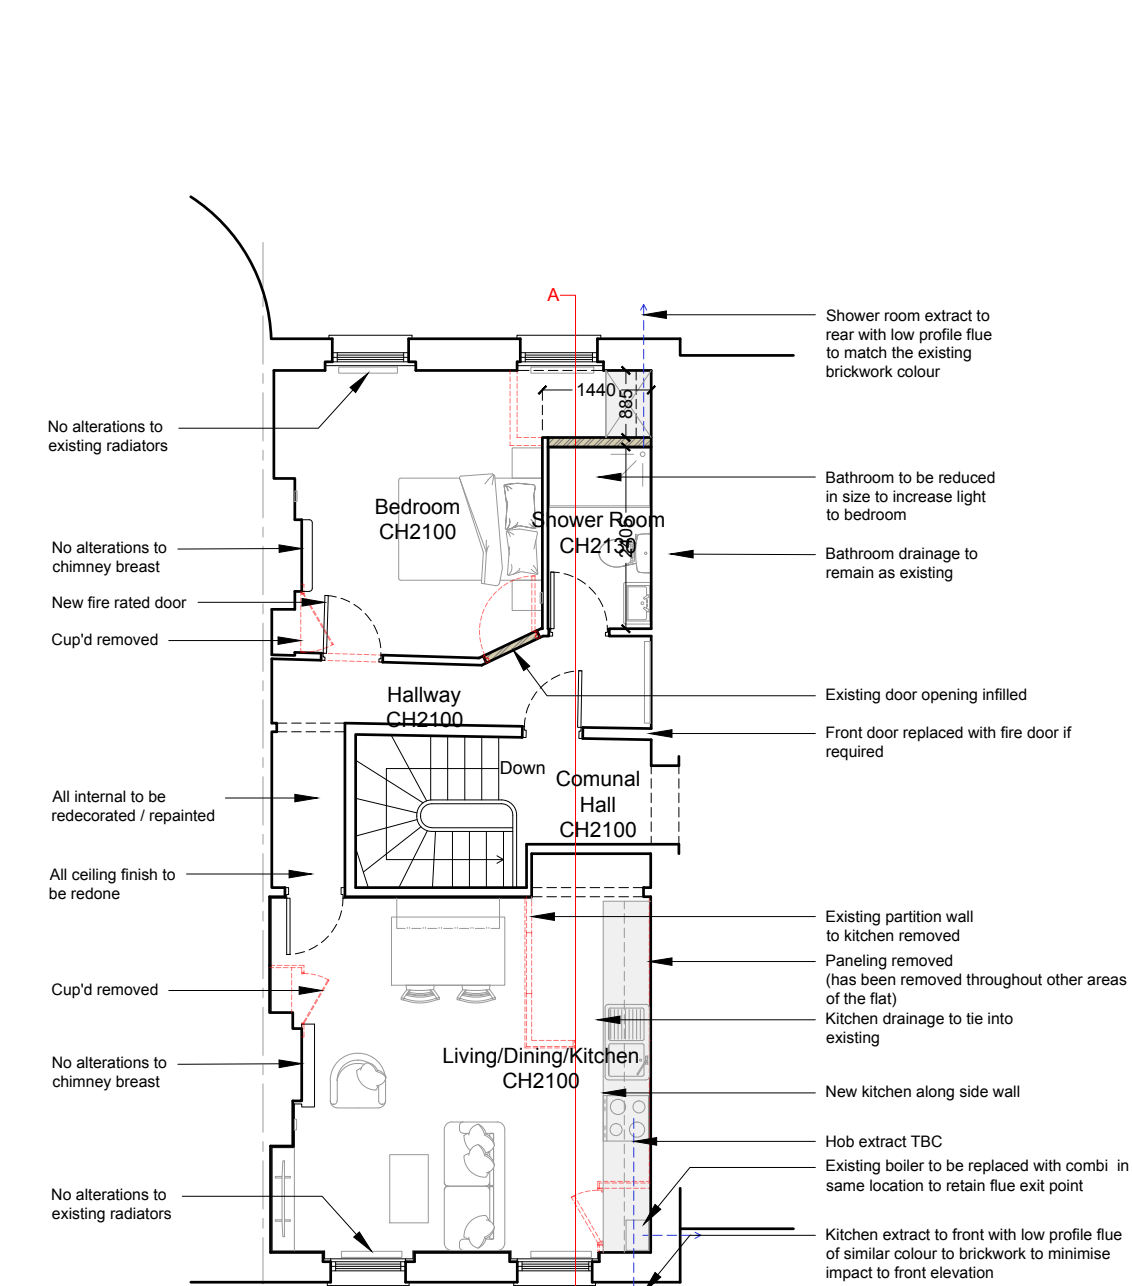

Floor Plan
As Proposed 1:50




Rear Elevation
As Proposed 1:100



Section A-A
As Proposed 1:100



Front Elevation
As Proposed 1:100

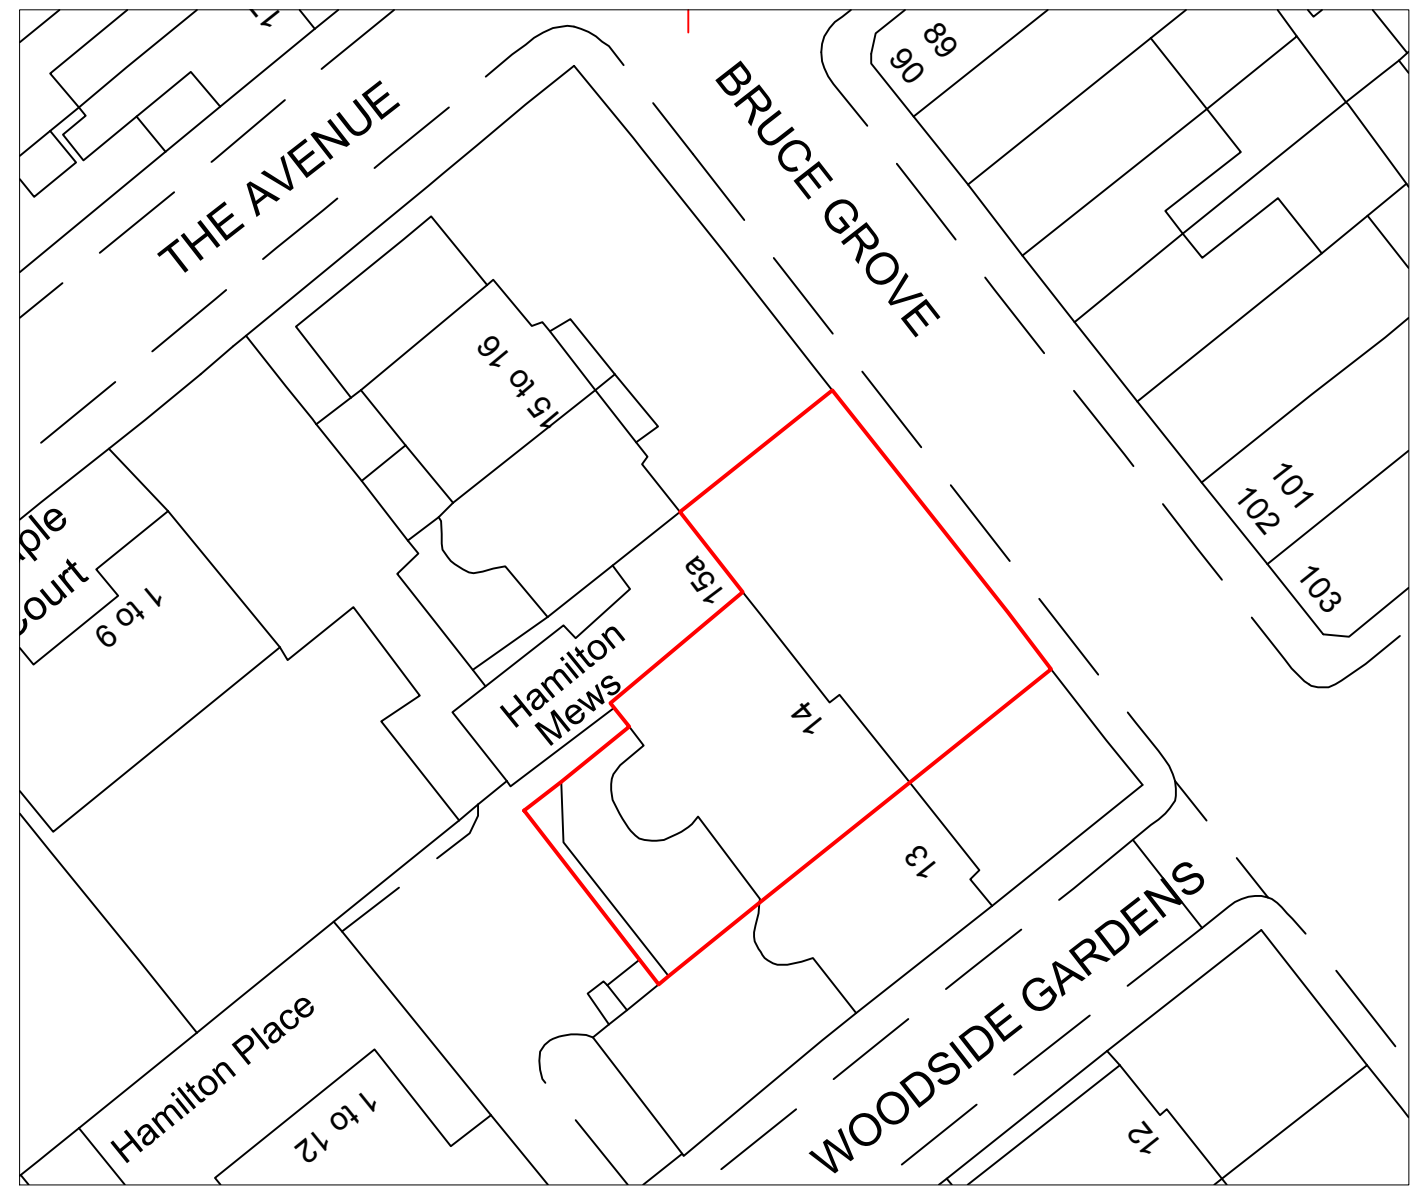

Existing and Proposed Block Plan

Scale 1:500

0 10 20 30 40m



NOTES:

© COPYRIGHT - DETAILED PLANNING LTD

All dimension should be checked on site prior to works commencing. Variations in squariness, depth of plaster etc. must be checked for. Where new walls are shown as aligned with existing walls, physical removal of brickwork and / or plaster to establish the actual position of the wall being attached to must be checked.


Any discrepancies should be reported in writing immediately.

When printing off PDF's, check that the drawings are printed to correct paper size and scale.

Documents should be used as to the drawing status described.

Property owner to ensure that all aspects of the "party wall etc., act 1996" are complied with prior to any works commencing on site.

Client to be aware of CDM duties and appoint act as appropriate.

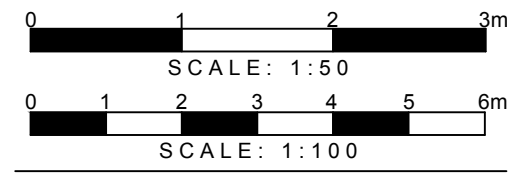

DETAILED PLANNING

1st FLOOR, 311 CHASE ROAD
SOUTHGATE
LONDON N14 6JS

T 0208 1500 494
E INFO@DETAILED-PLANNING.CO.UK
WWW.DETAILED-PLANNING.CO.UK

SITE

Flat 8, Cedar Place, 14 Bruce Grove, London, N17 6YT

DRAWING TITLE

Location Plan, Block Plan, Existing and Proposed Drawings

DRAWINGS STATUS

Planning - Listed Building Consent

SCALE DATE DRAWN CHECKED

As Noted @ A1 June 2023 C.W. P.C.E.B.

DRAWING NO. REVISION

2269L_LBC: SH1 0