

General Notes

THIS DRAWING IS COPYRIGHT AND SHOULD NOT BE REPRODUCED IN WHOLE OR PART WITHOUT THE WRITTEN CONSENT OF ROGER HILL ARCHITECTS.
DO NOT SCALE FROM THIS DRAWING.

ALL DIMENSIONS TO BE CHECKED ON SITE AND CO-ORDINATED WITH ARCHITECTS DRAWINGS. ANY DISCREPANCIES TO BE REPORTED TO THE ARCHITECT AND ENGINEER PRIOR TO CONSTRUCTION.


THIS DRAWING IS TO BE READ IN CONJUNCTION WITH ALL RELEVANT ENGINEERS AND ARCHITECTS DRAWINGS AND SPECIFICATIONS.

ALL DIMENSIONS ARE IN MILLIMETERS UNLESS OTHERWISE SHOWN.


ANY FILL MATERIAL SHALL BE SUBMITTED TO ARCHITECT FOR APPROVAL.

ALL LEVELS RELATE TO ORDNANCE SURVEY DATUM UNLESS OTHERWISE STATED.


IF THE CONTRACTOR FINDS ANY DISCREPANCIES IN THE DRAWING THEY ARE TO NOTIFY THE ARCHITECT IMMEDIATELY.

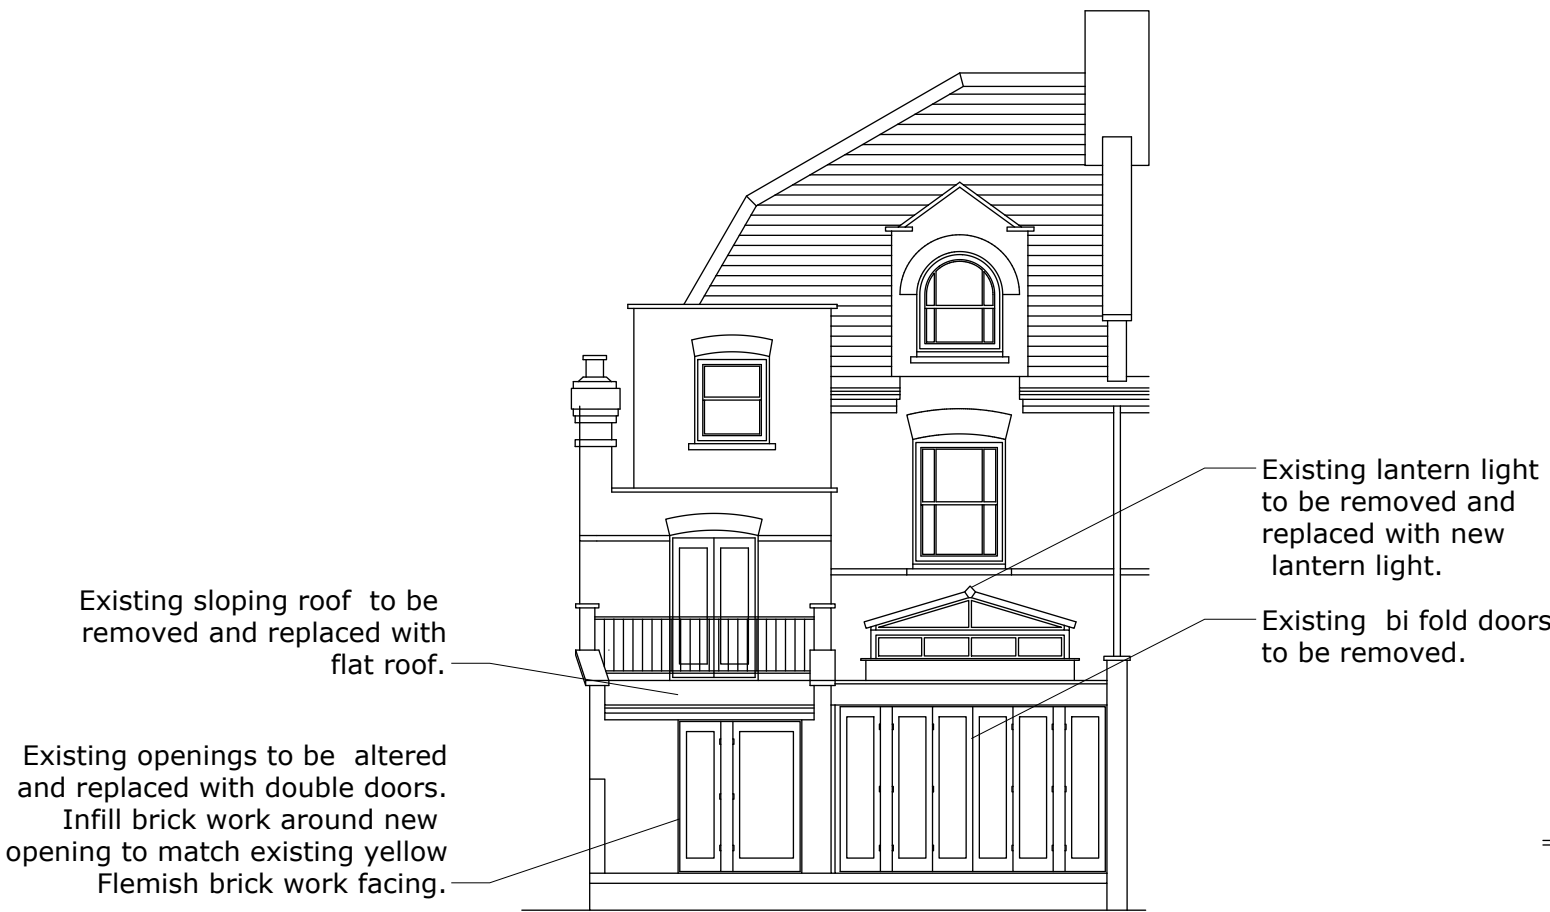


Existing Rear Elevation
Scale 1:100 @ A2

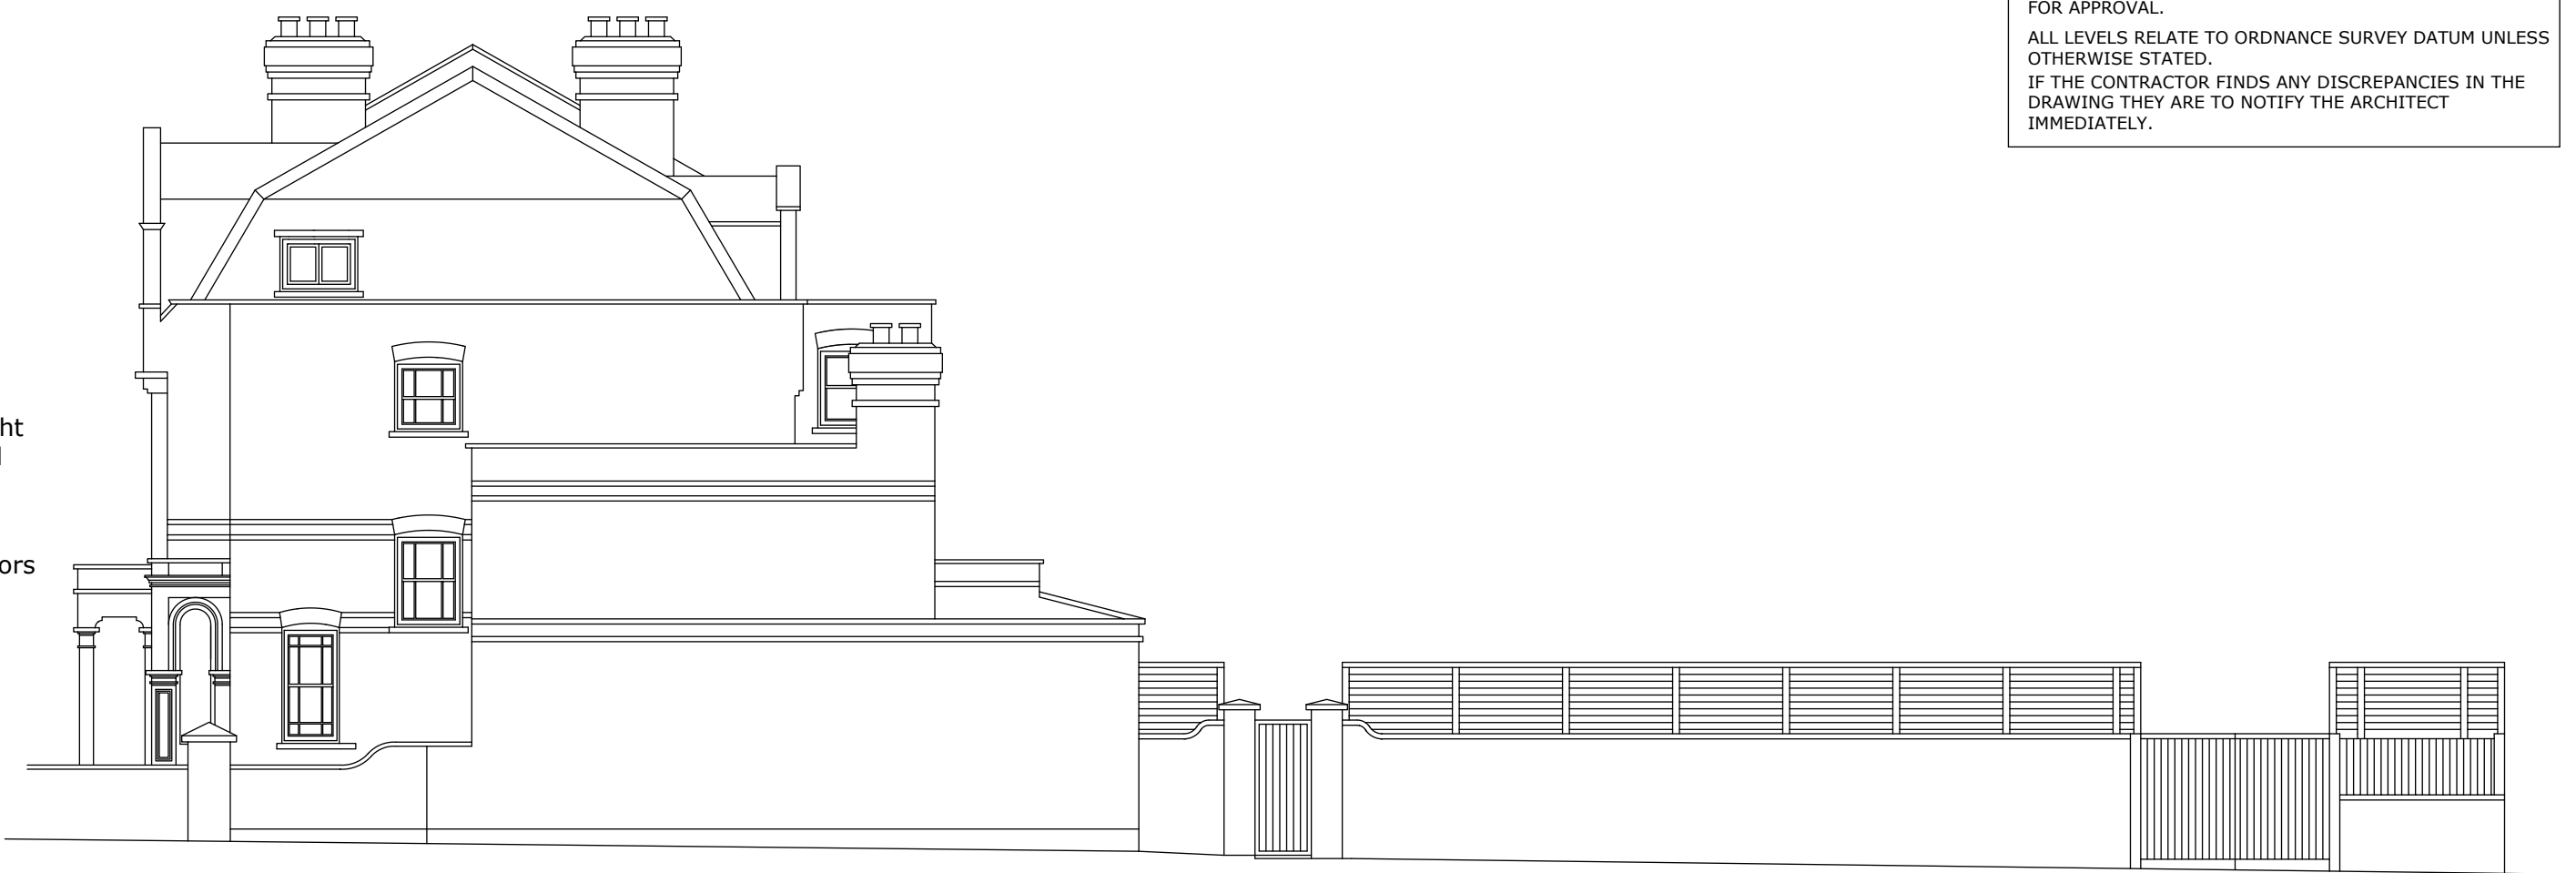

Existing Side Elevation
Scale 1:100 @ A2


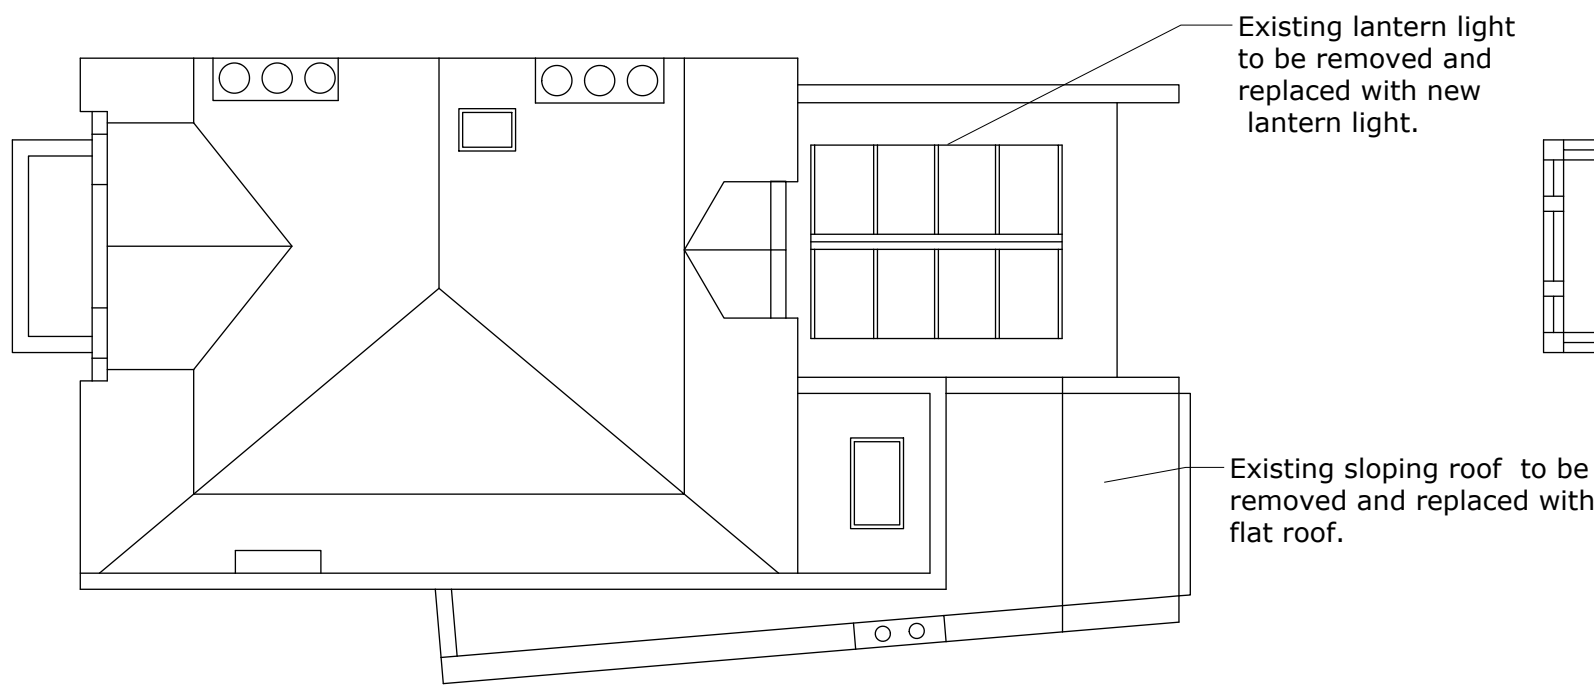


Existing Roof Plan
Scale 1:100 @ A2

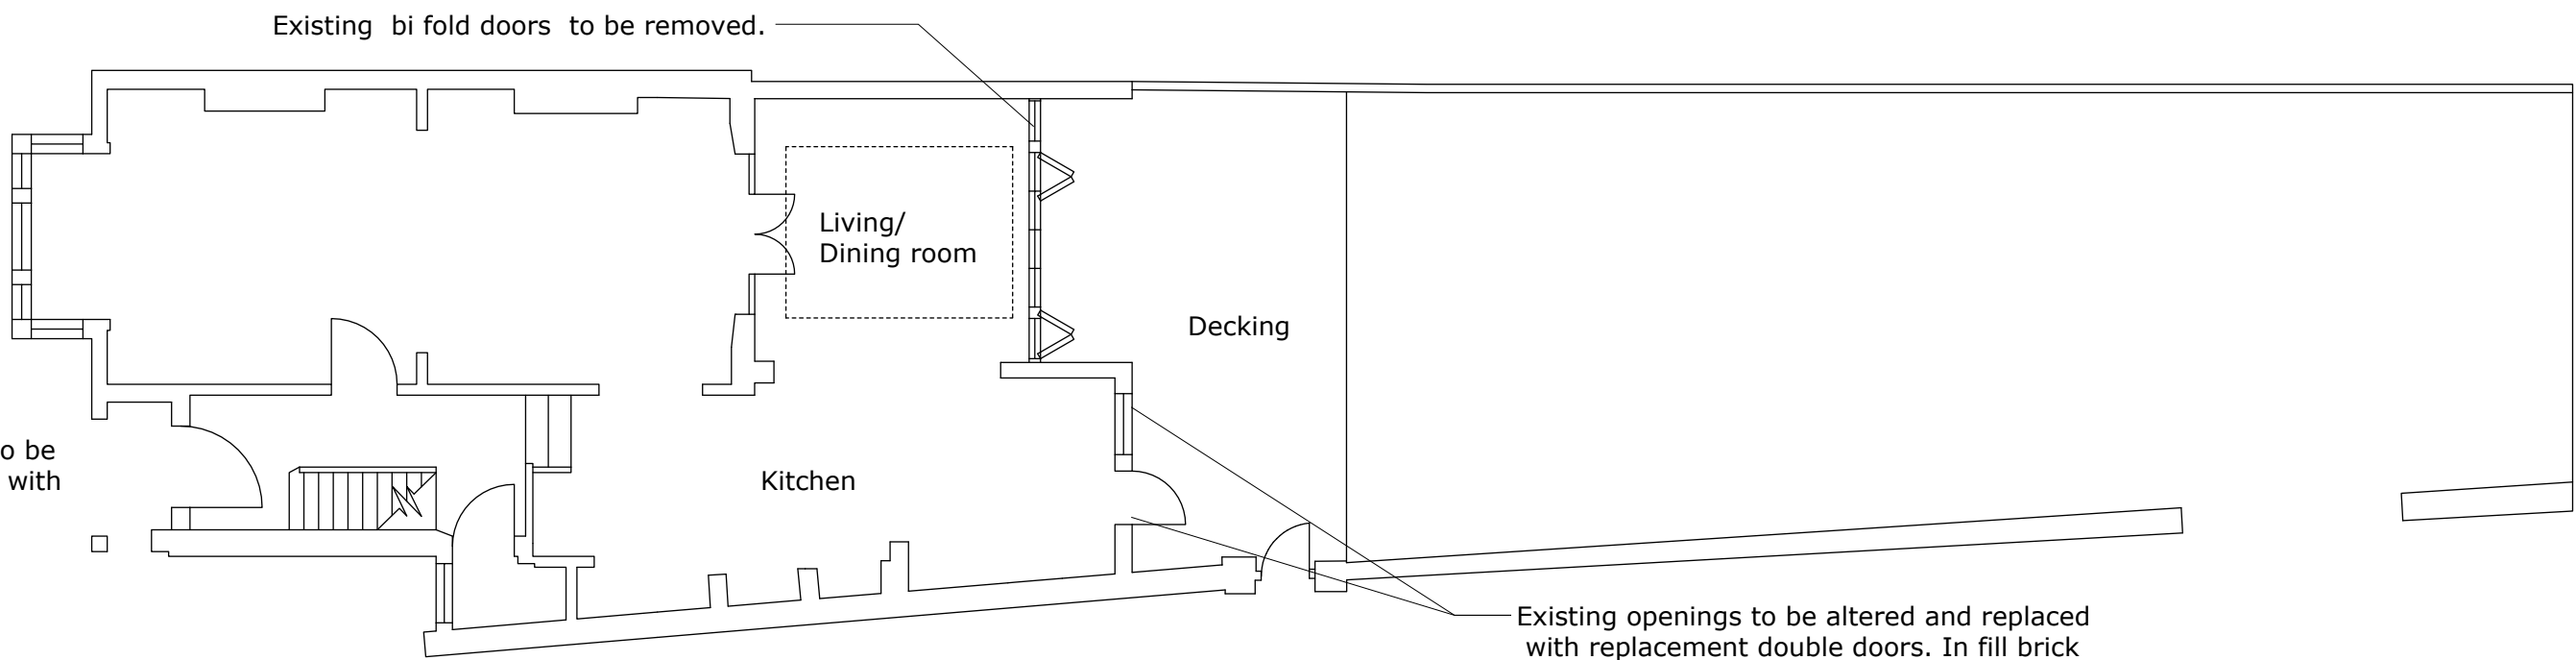

Existing Ground Floor Plan
Scale 1:100 @ A2

Existing Plans and Elvations.
Scale @ 1:100

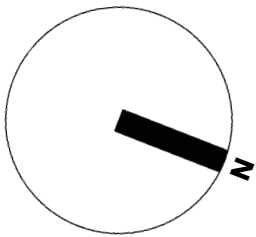 

Roger Hill Architects Deerchase Hut and Lodge Farm Broad Chalke Nr Salisbury Wiltshire SP55LX 01725519436 07976903566	Site: 44 Weston Park, London. N8 9TJ. Client: John Hill	Drawn by: AH	Date: 31/05/23
	Title: Proposed Rear Extension. Existing Plans And Elevations.	Scale: 1:100	Approval :RH
	Drawing No: 2324 - 04	Sheet: A2	REV: --