

General Notes

THIS DRAWING IS COPYRIGHT AND SHOULD NOT BE REPRODUCED IN WHOLE OR PART WITHOUT THE WRITTEN CONSENT OF ROGER HILL ARCHITECTS.
DO NOT SCALE FROM THIS DRAWING.

ALL DIMENSIONS TO BE CHECKED ON SITE AND CO-ORDINATED WITH ARCHITECTS DRAWINGS. ANY DISCREPANCIES TO BE REPORTED TO THE ARCHITECT AND ENGINEER PRIOR TO CONSTRUCTION.


THIS DRAWING IS TO BE READ IN CONJUNCTION WITH ALL RELEVANT ENGINEERS AND ARCHITECTS DRAWINGS AND SPECIFICATIONS.

ALL DIMENSIONS ARE IN MILLIMETERS UNLESS OTHERWISE SHOWN.


ANY FILL MATERIAL SHALL BE SUBMITTED TO ARCHITECT FOR APPROVAL.

ALL LEVELS RELATE TO ORDNANCE SURVEY DATUM UNLESS OTHERWISE STATED.


IF THE CONTRACTOR FINDS ANY DISCREPANCIES IN THE DRAWING THEY ARE TO NOTIFY THE ARCHITECT IMMEDIATELY.

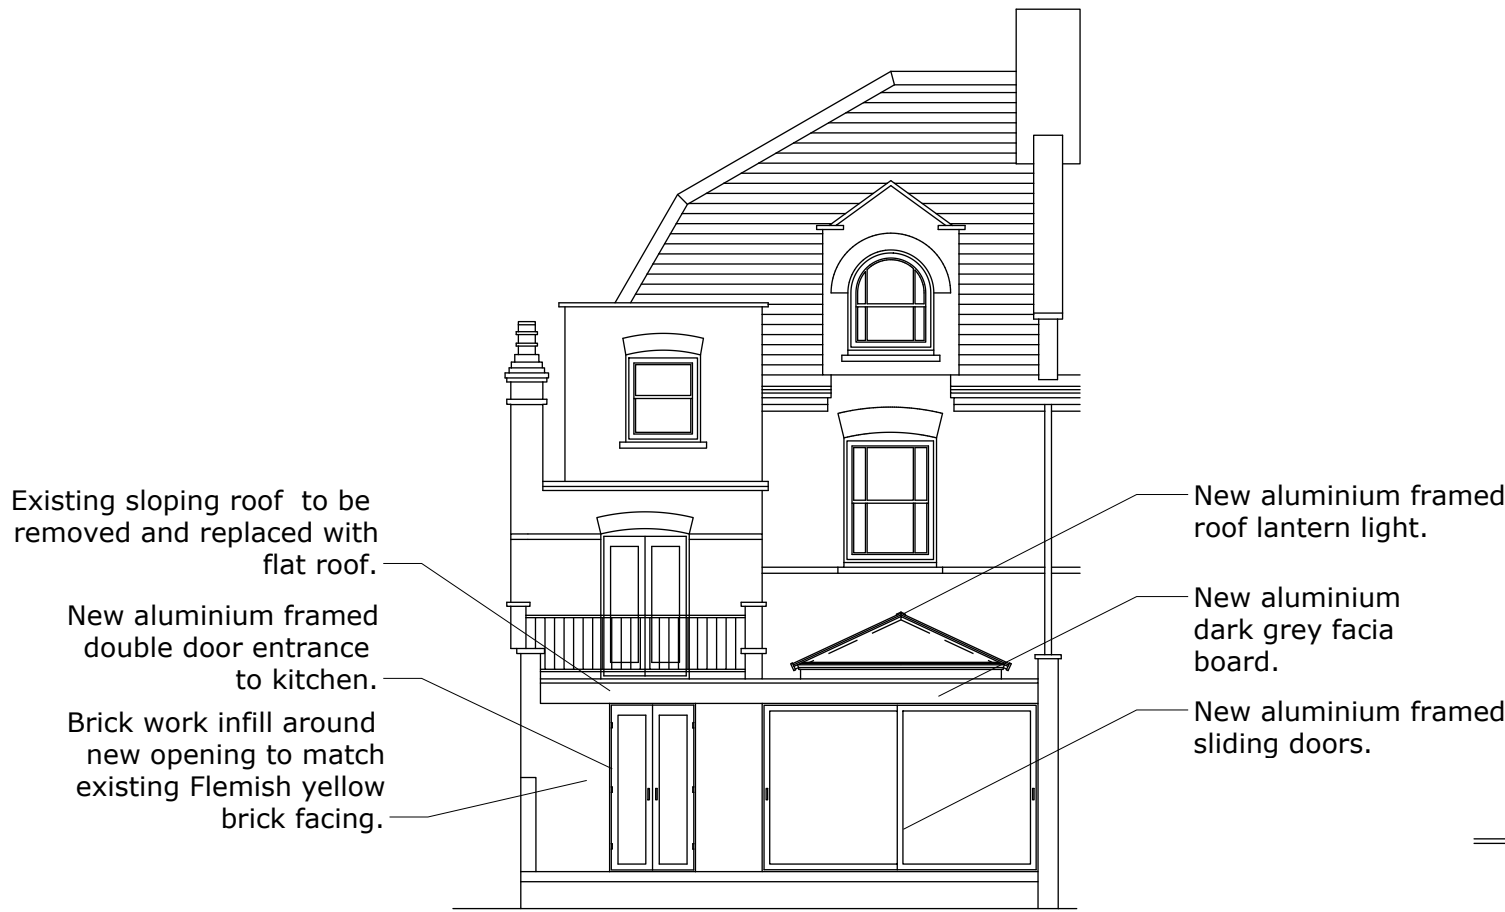


Proposed Rear Elevation
Scale 1:100 @ A2

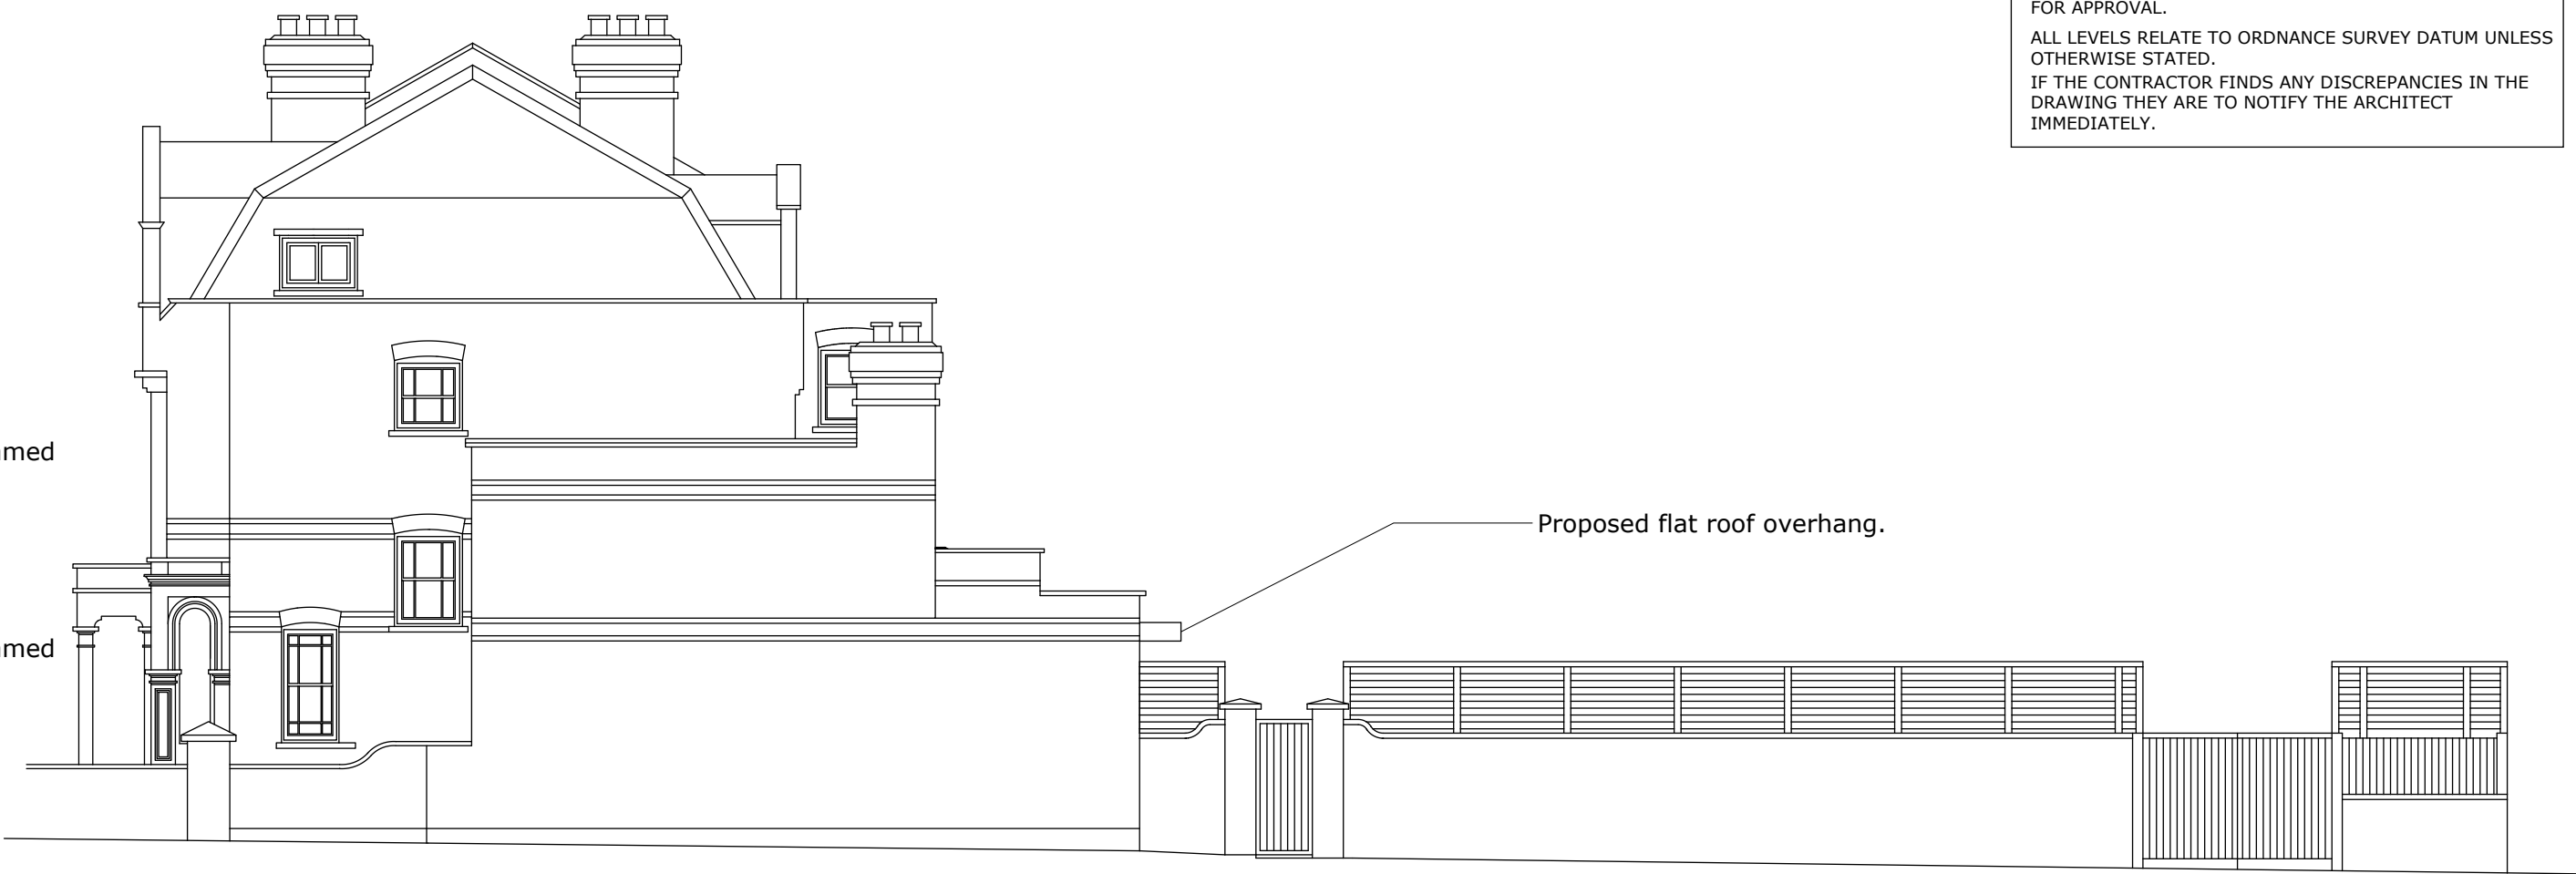

Proposed Side Elevation
Scale 1:100 @ A2


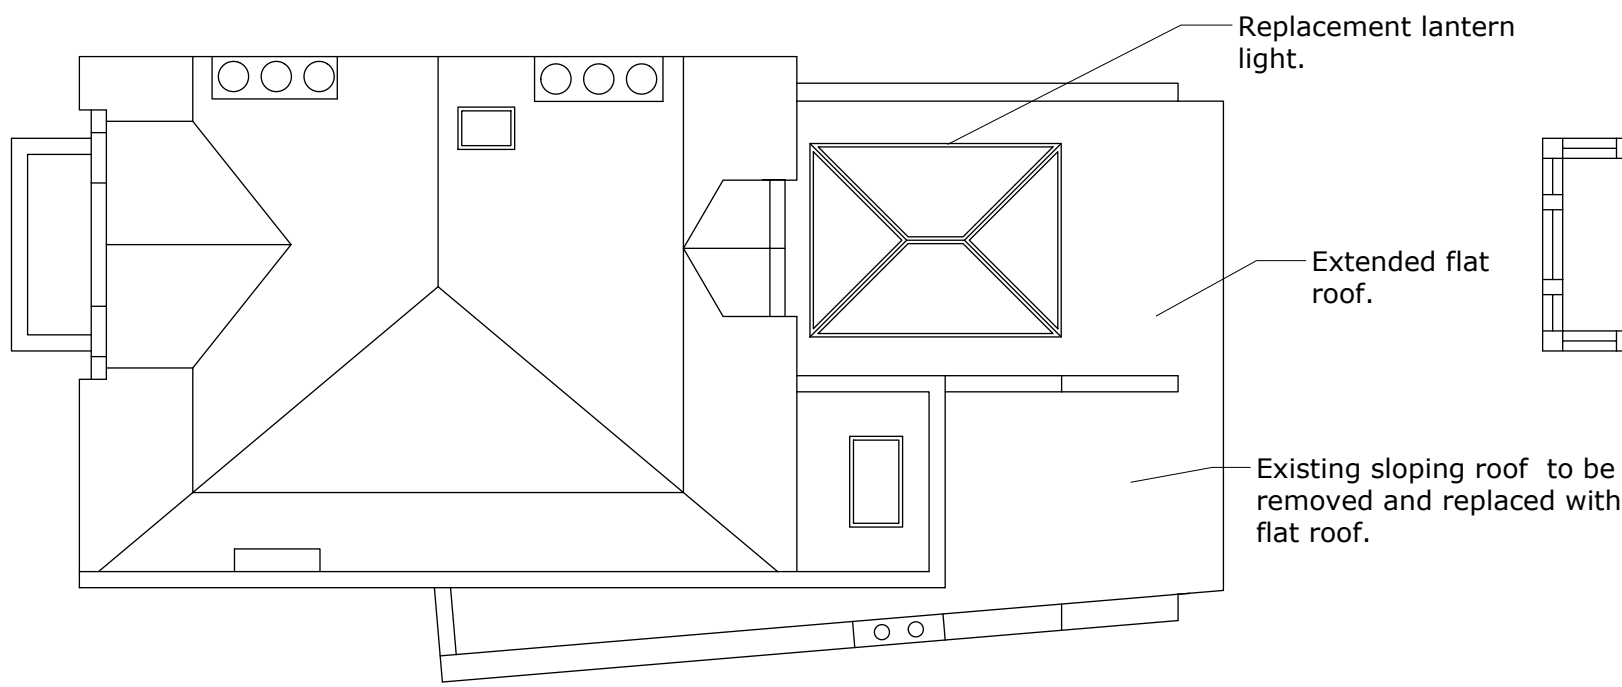


Proposed Roof Plan
Scale 1:100 @ A2

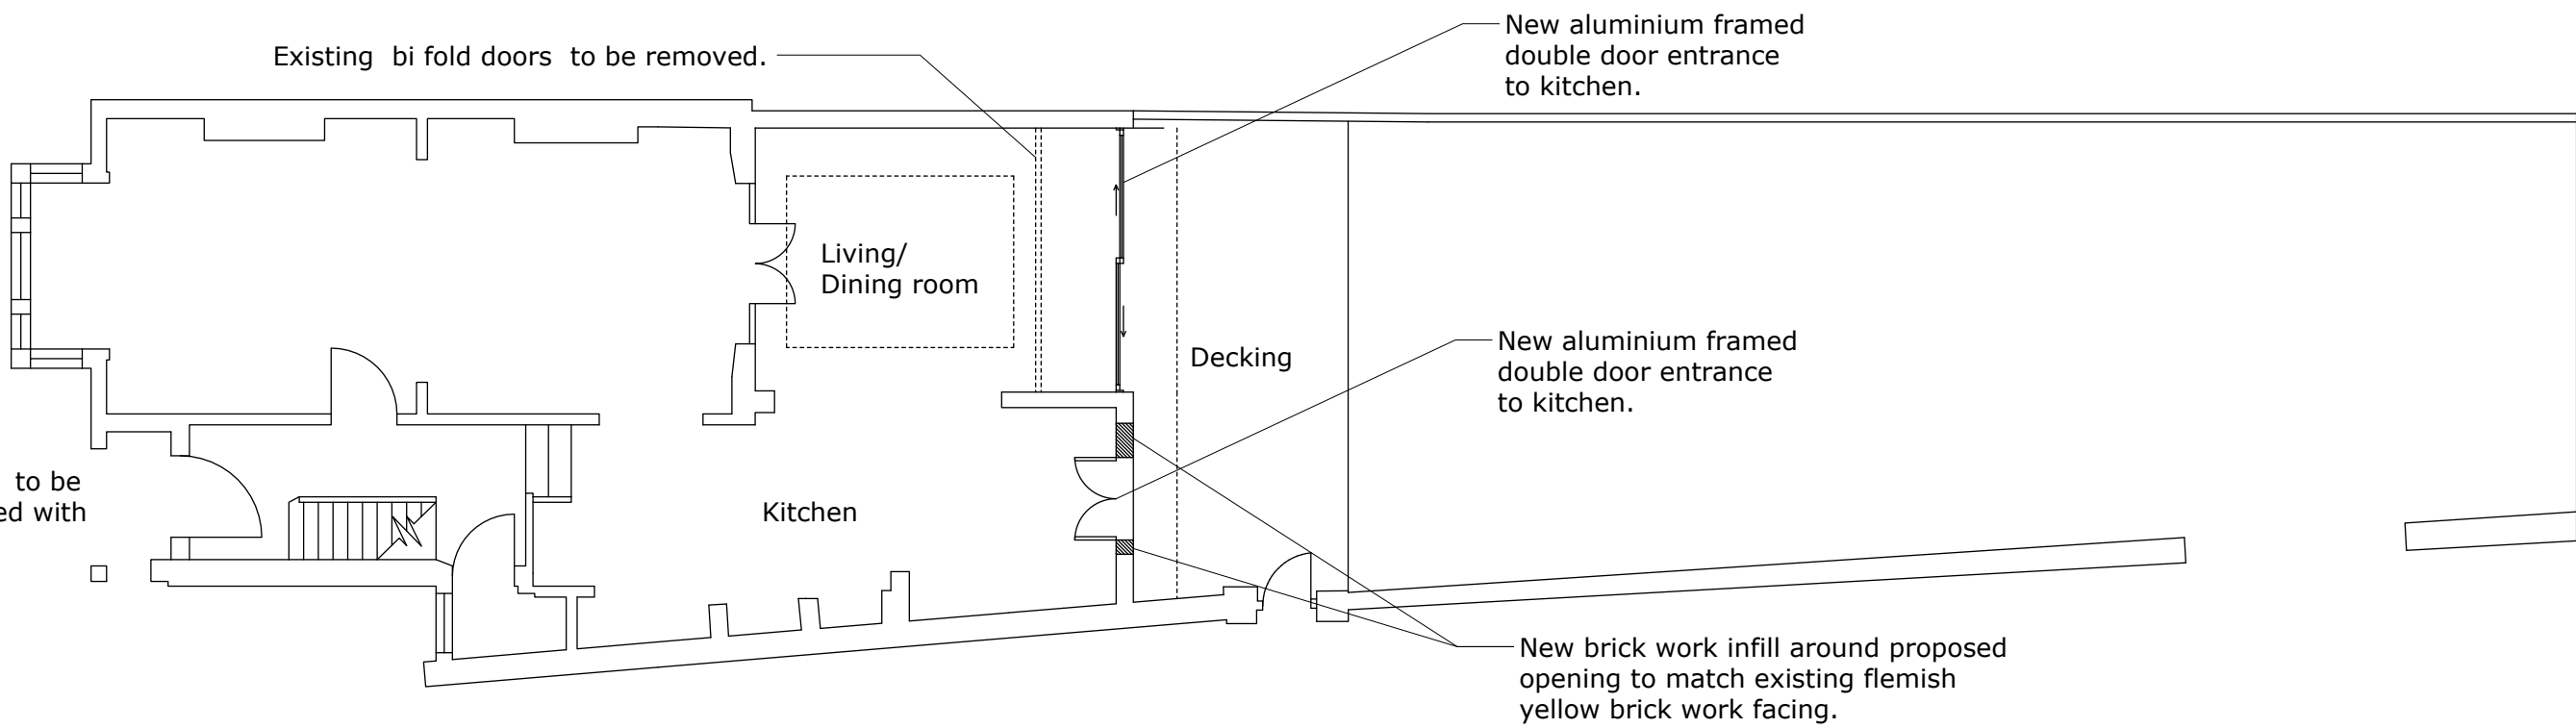

Proposed Ground Floor Plan
Scale 1:100 @ A2

Proposed Plans and Elvations.
Scale @ 1:100

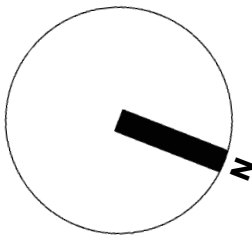 

RA
ROGER HILL ARCHITECTS

Roger Hill Architects
Deerchase
Hut and Lodge Farm
Broad Chalke
Nr Salisbury
Wiltshire
SP55LX
01725519436
07976903566

Site:
44 Weston Park,
London. N8 9TJ.
Client: John Hill

Title:
Proposed Rear
Extension. Proposed
Plans And Elevations.

Drawn by: AH	Date: 31/05/23
Scale: 1:100	Approval :RH
Drawing No: 2324 - 05	Sheet: A2
	REV: --