



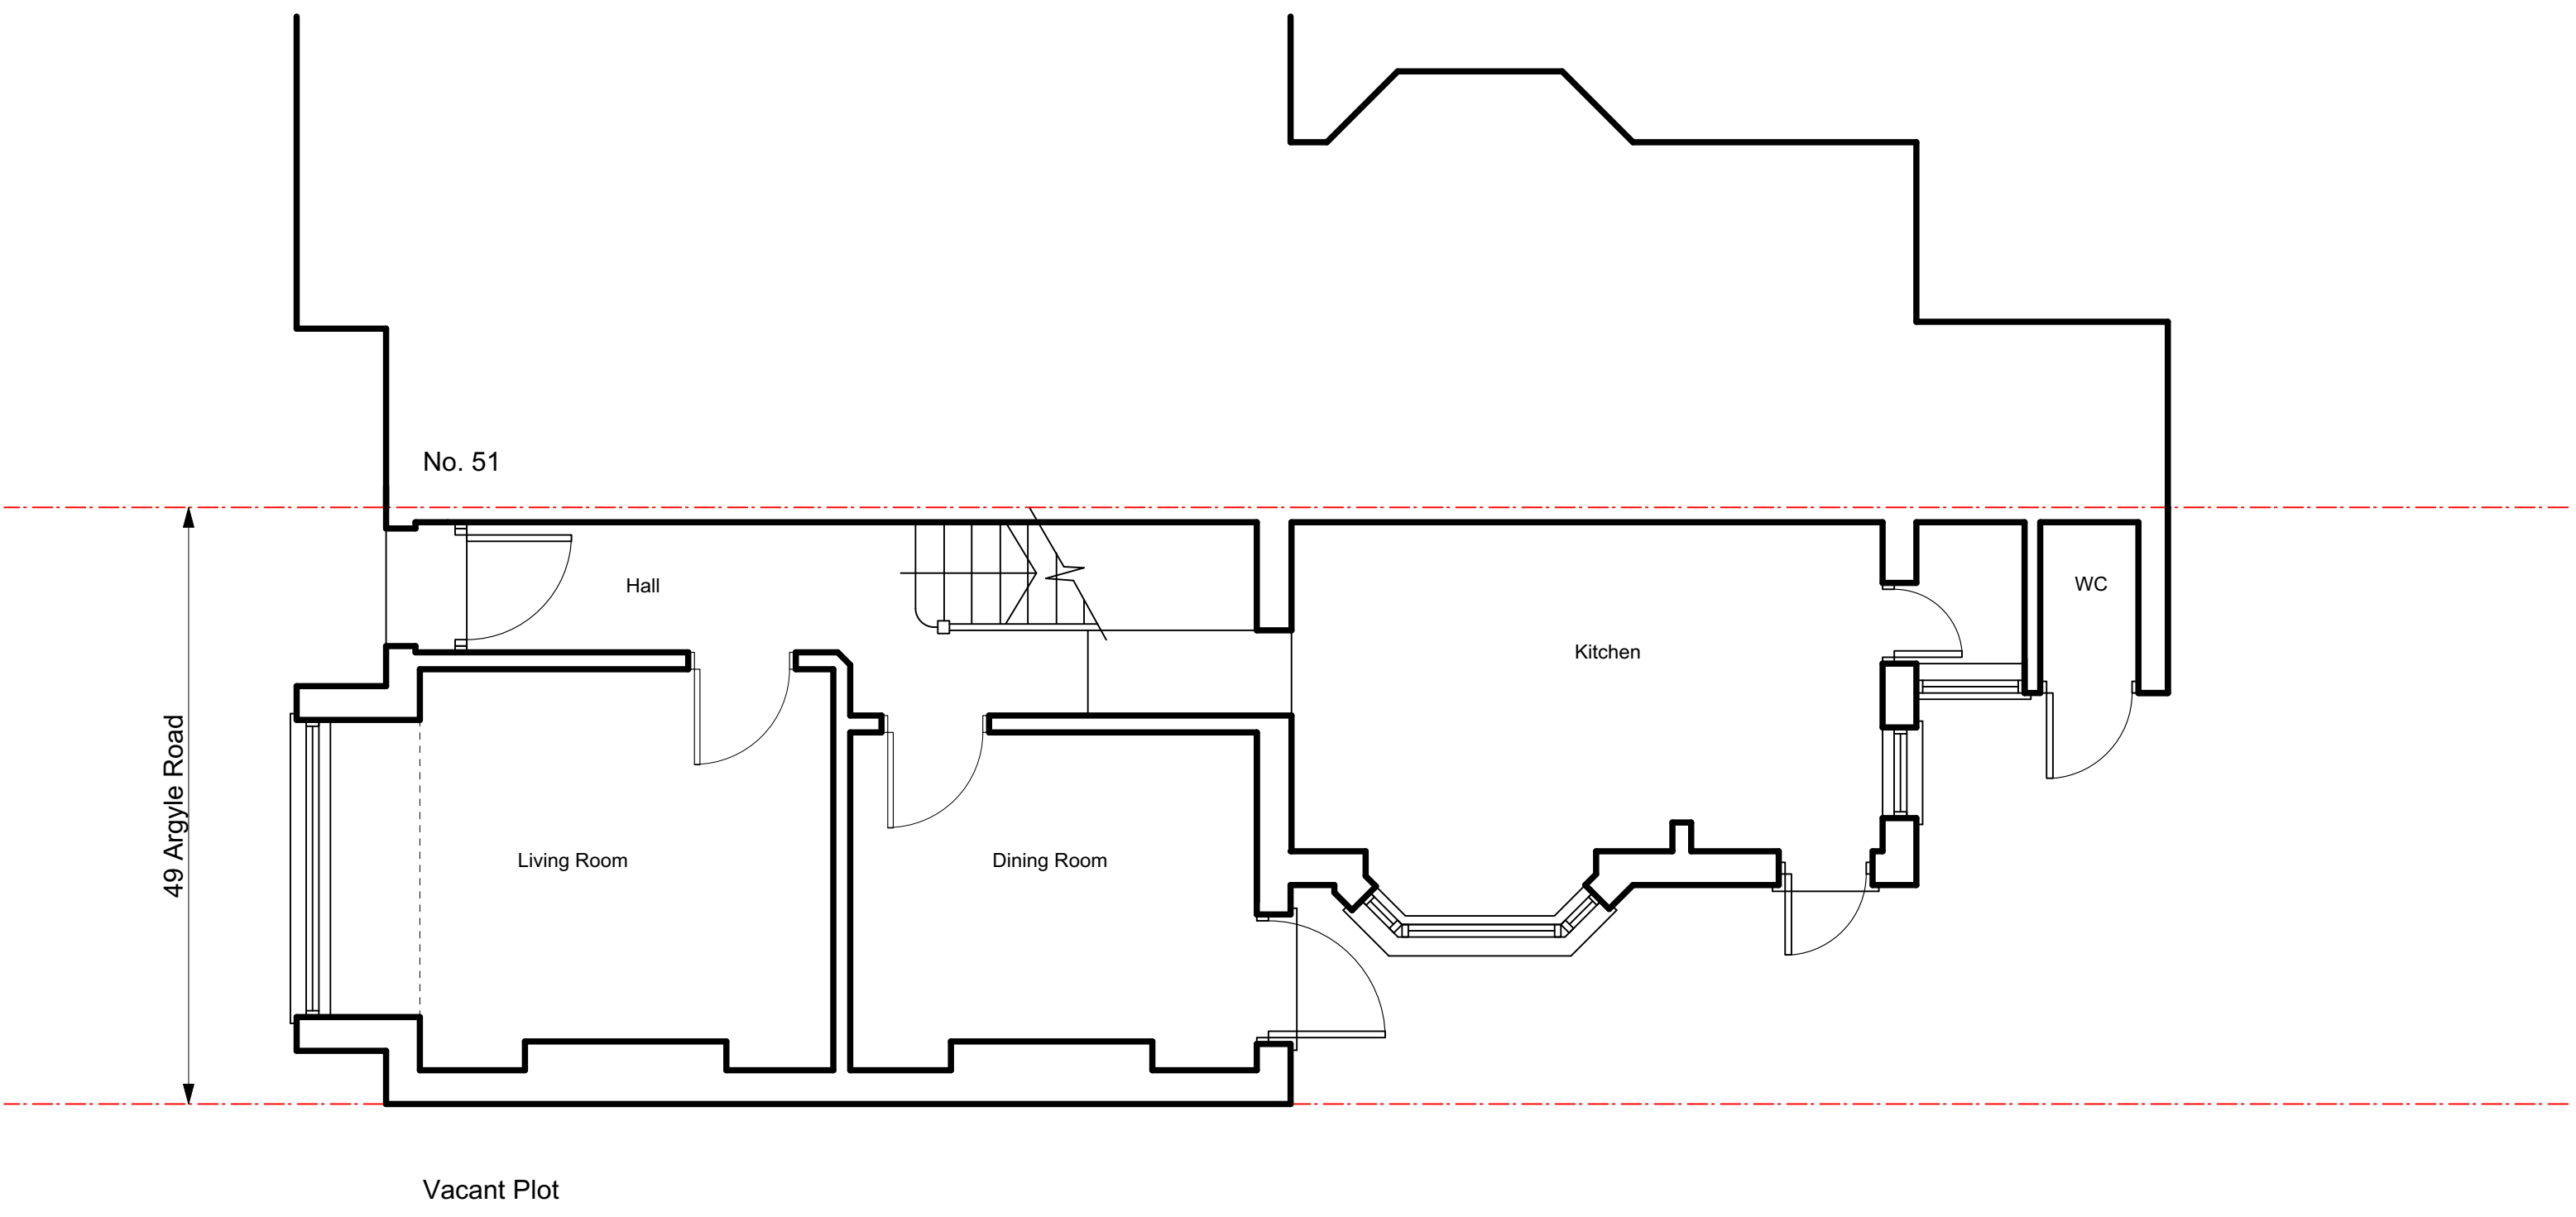

NOTES		SCALE		0m 0.5m 1m 1.5m 2m 2.5m 3m 3.5m 4m 4.5m 5m		REVISIONS			Job name 49 Argyle Road, N17 0BL			SPACE 120 architects	
This drawing was prepared for the purposes indicated below and is to be read as preliminary unless otherwise stated. Copyright: This drawing is copyright of Space 120 Architects and is issued on the terms that it will not be reproduced or copied in whole or any part nor will any information be furnished from it without their consent. Space 120 Architects accepts no liability for the unauthorised use of drawings and should be notified of drawings developed from this source. Scaling: This drawing is representative of the building or site and the intended works. Contractors should refer to the figured dimensions and should not scale off any part of printed or electronically issued versions of this drawing. Contractors should carry out site surveys to confirm dimensions and details of existing structure required for the setting out of their works prior to making shop drawings or otherwise setting-out the works. Electronic issue: Space 120 Architects accepts no responsibility for omissions from or discrepancies in appearance of the drawings arising from transfer in electronic format. Contractors must refer to the printed issue of this drawing for verification of the Architects intentions and ensure that all information contained for use is current and should not rely on printed scales if the drawing has been issued in PDF format..		N					Drawing title Existing Ground Floor			120 Winchester Road Highams Park London E4 9JP Tel: 07843 759 427 space120architects@gmail.com www.space120architects.com			
							Drawing Number 2061101Rev						
							Date of issue 18.05.23						
							Scale 1:50@A3						
							Purpose of issue Householder Application						

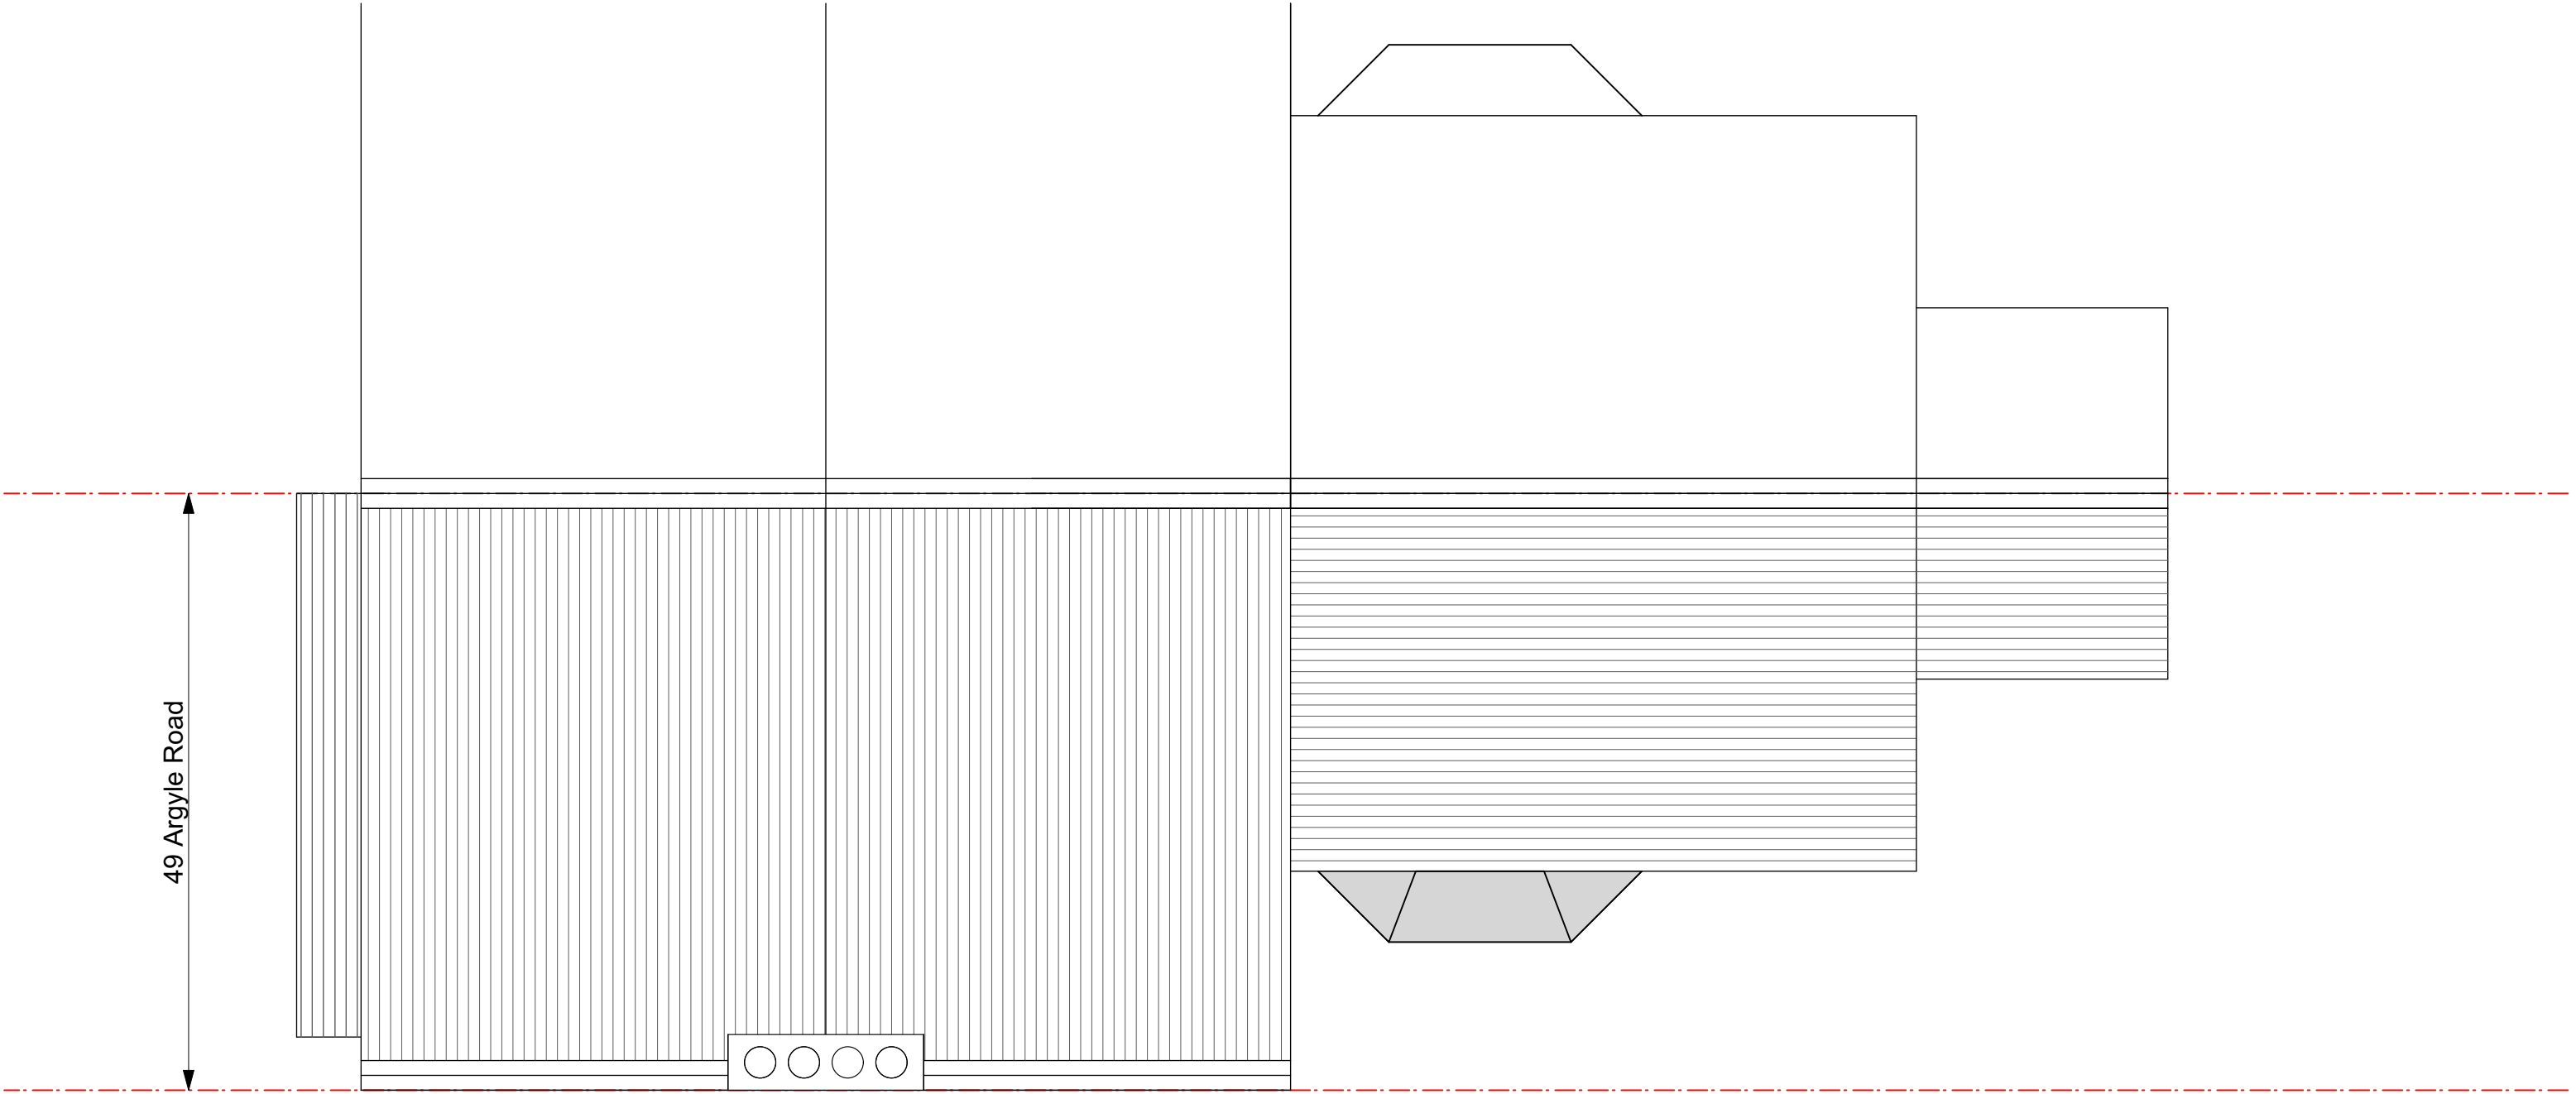

NOTES		SCALE	0m0.5m1m1.5m2m2.5m3m3.5m4m4.5m5m			REVISIONS			Job name49 Argyle Road, N17 0BL			SPACE 120 architects		
This drawing was prepared for the purposes indicated below and is to be read as preliminary unless otherwise stated. Copyright: This drawing is copyright of Space 120 Architects and is issued on the terms that it will not be reproduced or copied in whole or any part nor will any information be furnished from it without their consent. Space 120 Architects accepts no liability for the unauthorised use of drawings and should be notified of drawings developed from this source. Scaling: This drawing is representative of the building or site and the intended works. Contractors should refer to the figured dimensions and should not scale off any part of printed or electronically issued		versions of this drawing. Contractors should carry out site surveys to confirm dimensions and details of existing structure required for the setting out of their works prior to making shop drawings or otherwise setting-out the works. Electronic issue: Space 120 Architects accepts no responsibility for omissions from or discrepancies in appearance of the drawings arising from transfer in electronic format. Contractors must refer to the printed issue of this drawing for verification of the Architects intentions and ensure that all information contained for use is current and should not rely on printed scales if the drawing has been issued in PDF format..		N PLANNING OFFICERS MAY SCALE FROM THIS DRAWING BUT SHOULD NOTE THAT PDF FILES DO NOT ALWAYS PRINT ACCURATELY					Drawing title	Existing Roof Plan			120 Winchester Road Highams Park London E4 9JP Tel: 07843 759 427 space120architects@gmail.com www.space120architects.com	
									Drawing Number	2061	104	Rev		
									Date of issue	18.05.23				
									Scale	1:50@A3				
									Purpose of issue	Householder Application				




Note to Planners:
No changes to the existing or
proposed Front/Street Elevation


NOTES		SCALE		0m0.5m1m1.5m2m2.5m3m3.5m4m4.5m5m		REVISIONS			Job name49 Argyle Road, N17 0BL			SPACE 120	
This drawing was prepared for the purposes indicated below and is to be read as preliminary unless otherwise stated. Copyright: This drawing is copyright of Space 120 Architects and is issued on the terms that it will not be reproduced or copied in whole or any part nor will any information be furnished from it without their consent. Space 120 Architects accepts no liability for the unauthorised use of drawings and should be notified of drawings developed from this source. Scaling: This drawing is representative of the building or site and the intended works. Contractors should refer to the figured dimensions and should not scale off any part of printed or electronically issued		versions of this drawing. Contractors should carry out site surveys to confirm dimensions and details of existing structure required for the setting out of their works prior to making shop drawings or otherwise setting-out the works. Electronic issue: Space 120 Architects accepts no responsibility for omissions from or discrepancies in appearance of the drawings arising from transfer in electronic format. Contractors must refer to the printed issue of this drawing for verification of the Architects intentions and ensure that all information contained for use is current and should not rely on printed scales if the drawing has been issued in PDF format..							Drawing titleExist' Front/Street Elevation			architects	
									Drawing Number2061105Rev			120 Winchester Road Highams Park London E4 9JP	
									Date of issue18.05.23			Tel: 07843 759 427	
									Scale1:50@A3			space120architects@gmail.com www.space120architects.com	
									Purpose of issueHouseholder Application				



Rear Views: 49 Argyle Road N17 0BL

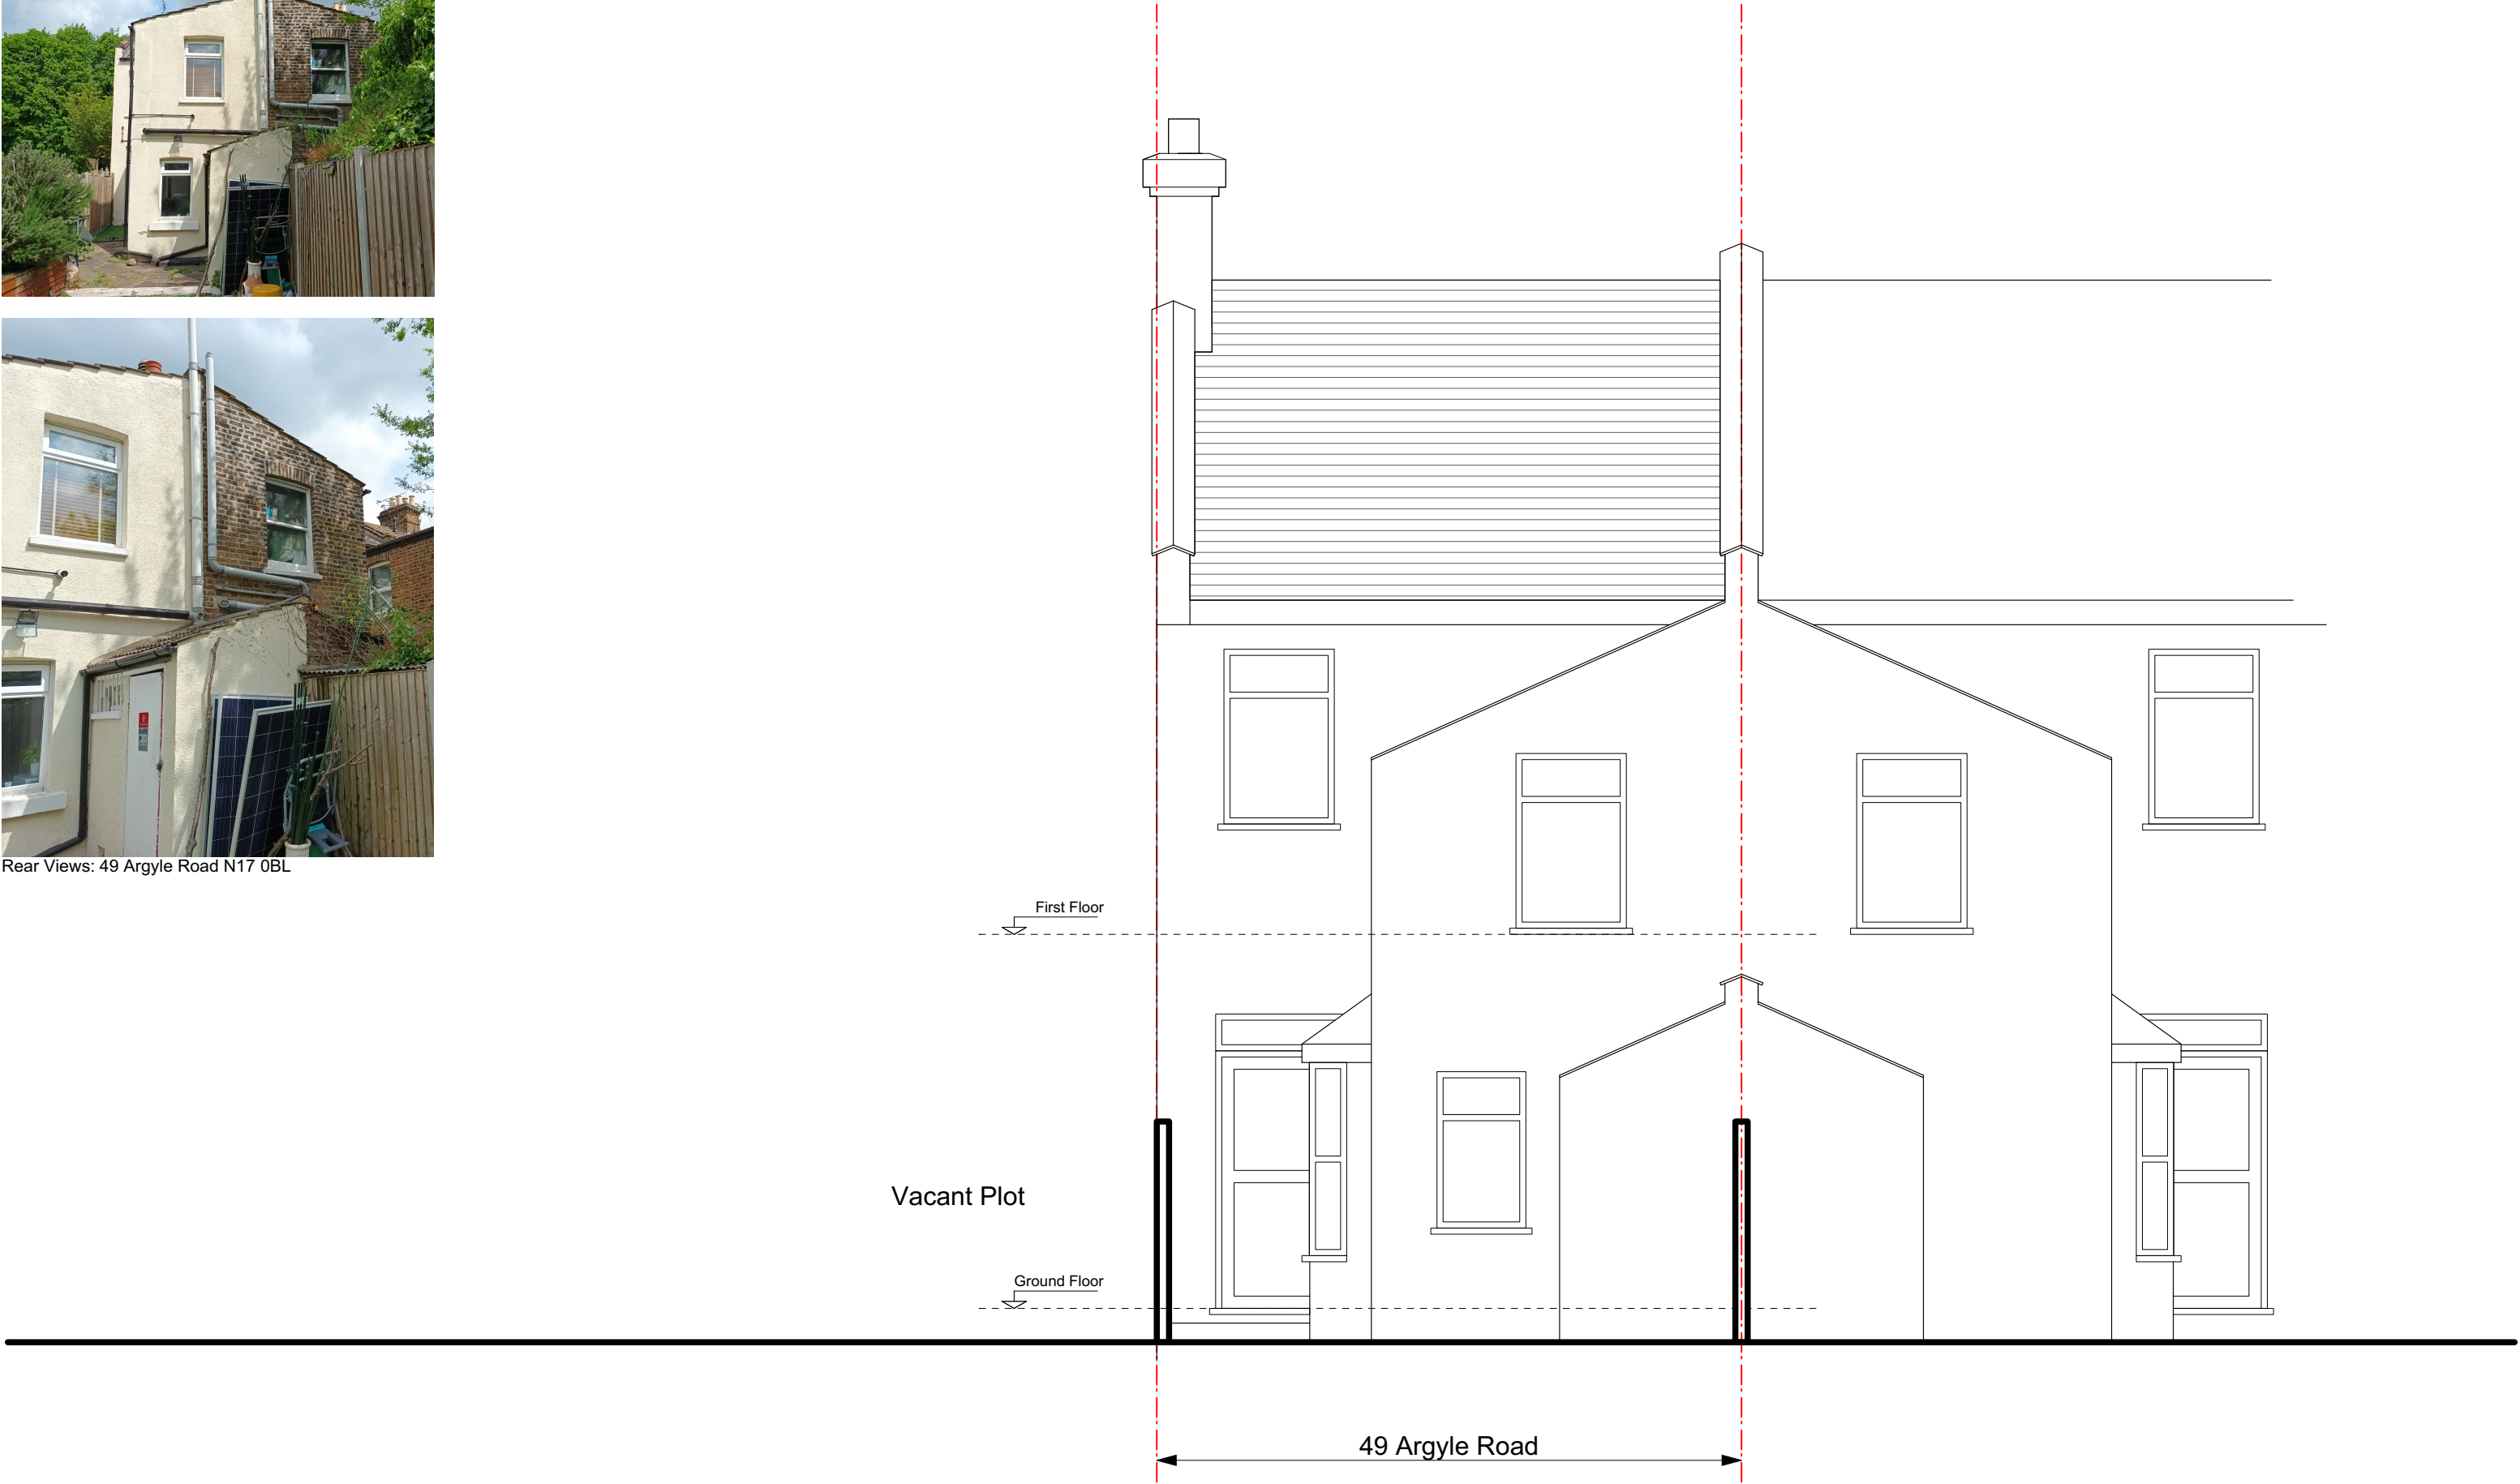

NOTES		SCALE	
-------	--	-------	---

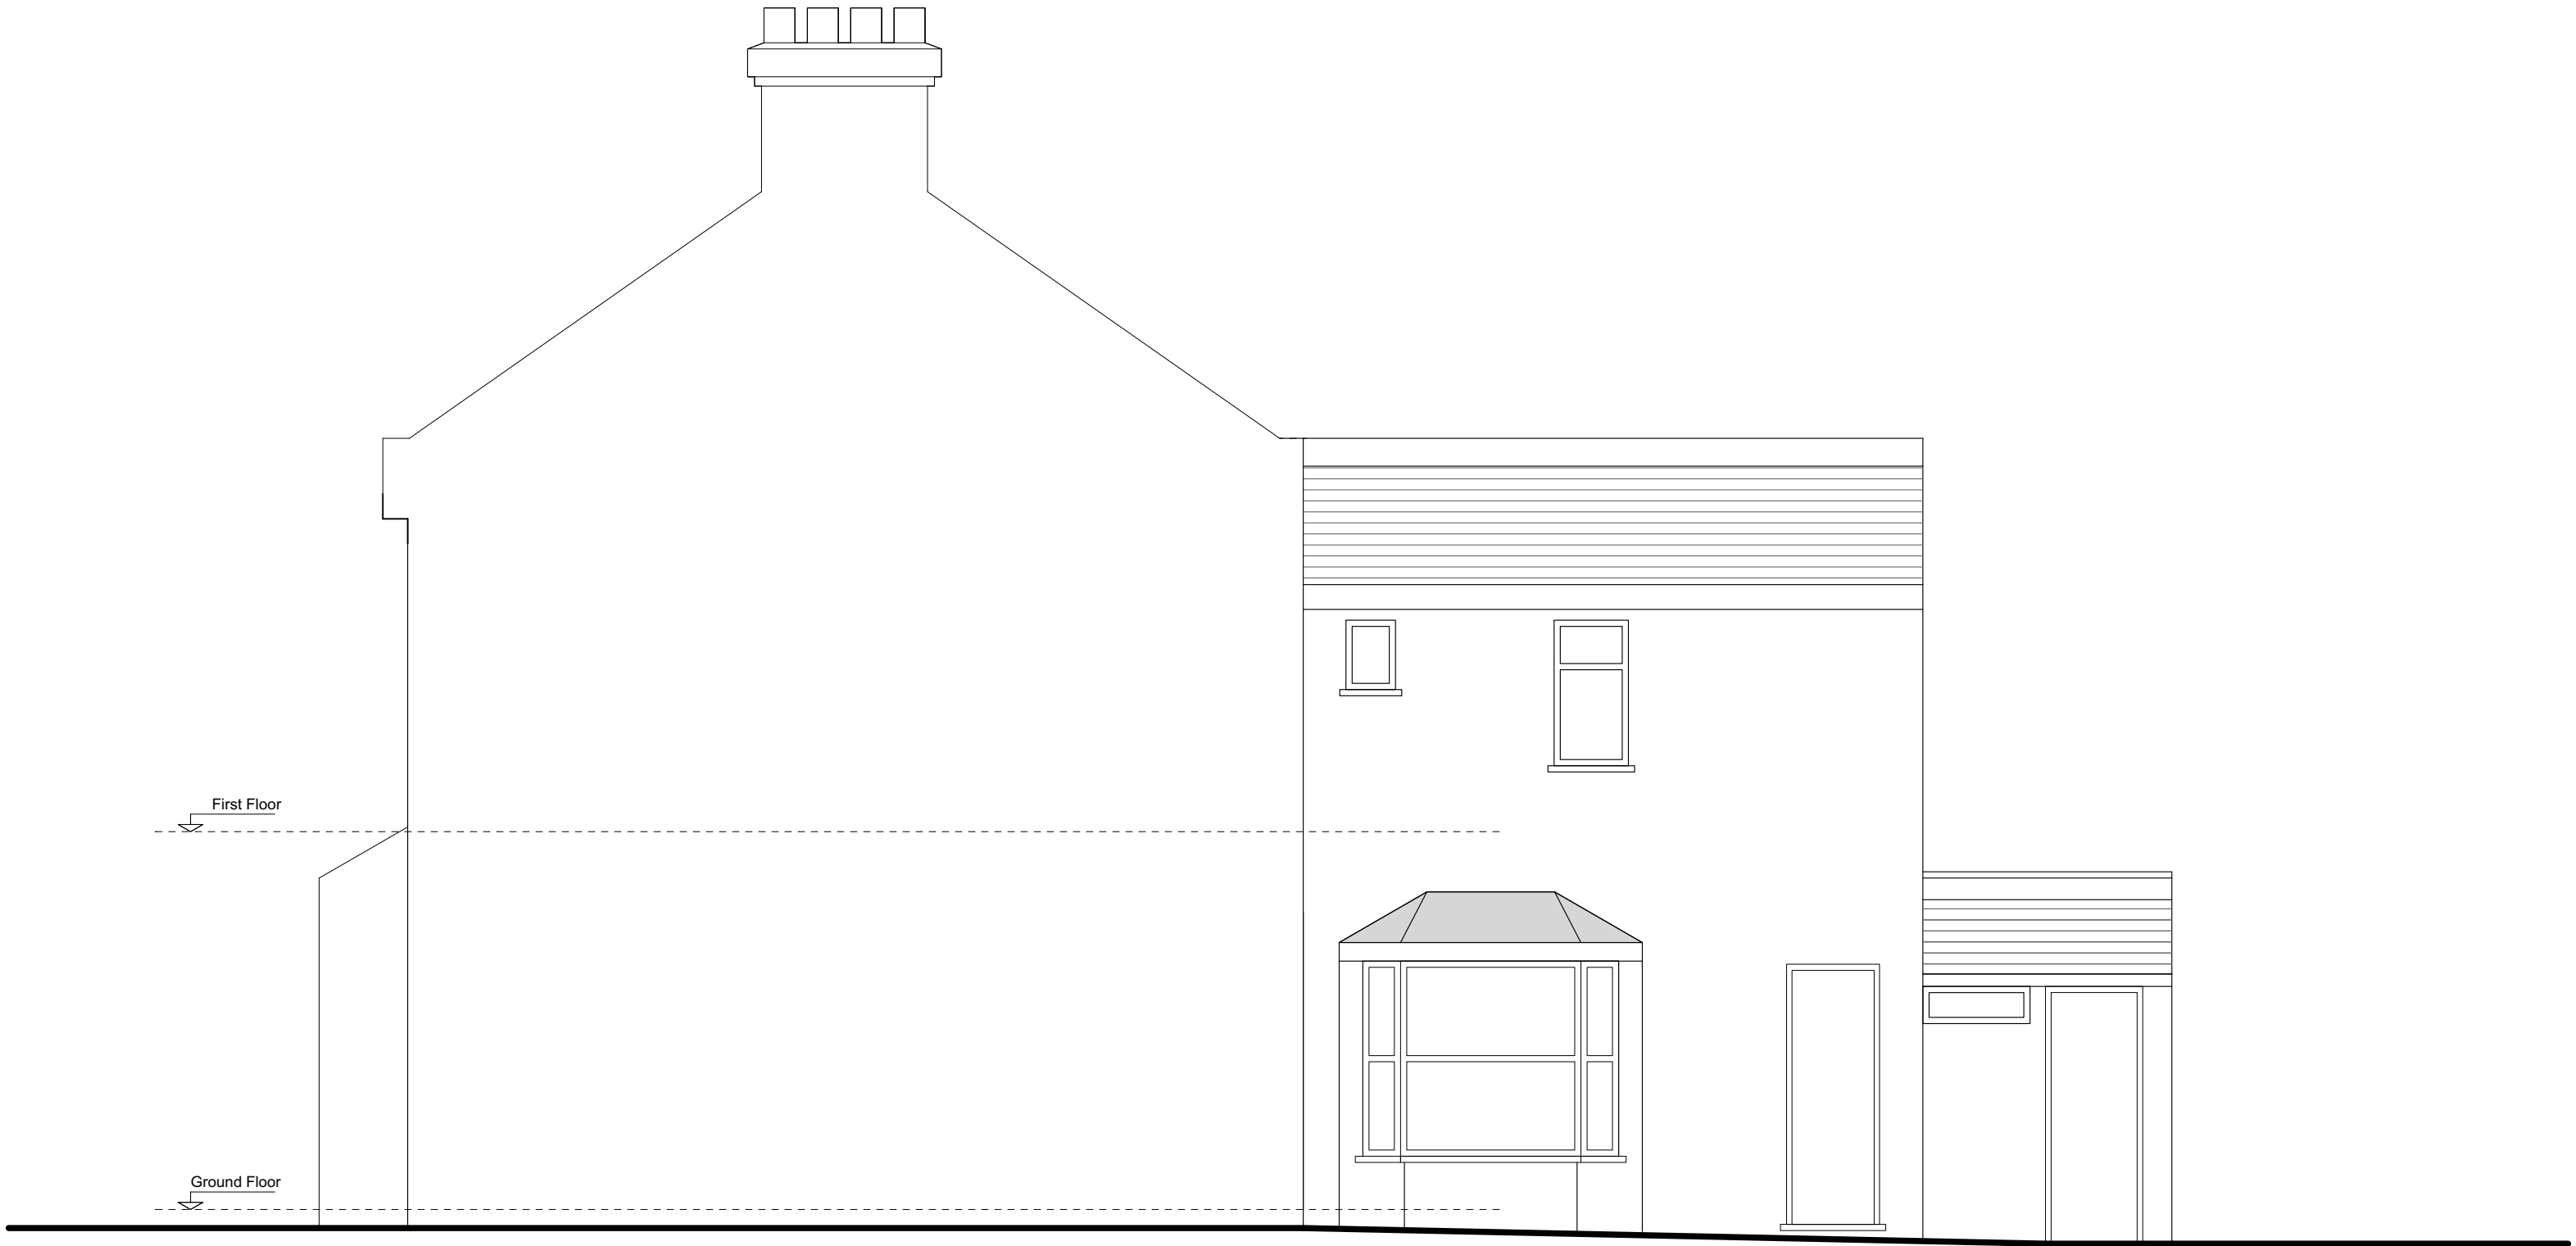

NOTES		SCALE		REVISIONS			Job name			49 Argyle Road, N17 0BL		SPACE 120					
This drawing was prepared for the purposes indicated below and is to be read as preliminary unless otherwise stated. Copyright: This drawing is copyright of Space 120 Architects and is issued on the terms that it will not be reproduced or copied in whole or any part nor will any information be furnished from it without their consent. Space 120 Architects accepts no liability for the unauthorised use of drawings and should be notified of drawings developed from this source. Scaling: This drawing is representative of the building or site and the intended works. Contractors should refer to the figured dimensions and should not scale off any part of printed or electronically issued										Drawing title		Existing Side Elevation		architects			
										Drawing Number		2061 107		Rev /		120 Winchester Road Highams Park London E4 9JP	
										Date of issue		18.05.23				Tel: 07843 759 427	
										Scale		1:50@A3				space120architects@gmail.com www.space120architects.com	
										Purpose of issue		Householder Application					
versions of this drawing. Contractors should carry out site surveys to confirm dimensions and details of existing structure required for the setting out of their works prior to making shop drawings or otherwise setting-out the works. Electronic issue: Space 120 Architects accepts no responsibility for omissions from or discrepancies in appearance of the drawings arising from transfer in electronic format. Contractors must refer to the printed issue of this drawing for verification of the Architects intentions and ensure that all information contained for use is current and should not rely on printed scales if the drawing has been issued in PDF format..		PLANNING OFFICERS MAY SCALE FROM THIS DRAWING BUT SHOULD NOTE THAT PDF FILES DO NOT ALWAYS PRINT ACCURATELY															

