




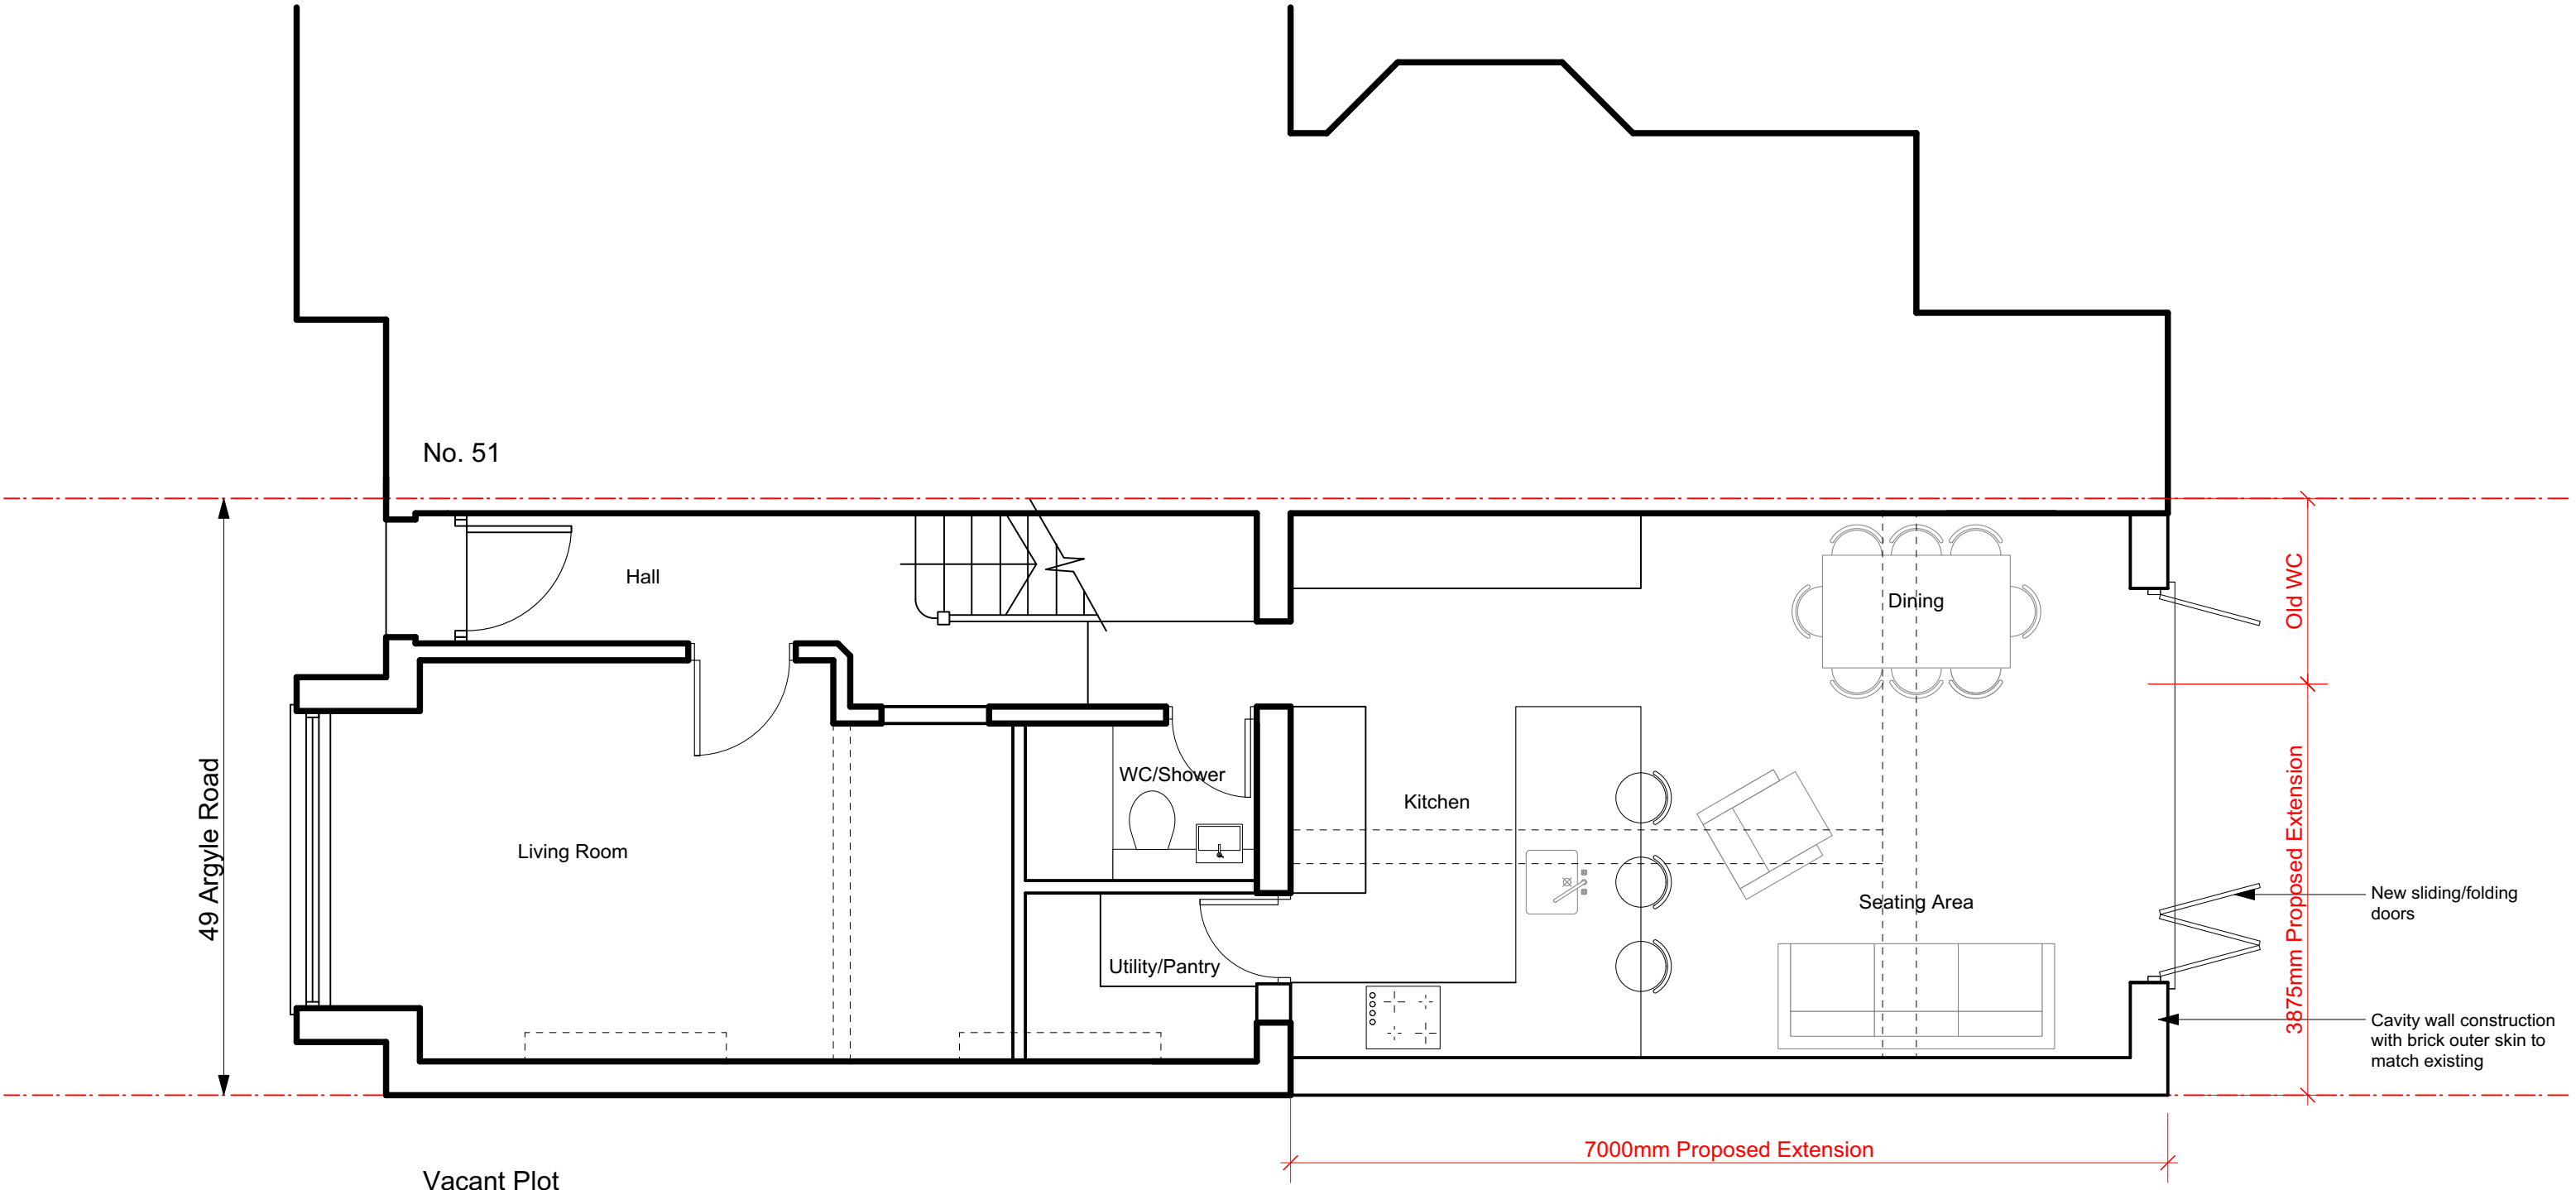


NOTES		SCALE		0m 0.5m 1m 1.5m 2m 2.5m 3m 3.5m 4m 4.5m 5m		REVISIONS			Job name 49 Argyle Road, N17 0BL		SPACE 120 architects		
This drawing was prepared for the purposes indicated below and is to be read as preliminary unless otherwise stated. Copyright: This drawing is copyright of Space 120 Architects and is issued on the terms that it will not be reproduced or copied in whole or any part nor will any information be furnished from it without their consent. Space 120 Architects accepts no liability for the unauthorised use of drawings and should be notified of drawings developed from this source. Scaling: This drawing is representative of the building or site and the intended works. Contractors should refer to the figured dimensions and should not scale off any part of printed or electronically issued		versions of this drawing. Contractors should carry out site surveys to confirm dimensions and details of existing structure required for the setting out of their works prior to making shop drawings or otherwise setting-out the works. Electronic issue: Space 120 Architects accepts no responsibility for omissions from or discrepancies in appearance of the drawings arising from transfer in electronic format. Contractors must refer to the printed issue of this drawing for verification of the Architects intentions and ensure that all information contained for use is current and should not rely on printed scales if the drawing has been issued in PDF format..		N		PLANNING OFFICERS MAY SCALE FROM THIS DRAWING BUT SHOULD NOTE THAT PDF FILES DO NOT ALWAYS PRINT ACCURATELY				Drawing title Sketch Ground Floor		120 Winchester Road Highams Park London E4 9JP Tel: 07843 759 427 space120architects@gmail.com www.space120architects.com	
										Drawing Number 2061 H01 Rev /			
										Date of issue 05.06.23			
										Scale 1:50@A3			
										Purpose of issue Householder Application			

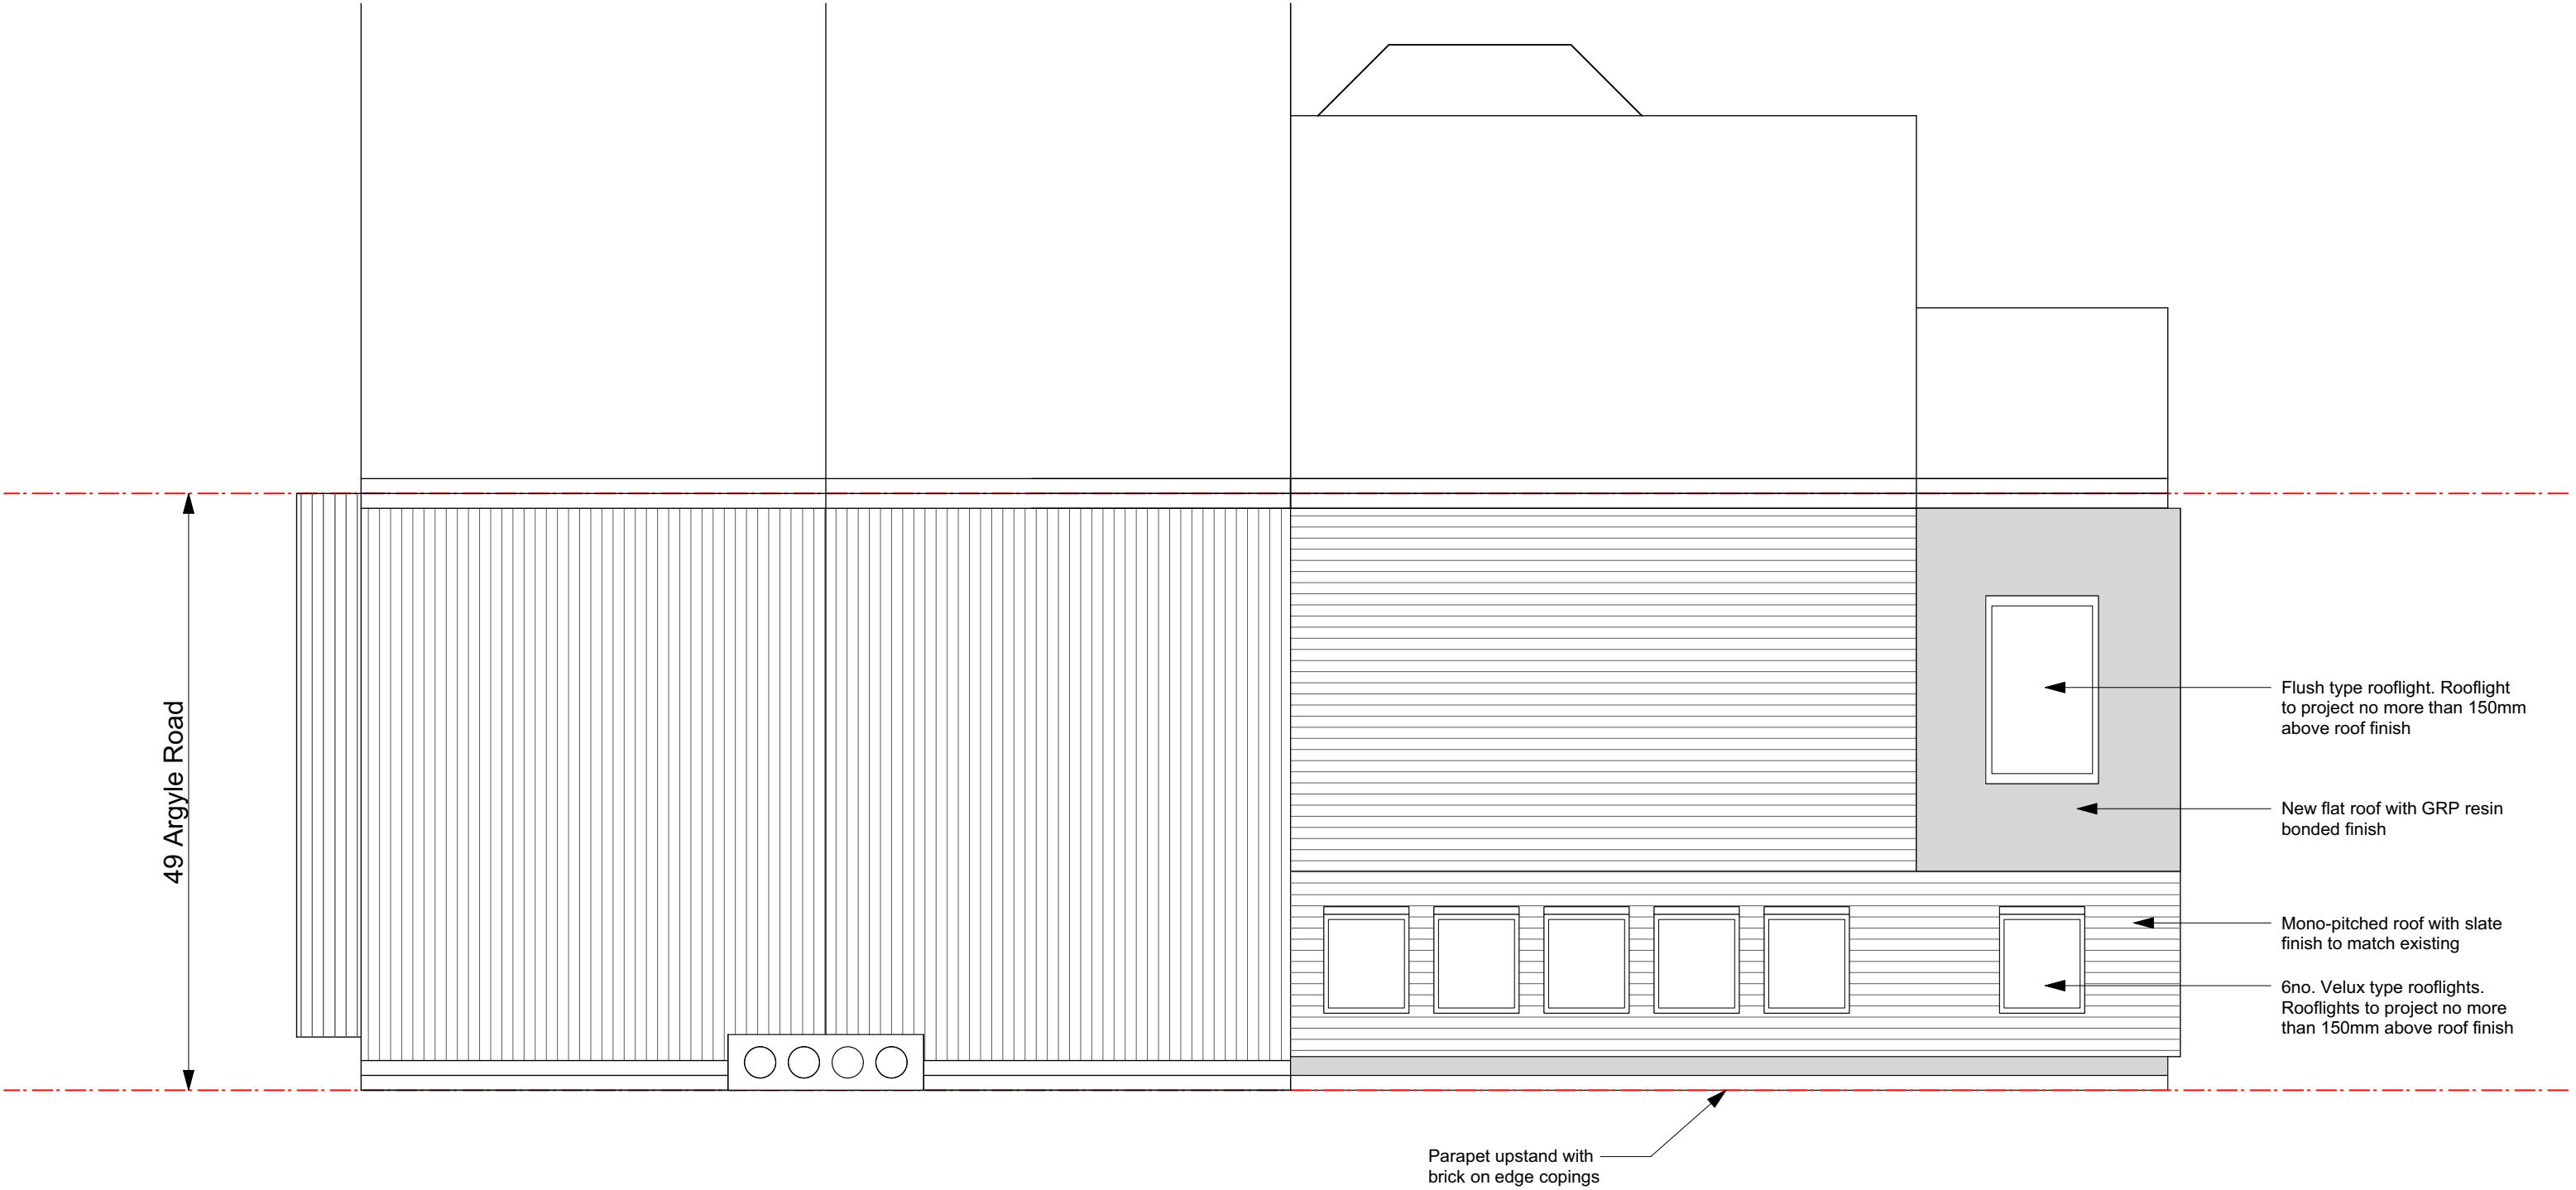

NOTES		SCALE		<	
-------	--	-------	--	---	--

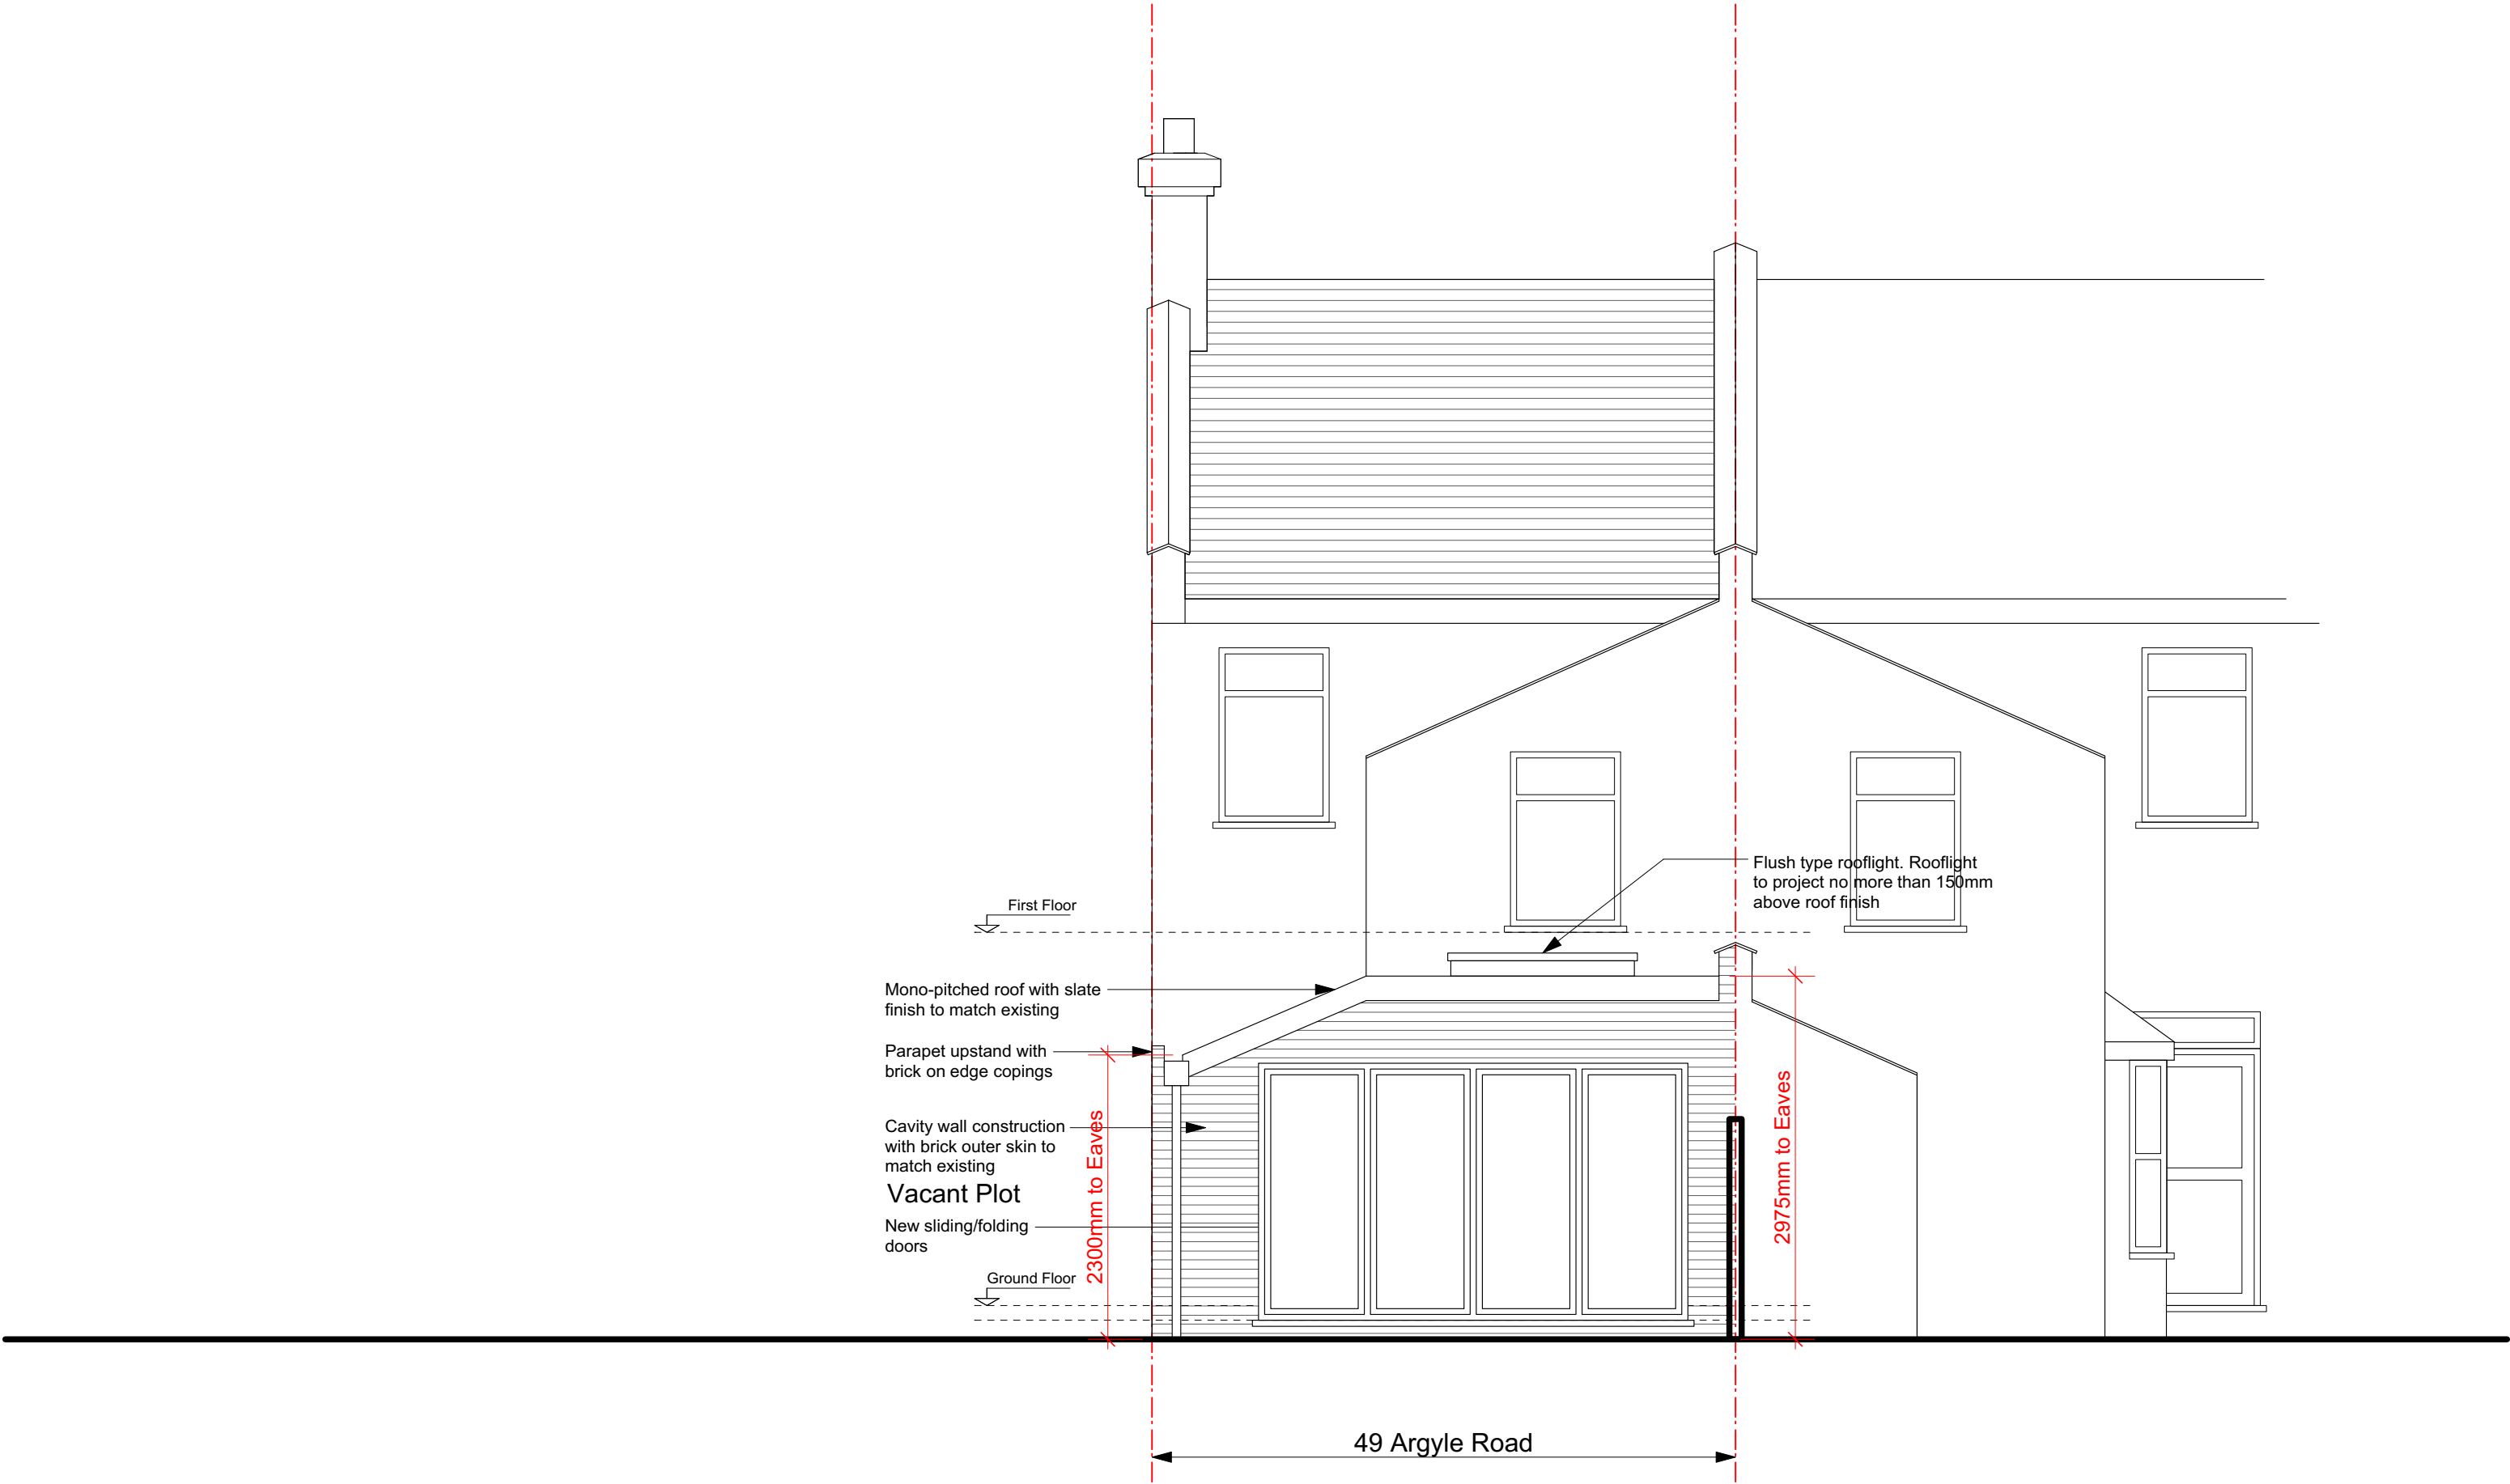


NOTES		SCALE		0m0.5m1m1.5m2m2.5m3m3.5m4m4.5m5m			REVISIONS			Job name49 Argyle Road, N17 0BL			SPACE 120architects	
This drawing was prepared for the purposes indicated below and is to be read as preliminary unless otherwise stated. Copyright: This drawing is copyright of Space 120 Architects and is issued on the terms that it will not be reproduced or copied in whole or any part nor will any information be furnished from it without their consent. Space 120 Architects accepts no liability for the unauthorised use of drawings and should be notified of drawings developed from this source. Scaling: This drawing is representative of the building or site and the intended works. Contractors should refer to the figured dimensions and should not scale off any part of printed or electronically issued		versions of this drawing. Contractors should carry out site surveys to confirm dimensions and details of existing structure required for the setting out of their works prior to making shop drawings or otherwise setting-out the works. Electronic issue: Space 120 Architects accepts no responsibility for omissions from or discrepancies in appearance of the drawings arising from transfer in electronic format. Contractors must refer to the printed issue of this drawing for verification of the Architects intentions and ensure that all information contained for use is current and should not rely on printed scales if the drawing has been issued in PDF format..							Drawing titleProposed Rear Elevation			120 Winchester Road Highams Park London E4 9JP Tel: 07843 759 427 space120architects@gmail.com www.space120architects.com		
									Drawing Number2061H06Rev /					
									Date of issue05.06.23					
									Scale1:50@A3					
									Purpose of issueHouseholder Application					
				PLANNING OFFICERS MAY SCALE FROM THIS DRAWING BUT SHOULD NOTE THAT PDF FILES DO NOT ALWAYS PRINT ACCURATELY										

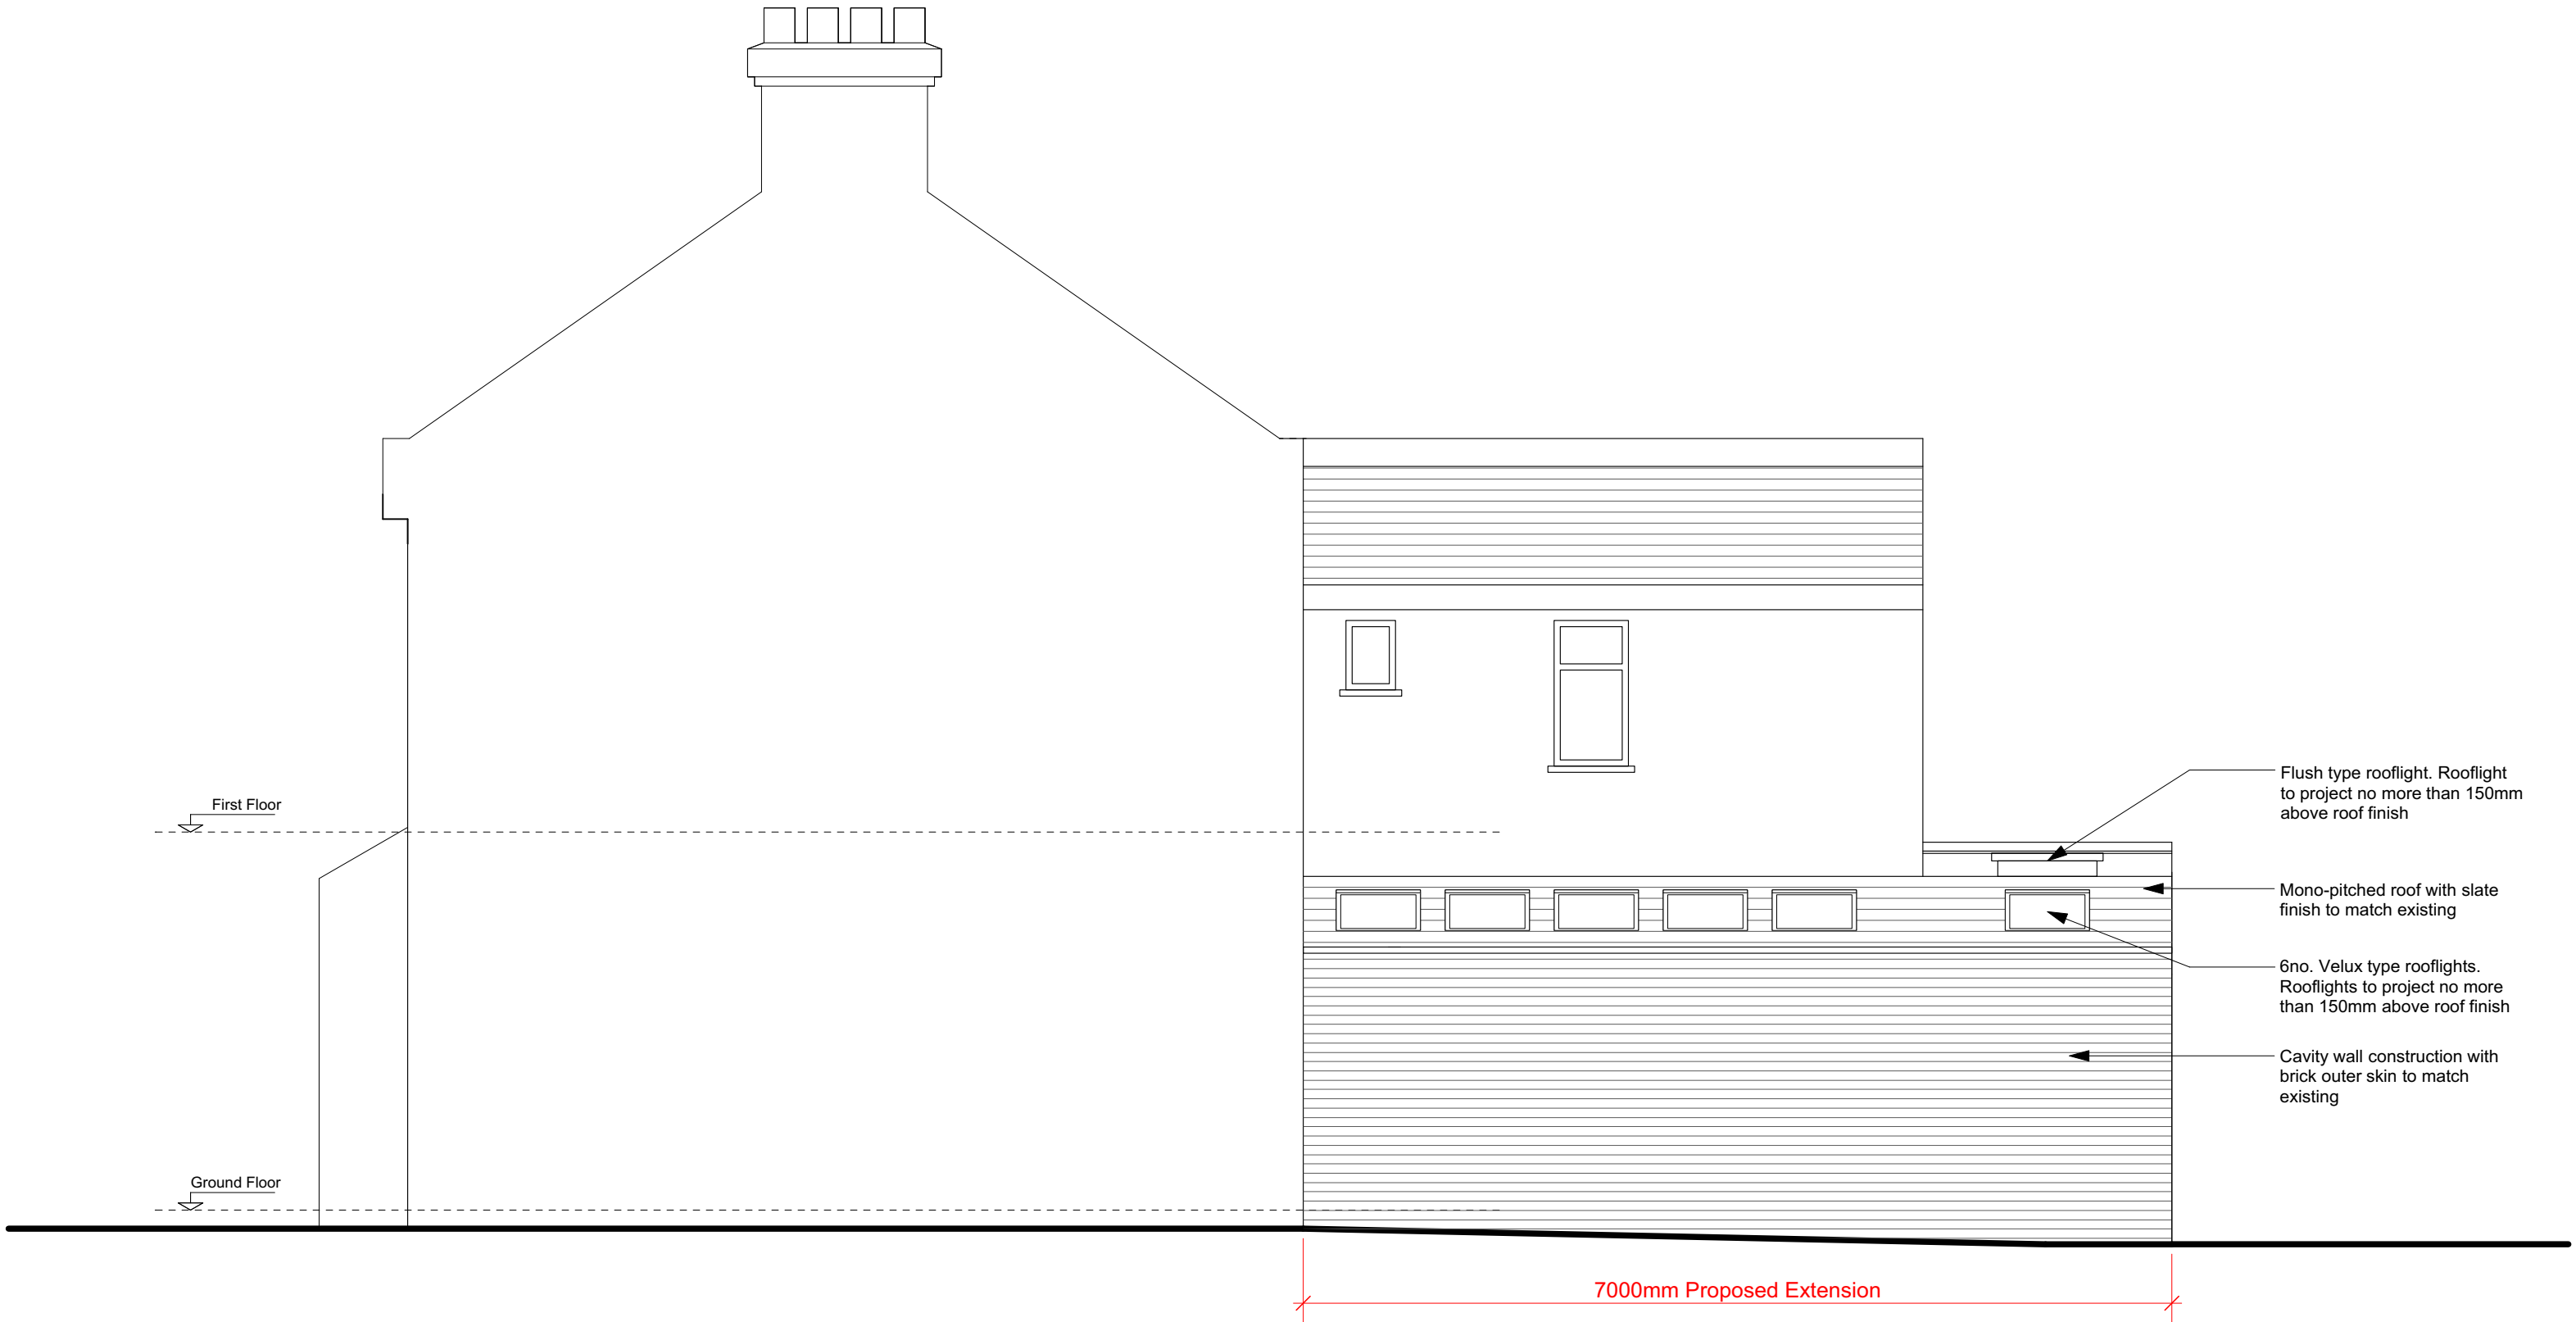

NOTES

This drawing was prepared for the purposes indicated below and is to be read as preliminary unless otherwise stated.
Copyright: This drawing is copyright of Space 120 Architects and is issued on the terms that it will not be reproduced or copied in whole or any part nor will any information be furnished from it without their consent. Space 120 Architects accepts no liability for the unauthorised use of drawings and should be notified of drawings developed from this source.
Scaling: This drawing is representative of the building or site and the intended works. Contractors should refer to the figured dimensions and should not scale off any part of printed or electronically issued

SCALE

 

versions of this drawing. Contractors should carry out site surveys to confirm dimensions and details of existing structure required for the setting out of their works prior to making shop drawings or otherwise setting-out the works.
Electronic issue: Space 120 Architects accepts no responsibility for omissions from or discrepancies in appearance of the drawings arising from transfer in electronic format. Contractors must refer to the printed issue of this drawing for verification of the Architects intentions and ensure that all information contained for use is current and should not rely on printed scales if the drawing has been issued in PDF format..



PLANNING OFFICERS MAY SCALE FROM THIS DRAWING BUT SHOULD NOTE THAT PDF FILES DO NOT ALWAYS PRINT ACCURATELY

REVISIONS


Job name	49 Argyle Road, N17 0BL		
Drawing title	Proposed Side Elevation		
Drawing Number	2061	H07	Rev /
Date of issue	05.06.23		
Scale	1:50@A3		
Purpose of issue	Householder Application		

SPACE 120
architects

120 Winchester Road
Highams Park
London E4 9JP

Tel: 07843 759 427

space120architects@gmail.com
www.space120architects.com

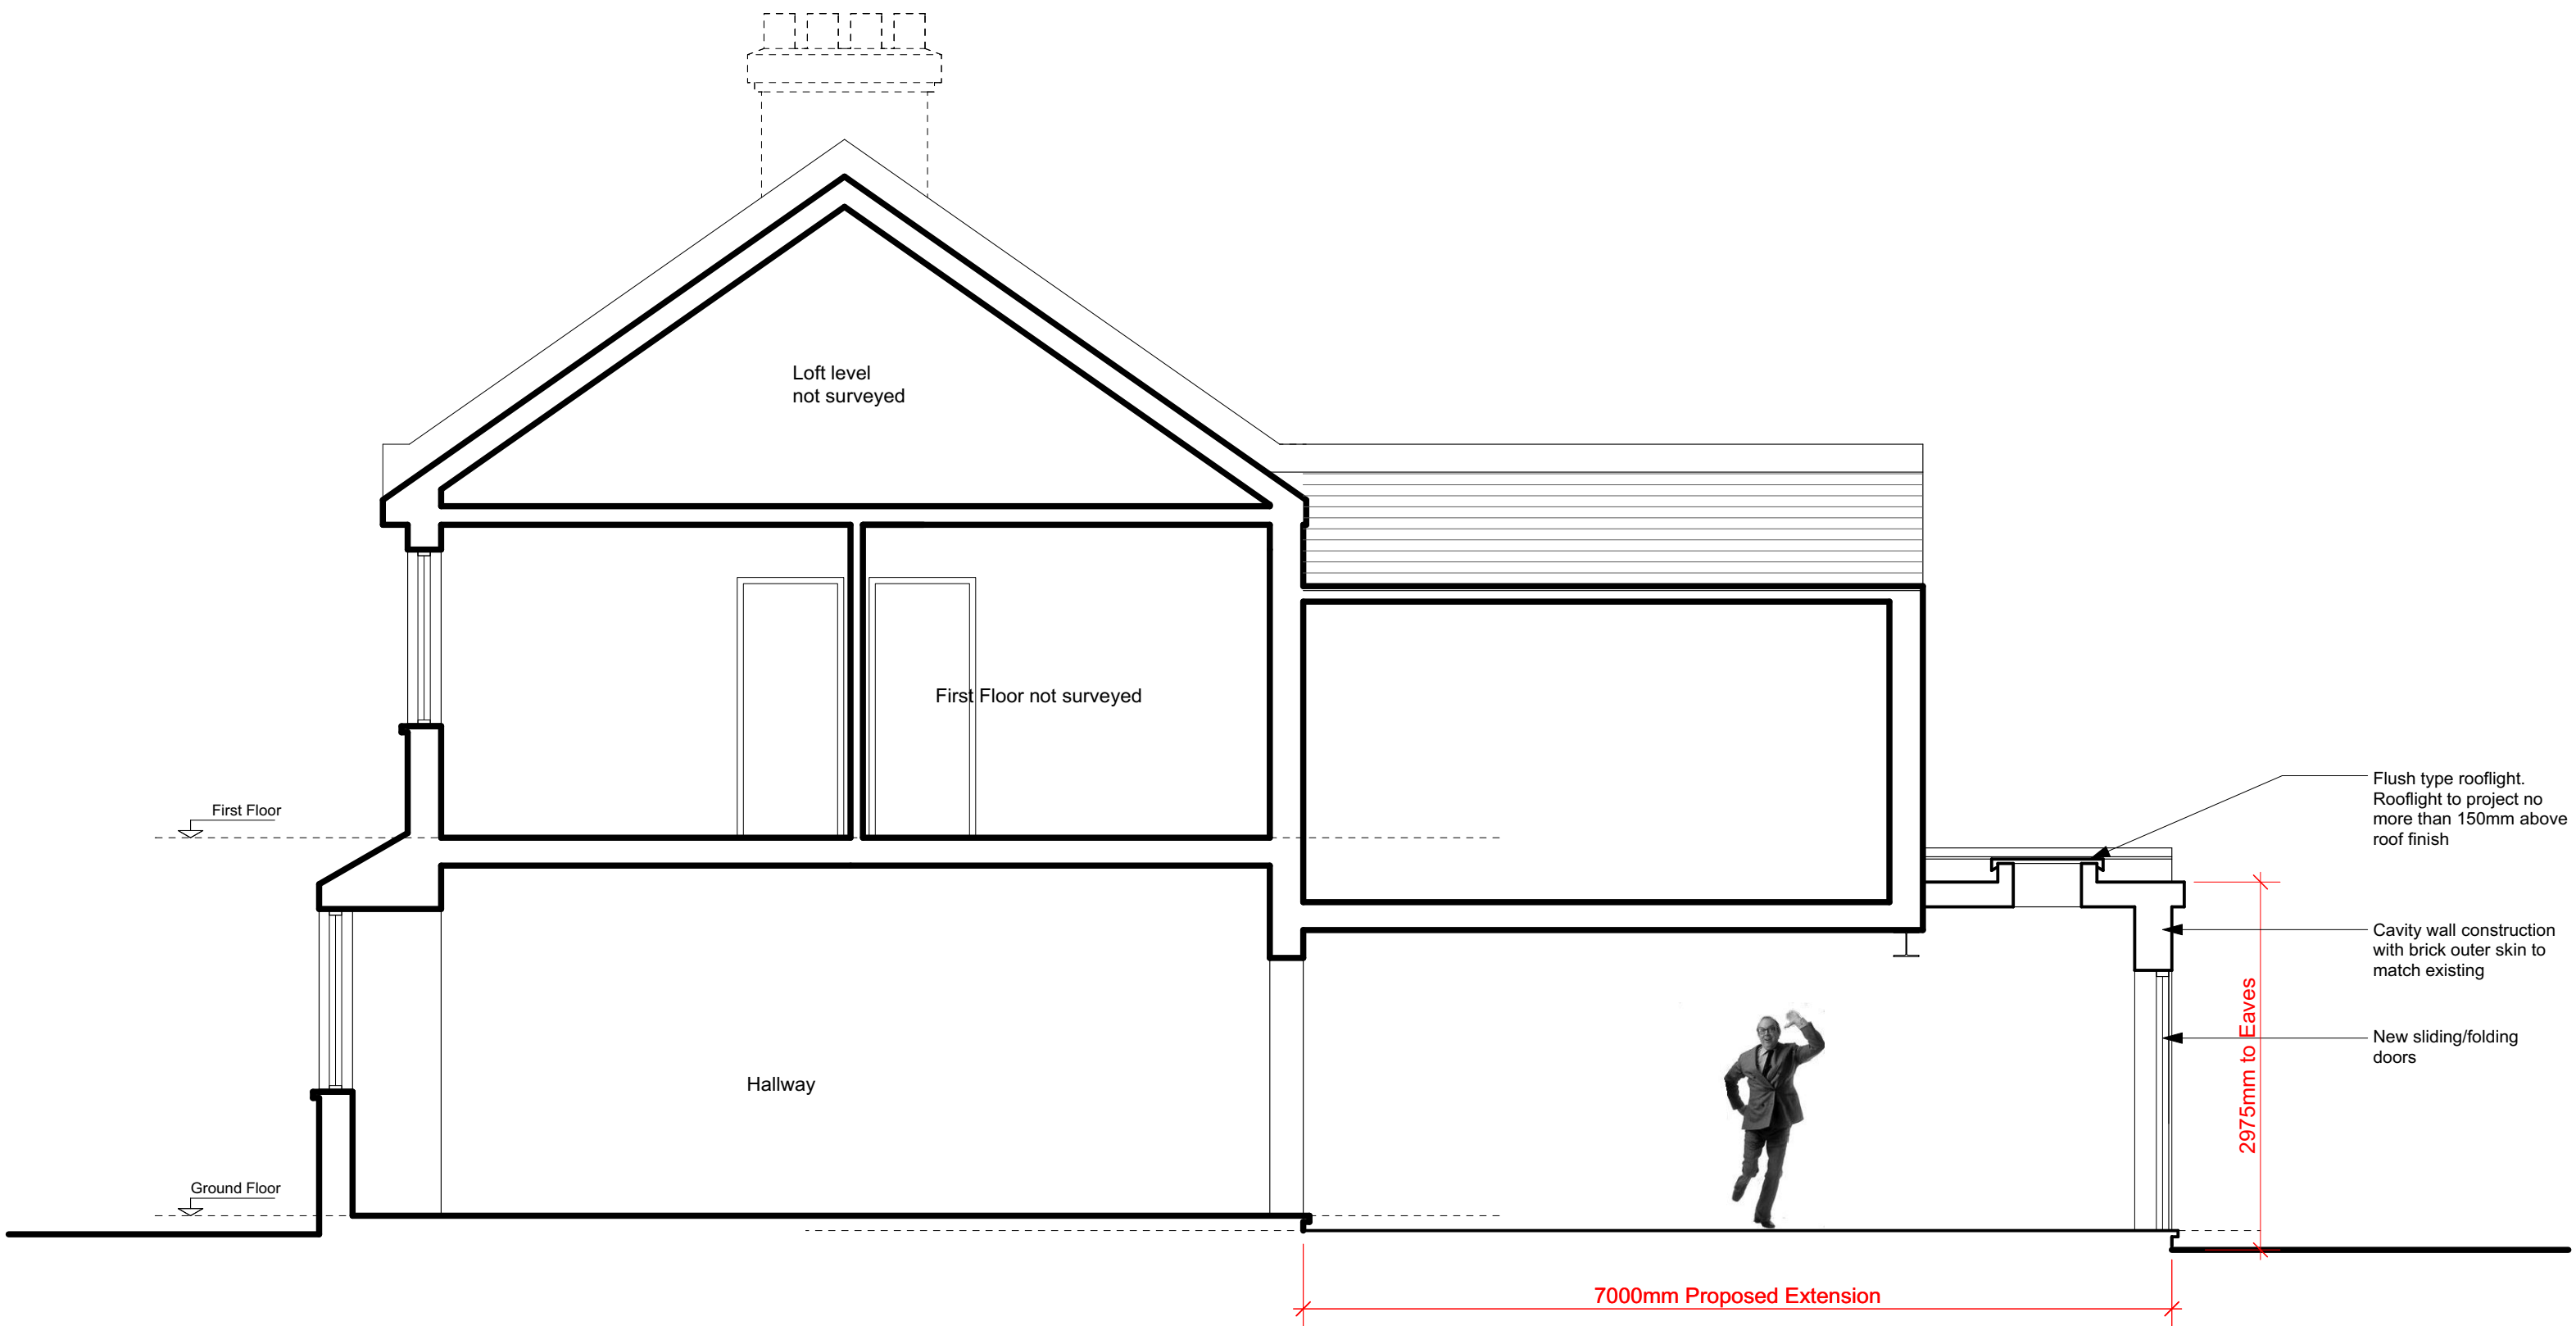

NOTES		SCALE	REVISIONS			Job name			49 Argyle Road, N17 0BL			SPACE 120			
This drawing was prepared for the purposes indicated below and is to be read as preliminary unless otherwise stated. Copyright: This drawing is copyright of Space 120 Architects and is issued on the terms that it will not be reproduced or copied in whole or any part nor will any information be furnished from it without their consent. Space 120 Architects accepts no liability for the unauthorised use of drawings and should be notified of drawings developed from this source. Scaling: This drawing is representative of the building or site and the intended works. Contractors should refer to the figured dimensions and should not scale off any part of printed or electronically issued								Drawing title			Proposed Section A-A			architects	
								Drawing Number			2061	H09	Rev /	120 Winchester Road Highams Park London E4 9JP	
								Date of issue			05.06.23				
								Scale			1:50@A3			Tel: 07843 759 427	
								Purpose of issue			Householder Application				
		PLANNING OFFICERS MAY SCALE FROM THIS DRAWING BUT SHOULD NOTE THAT PDF FILES DO NOT ALWAYS PRINT ACCURATELY								space120architects@gmail.com www.space120architects.com					