


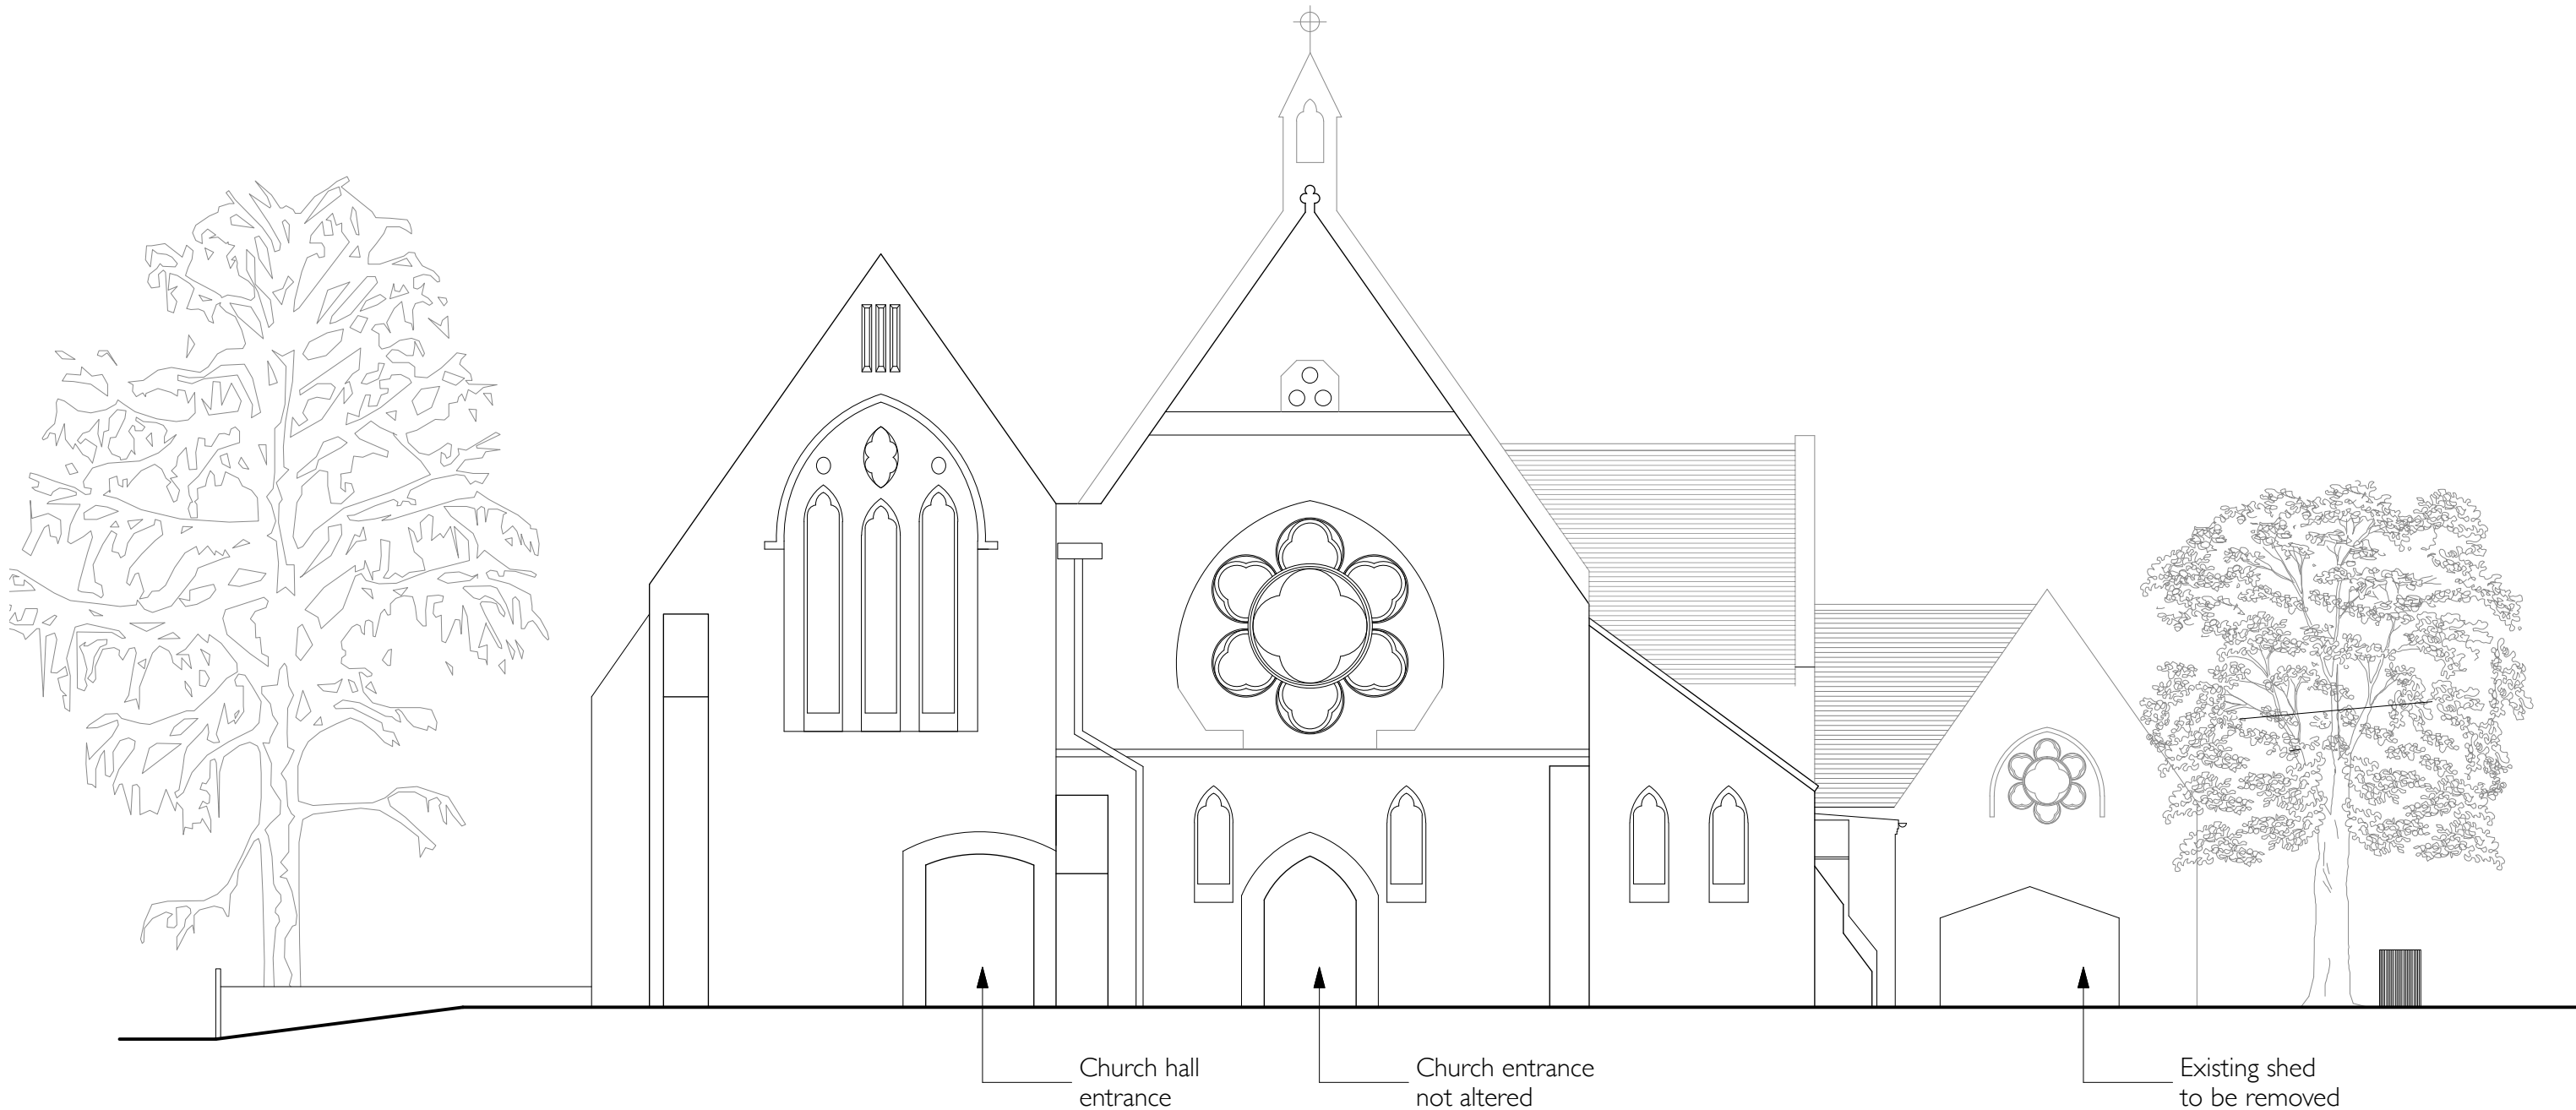

0 1 2 3 4 5 M

GUS ALEXANDER ARCHITECTS 70 Cowcross Street, London EC1M 6EY tel. 0203 757 5450, fax. 0207 336 6890 e-mail. gusalex@btinternet.com		drawing	
		EXISTING WEST ELEVATION	
project		project status	
All Saints Church, N6 4QH		PLANNING	
drawn	checked	scale	date
		1:100 @ A3	June 2023
job number		drawing number	revision
		04	




0 1 2 3 4 M

GUS ALEXANDER A R C H I T E C T S 70 Cowcross Street, London EC1M 6EY tel. 0203 757 5450, fax. 0207 336 6890 e-mail. gusalex@btinternet.com		drawing EXISTING WEST ELEVATION	
		project status PLANNING	
project All Saints Church, N6 4QH		drawn checked scale 1:50 @ A3	date June 2023
		job number	drawing number 05 revision



GUS ALEXANDER A R C H I T E C T S 70 Cowcross Street, London EC1M 6EY tel. 0203 757 5450, fax. 0207 336 6890 e-mail. gusalex@btinternet.com project All Saints Church, N6 4QH	drawing		EXISTING SOUTH ELEVATION		
	project status		PLANNING		
	drawn	checked	scale	1:100 @ A3	date June 2023
	job number		drawing number		revision
		06			

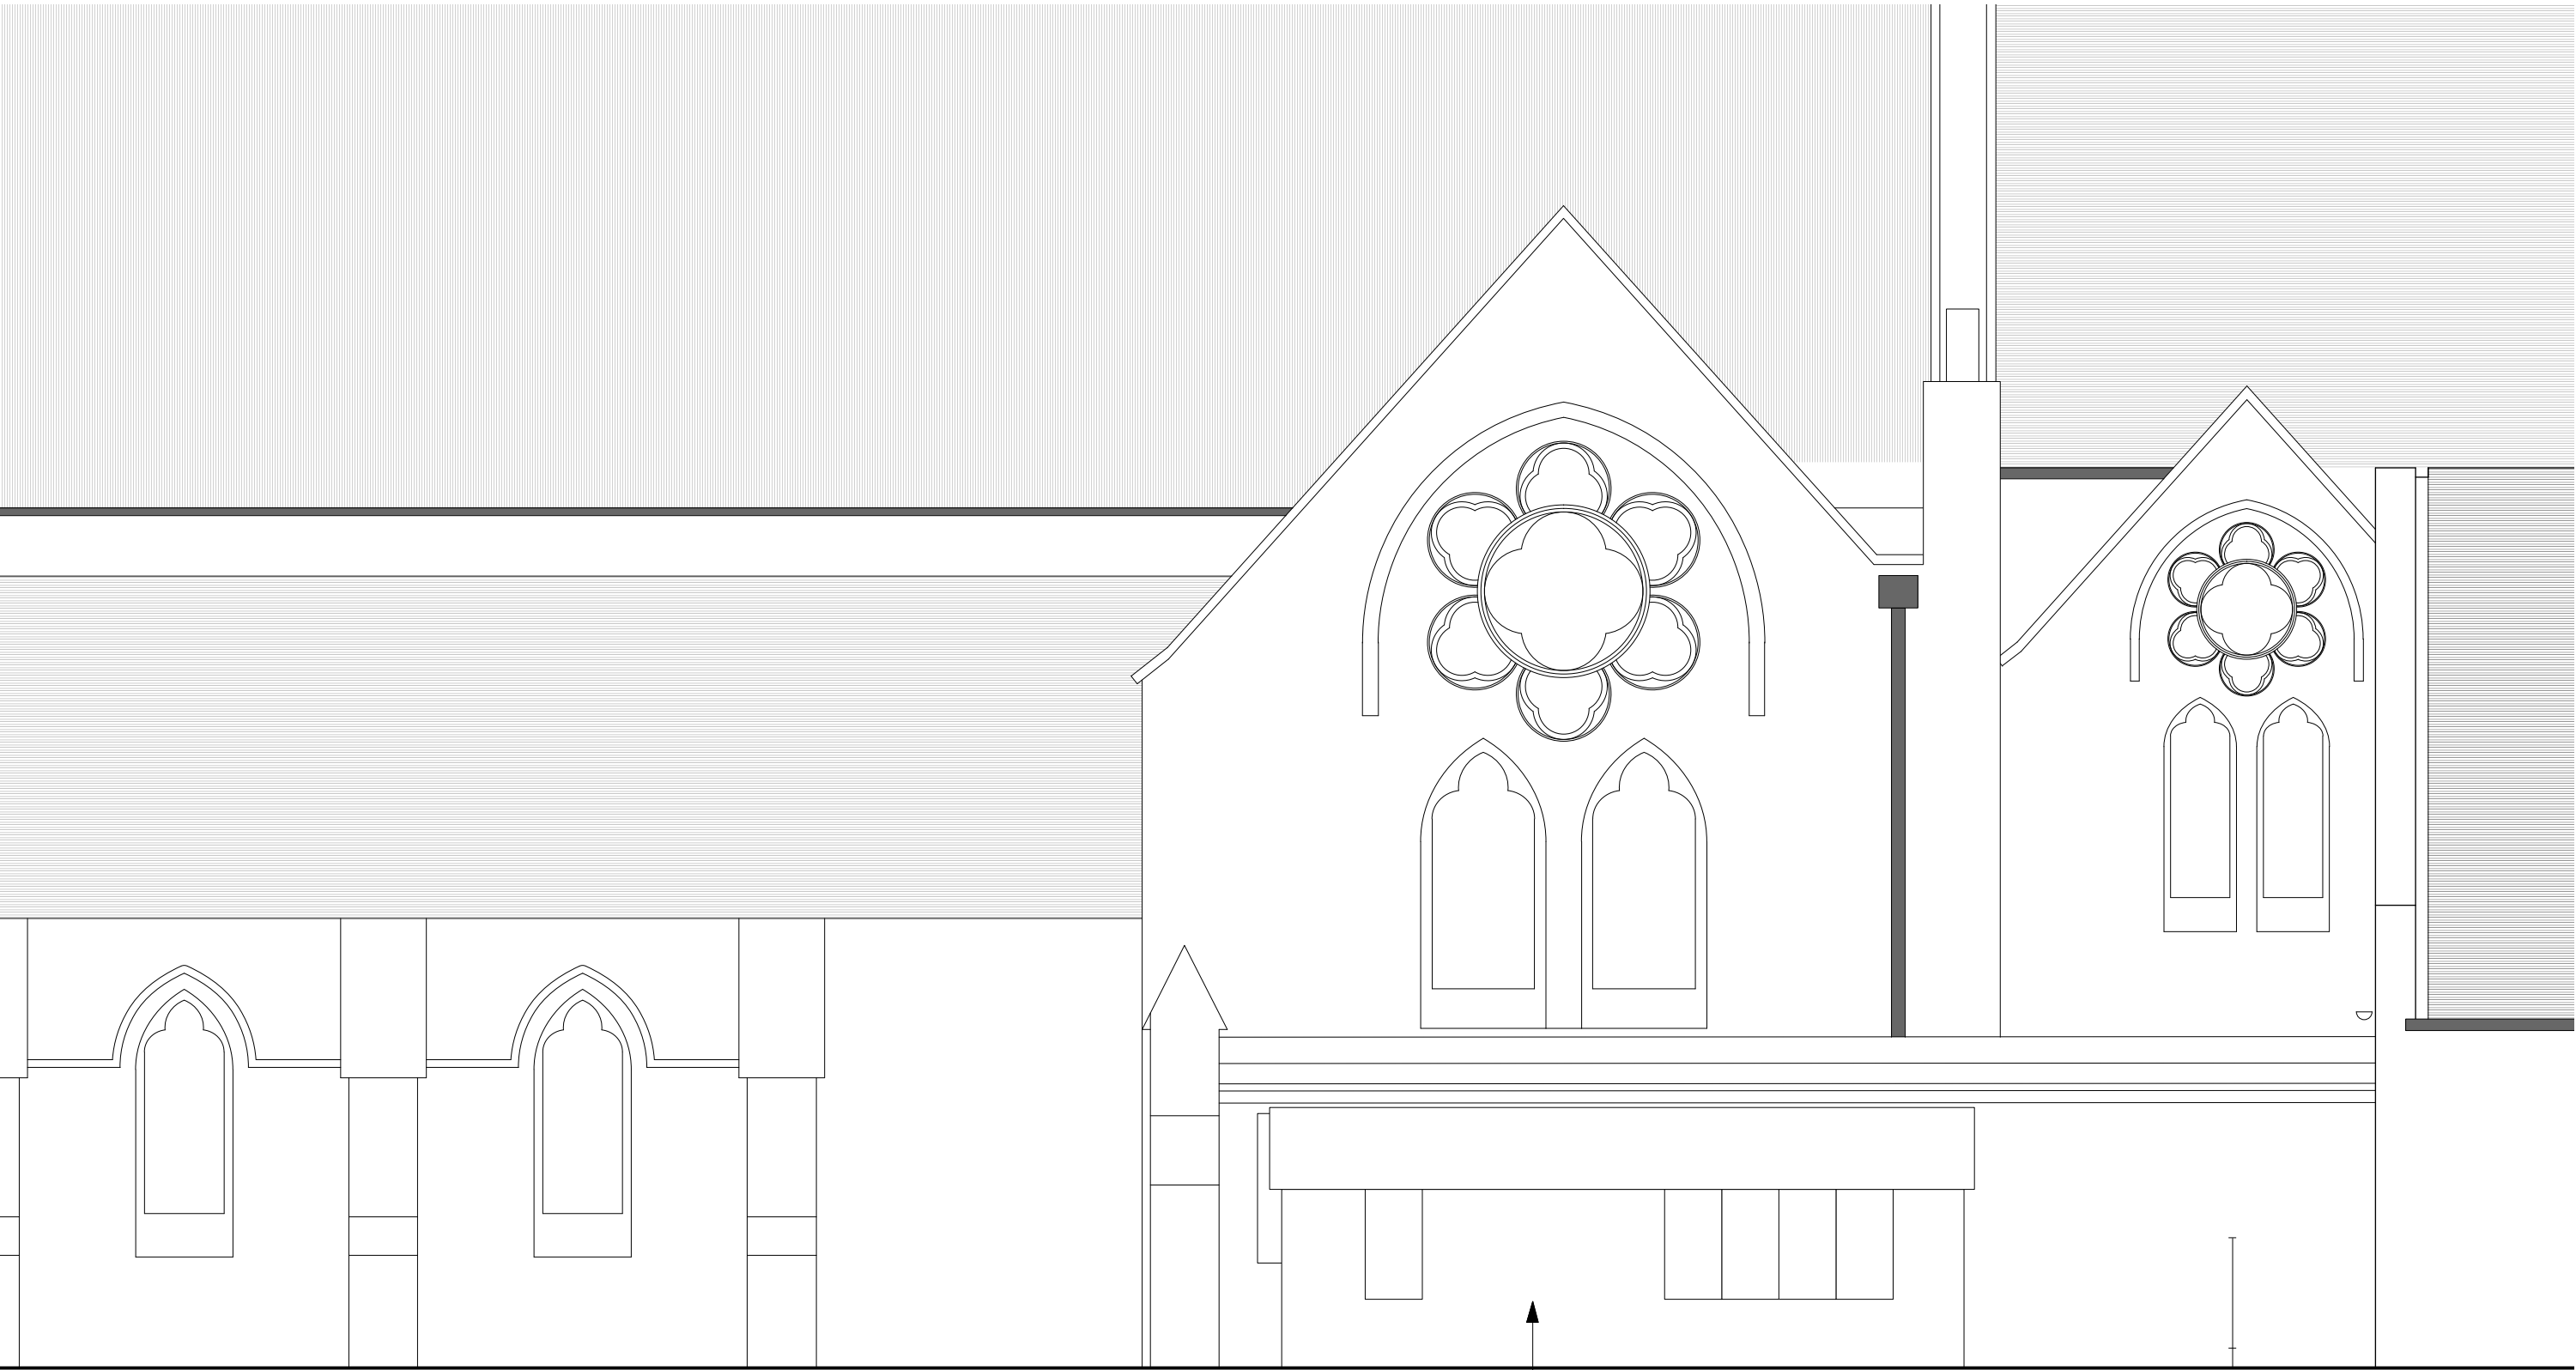

GUS ALEXANDER


A R C H I T E C T S

70 Cowcross Street, London EC1M 6EY
tel. 0203 757 5450, fax. 0207 336 6890
e-mail. gusalex@btinternet.com

project

All Saints Church, N6 4QH


drawing EXISTING SOUTH ELEVATION			
project status PLANNING			
drawn	checked	scale 1:50 @ A3	date June 2023
job number		drawing number 07	revision

 



0 1 2 3 4 5 M

GUS ALEXANDER A R C H I T E C T S 70 Cowcross Street, London EC1M 6EY tel. 0203 757 5450, fax. 0207 336 6890 e-mail. gusalex@btinternet.com	drawing		EXISTING NORTH ELEVATION	
	project status		PLANNING	
	drawn	checked	scale	date
	project		job number	drawing number
All Saints Church, N6 4QH			1:100 @ A3	June 2023
			08	

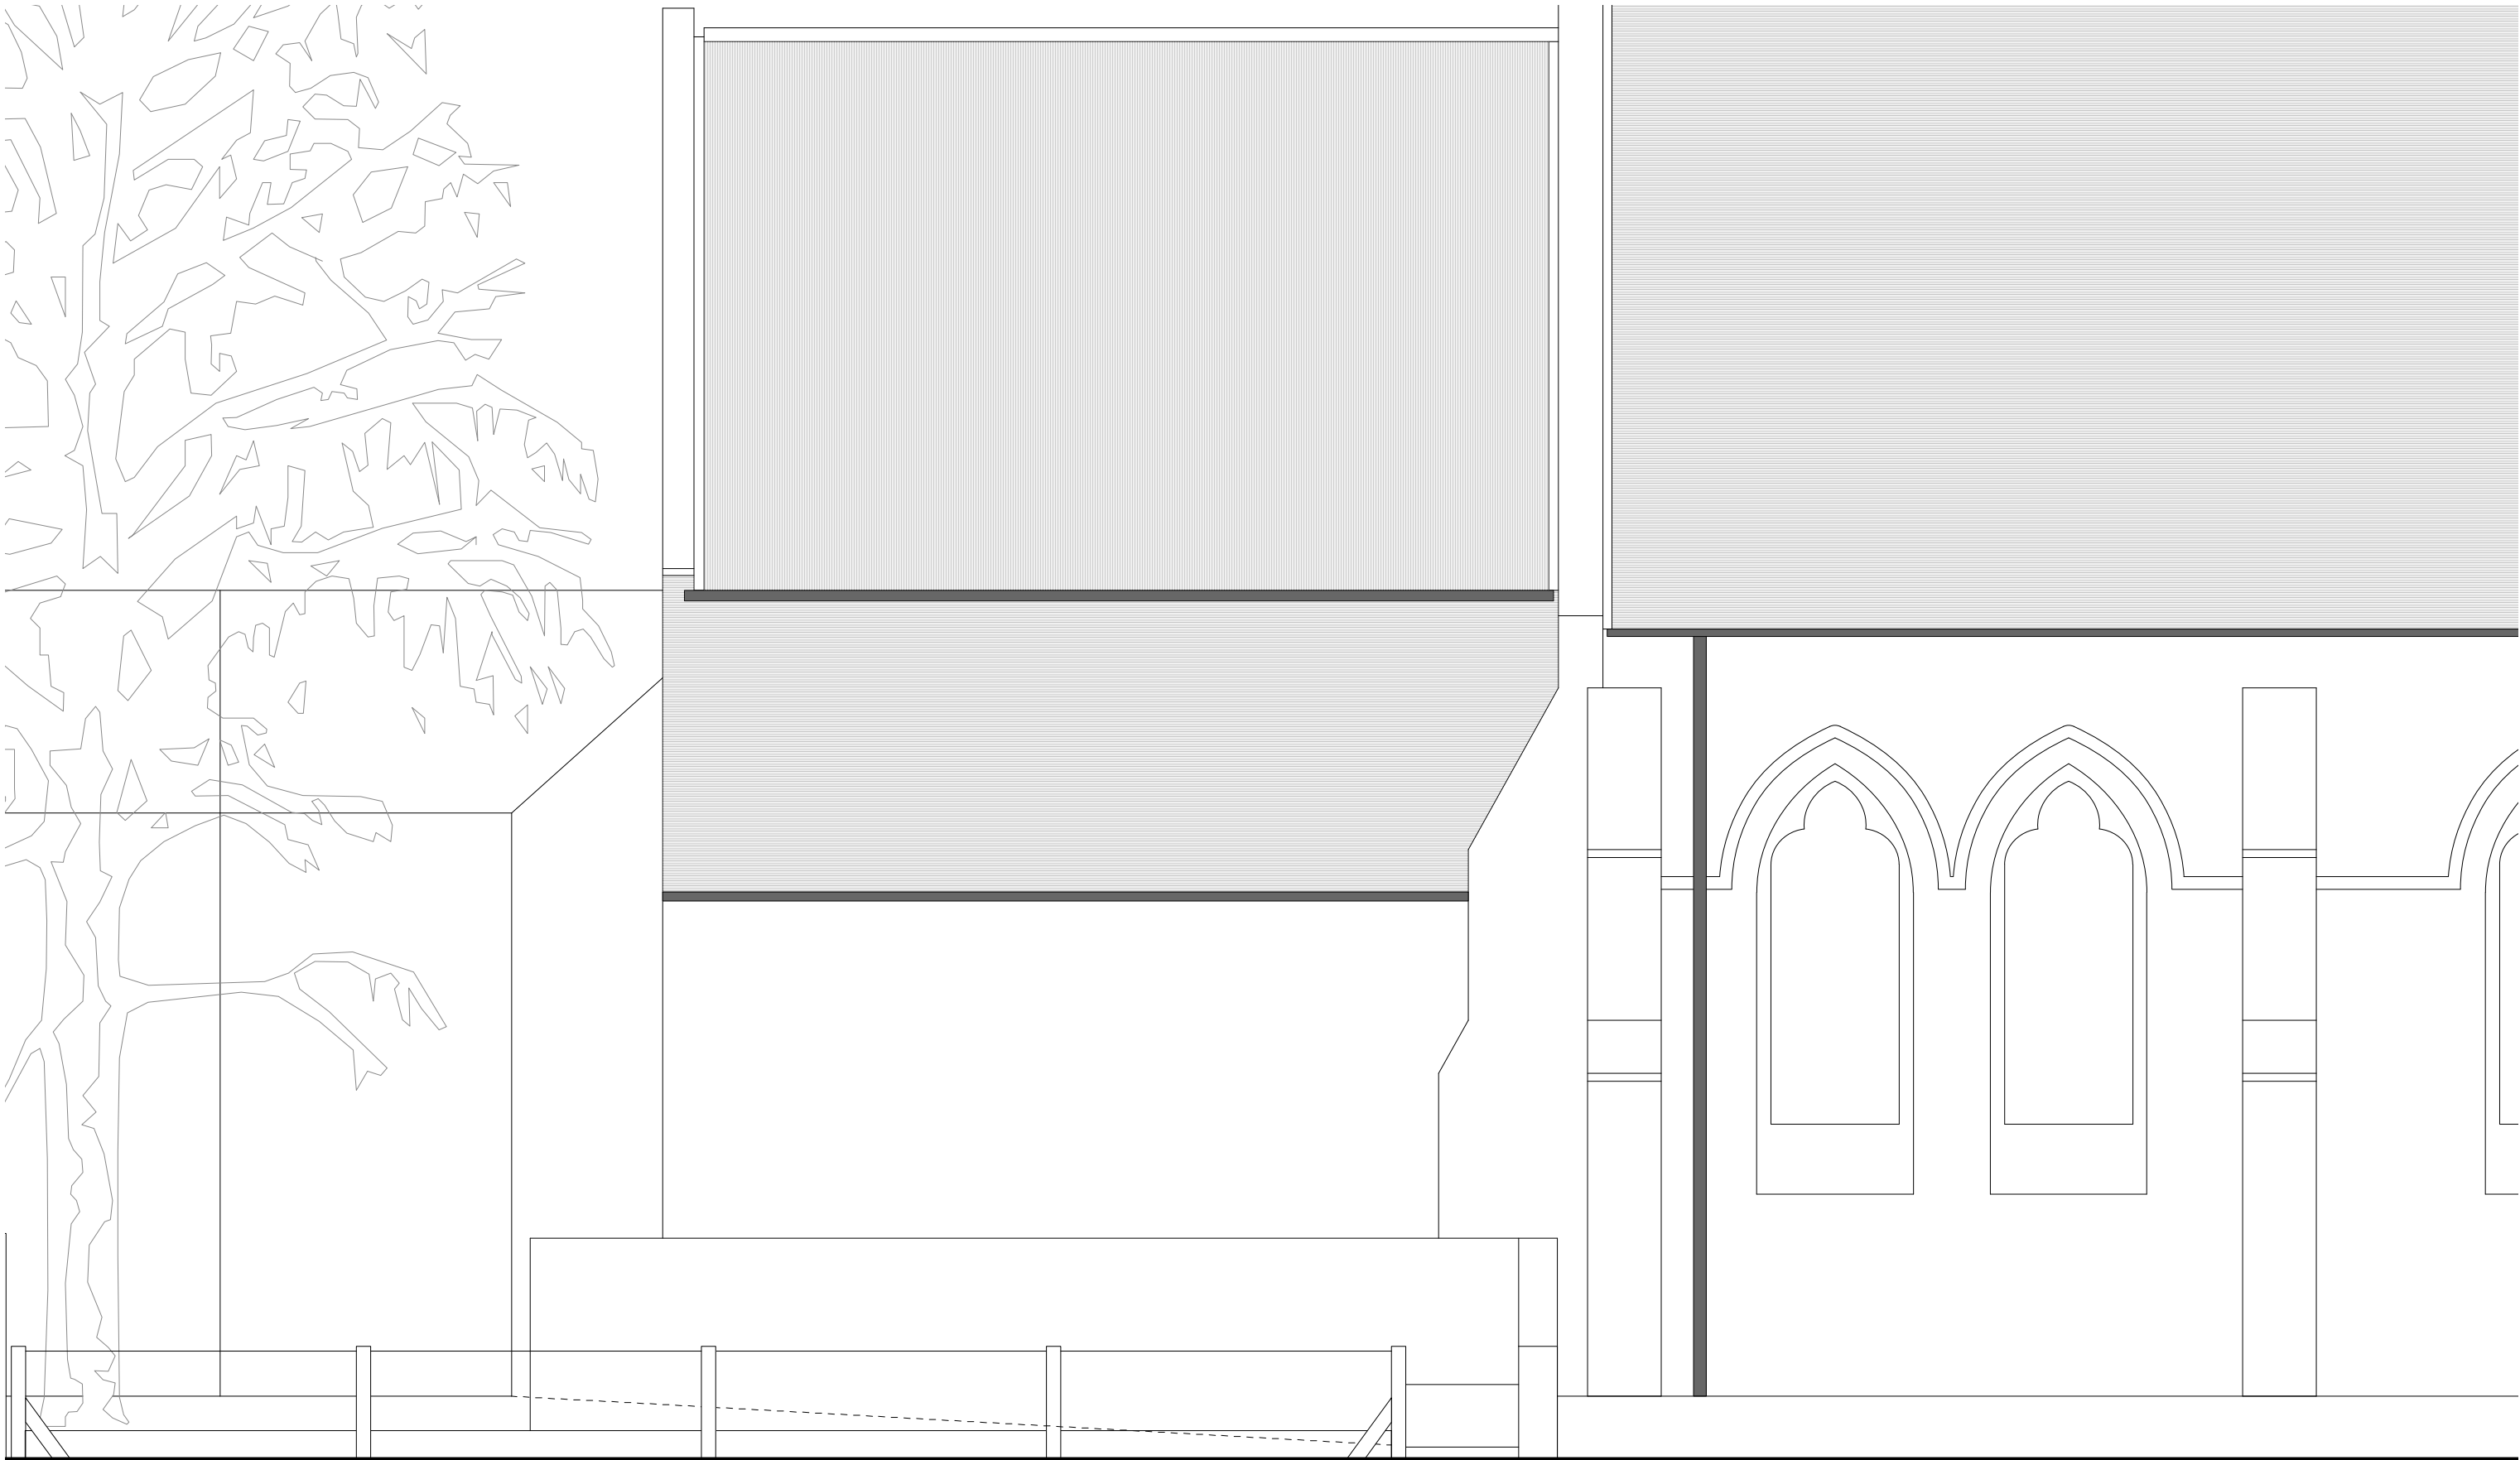

0 1 2 3 4 M

GUS ALEXANDER ARCHITECTS 70 Cowcross Street, London EC1M 6EY tel. 0203 757 5450, fax. 0207 336 6890 e-mail. gusalex@btinternet.com		drawing		EXISTING NORTH ELEVATION	
		project status		PLANNING	
project		drawn	checked	scale	date
All Saints Church, N6 4QH				1:50 @ A3	June 2023
		job number		drawing number	revision
				09	