




0 1 2 3 4 5 M

GUS ALEXANDER ARCHITECTS 70 Cowcross Street, London EC1M 6EY tel. 0203 757 5450, fax. 0207 336 6890 e-mail. gusalex@btinternet.com		drawing	
		PROPOSED WEST ELEVATION SKETCH OPTION 5 (REV A)	
project		project status	
All Saints Church, N6 4QH		PLANNING	
		drawn	checked
		scale	1:100 @ A3
		date	June 2023
		job number	revision
		14	

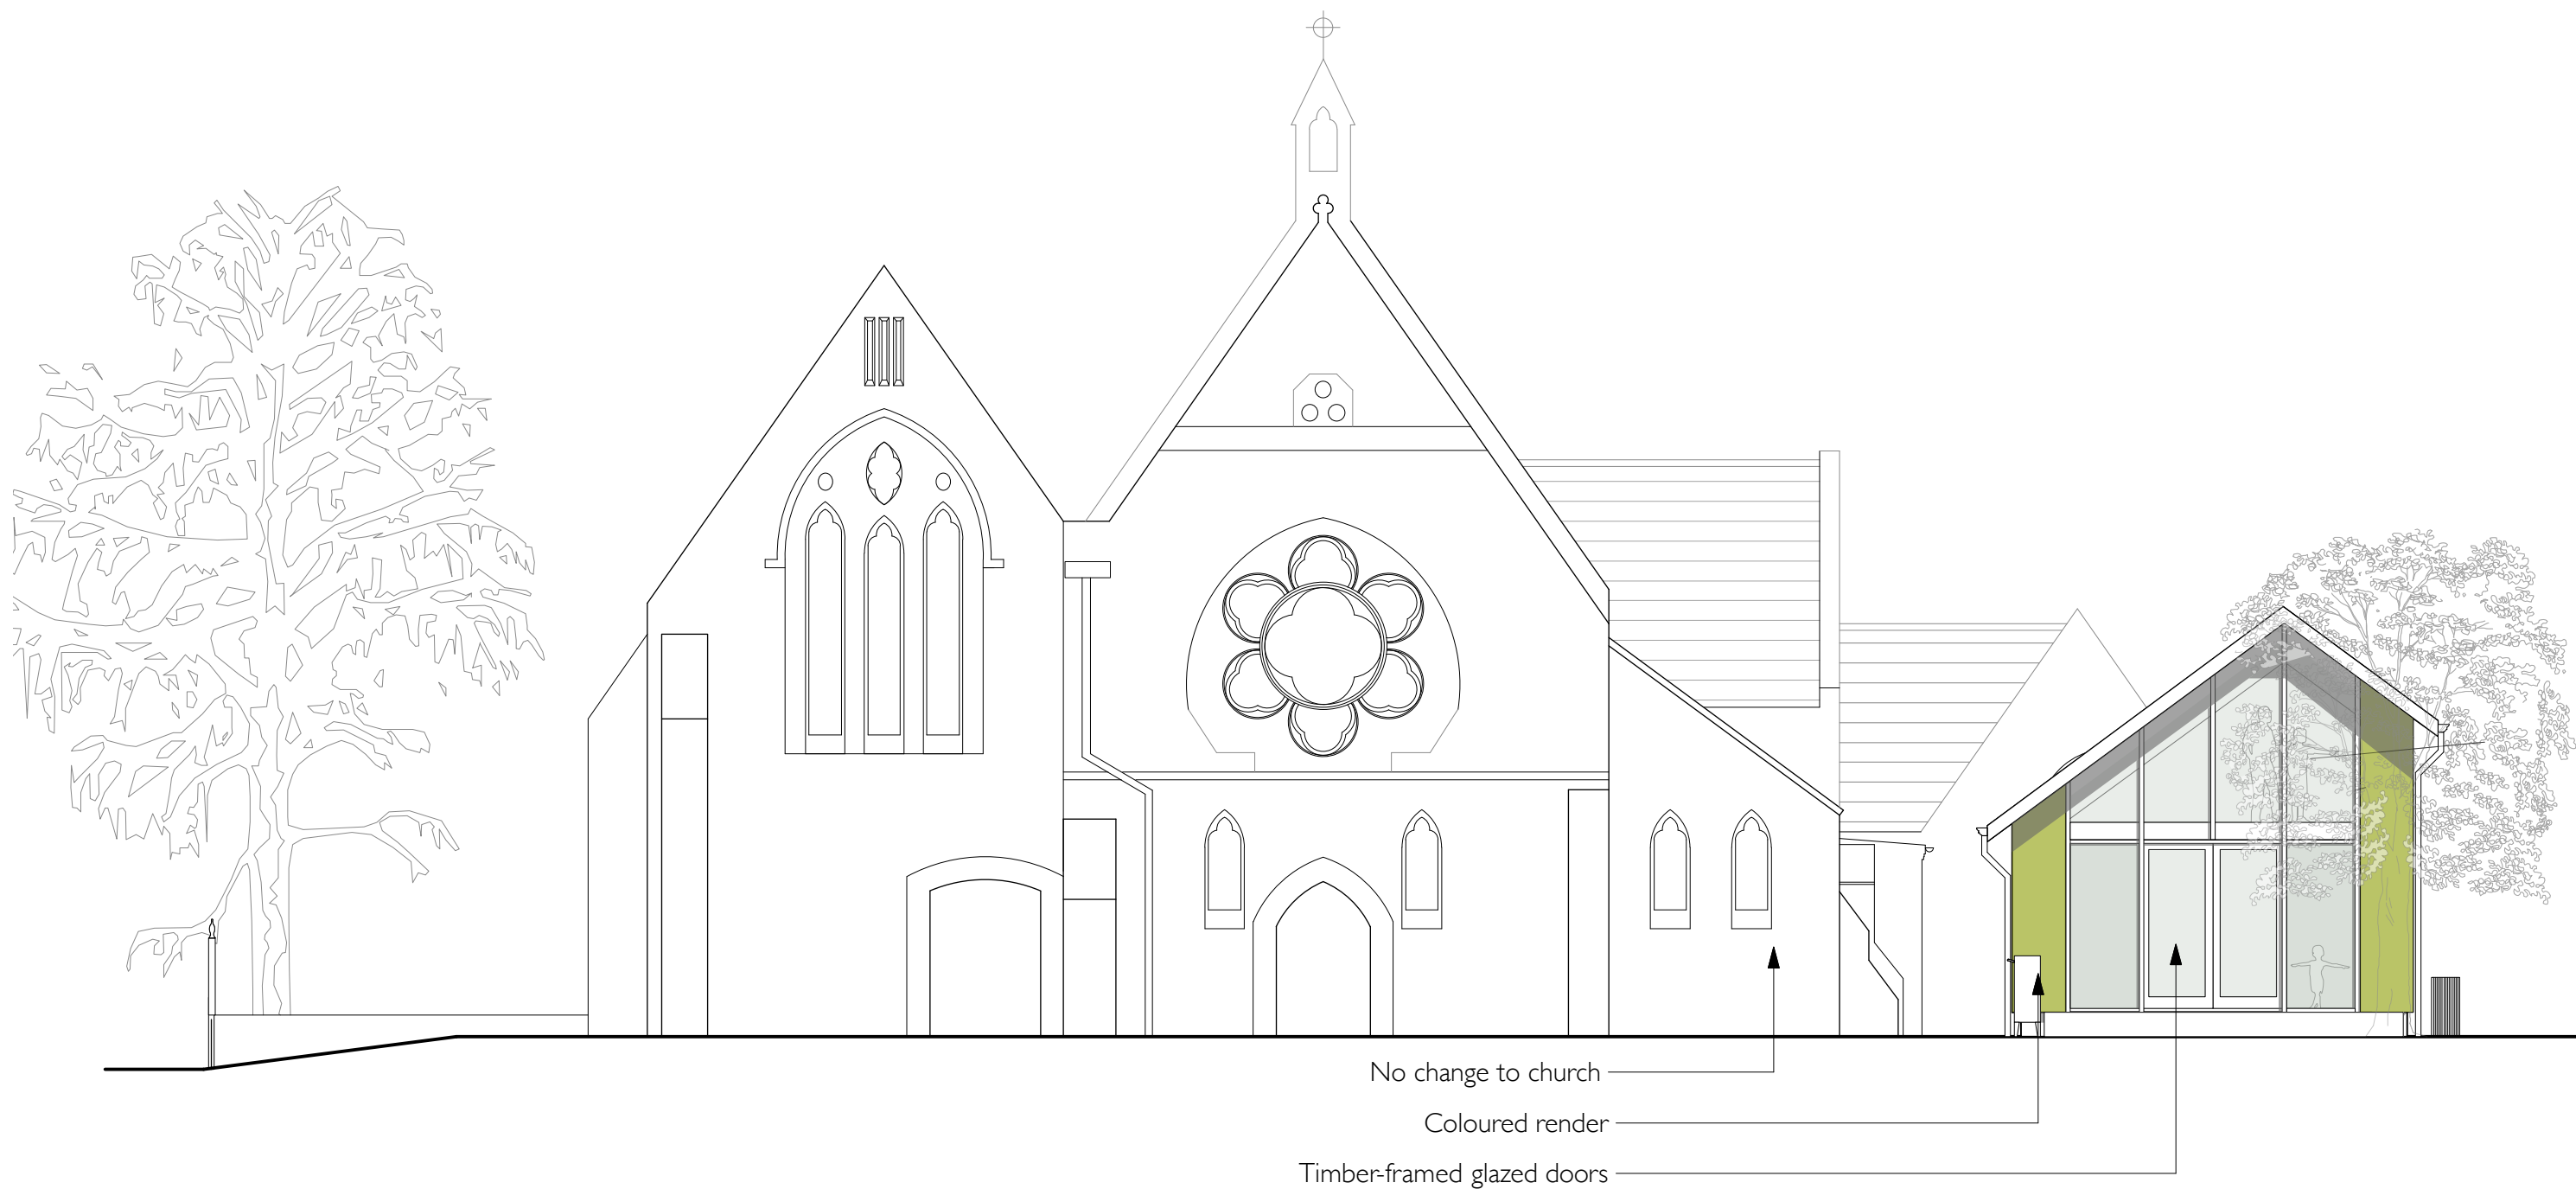

Water butt

Coloured render wall finish

Timber-framed glazed doors

0 1 2 3 4 M

GUS ALEXANDER ARCHITECTS 70 Cowcross Street, London EC1M 6EY tel. 0203 757 5450, fax. 0207 336 6890 e-mail. gusalex@btinternet.com		drawing PROPOSED WEST ELEVATION SKETCH OPTION 5 (REV A)			
		project status PLANNING			
project All Saints Church, N6 4QH		drawn	checked	scale 1:50 @ A3	date June 2023
		job number		drawing number 15	revision



0 1 2 3 4 5 M


GUS ALEXANDER ARCHITECTS 70 Cowcross Street, London EC1M 6EY tel. 0203 757 5450, fax. 0207 336 6890 e-mail. gusalex@btinternet.com		drawing PROPOSED SOUTH ELEVATION	
		project status PLANNING	
project All Saints Church, N6 4QH		drawn checked scale 1:100 @ A3	date June 2023
		job number	revision 16



Zinc standing seam roof finish
Coloured render wall finish
Sail entrance shelter
Roof light over stair

0 1 2 3 4 M


GUS ALEXANDER A R C H I T E C T S 70 Cowcross Street, London EC1M 6EY tel. 0203 757 5450, fax. 0207 336 6890 e-mail. gusalex@btinternet.com		drawing		PROPOSED SOUTH ELEVATION	
		project status		PLANNING	
project		drawn	checked	scale	date
All Saints Church, N6 4QH				1:50 @ A3	June 2023
		job number		drawing number	revision
				17	

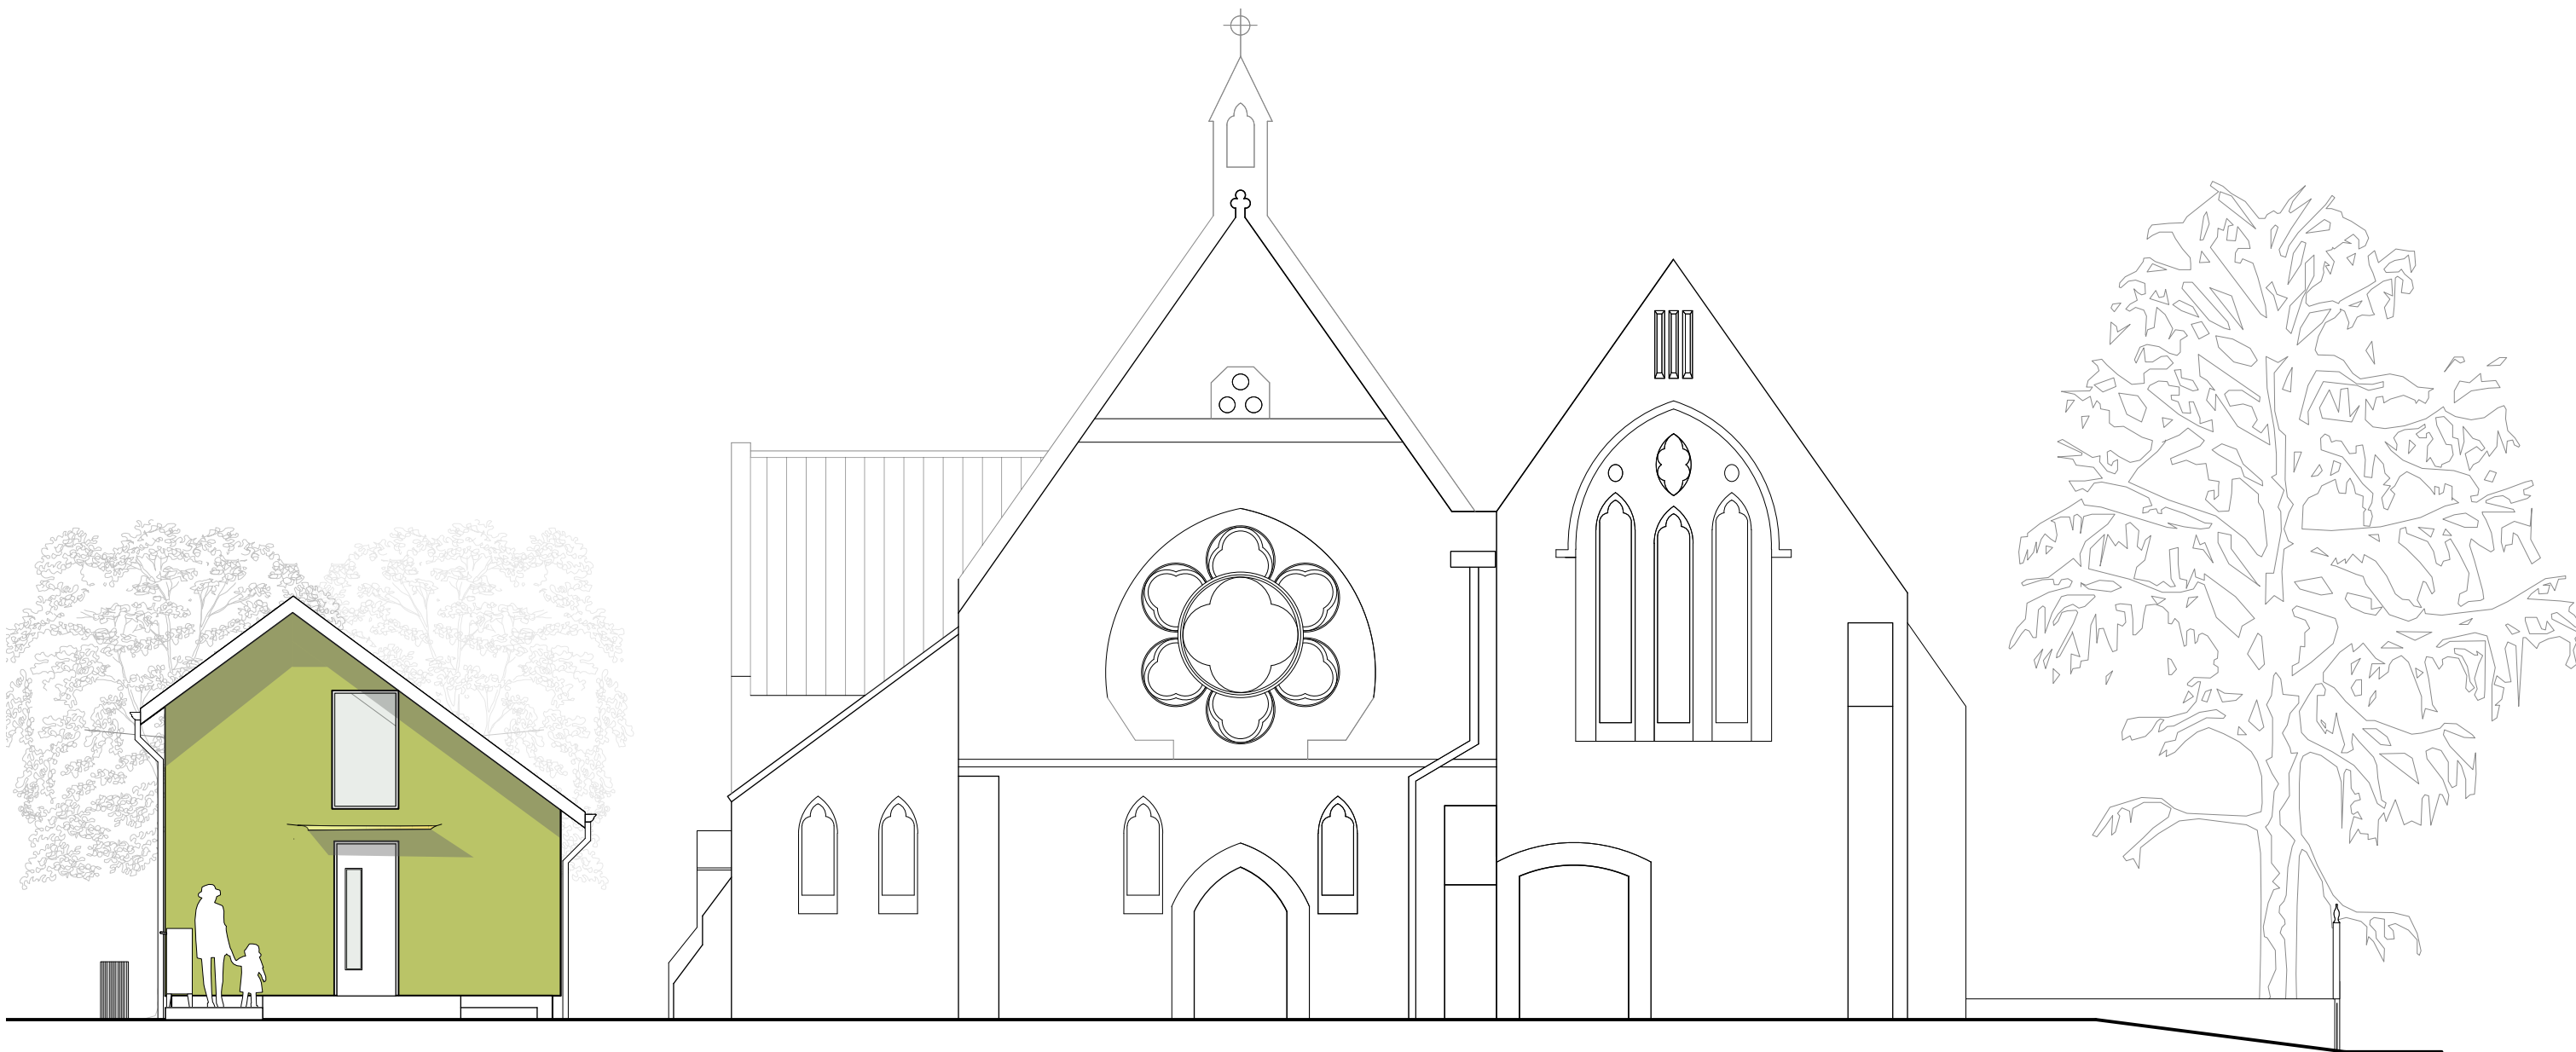


GUS ALEXANDER ARCHITECTS 70 Cowcross Street, London EC1M 6EY tel. 0203 757 5450, fax. 0207 336 6890 e-mail. gusalex@btinternet.com		drawing PROPOSED EAST ELEVATION	
		project status PLANNING	
project All Saints Church, N6 4QH		drawn	checked
		scale 1:100 @ A3	date June 2023
		job number	drawing number 18
			revision



- Water butt
- Stepped deck
- Timber entrance door
- Sail shade over entrance
- Timber-framed window
- Coloured render wall finish

 


GUS ALEXANDER ARCHITECTS 70 Cowcross Street, London EC1M 6EY tel. 0203 757 5450, fax. 0207 336 6890 e-mail. gusalex@btinternet.com		drawing PROPOSED EAST ELEVATION			
		project status PLANNING			
project All Saints Church, N6 4QH		drawn	checked	scale 1:50 @ A3	date June 2023
		job number		drawing number 19	revision

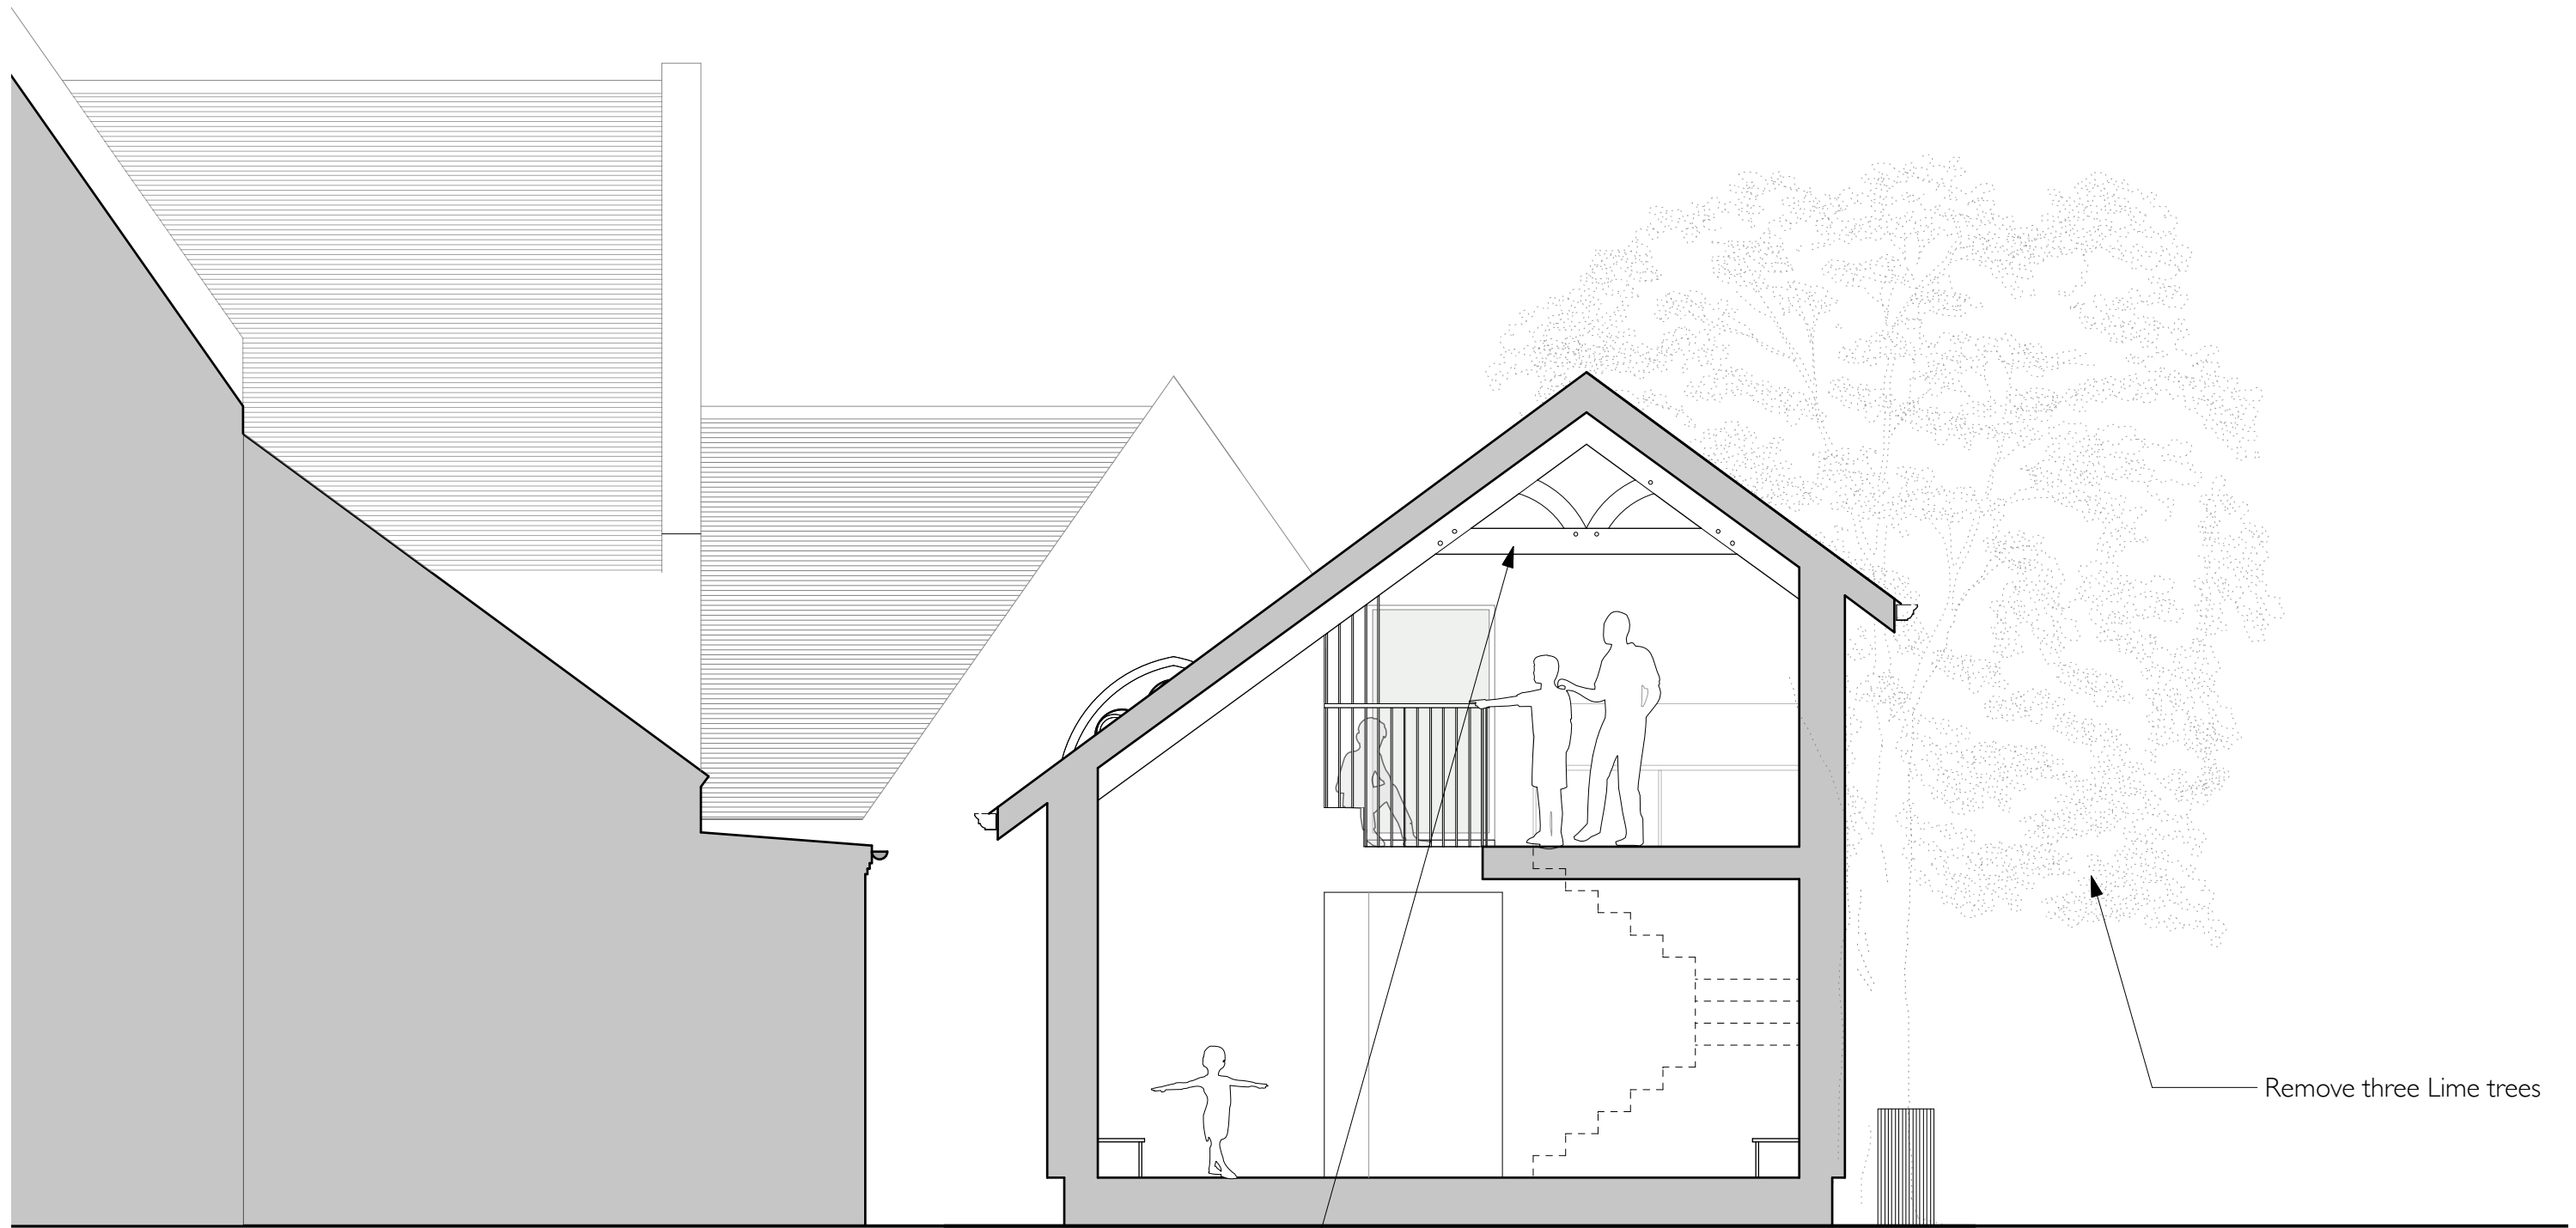

0 1 2 3 4 M

Oak-framed trusses (3 No.)

GUS ALEXANDER ARCHITECTS 70 Cowcross Street, London EC1M 6EY tel. 0203 757 5450, fax. 0207 336 6890 e-mail. gusalex@btinternet.com		drawing PROPOSED SECTION A - A SKETCH OPTION 5	
		project status PLANNING	
project All Saints Church, N6 4QH	drawn	checked	scale 1:50 @ A3
	job number		date June 2023
		drawing number 20	revision

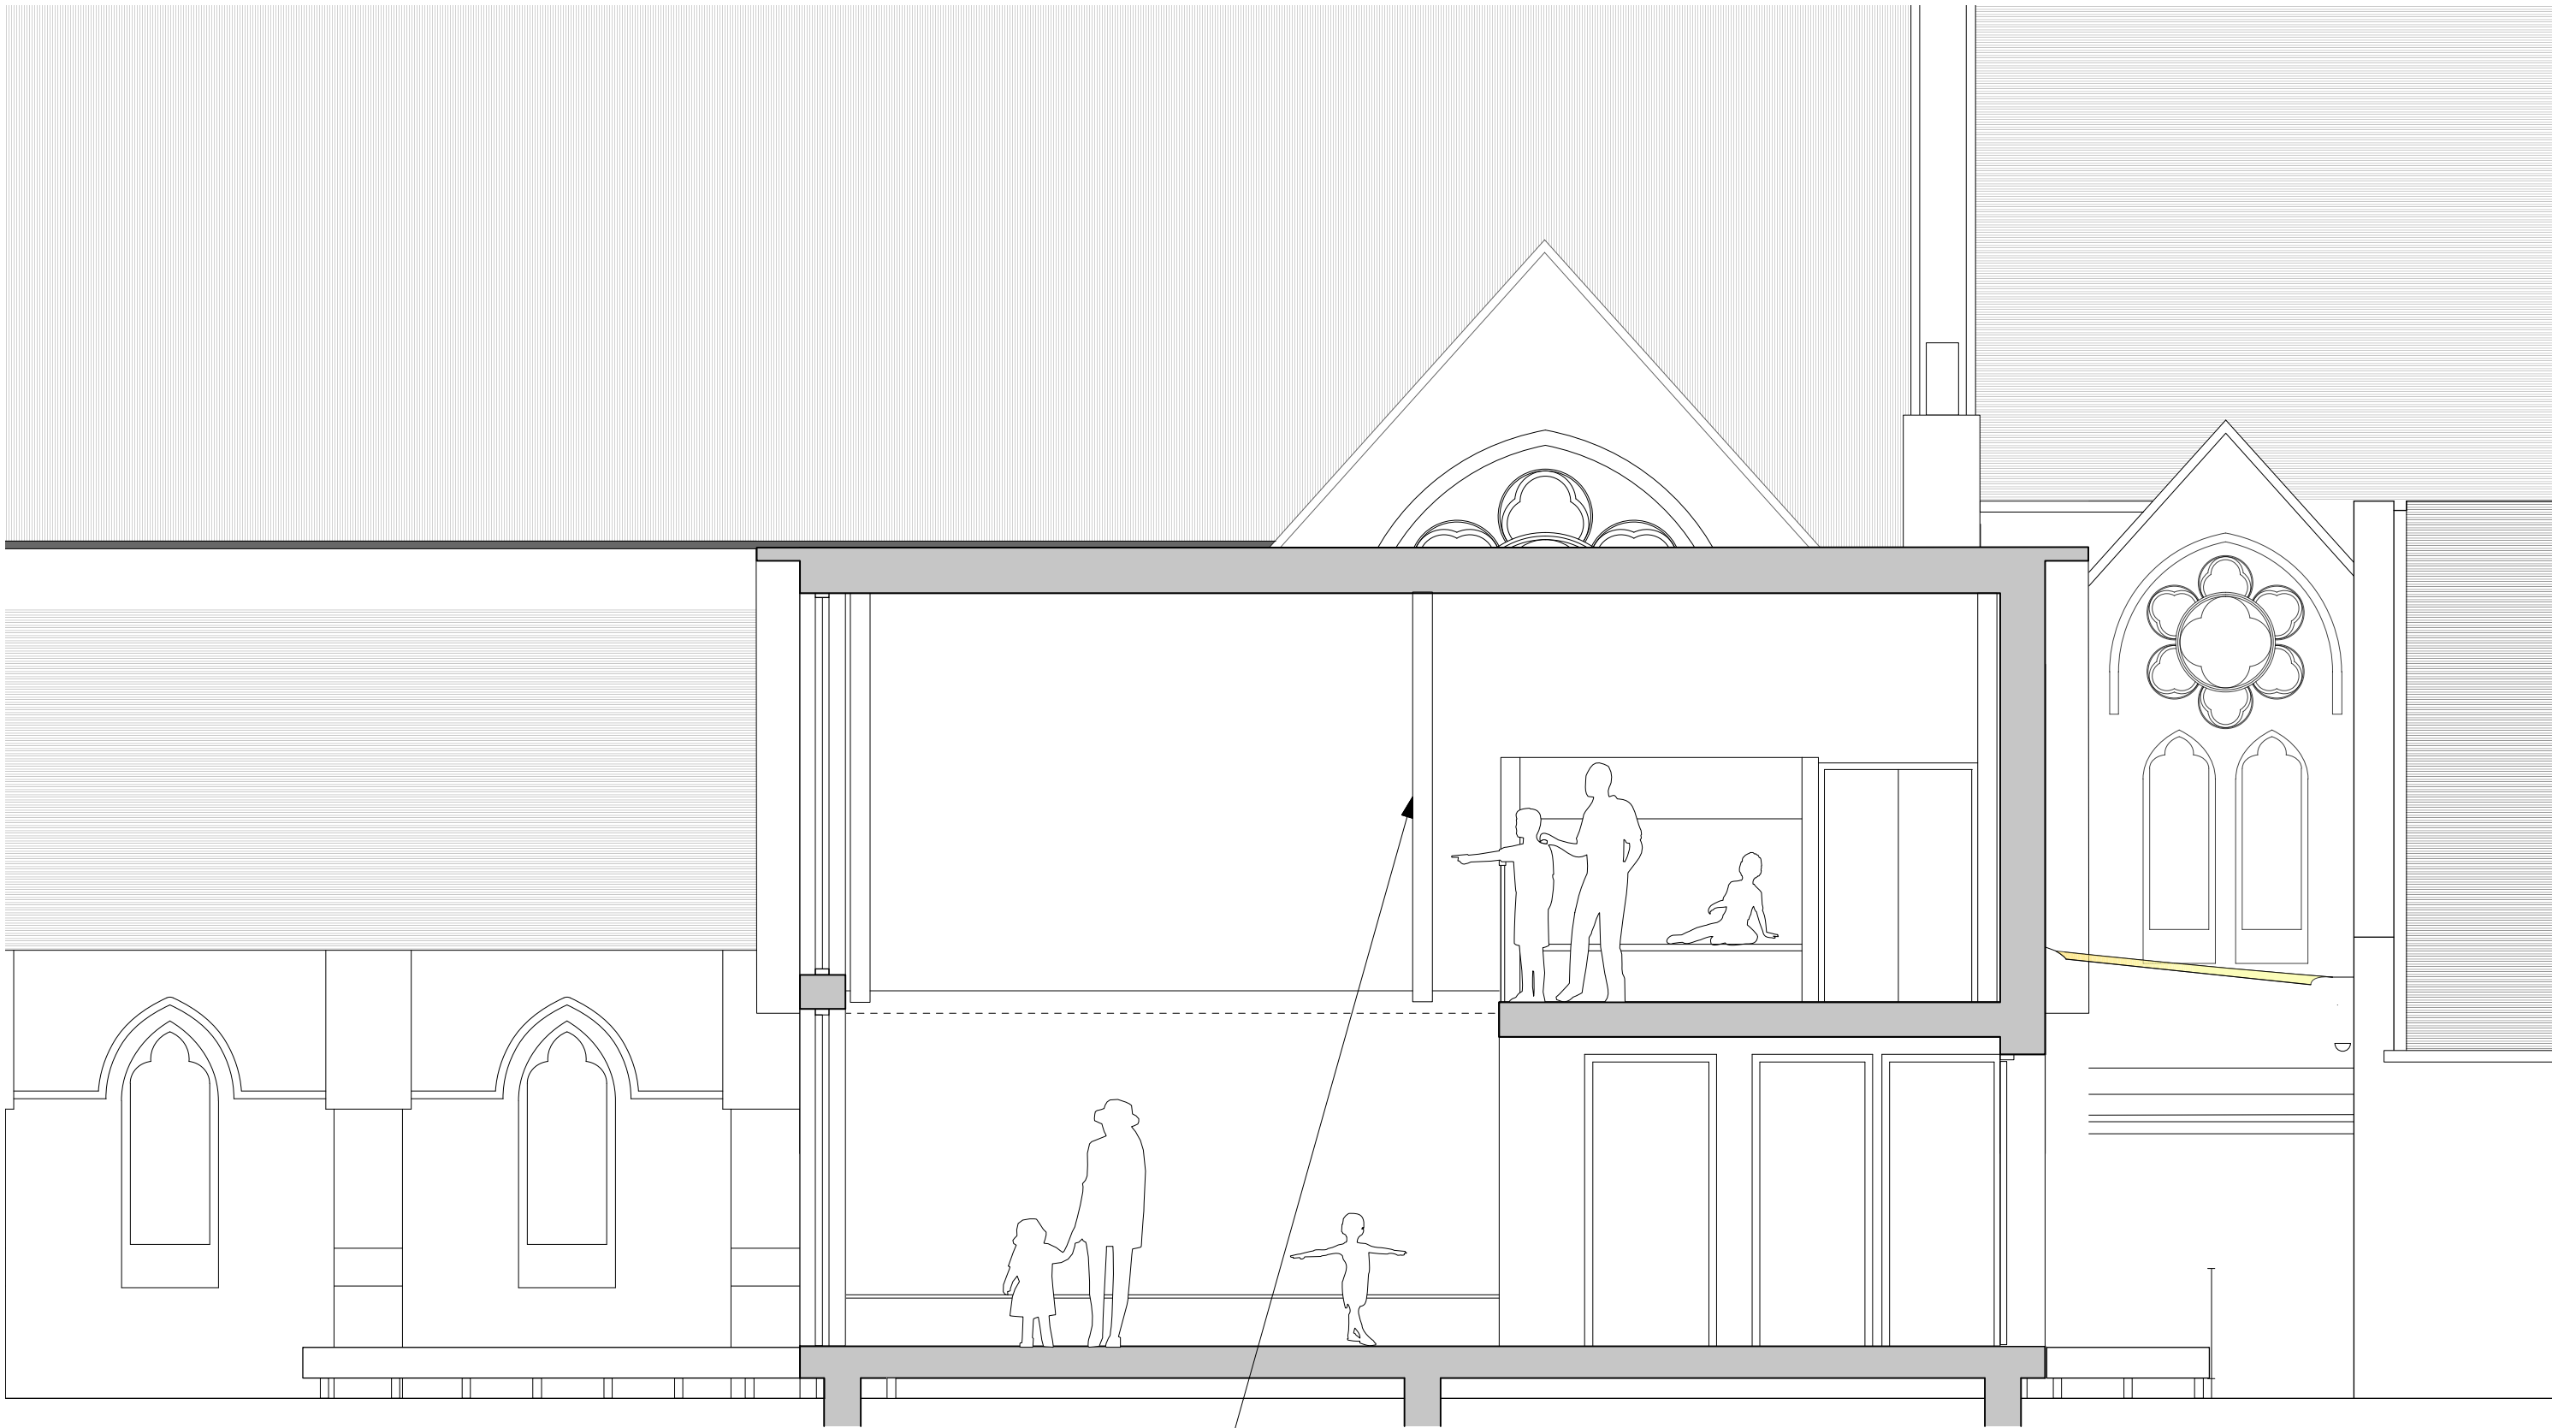

Oak-framed trusses (3 No.)

0 1 2 3 4 M

GUS ALEXANDER ARCHITECTS 70 Cowcross Street, London EC1M 6EY tel. 0203 757 5450, fax. 0207 336 6890 e-mail. gusalex@btinternet.com		drawing PROPOSED SECTION B - B	
		project status PLANNING	
project All Saints Church, N6 4QH		drawn job number	checked drawing number 21
		scale 1:50 @ A3	date June 2023
		revision	




New fence

New gate &
entrance arch

0 1 2 3 4 5 M

GUS ALEXANDER ARCHITECTS 70 Cowcross Street, London EC1M 6EY tel. 0203 757 5450, fax. 0207 336 6890 e-mail. gusalex@btinternet.com		drawing PROPOSED NORTH ELEVATION	
		project status PLANNING	
project All Saints Church, N6 4QH		drawn	checked
		scale 1:100 @ A3	date June 2023
		job number	revision
			22

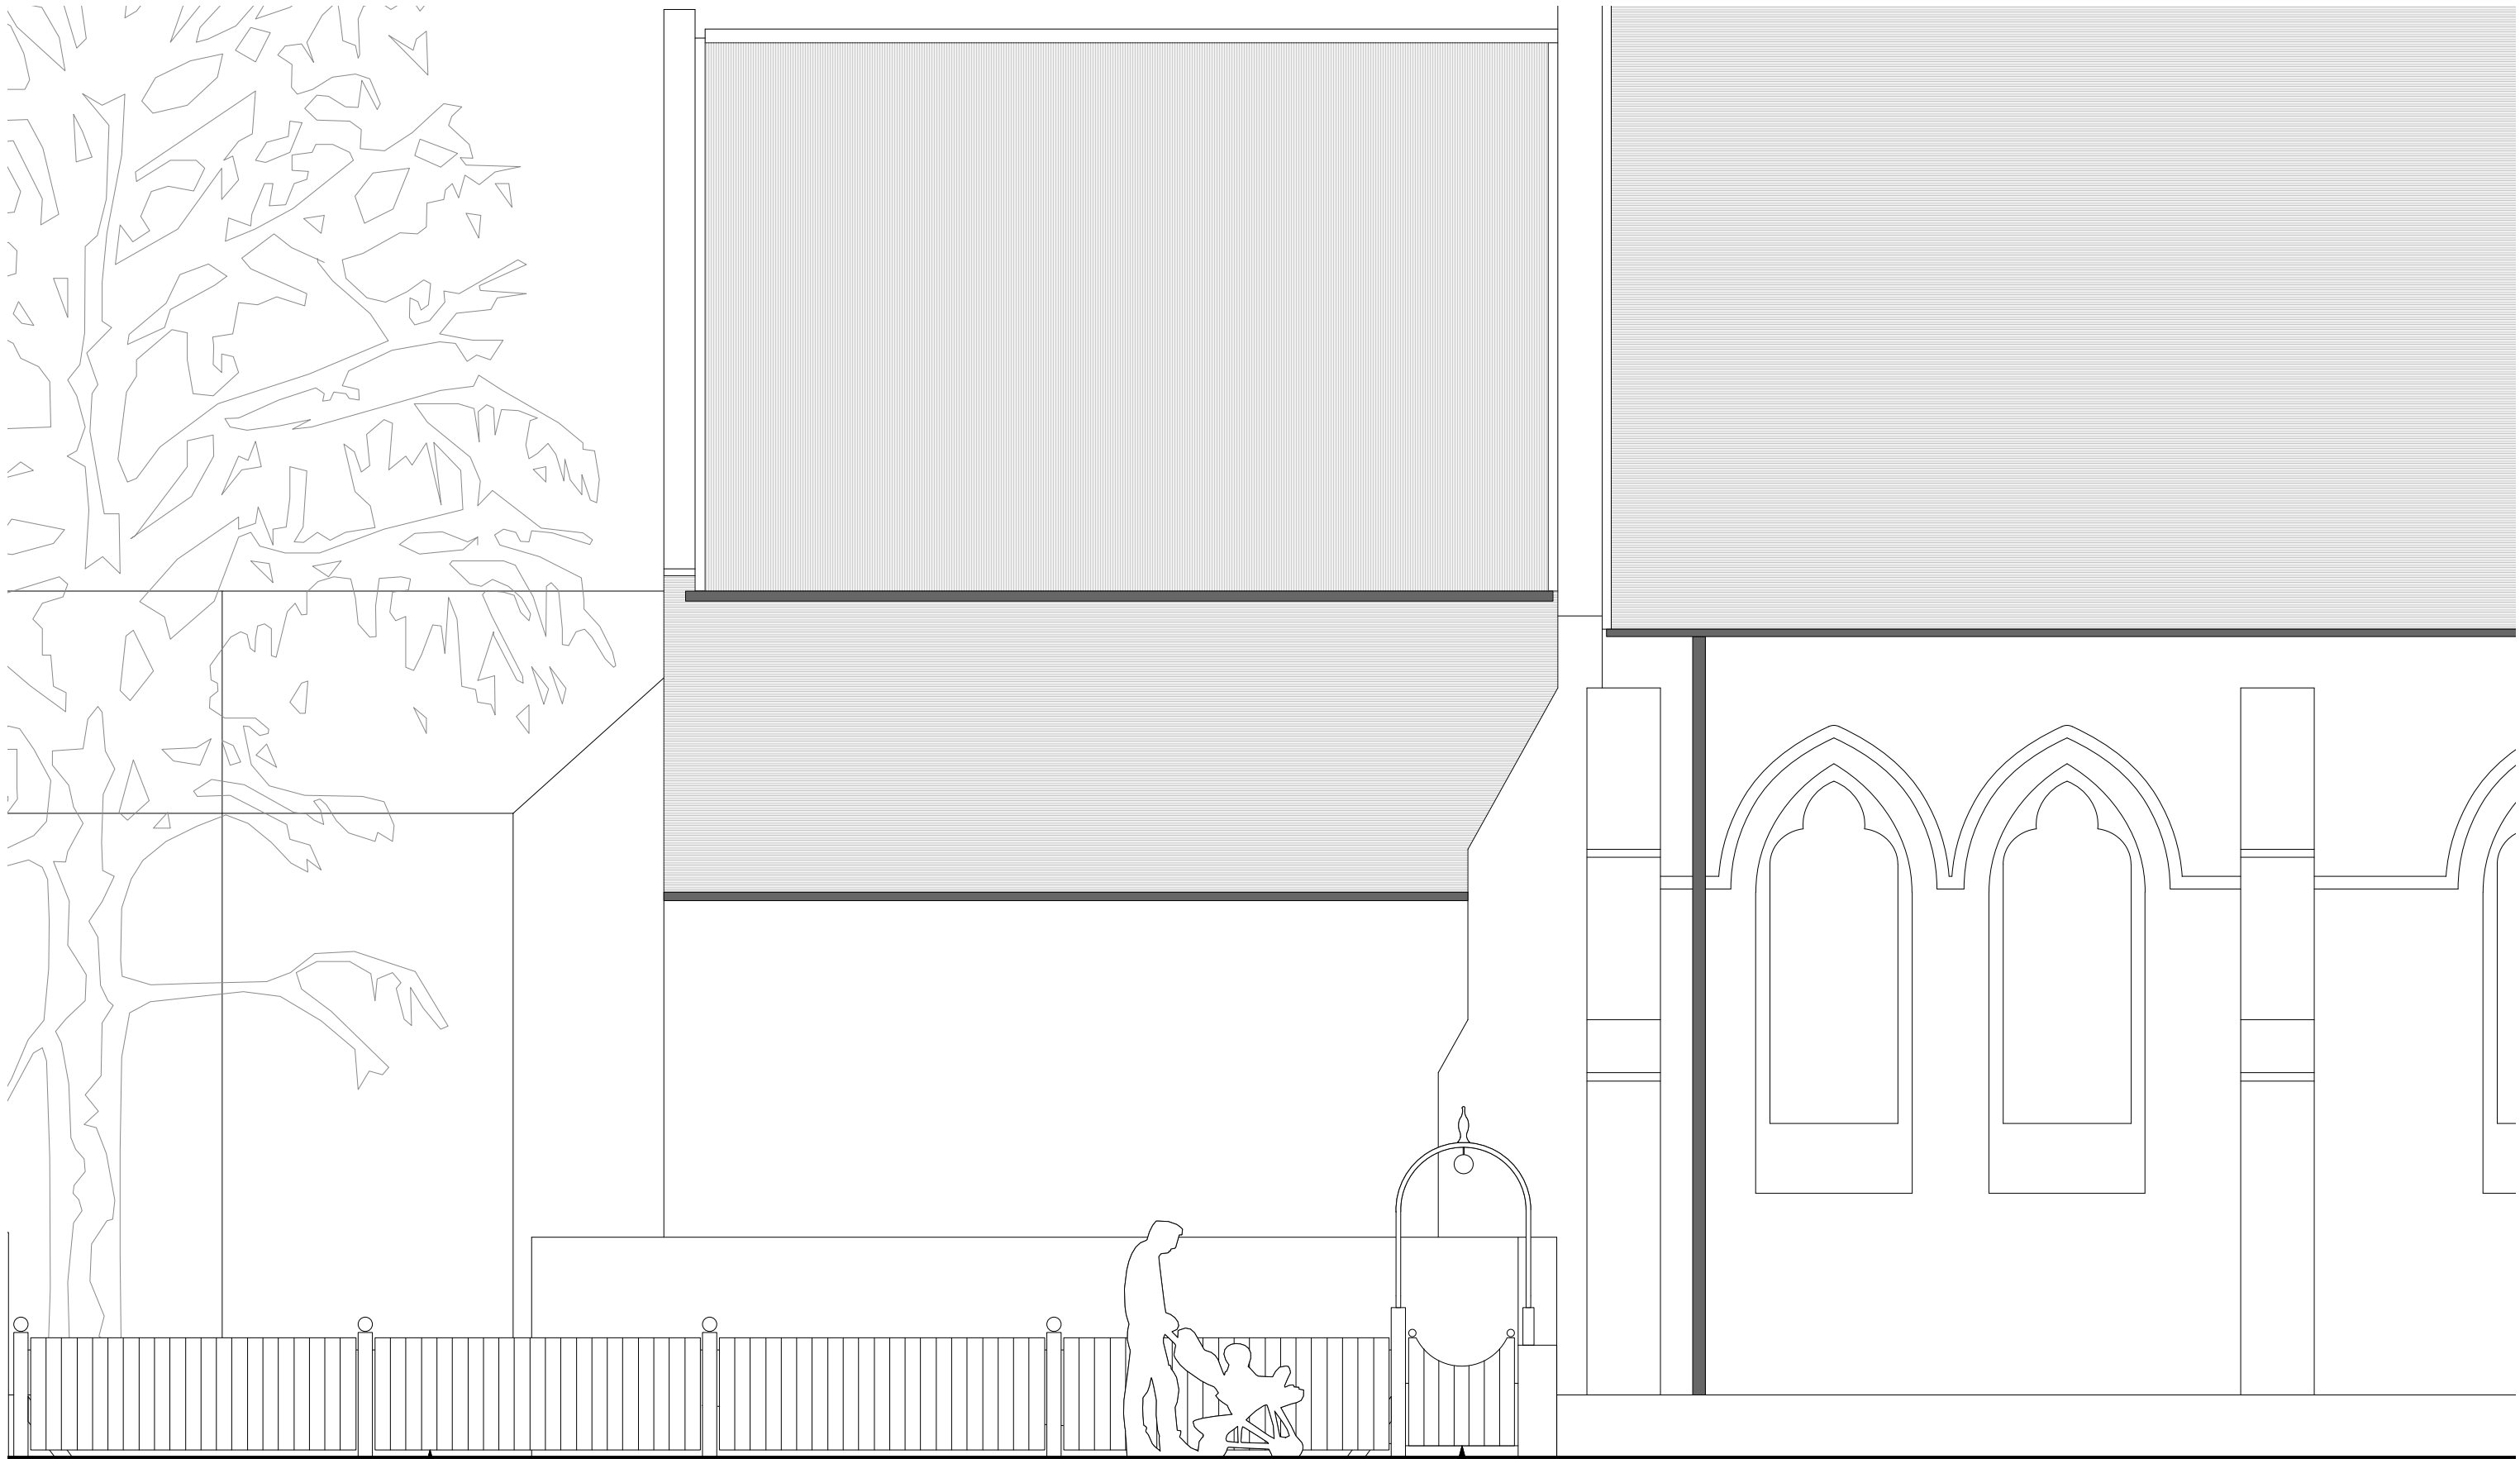

New fence

New gate &
entrance arch

0 1 2 3 4 M

GUS ALEXANDER ARCHITECTS 70 Cowcross Street, London EC1M 6EY tel. 0203 757 5450, fax. 0207 336 6890 e-mail. gusalex@btinternet.com		drawing PROPOSED NORTH ELEVATION	
		project status PLANNING	
project All Saints Church, N6 4QH		drawn	checked
		scale 1:50 @ A3	date June 2023
		job number	drawing number 23
		revision	