
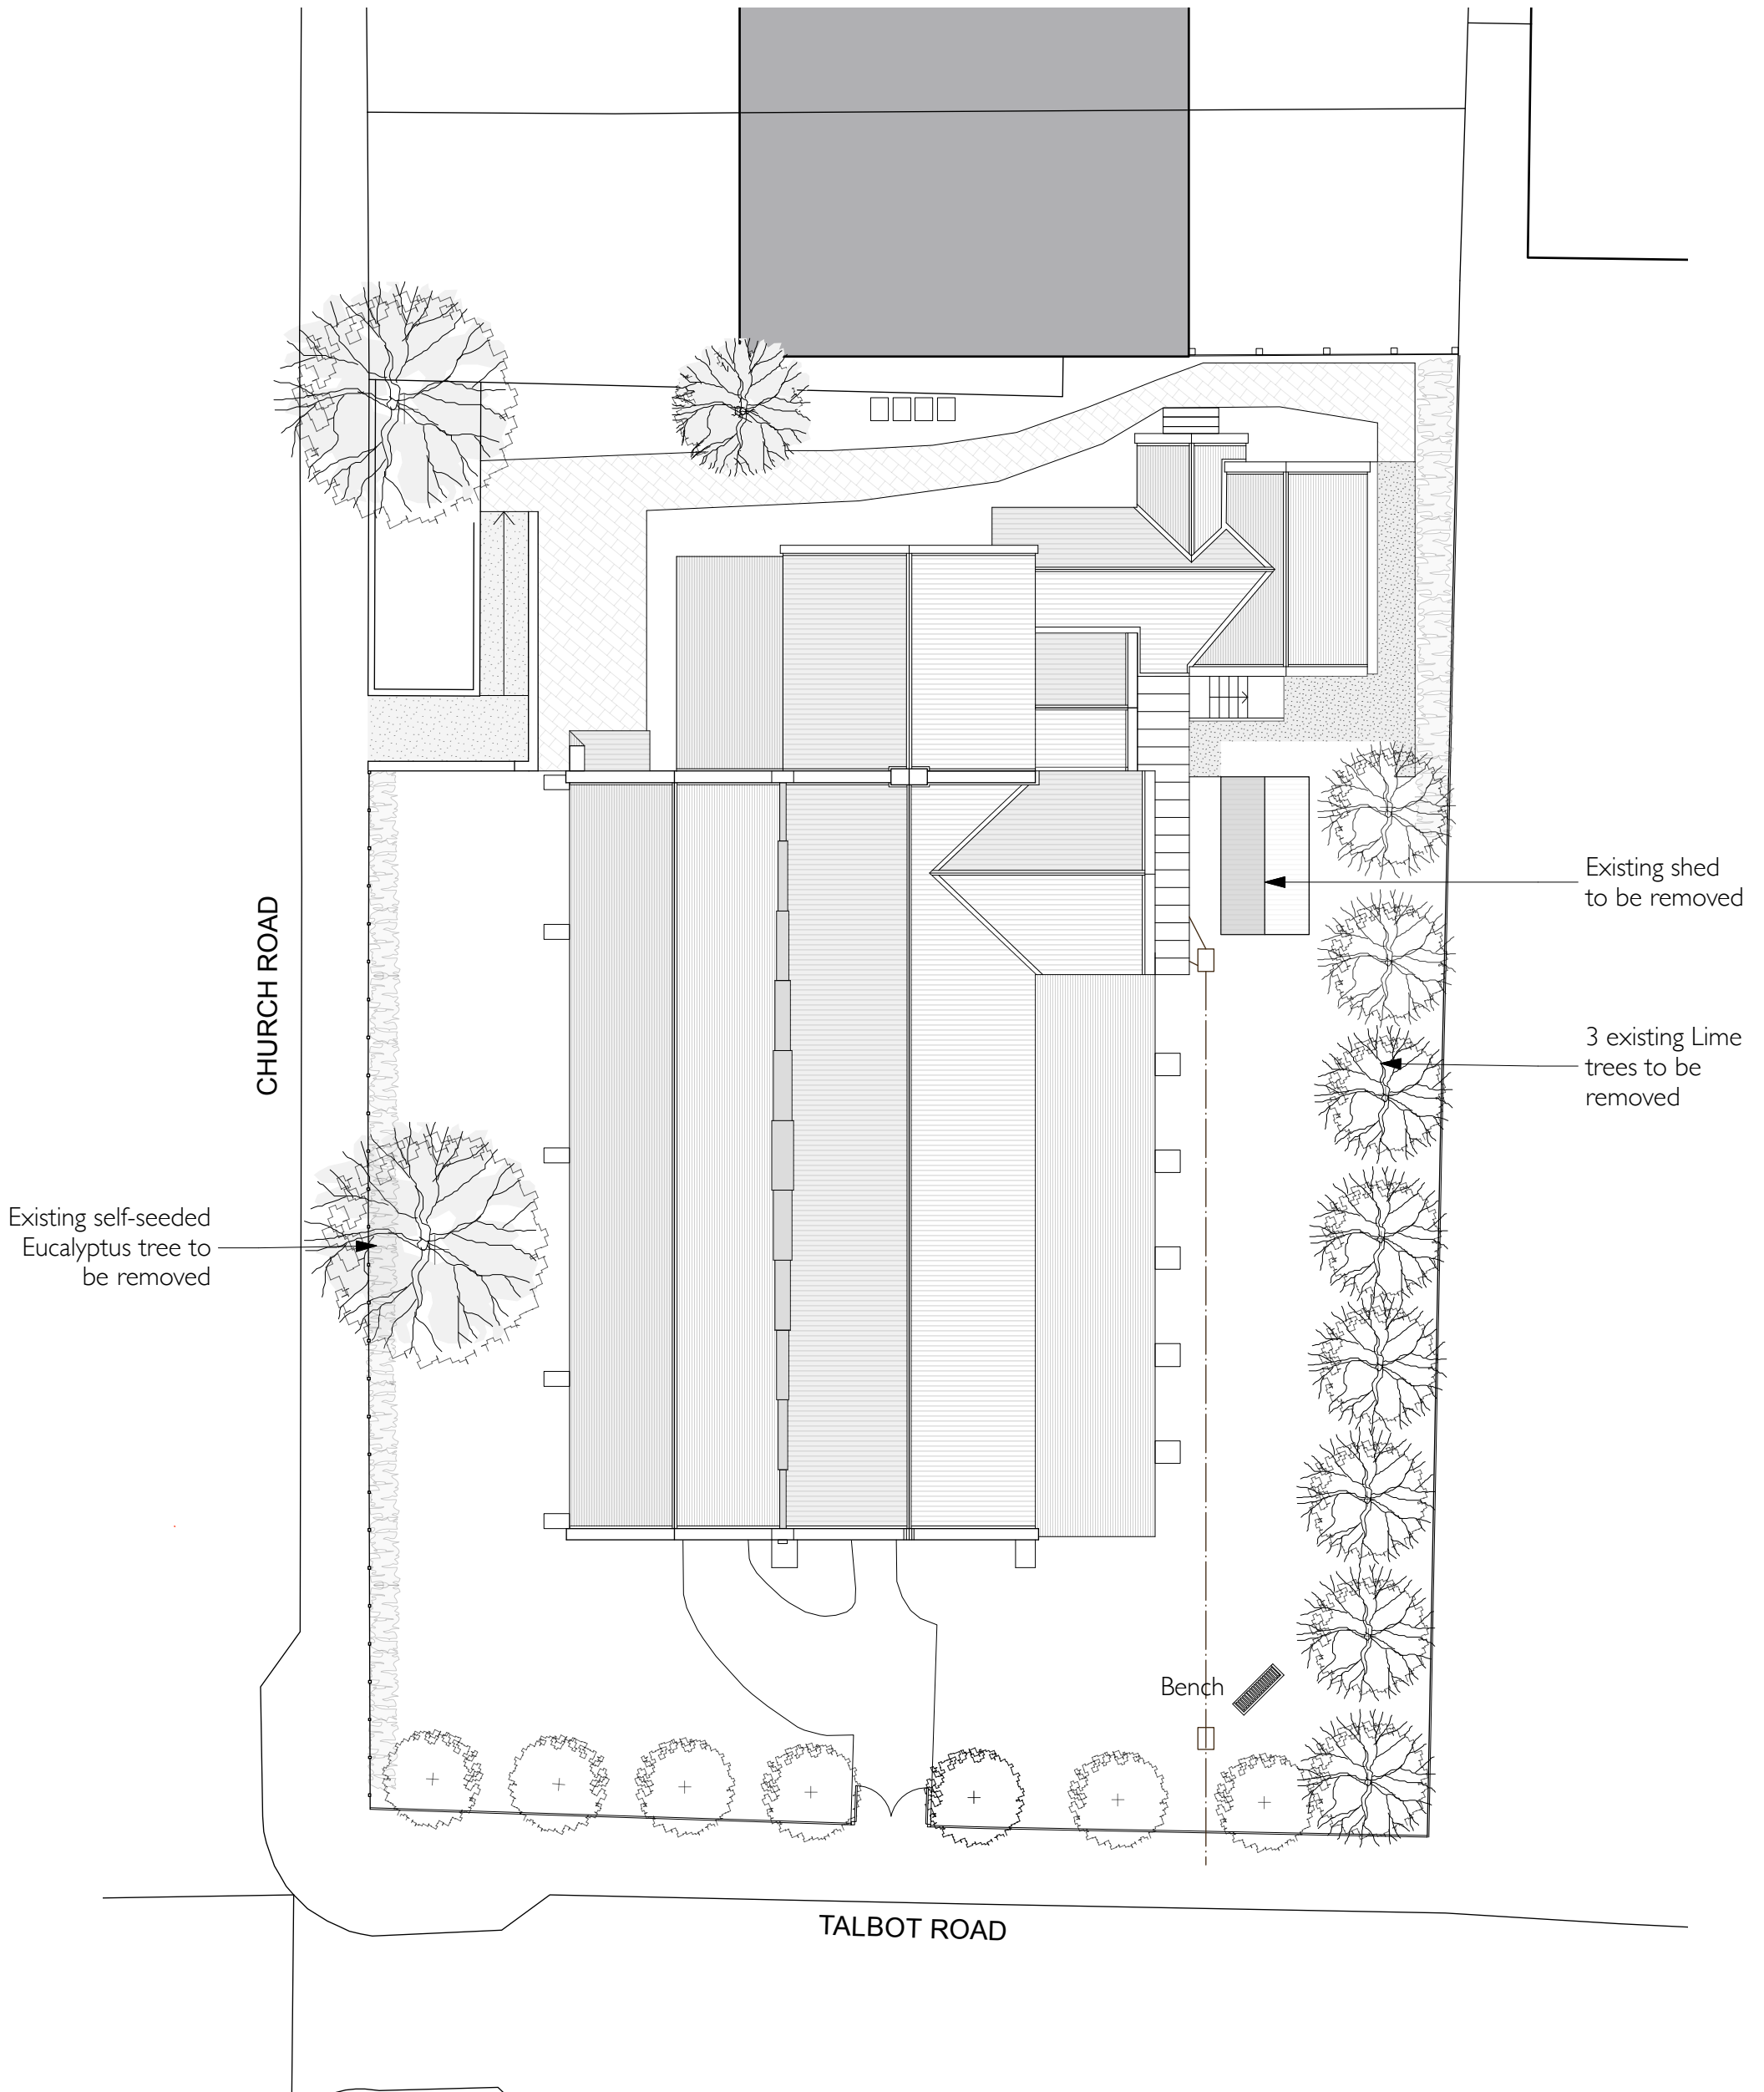



0 5 15 M

GUS ALEXANDER ARCHITECTS 70 Cowcross Street, London EC1M 6EY tel. 0203 757 5450, fax. 0207 336 6890 e-mail. gusalex@btinternet.com		drawing EXISTING SITE PLAN	
		project status PLANNING	
project All Saints Church, N6 4QH	drawn	checked	scale 1:200 @ A3
	job number	drawing number 02	date June 2023
		revision	

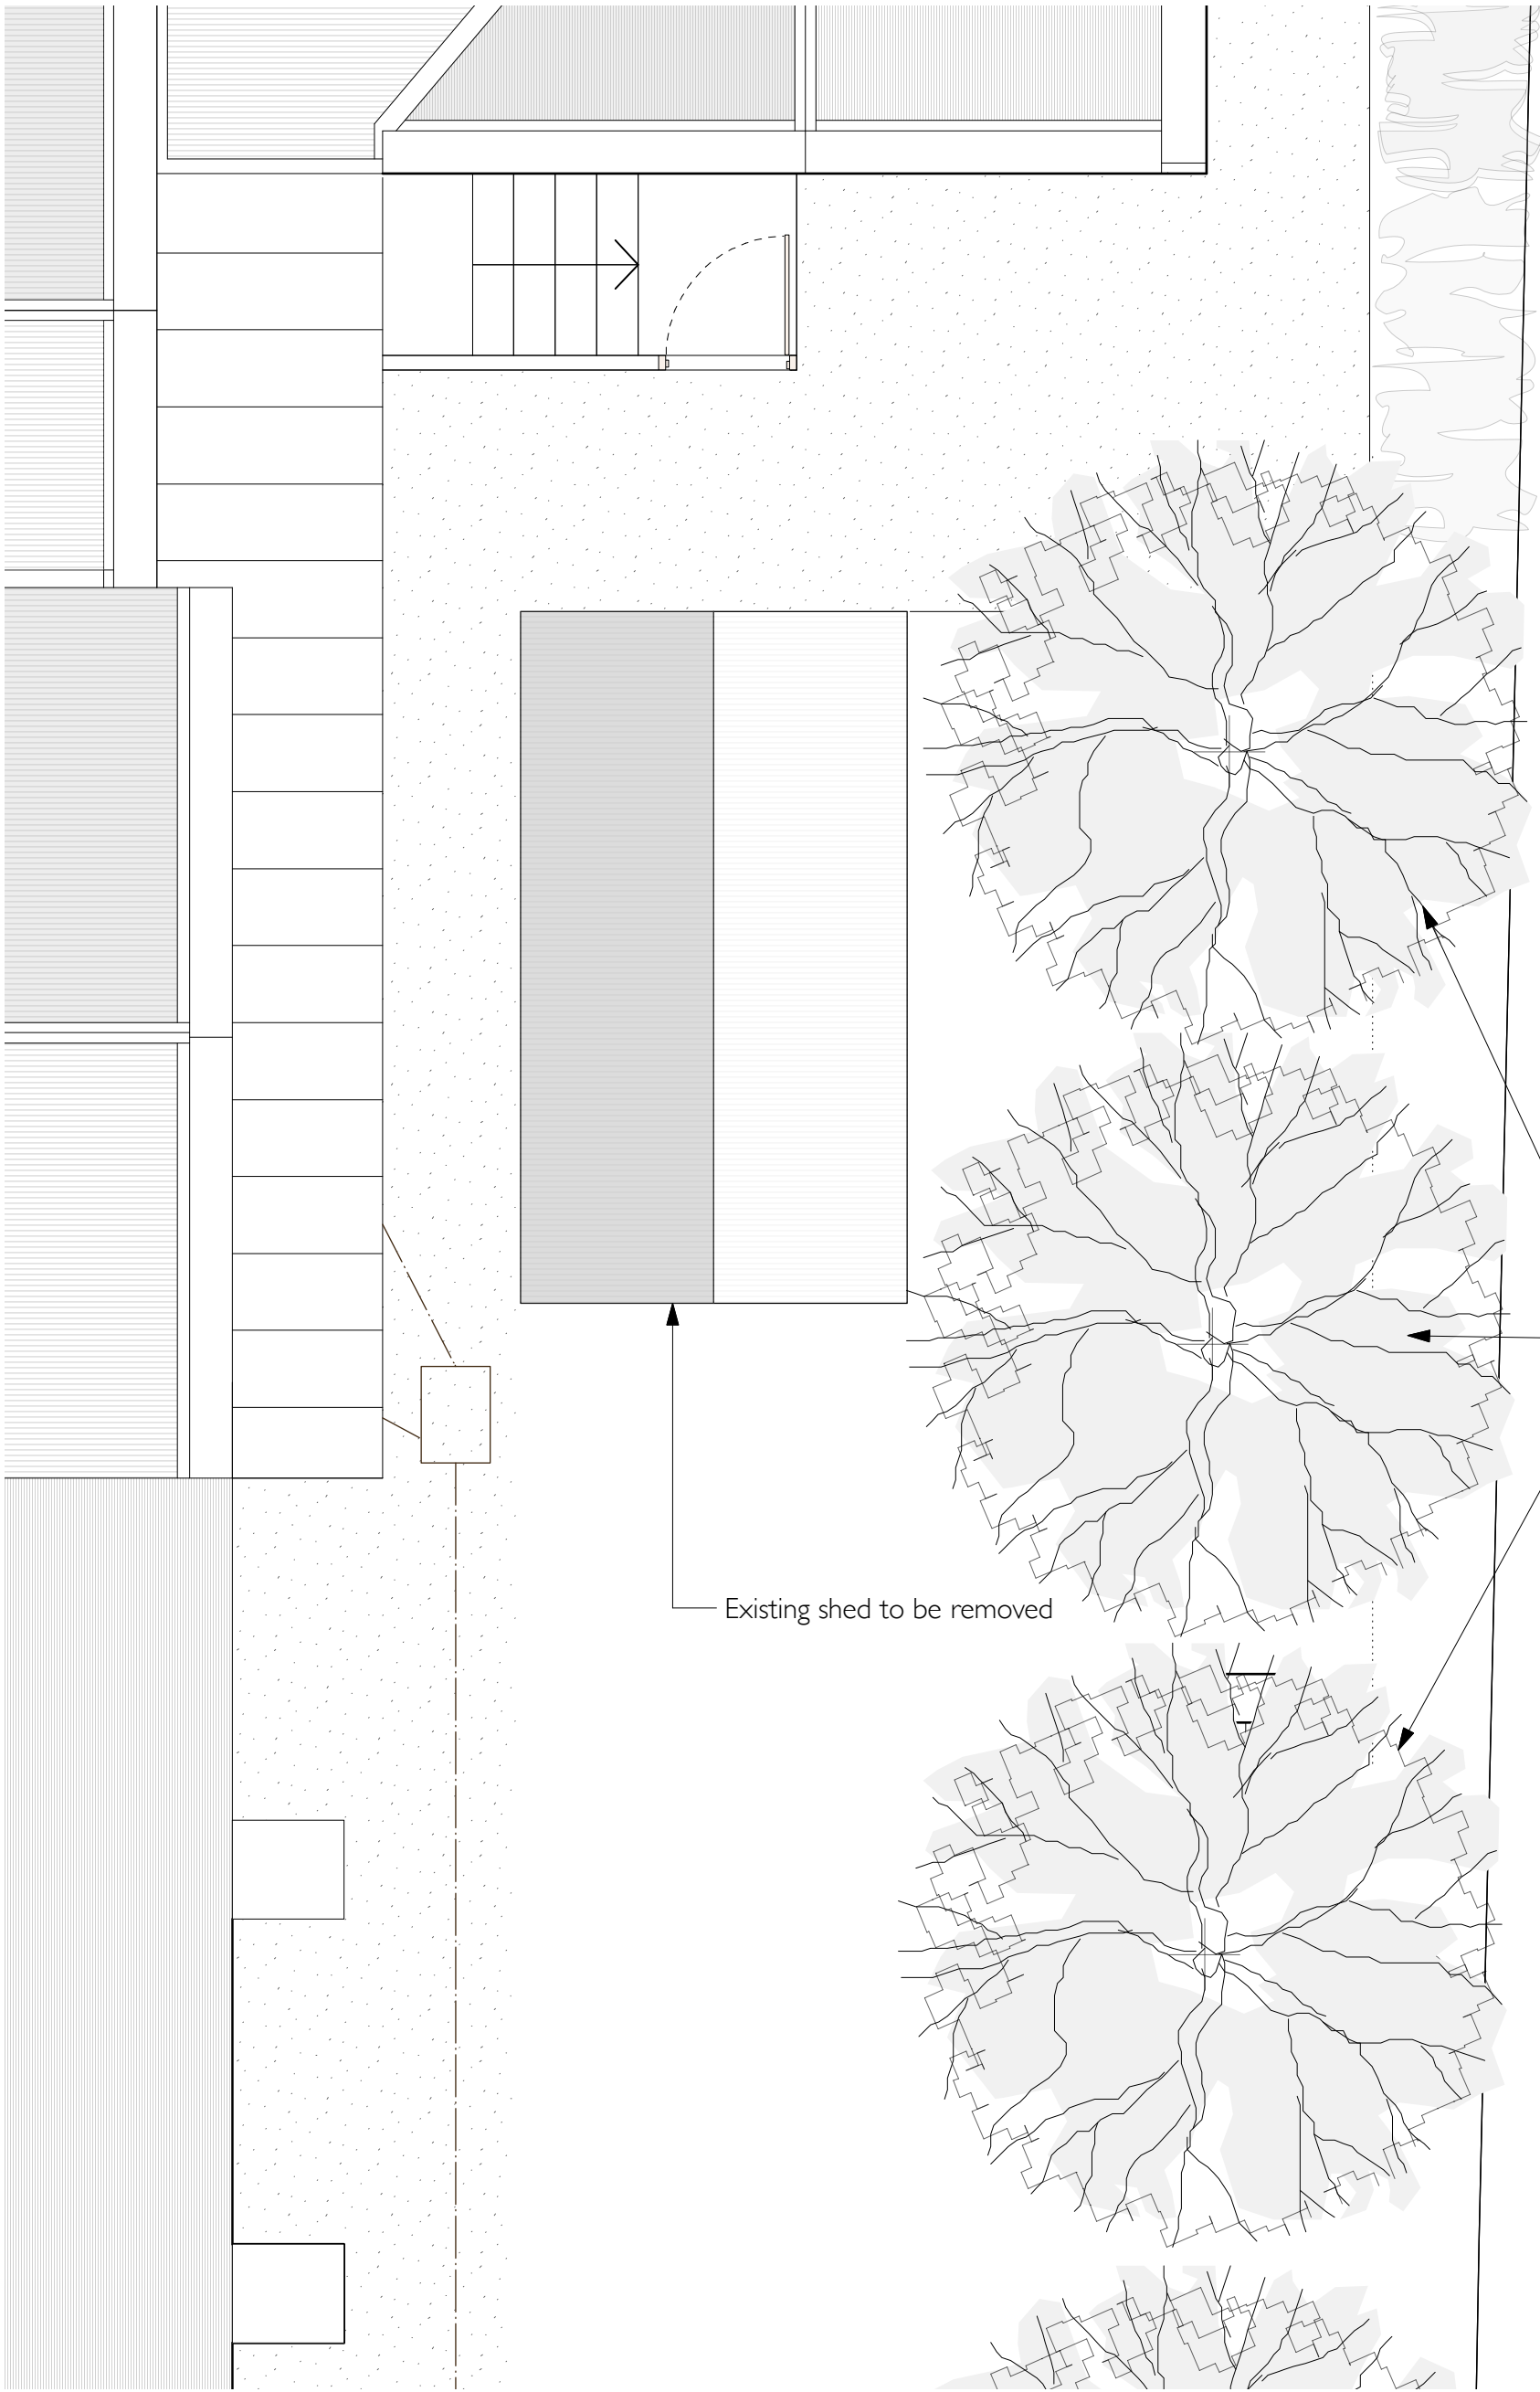

Existing shed to be removed

3 existing Lime trees to be removed

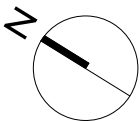

0 1 2 3 4 M

GUS ALEXANDER ARCHITECTS 70 Cowcross Street, London EC1M 6EY tel. 0203 757 5450, fax. 0207 336 6890 e-mail. gusalex@btinternet.com		drawing EXISTING ROOF PLAN	
		project status PLANNING	
project All Saints Church, N6 4QH	drawn	checked	scale 1:50 @ A3
	job number	drawing number 03	date June 2023
		revision	