
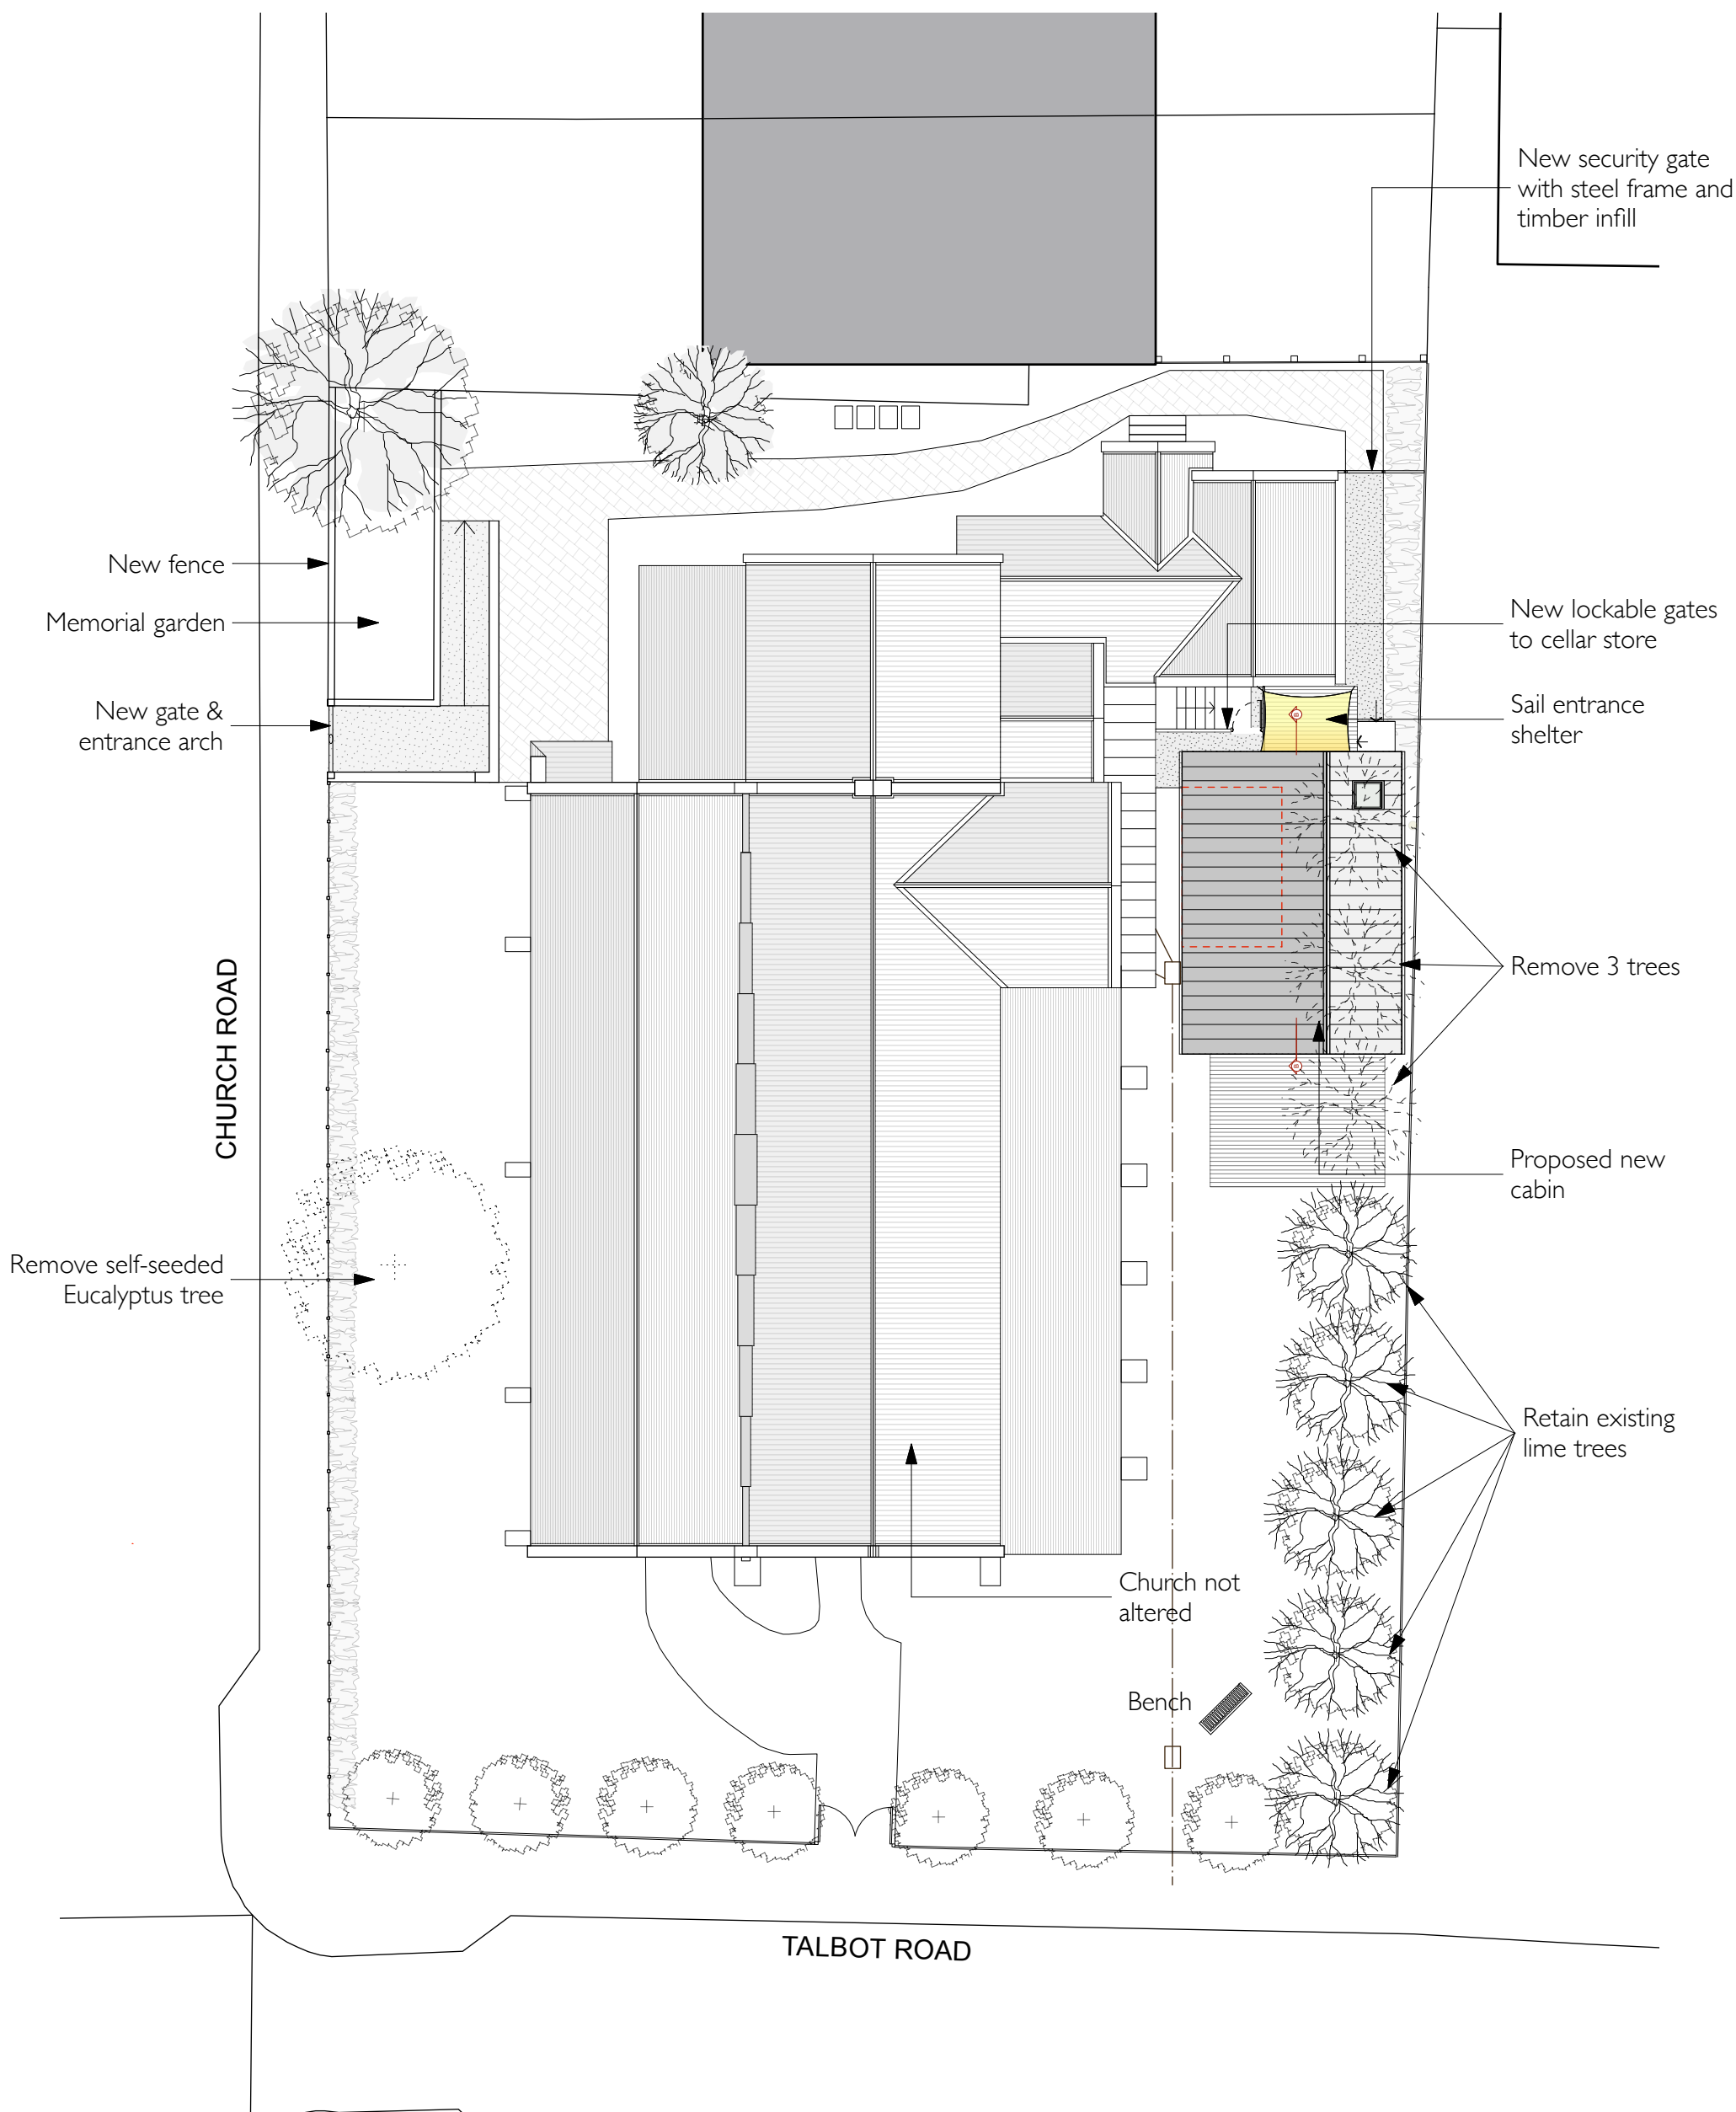
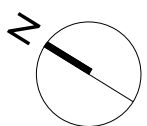


0 5 15 M



GUS ALEXANDER ARCHITECTS 70 Cowcross Street, London EC1M 6EY tel. 0203 757 5450, fax. 0207 336 6890 e-mail. gusalex@btinternet.com		drawing		PROPOSED SITE PLAN	
		project status		PLANNING	
project		drawn	checked	scale	date
All Saints Church, N6 4QH				1:200 @ A3	June 2023
job number		drawing number		revision	
		10			

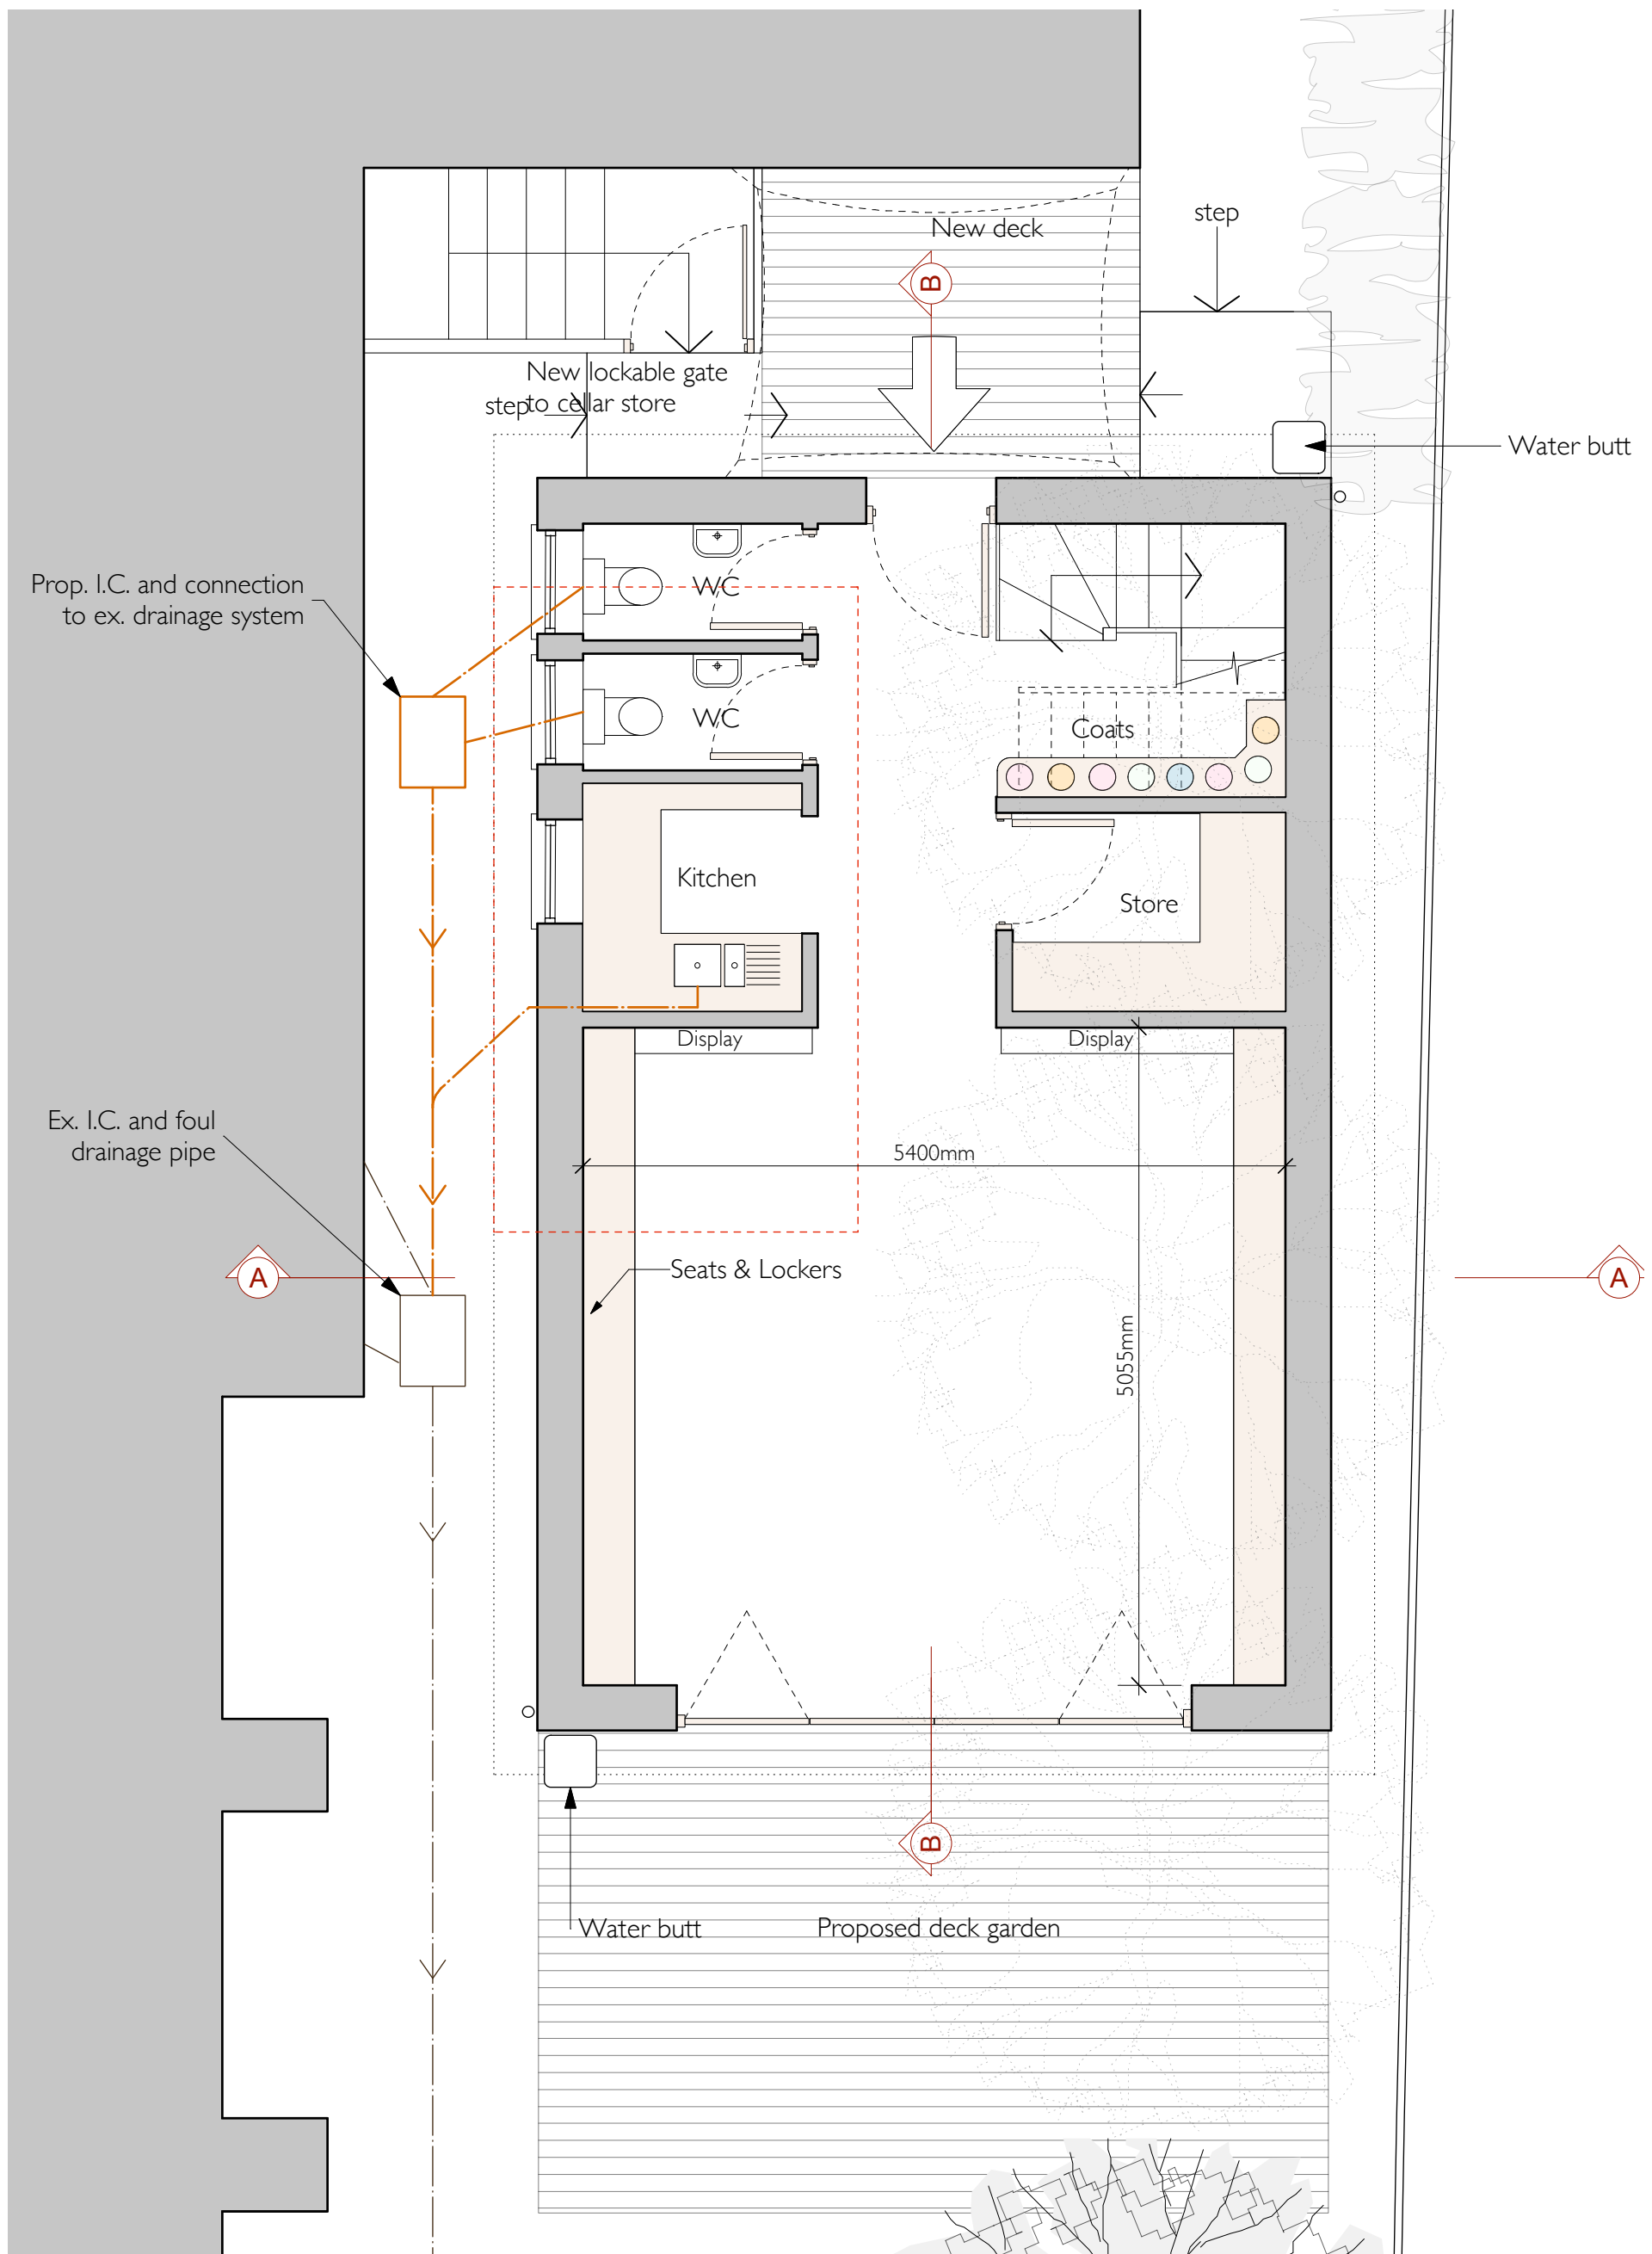

0 1 2 3 4 M


New crèche formed in prefabricated softwood framing, lined internally with ply and externally with coloured render. Main structure to be supported on concrete mini piles.

GUS ALEXANDER ARCHITECTS 70 Cowcross Street, London EC1M 6EY tel. 0203 757 5450, fax. 0207 336 6890 e-mail. gusalex@btinternet.com		drawing				PROPOSED GROUND FLOOR PLAN		
		project status				PLANNING		
project	All Saints Church, N6 4QH	drawn	checked	scale	1:50 @ A3		date	June 2023
		job number		drawing number			revision	
				11				

 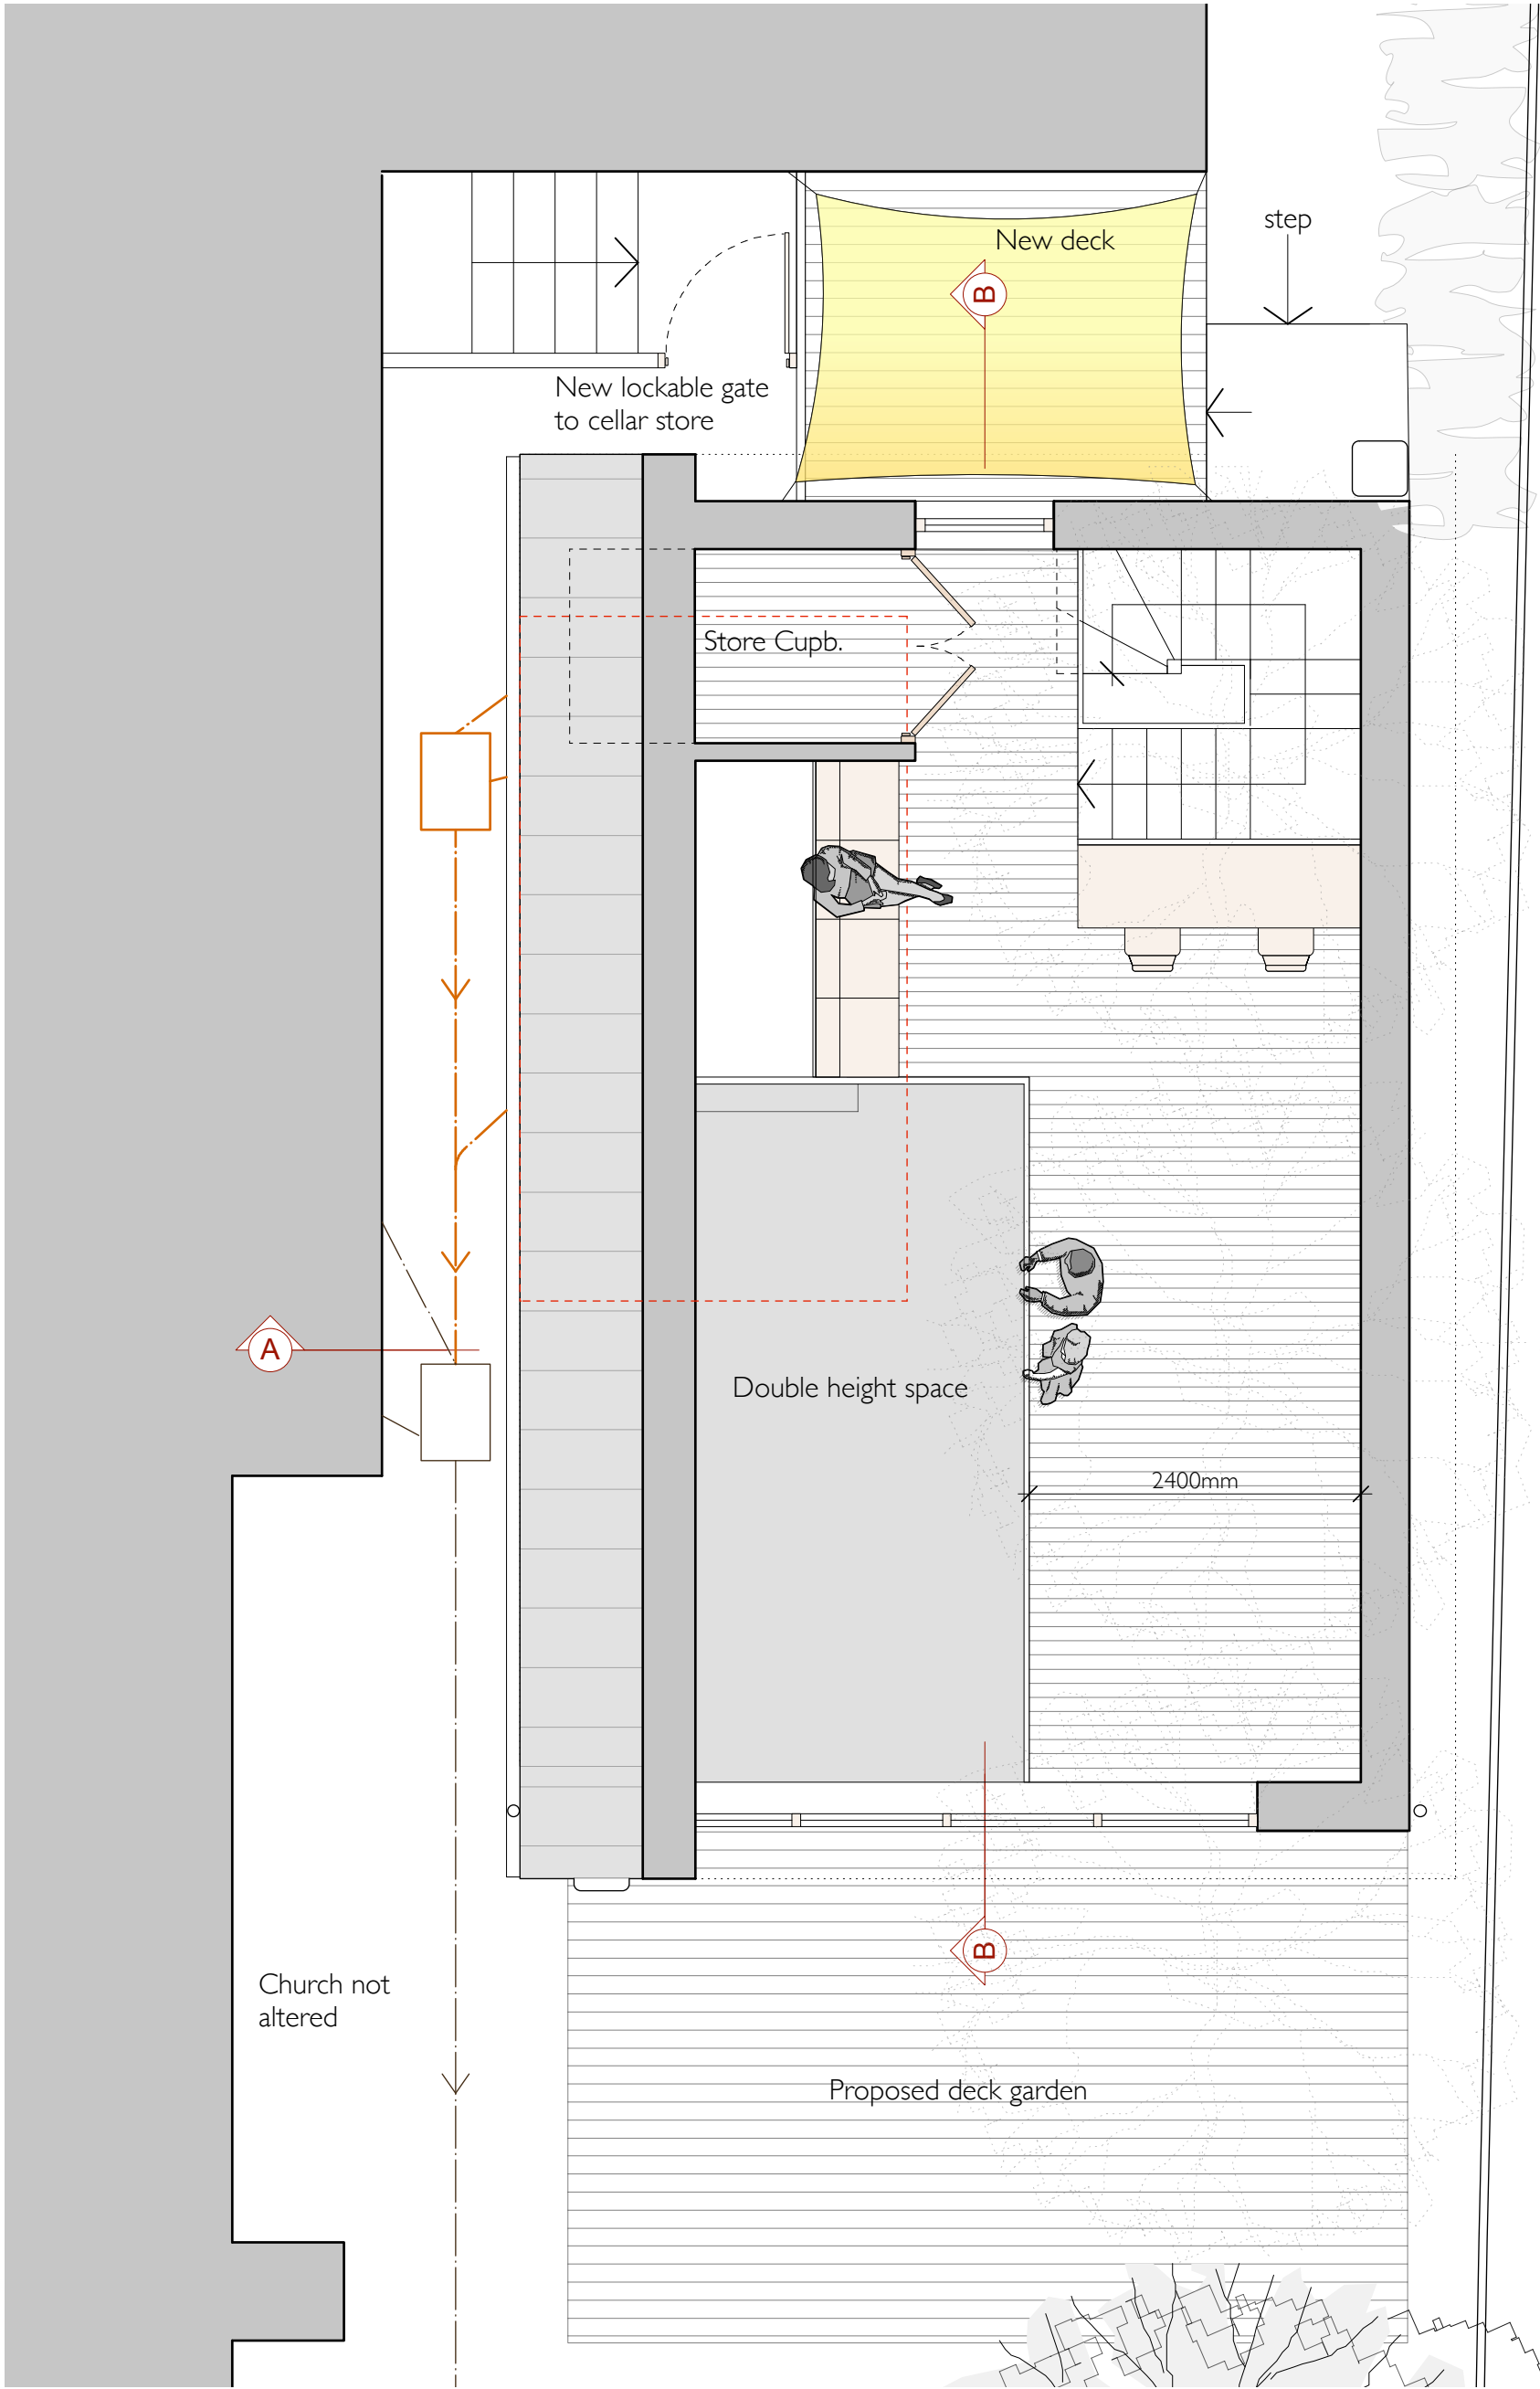

0 1 2 3 4 M

GUS ALEXANDER ARCHITECTS 70 Cowcross Street, London EC1M 6EY tel. 0203 757 5450, fax. 0207 336 6890 e-mail. gusalex@btinternet.com		drawing PROPOSED FIRST FLOOR PLAN	
		project status PLANNING	
project All Saints Church, N6 4QH	drawn	checked	scale 1:50 @ A3
	job number		date June 2023
		drawing number 12	revision

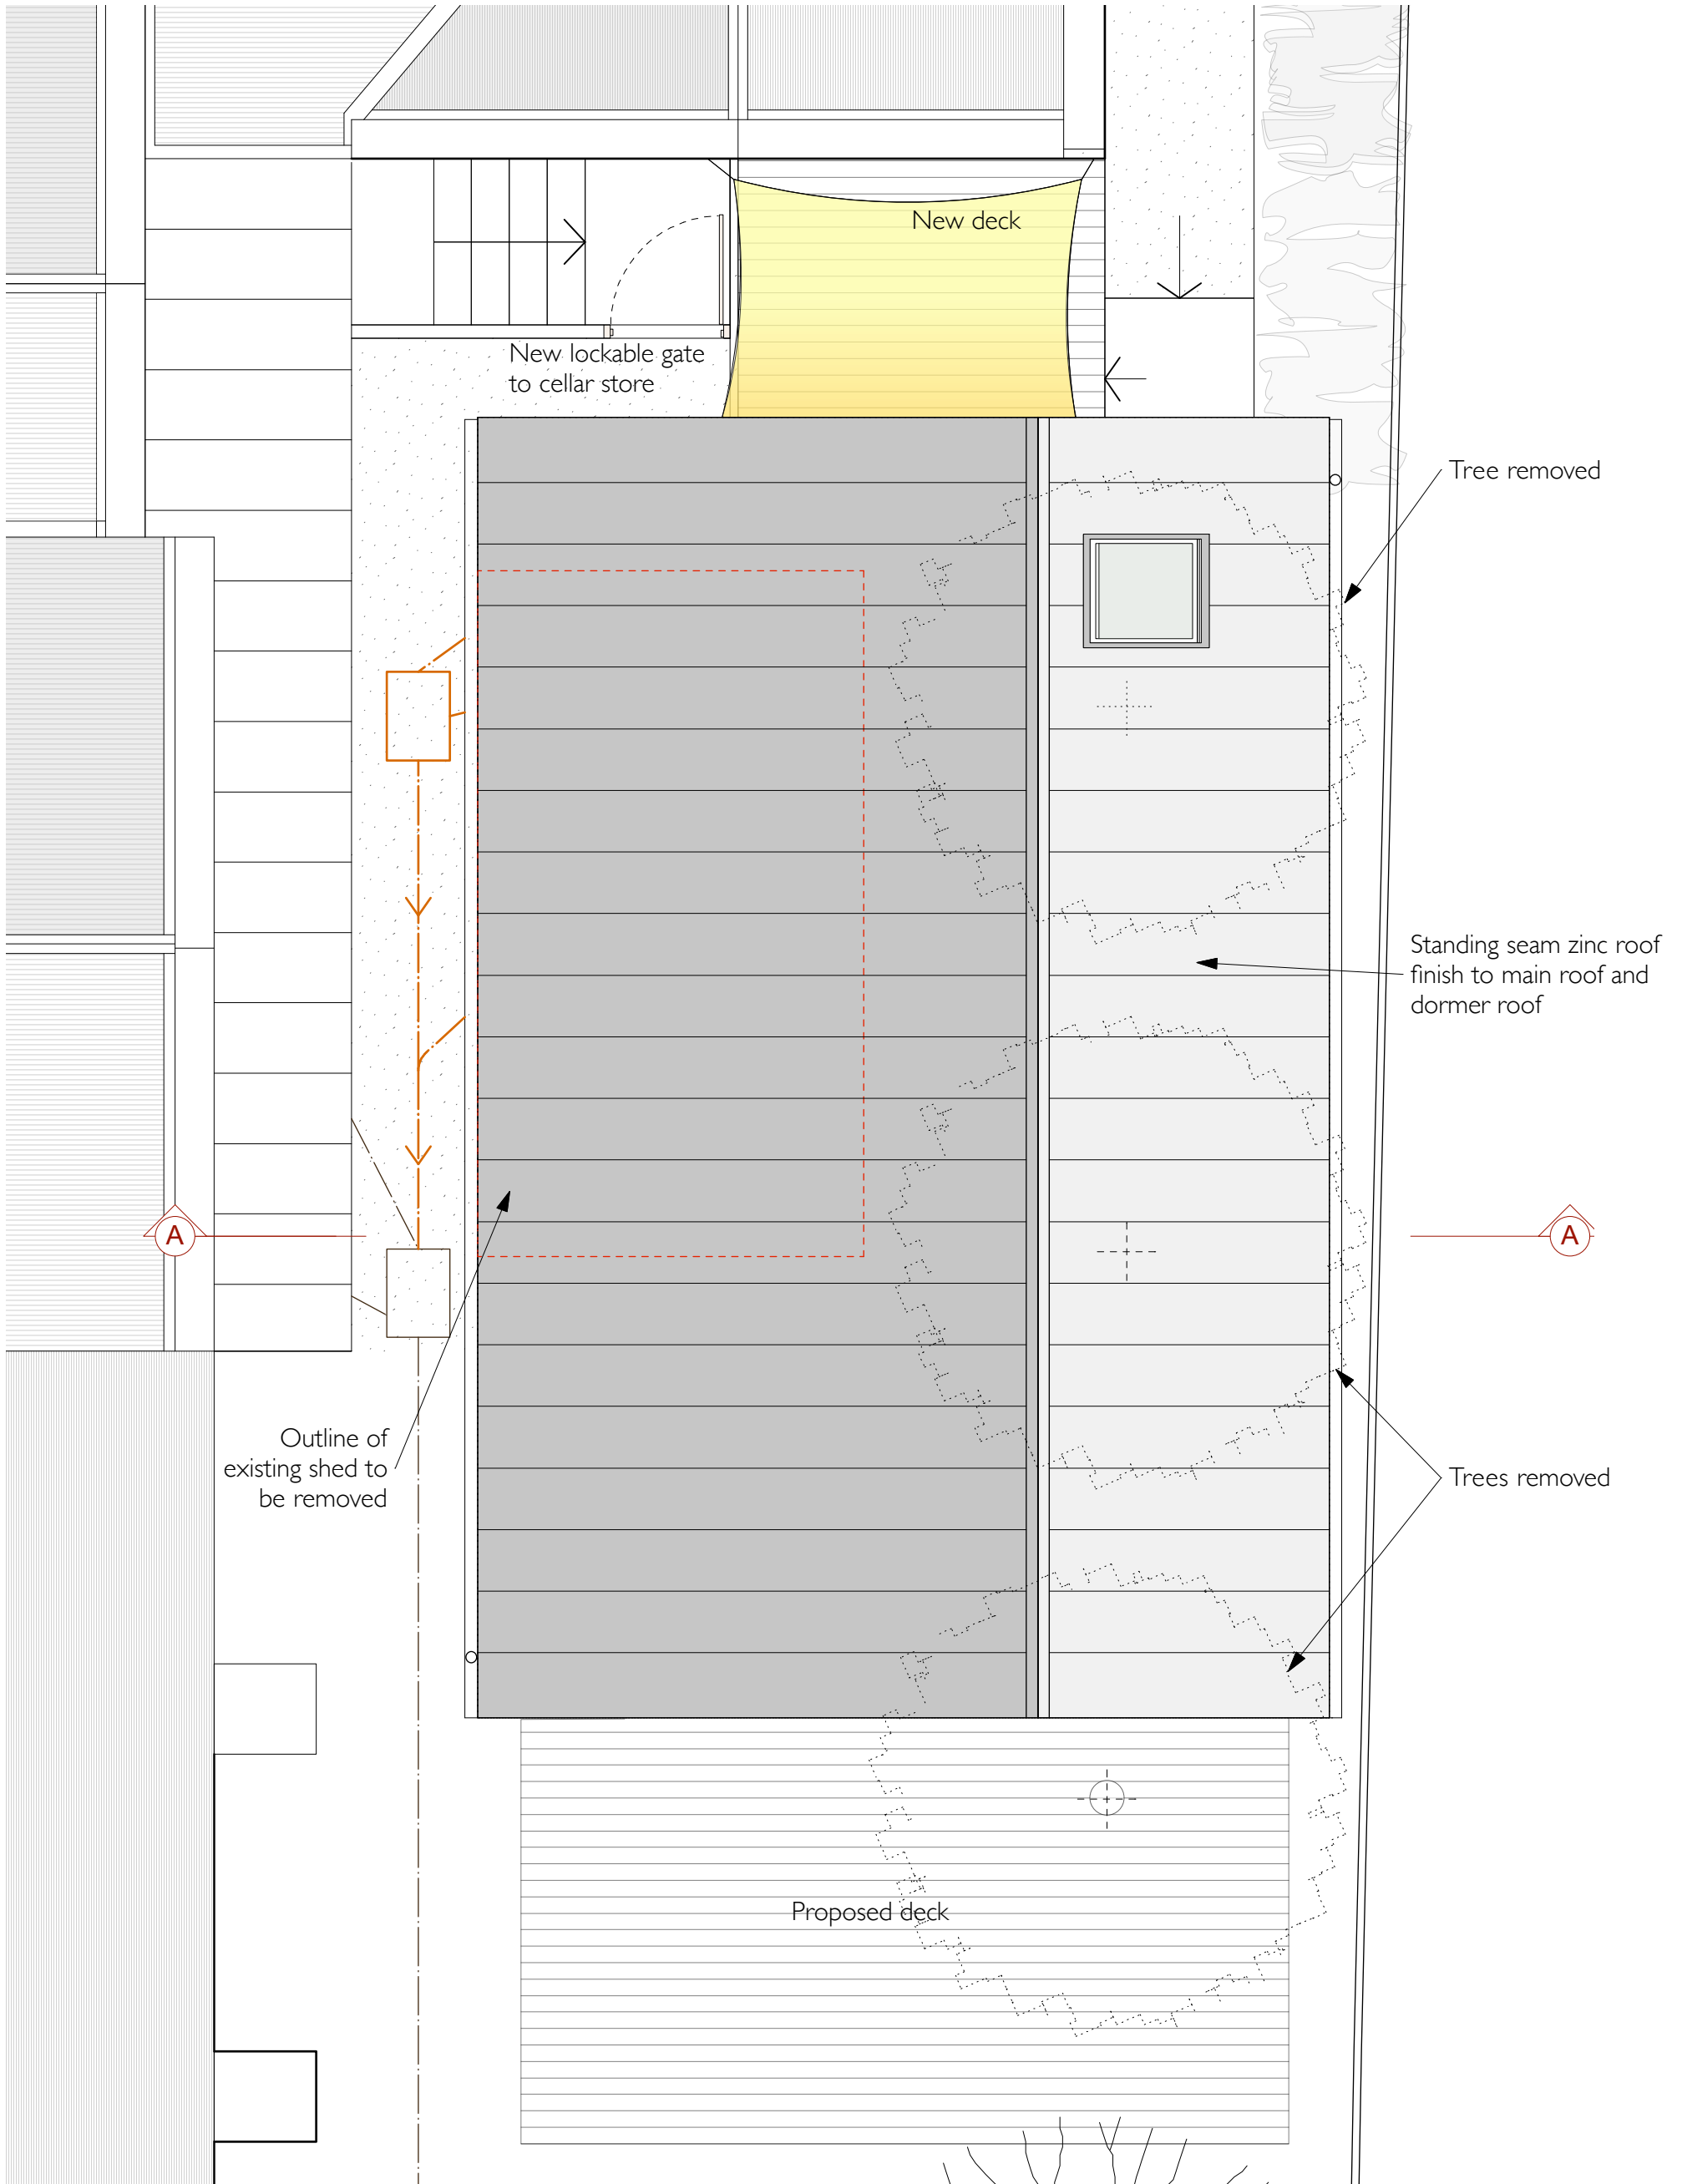

GUS ALEXANDER ARCHITECTS 70 Cowcross Street, London EC1M 6EY tel. 0203 757 5450, fax. 0207 336 6890 e-mail. gusalex@btinternet.com		drawing PROPOSED ROOF PLAN	
		project status PLANNING	
project All Saints Church, N6 4QH	drawn	checked	scale 1:50 @ A3
	job number	drawing number 13	date June 2023
		revision	