


All dimensions are in millimeters unless noted otherwise.
All dimensions to be verified on site.
For any discrepancies and omissions, it is recipient's responsibility to verify the same specifically with the designer.
The copyright of this drawing is held by Statim Build. No unauthorized use or copies are permitted without our consent.




3244913289

01

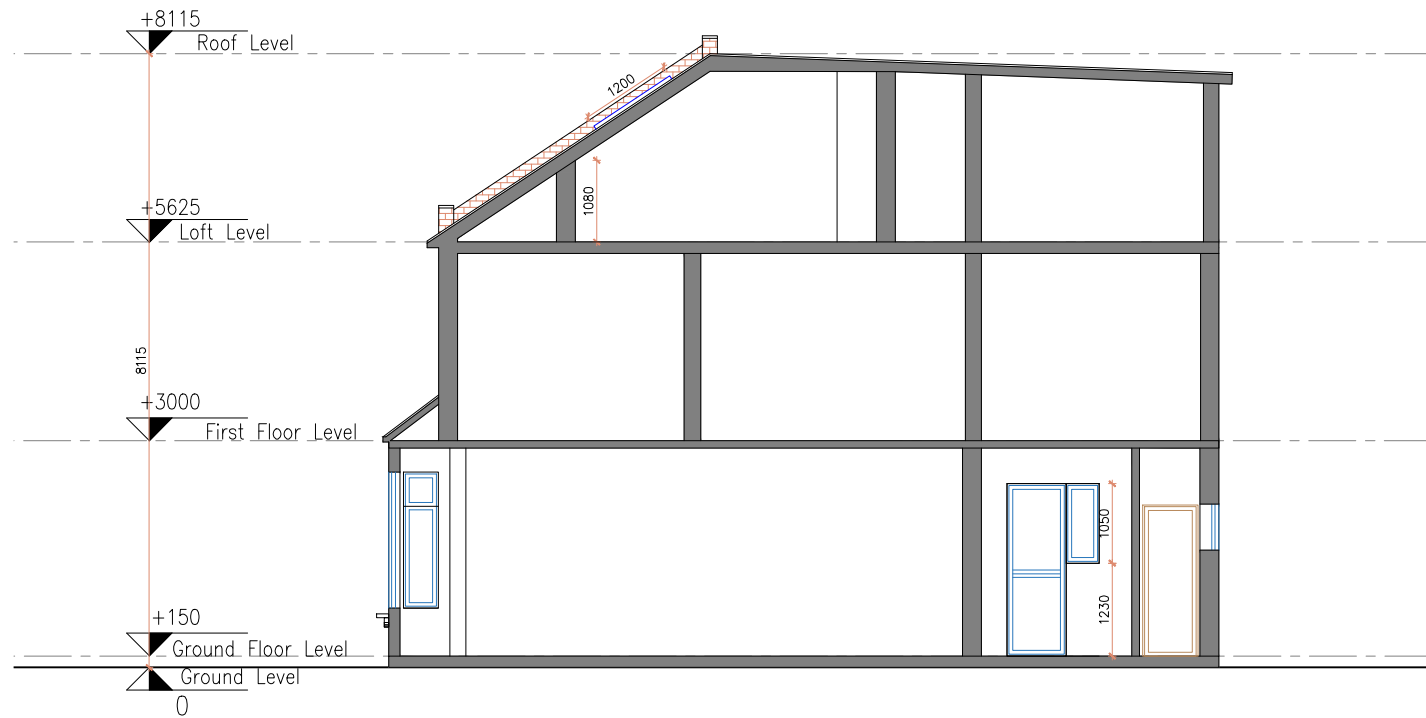

8 EXISTING SECTION A
SCALE 1:100 @ A3

 

General Notes:

All dimensions are in millimeters unless noted otherwise.

All dimensions to be verified on site.

For any discrepancies and omissions, it is recipient's responsibility to verify the same specifically with the designer.

The copyright of this drawing is held by Statim Build. No unauthorized use or copies are permitted without our consent.



Statim Build
Ealing House,
33 Hanger Lane,
London, W5 3HJ

Contact: 0207 459 4194
Email: support@statimbuild.com

Client:
Jesse Gray

Project Title:

Project Address:
82 Saint Loys Road,
London N17 6UD

Client ID:
3244913289

Drawing Title	Date: 29.09.22	
Existing Section		
Scale 1:100		A3
Drawn By: TJ	Checked By: ZA	Approved By: JG
Drawing No. SB22/JG/004		Revisions 01

General Notes:
All dimensions are in millimeters unless noted otherwise.
All dimensions to be verified on site.
For any discrepancies and omissions, it is recipient's responsibility to verify the same specifically with the designer.
The copyright of this drawing is held by Statim Build. No unauthorized use or copies are permitted without our consent.



Statim Build
Ealing House,
33 Hanger Lane,
London, W5 3HJ

Contact: 0207 459 4194
Email: support@statimbuild.com


Client:
Jesse Gray

Project Title:


Project Address:
82 Saint Loys Road,
London N17 6UD

Client ID:
3244913289

Drawing Title	Date: 29.09.22
Existing elevations	
Scale	A3
1:100	
Drawn By: TJ	Checked By: ZA
Approved By: JG	
Drawing No. SB22/JG/005	Revisions 01

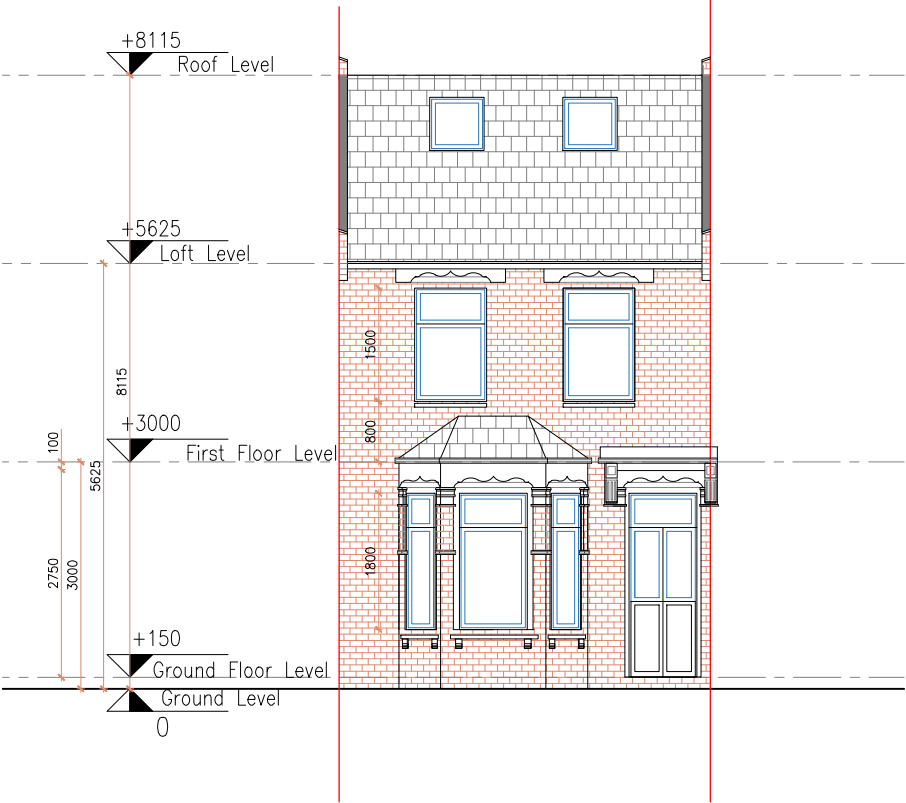


9 EXISTING FRONT ELEVATION
SCALE 1:100 @ A3

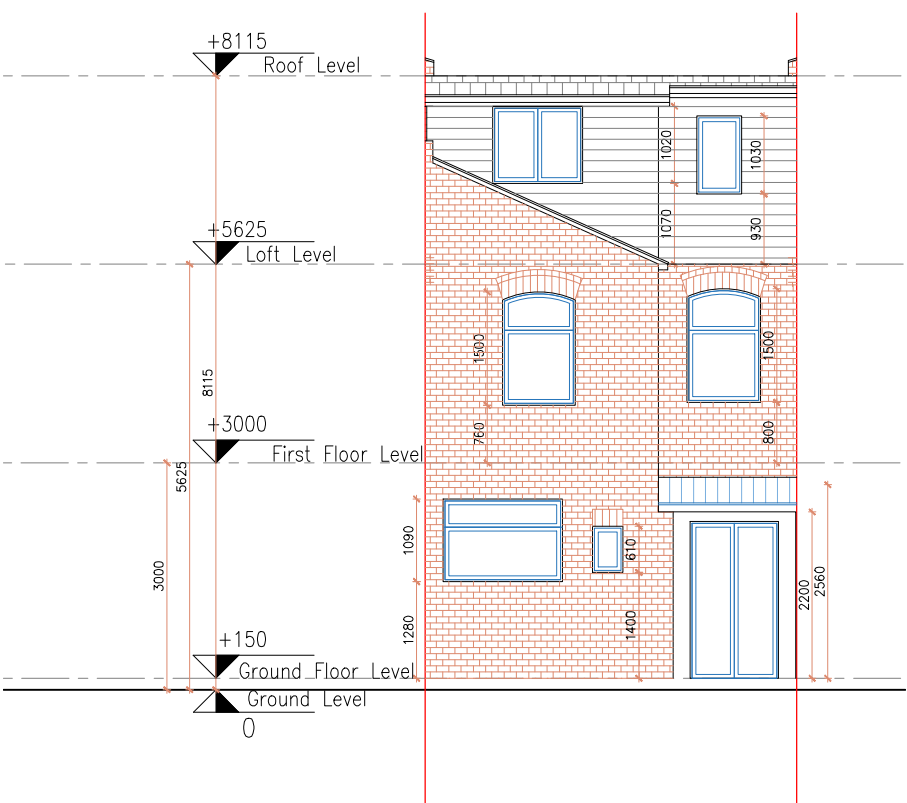


10 EXISTING REAR ELEVATION
SCALE 1:100 @ A3




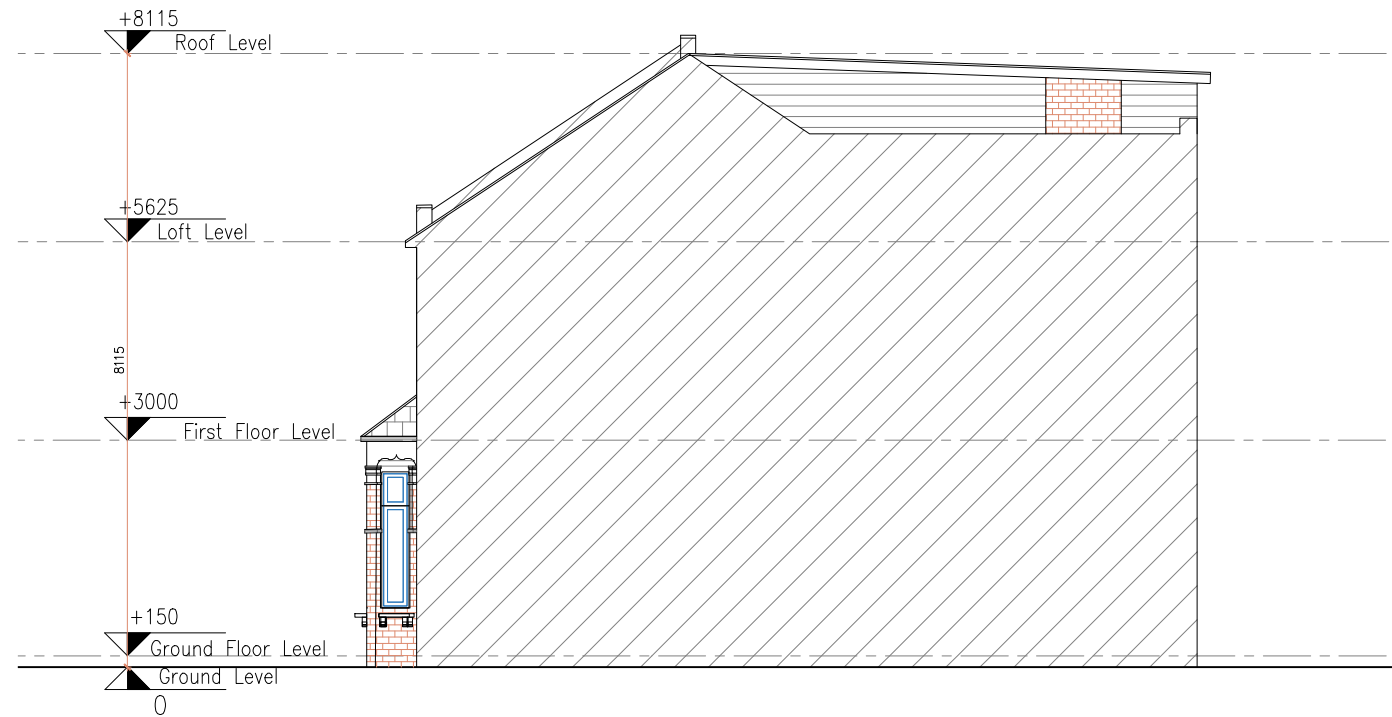

11 EXISTING SIDE ELEVATION
SCALE 1:100 @ A3

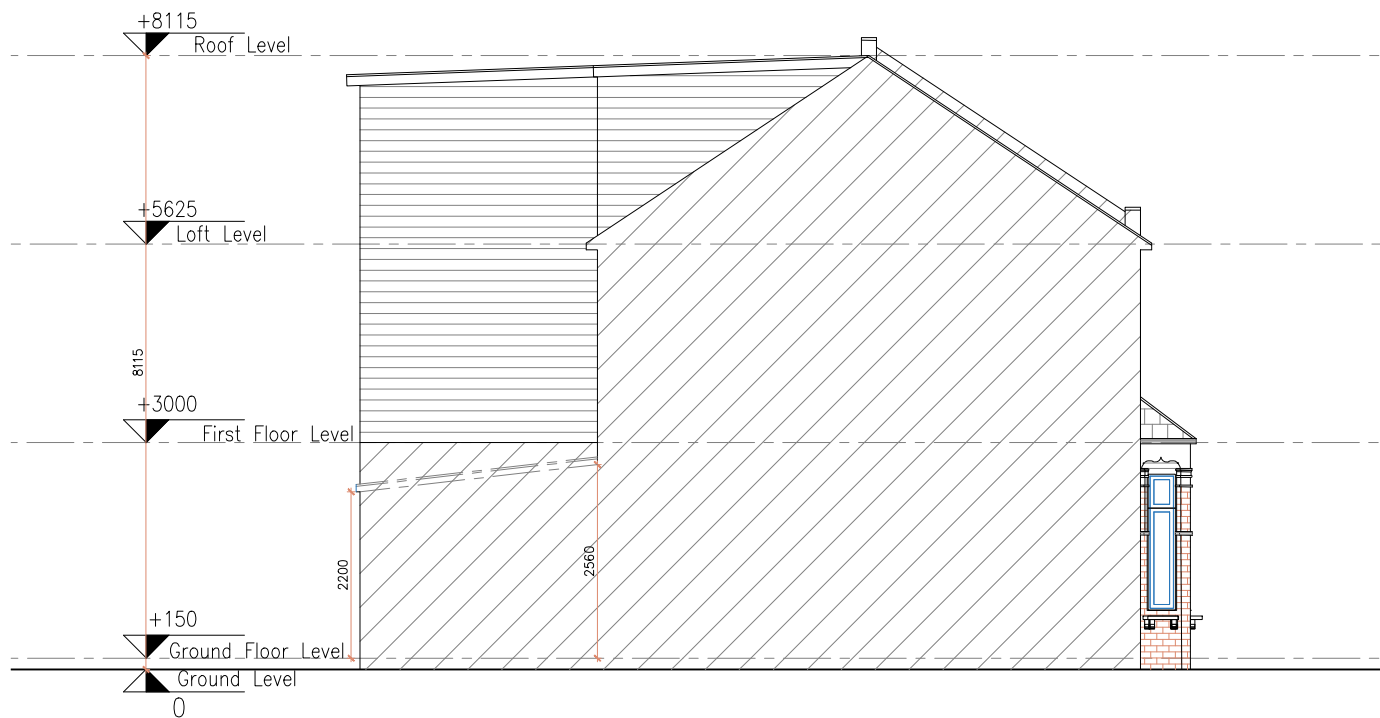

12 EXISTING SIDE ELEVATION
SCALE 1:100 @ A3

 

General Notes:

All dimensions are in millimeters unless noted otherwise.
All dimensions to be verified on site.
For any discrepancies and omissions, it is recipient's responsibility to verify the same specifically with the designer.
The copyright of this drawing is held by Statim Build. No unauthorized use or copies are permitted without our consent.




Statim Build
Ealing House,
33 Hanger Lane,
London, W5 3HJ
Contact: 0207 459 4194
Email: support@statimbuild.com


Client:
Jesse Gray
Project Title:

Project Address:
82 Saint Loys Road,
London N17 6UD
Client ID:
3244913289


Drawing Title	Date: 29.09.22
Existing elevations	
Scale	A3
1:100	
Drawn By: TJ	Checked By: ZA
Approved By: JG	
Drawing No. SB22/JG/006	Revisions 01

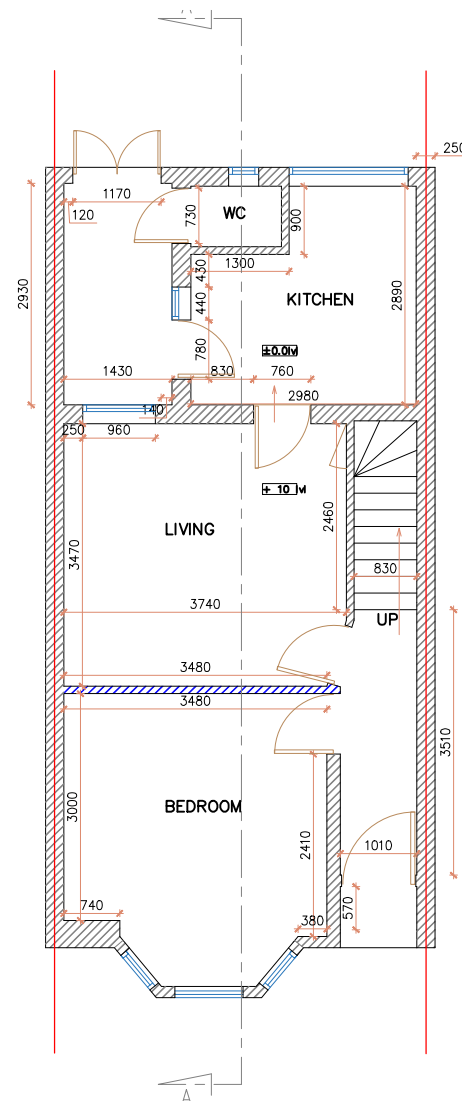


13 PROPOSED GROUND FLOOR PLAN
SCALE 1:100 @ A3

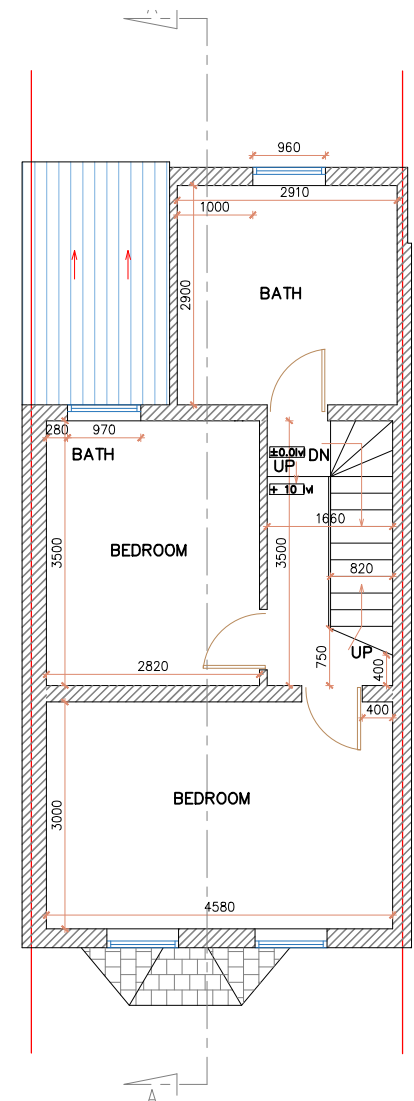

14 PROPOSED FIRST FLOOR PLAN
SCALE 1:100 @ A3

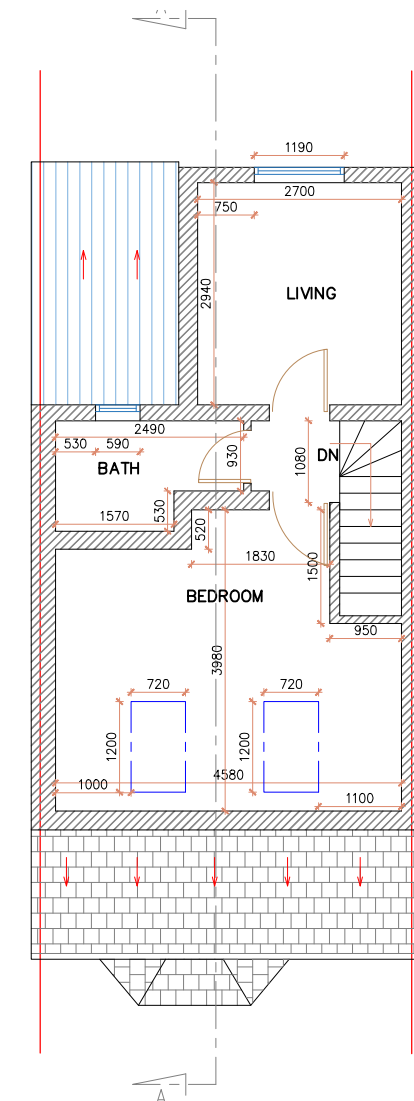

15 PROPOSED FIRST FLOOR PLAN
SCALE 1:100 @ A3

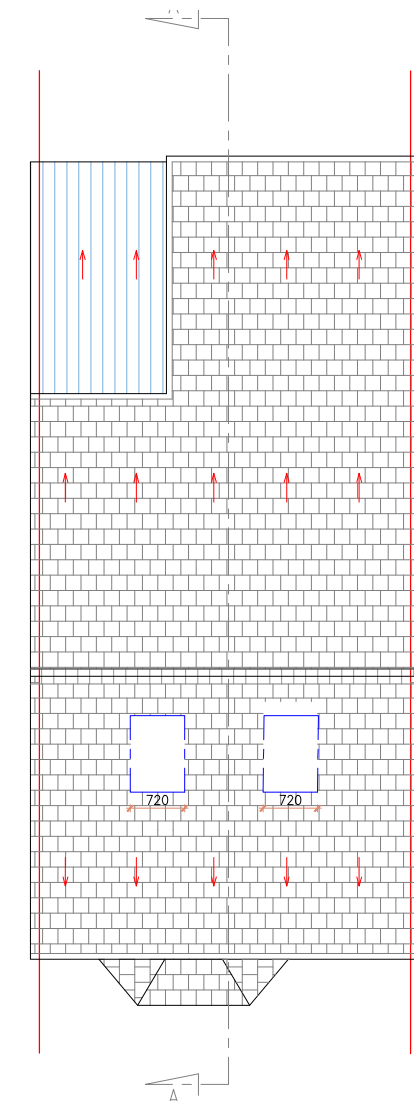

16 PROPOSED ROOF PLAN
SCALE 1:100 @ A3

General Notes:
All dimensions are in millimeters unless noted otherwise.
All dimensions to be verified on site.
For any discrepancies and omissions, it is recipient's responsibility to verify the same specifically with the designer.
The copyright of this drawing is held by Statim Build. No unauthorized use or copies are permitted without our consent.



Statim Build
Ealing House,
33 Hanger Lane,
London, W5 3HJ
Contact: 0207 459 4194
Email: support@statimbuild.com


Client:
Jesse Gray


Project Title:

Project Address:
82 Saint Loys Road,
London N17 6UD


Client ID:
3244913289

Drawing Title		Date: 6.10.22
Proposed Plans		
Scale	A3	
1:100		
Drawn By:	Checked By:	Approved By:
TJ	ZA	JG
Drawing No.	Revisions	
SB22/JG/007	00	

 

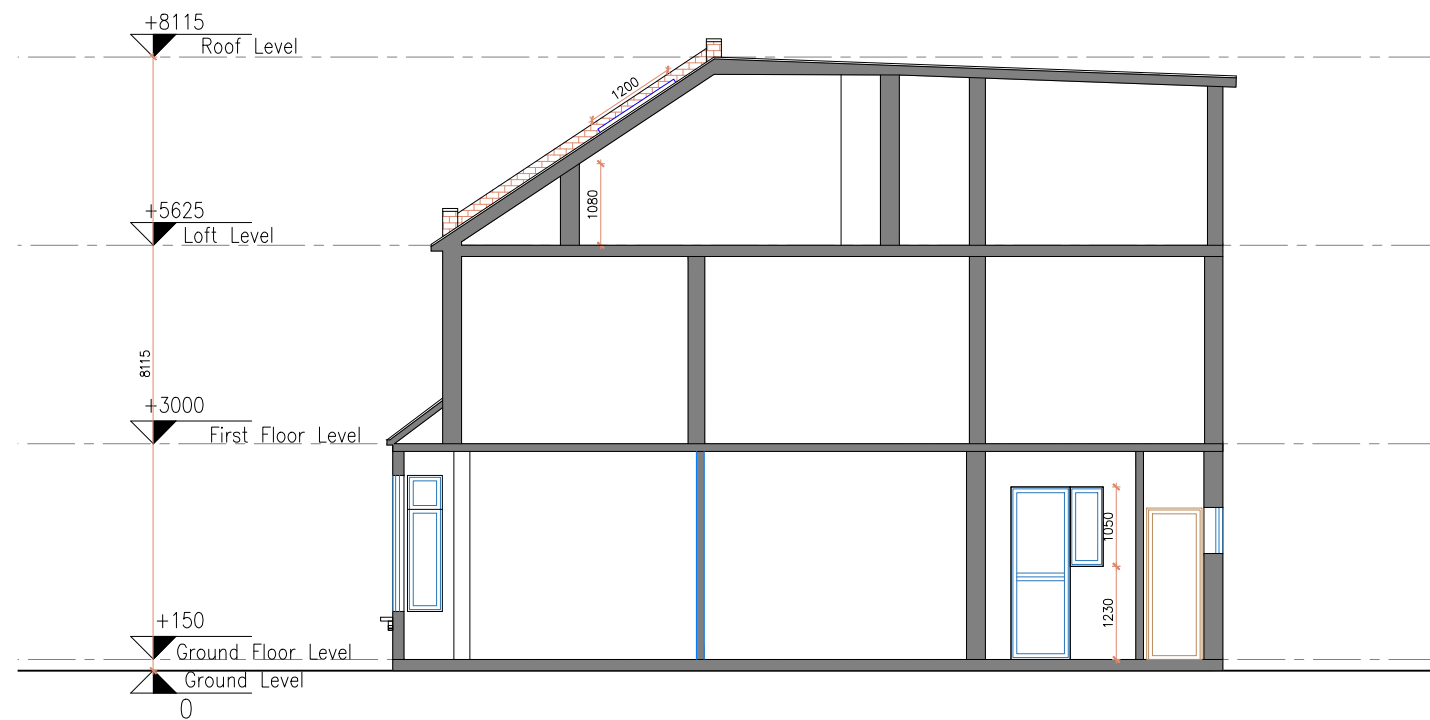

17 PROPOSED SECTION A
SCALE 1:100 @ A3

 

General Notes:

All dimensions are in millimeters unless noted otherwise.
All dimensions to be verified on site.
For any discrepancies and omissions, it is recipient's responsibility to verify the same specifically with the designer.
The copyright of this drawing is held by Statim Build. No unauthorized use or copies are permitted without our consent.



Statim Build
Ealing House,
33 Hanger Lane,
London, W5 3HJ

Contact: 0207 459 4194
Email: support@statimbuild.com

Client:

Jesse Gray

Project Title:

Project Address:

82 Saint Loys Road,
London N17 6UD

Client ID:

3244913289

Drawing Title | Date: 6.10.22

Proposed Section

Scale

1:100

A3

Drawn By:
TJ

Checked By:
ZA

Approved By:
JG

Drawing No.

SB22/JG/008

Revisions

00

General Notes:
All dimensions are in millimeters unless noted otherwise.
All dimensions to be verified on site.
For any discrepancies and omissions, it is recipient's responsibility to verify the same specifically with the designer.
The copyright of this drawing is held by Statim Build. No unauthorized use or copies are permitted without our consent.




Statim Build
Ealing House,
33 Hanger Lane,
London, W5 3HJ
Contact: 0207 459 4194
Email: support@statimbuild.com


Client:
Jesse Gray
Project Title:

Project Address:
82 Saint Loys Road,
London N17 6UD
Client ID:
3244913289

Drawing Title	Date: 6.10.22
Proposed elevations	
Scale 1:100	A3
Drawn By: TJ	Checked By: ZA
Approved By: JG	Revisions 00
Drawing No. SB22/JG/009	

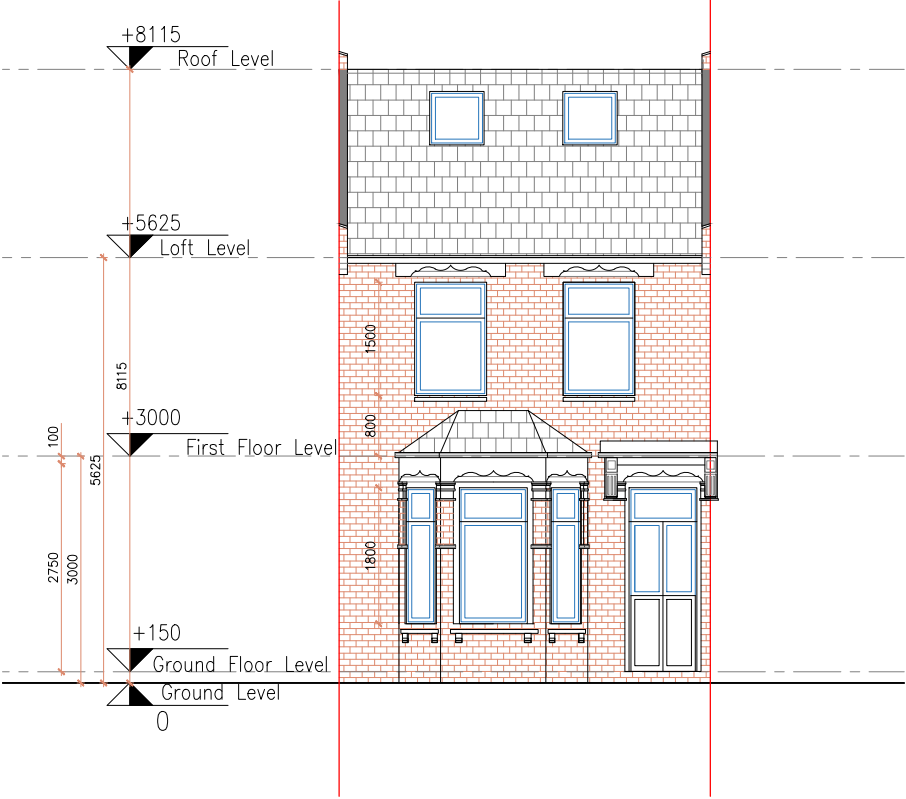


18 PROPOSED FRONT ELEVATION
SCALE 1:100 @ A3

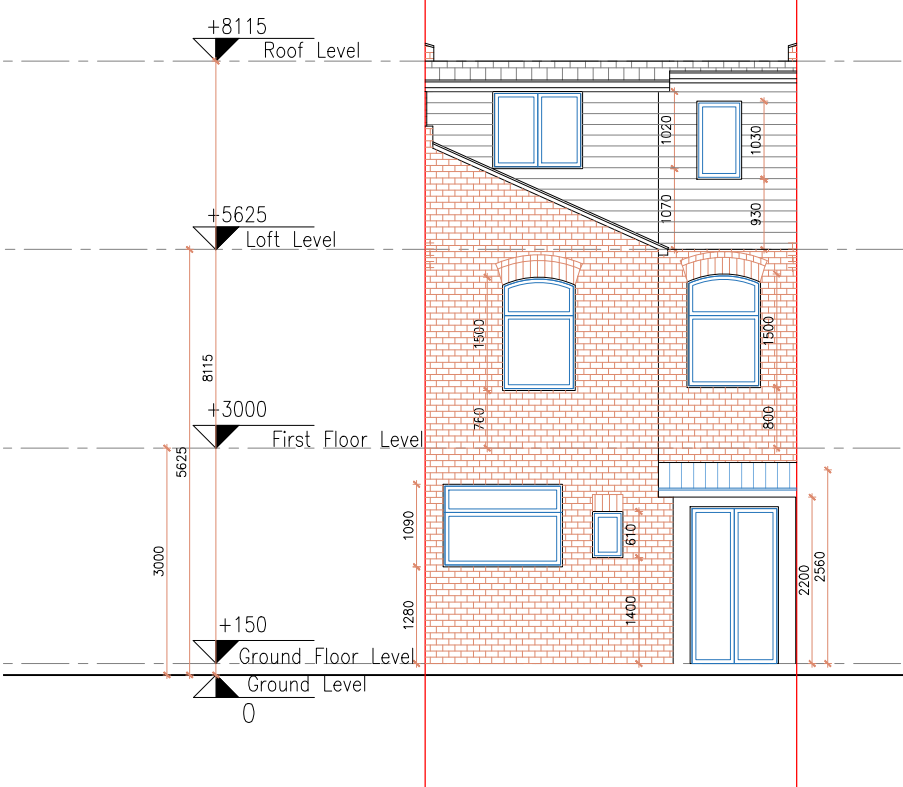


19 PROPOSED REAR ELEVATION
SCALE 1:100 @ A3




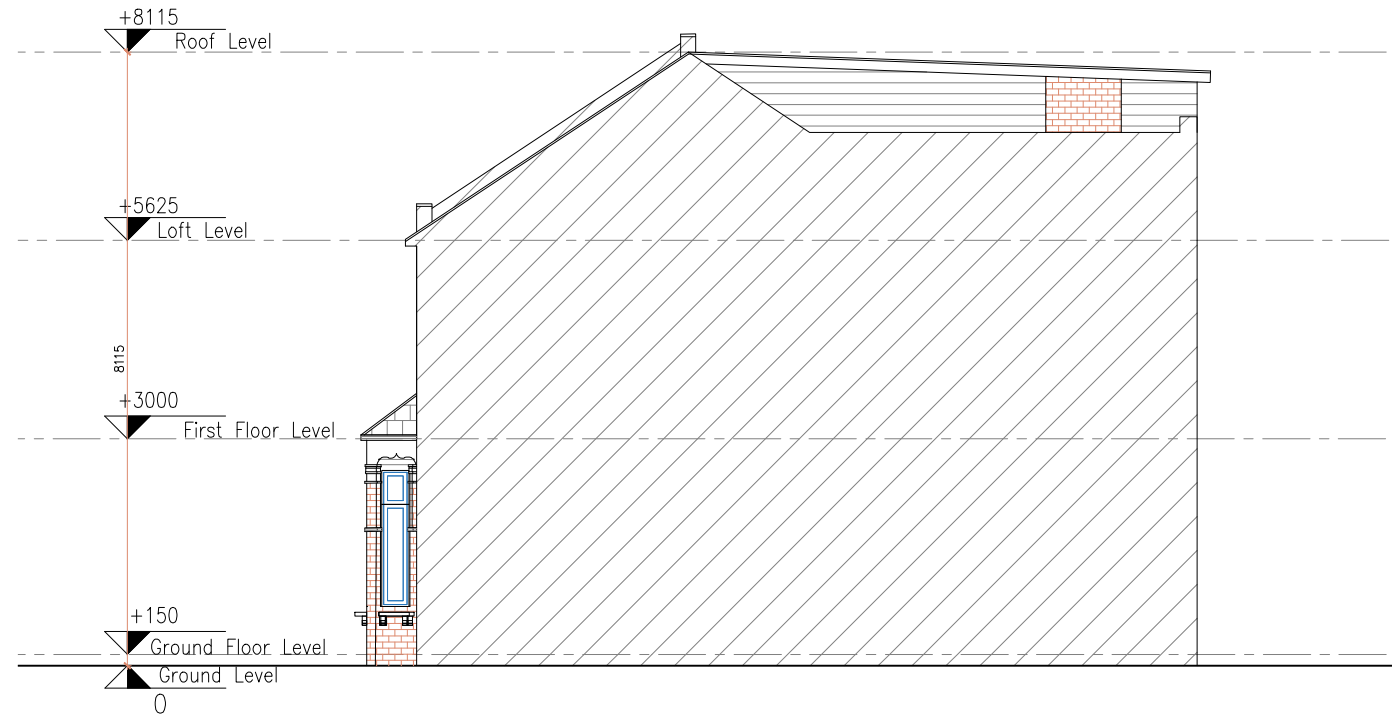

20 PROPOSED SIDE ELEVATION
SCALE 1:100 @ A3

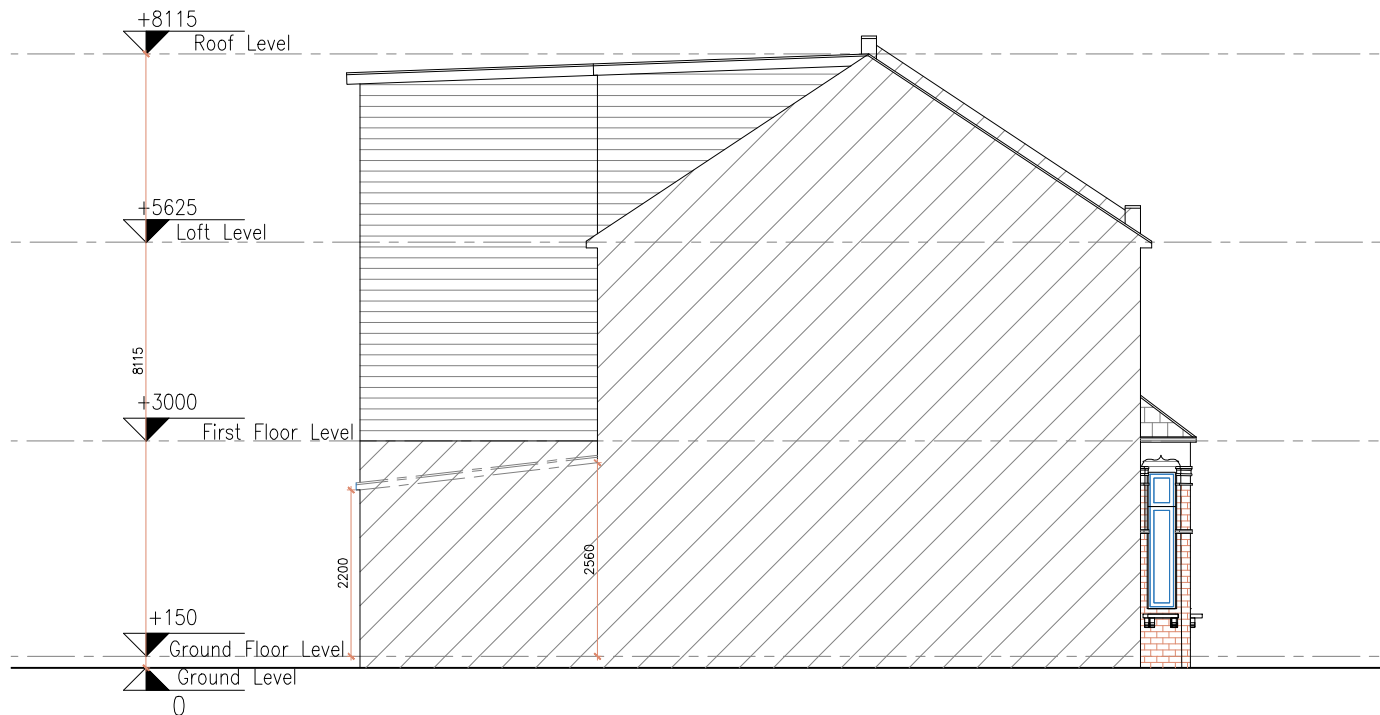

21 PROPOSED SIDE ELEVATION
SCALE 1:100 @ A3

 

General Notes:

All dimensions are in millimeters unless noted otherwise.
All dimensions to be verified on site.
For any discrepancies and omissions, it is recipient's responsibility to verify the same specifically with the designer.
The copyright of this drawing is held by Statim Build. No unauthorized use or copies are permitted without our consent.



Statim Build
Ealing House,
33 Hanger Lane,
London, W5 3HJ

Contact: 0207 459 4194
Email: support@statimbuild.com

Client:

Jesse Gray

Project Title:

Project Address:

82 Saint Loys Road,
London N17 6UD

Client ID:

3244913289

Drawing Title | Date: 6.10.22

Proposed elevations

Scale

1:100

A3

Drawn By:

TJ

Checked By:

ZA

Approved By:

JG

Drawing No.

SB22/JG/010

Revisions

00