

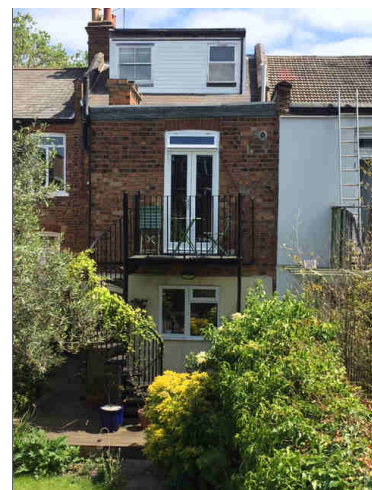


- NOTES:
- all dimensions to be checked on site
 - do not scale from drawings

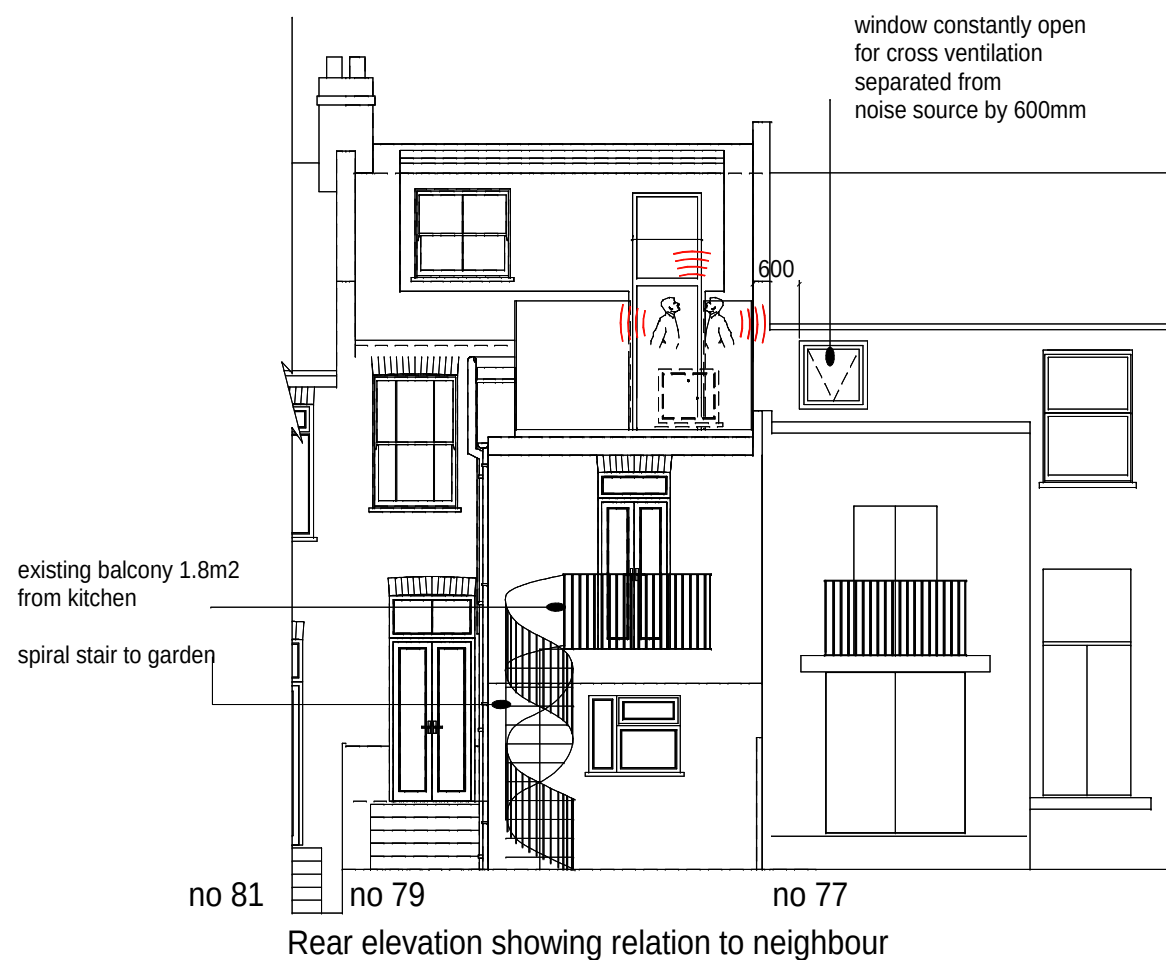

Rear elevation of 79 Mayfield Road

direct connection between bedroom / dayroom and terrace 4550mm

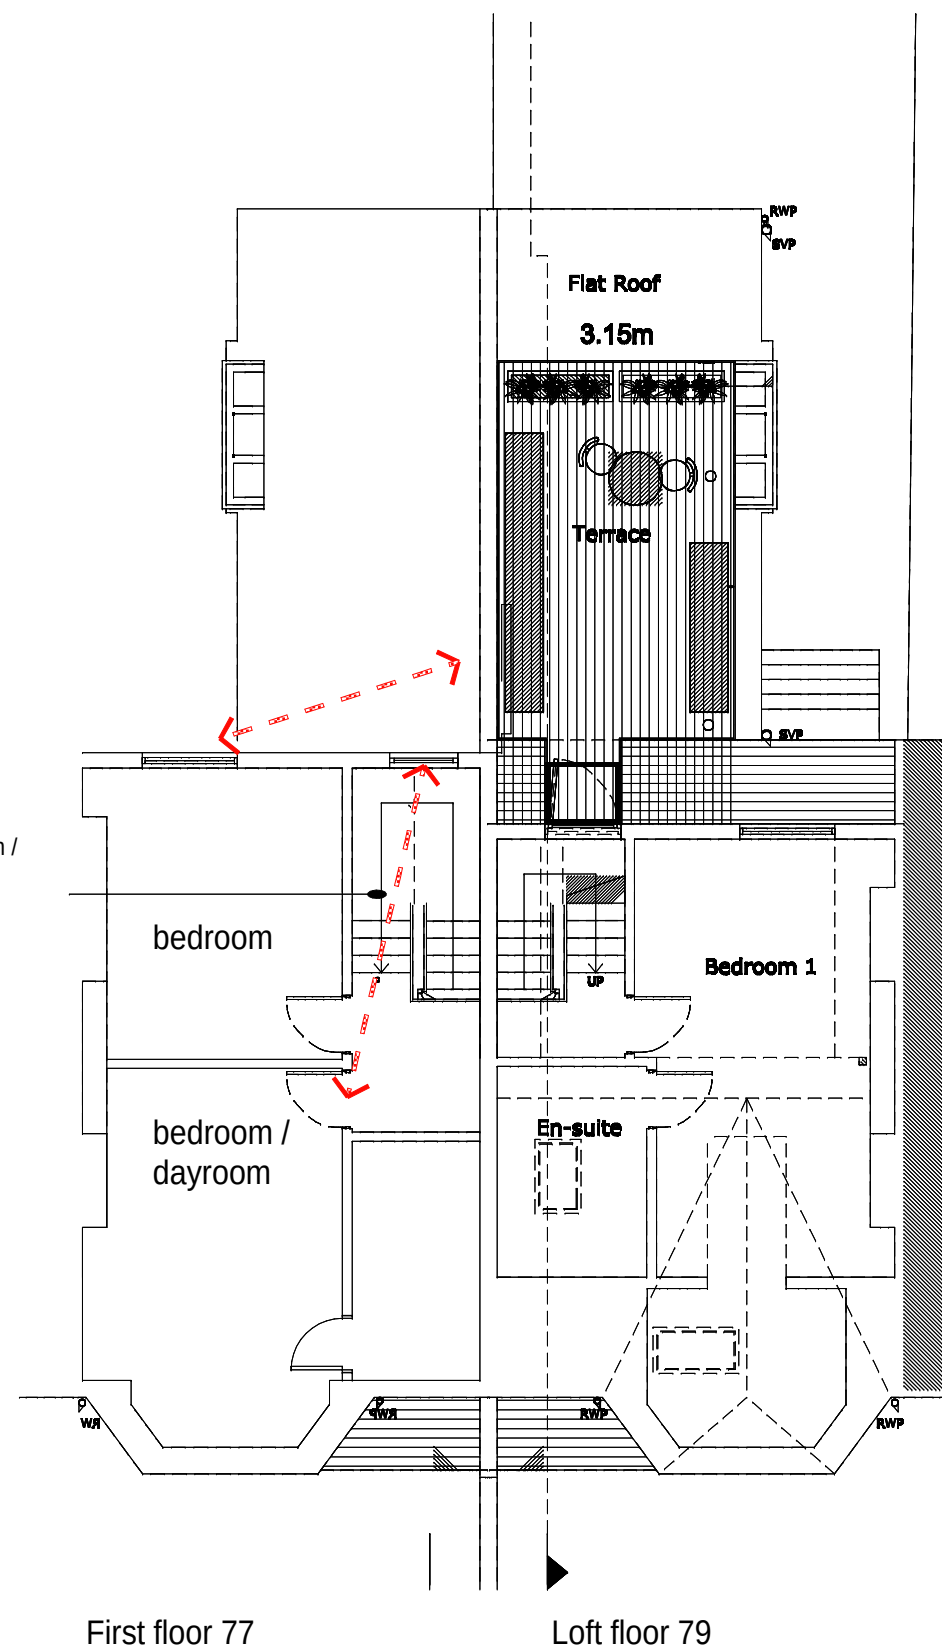

#	###.##	First Issue
Issue	Date	Details

Project
Roof Terrace 79 Mayfield Road

Objection

date	scale(s)	drawn
2023.06.04	1:100@A3	##
project no.	drawing no.	rev
NA	01	#