


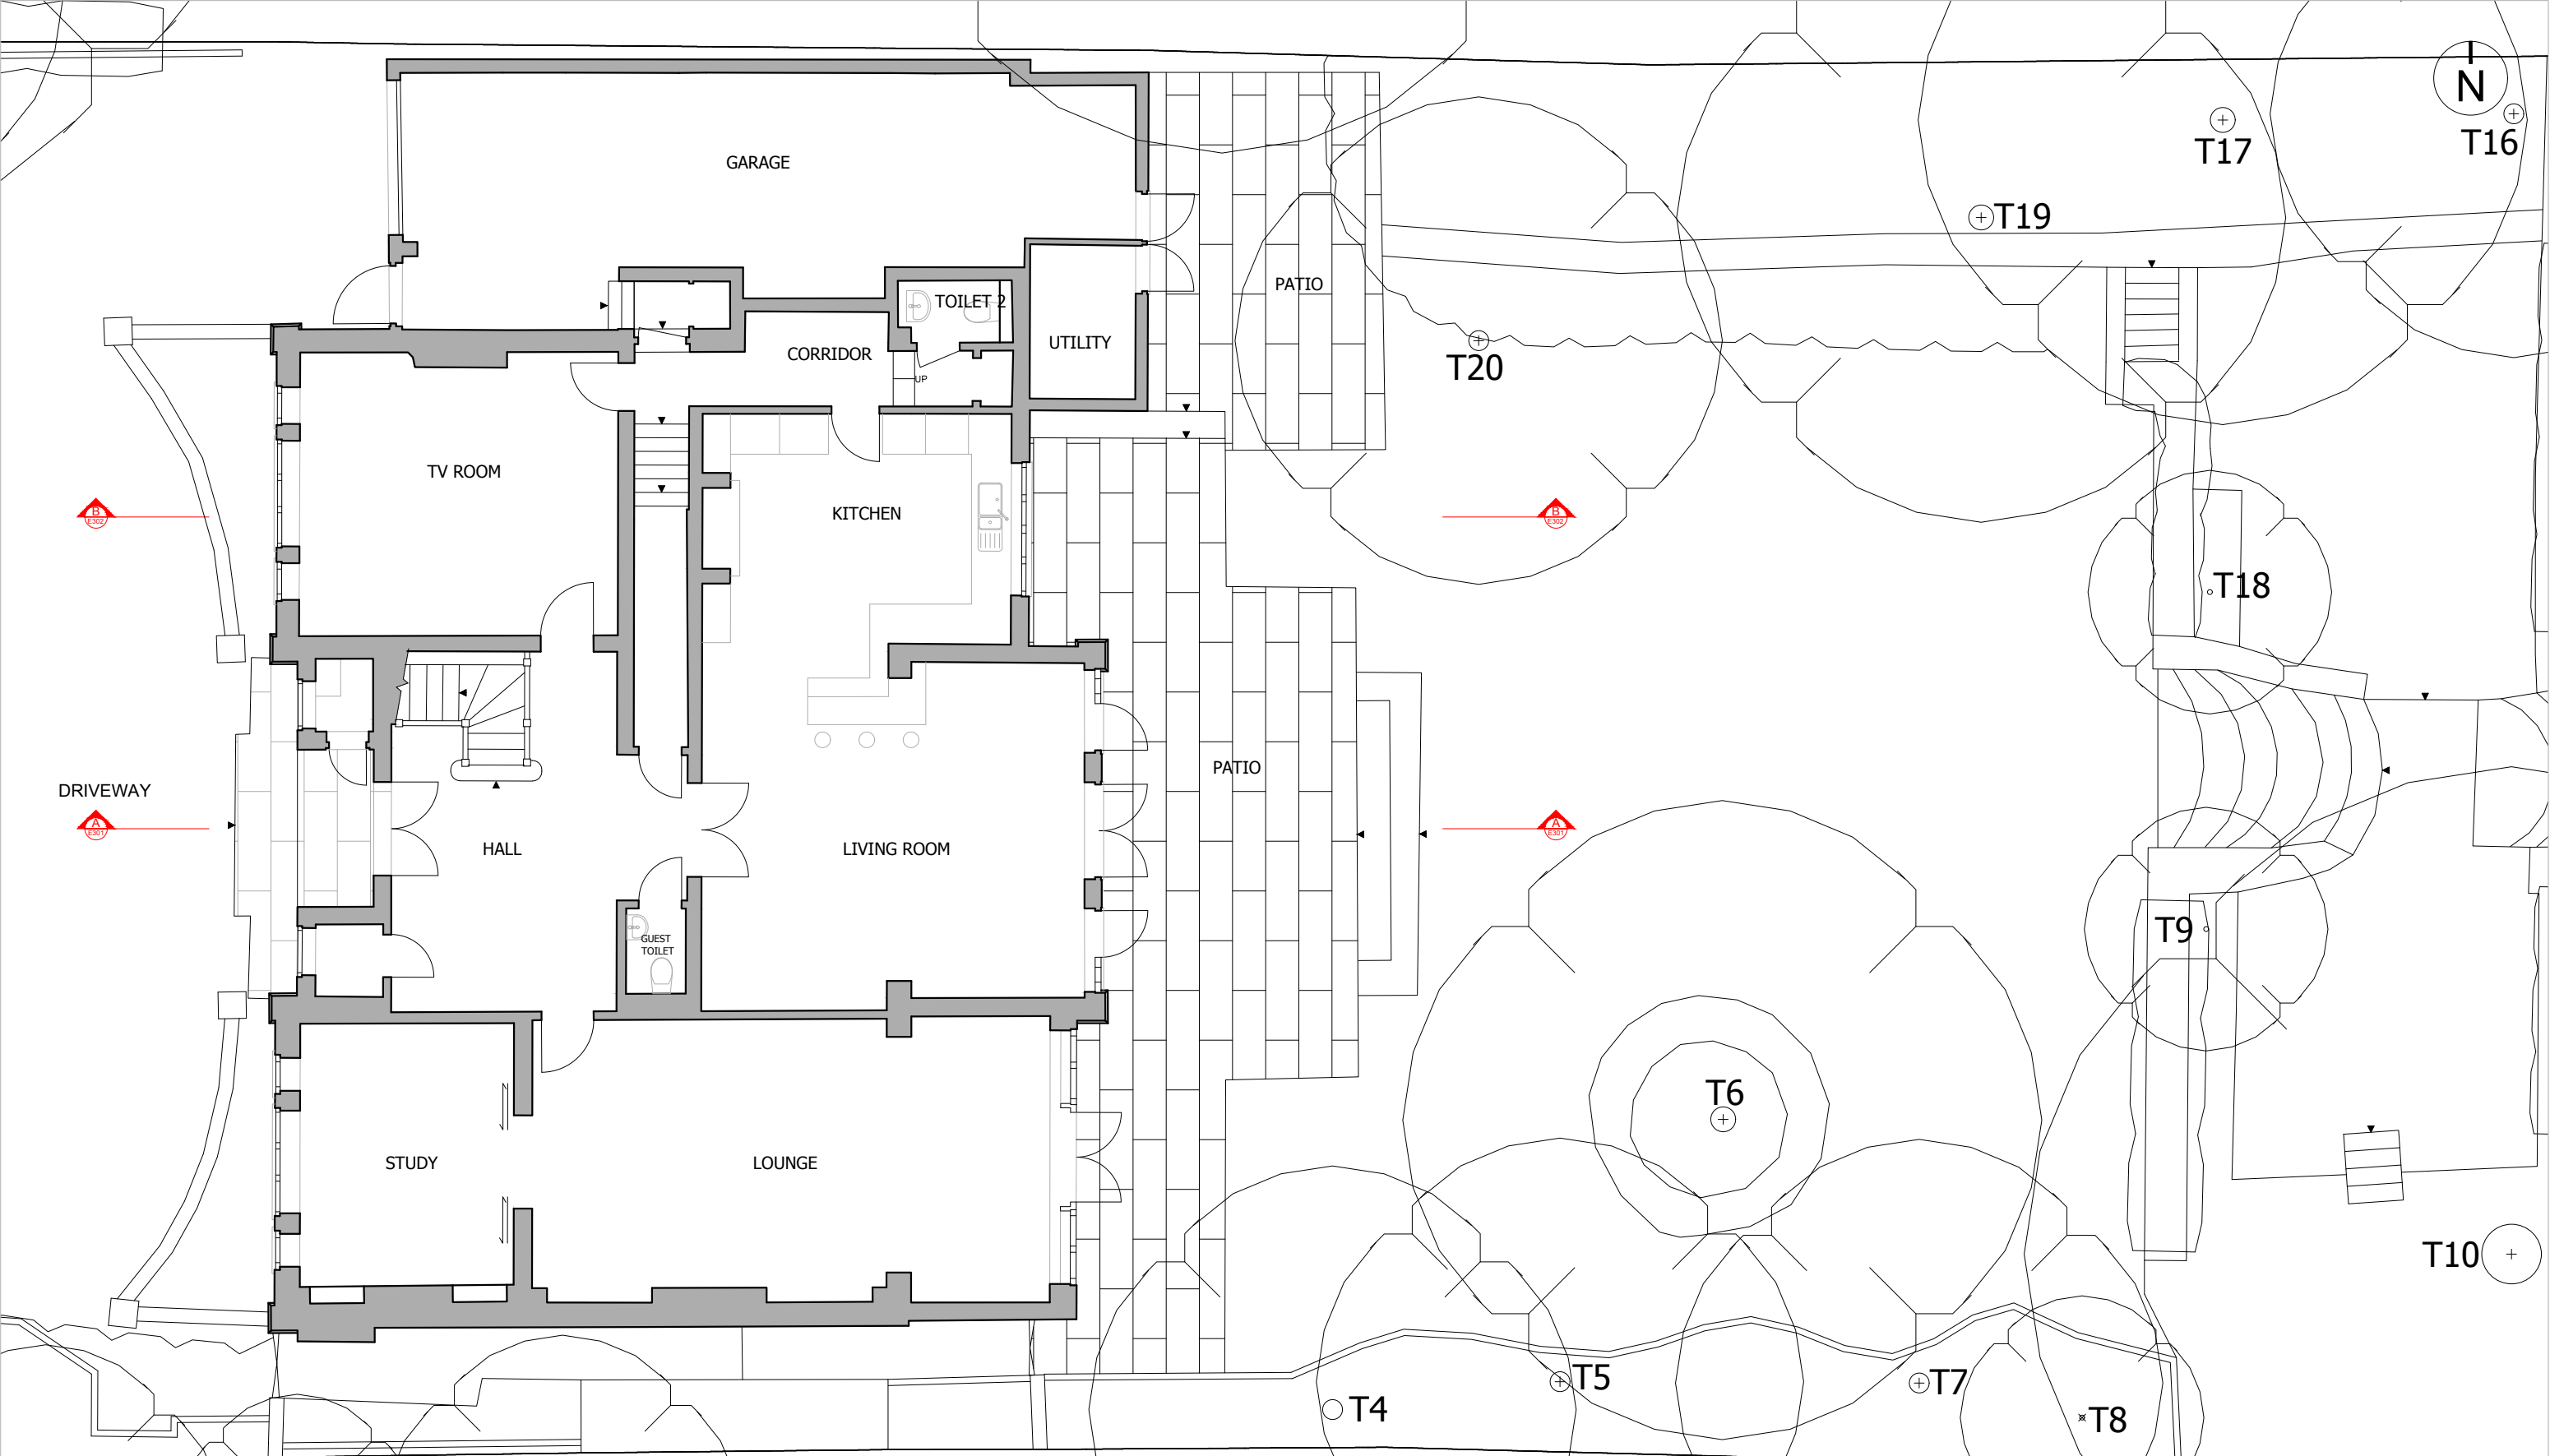

EXISTING GROUND FLOOR PLAN

SCALE 1:100 0 1 2 3 5 m				Client MR & MRS THYDON Drawing title EXISTING GROUND FLOOR PLAN Property BRACKEN KNOLL COURTNEY AVENUE		DUFFY ASSOCIATES BUILDING · ENGINEERING · DESIGN 76 New King's Road · London · SW6 4LT T 0207 042 8290 · decianduffy@duffyassociates.co.uk	
						Scale 1:100 @ A3	
						Date JAN 2023	
						Drawing Number 2313.E102	
						Drawn By AF	
						Figured dimensions only to be taken from this drawing. Any errors or omissions to be reported to the Architect/Engineer.	
						Copyright retained by DUFFY ASSOCIATES LTD	