


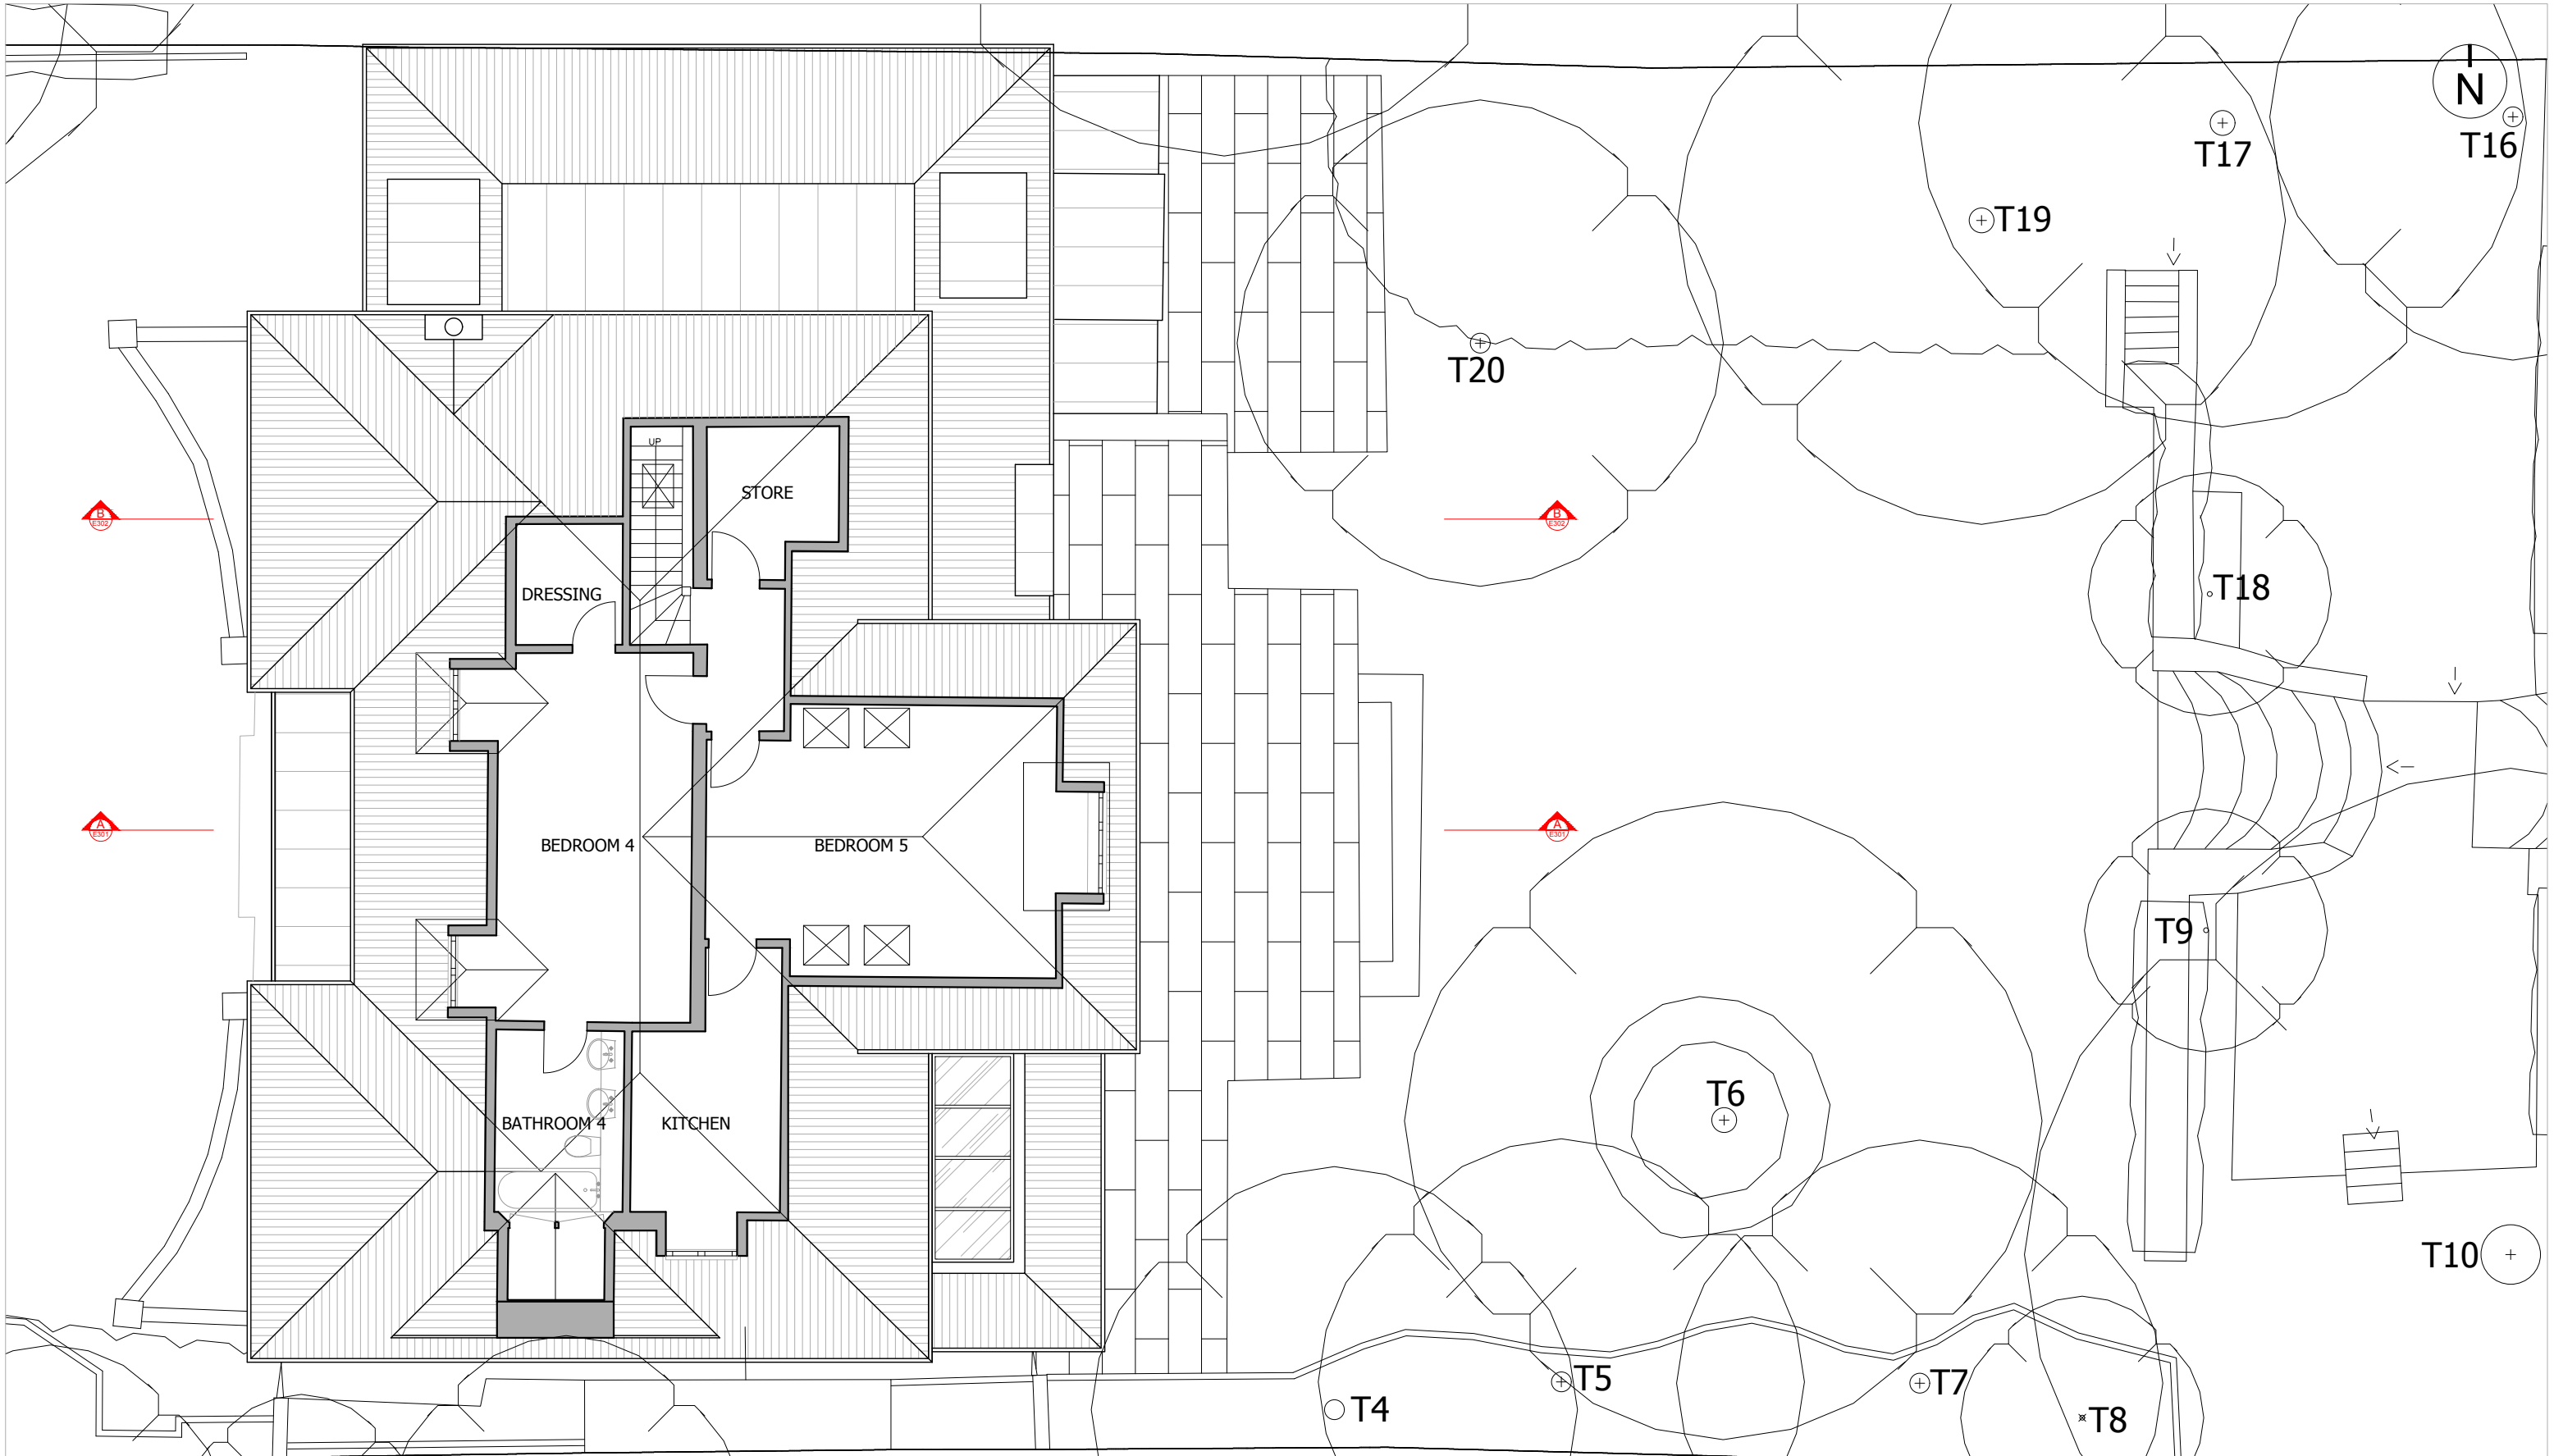

EXISTING SECOND FLOOR PLAN

SCALE 1:100 01235 m				Client MR & MRS THYDON		DUFFY ASSOCIATES BUILDING · ENGINEERING · DESIGN 76 New King's Road · London · SW6 4LT T 0207 042 8290 · decianduffy@duffyassociates.co.uk	
				Drawing title EXISTING SECOND FLOOR PLAN			Scale 1:100 @ A3
				Property BRACKEN KNOLL COURTNEY AVENUE			Date JAN 2023
							Drawing Number 2313.E104
							Drawn By AF
							Figured dimensions only to be taken from this drawing. Any errors or omissions to be reported to the Architect/Engineer.
						Copyright retained by DUFFY ASSOCIATES LTD	