



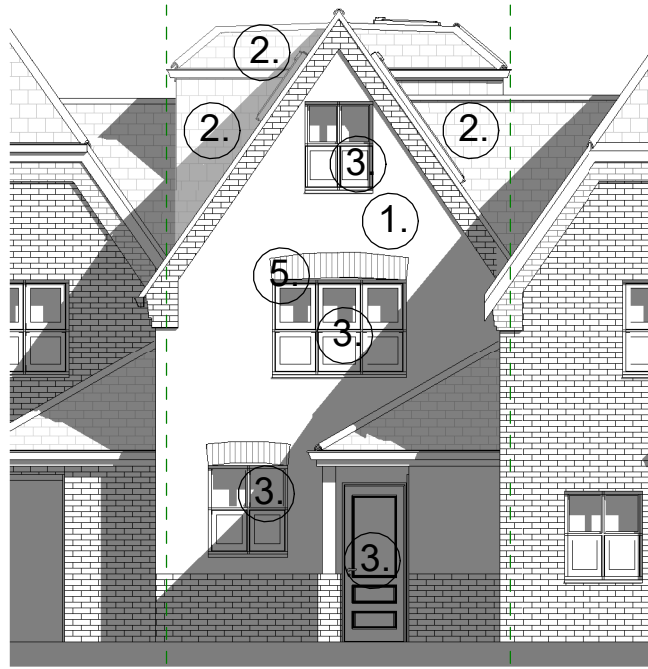


1 Proposed Front Elevation
1:100



2 Proposed Rear Elevation
1:100

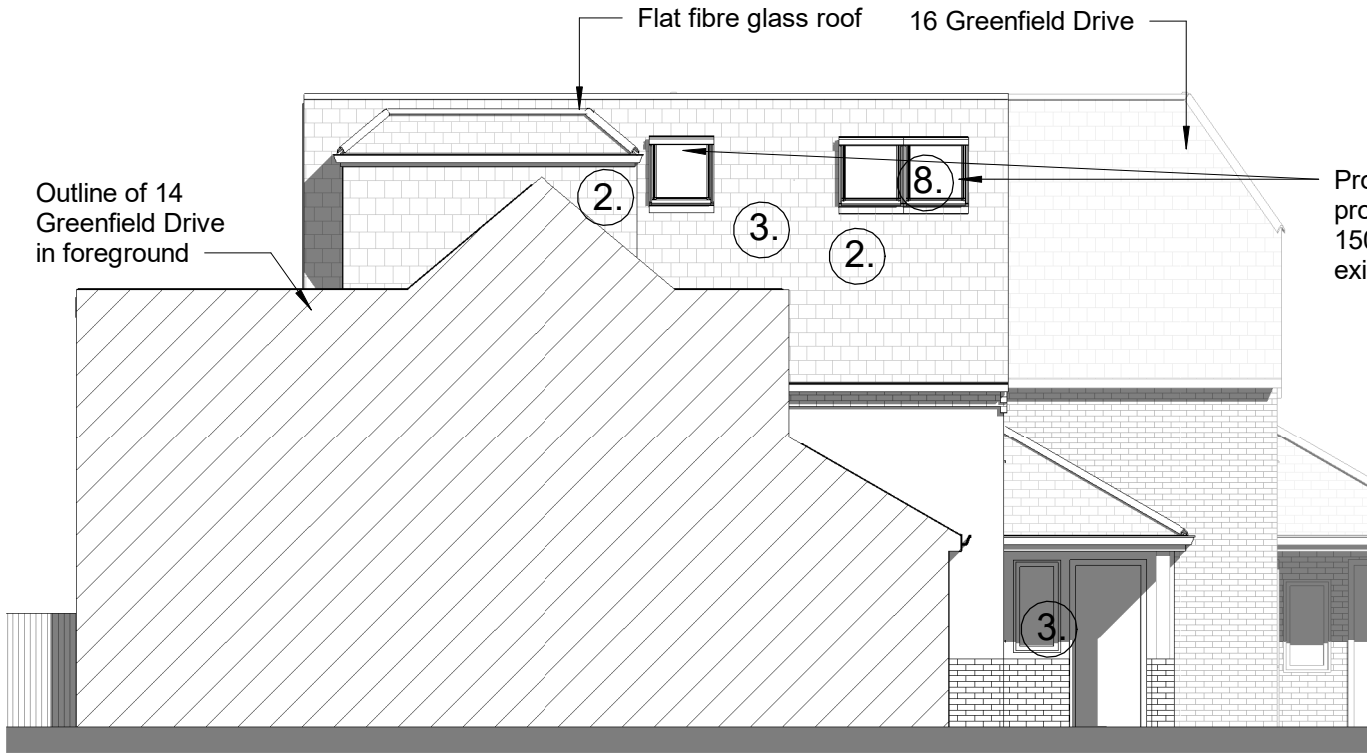


3 Proposed Side Elevation 1
1:100

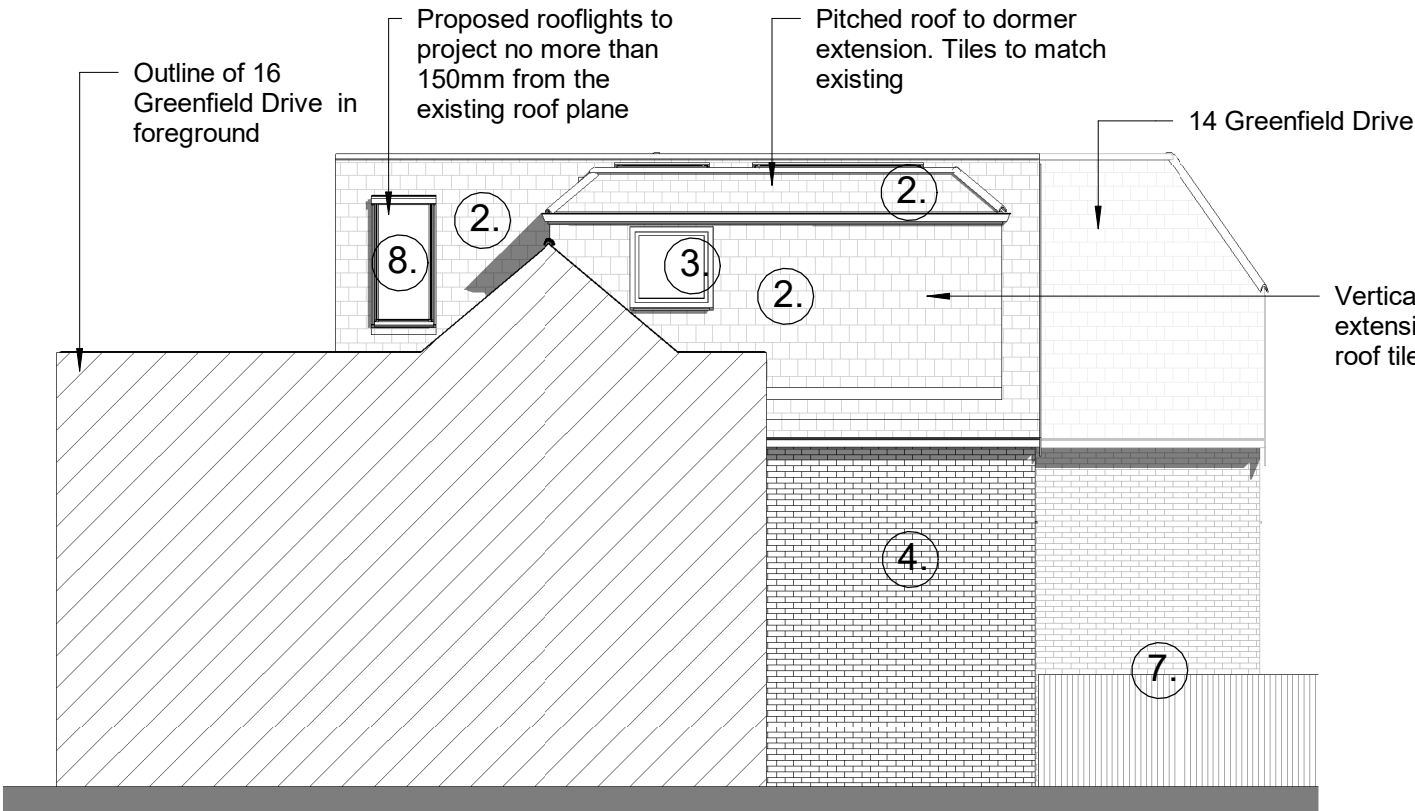

4 Proposed Side Elevation 2
1:100

- MATERIAL KEY:**
- 1. White render wall
 - 2. Roof tiles
 - 3. New brown timber windows and doors
 - 4. Brown brick
 - 5. Red soldier course
 - 6. Brown fascia
 - 7. Timber fence
 - 8. Proposed rooflights

No windows directly facing any habitable room windows of neighbouring buildings

 

A 06.06.23 Dormer reduced to Planning Officers recommendations		NOTES: All items, notes, dimensions and general design contained on this drawing are shown for guidance proposes. Nominated Builder or person responsible for the project should make a thorough check prior to commencement of works against the site, drainage services drawings, current Building Regulations, British Standards, Codes of Practice and appropriate manufacturers recommendations that from time to time shall apply. The Originator (Brooks Architecture) will not accept any liability for mistakes that could occur. Verify all dimensions on site before commencing any work, preparing shop drawings or before materials are ordered.		BA Brooks Architecture and Interior Design		13 Woodbury Gardens, London SE12 0ED Tel. 07903495352 E-mail: renata@brooksarch.co.uk Web: www.brooksarch.co.uk	
Rev	Date	Description	Drawn	CLIENT Tatiana and Alexey Lang	STAGE PLANNING	REV A	STATUS
				PROJECT 15 Greenfield Drive, London N2 9AF	DRAWN RB	SCALE @ A3 1 : 100	
				TITLE Proposed Elevations	DRAWING No PL06A	DATE 22/02/23	