


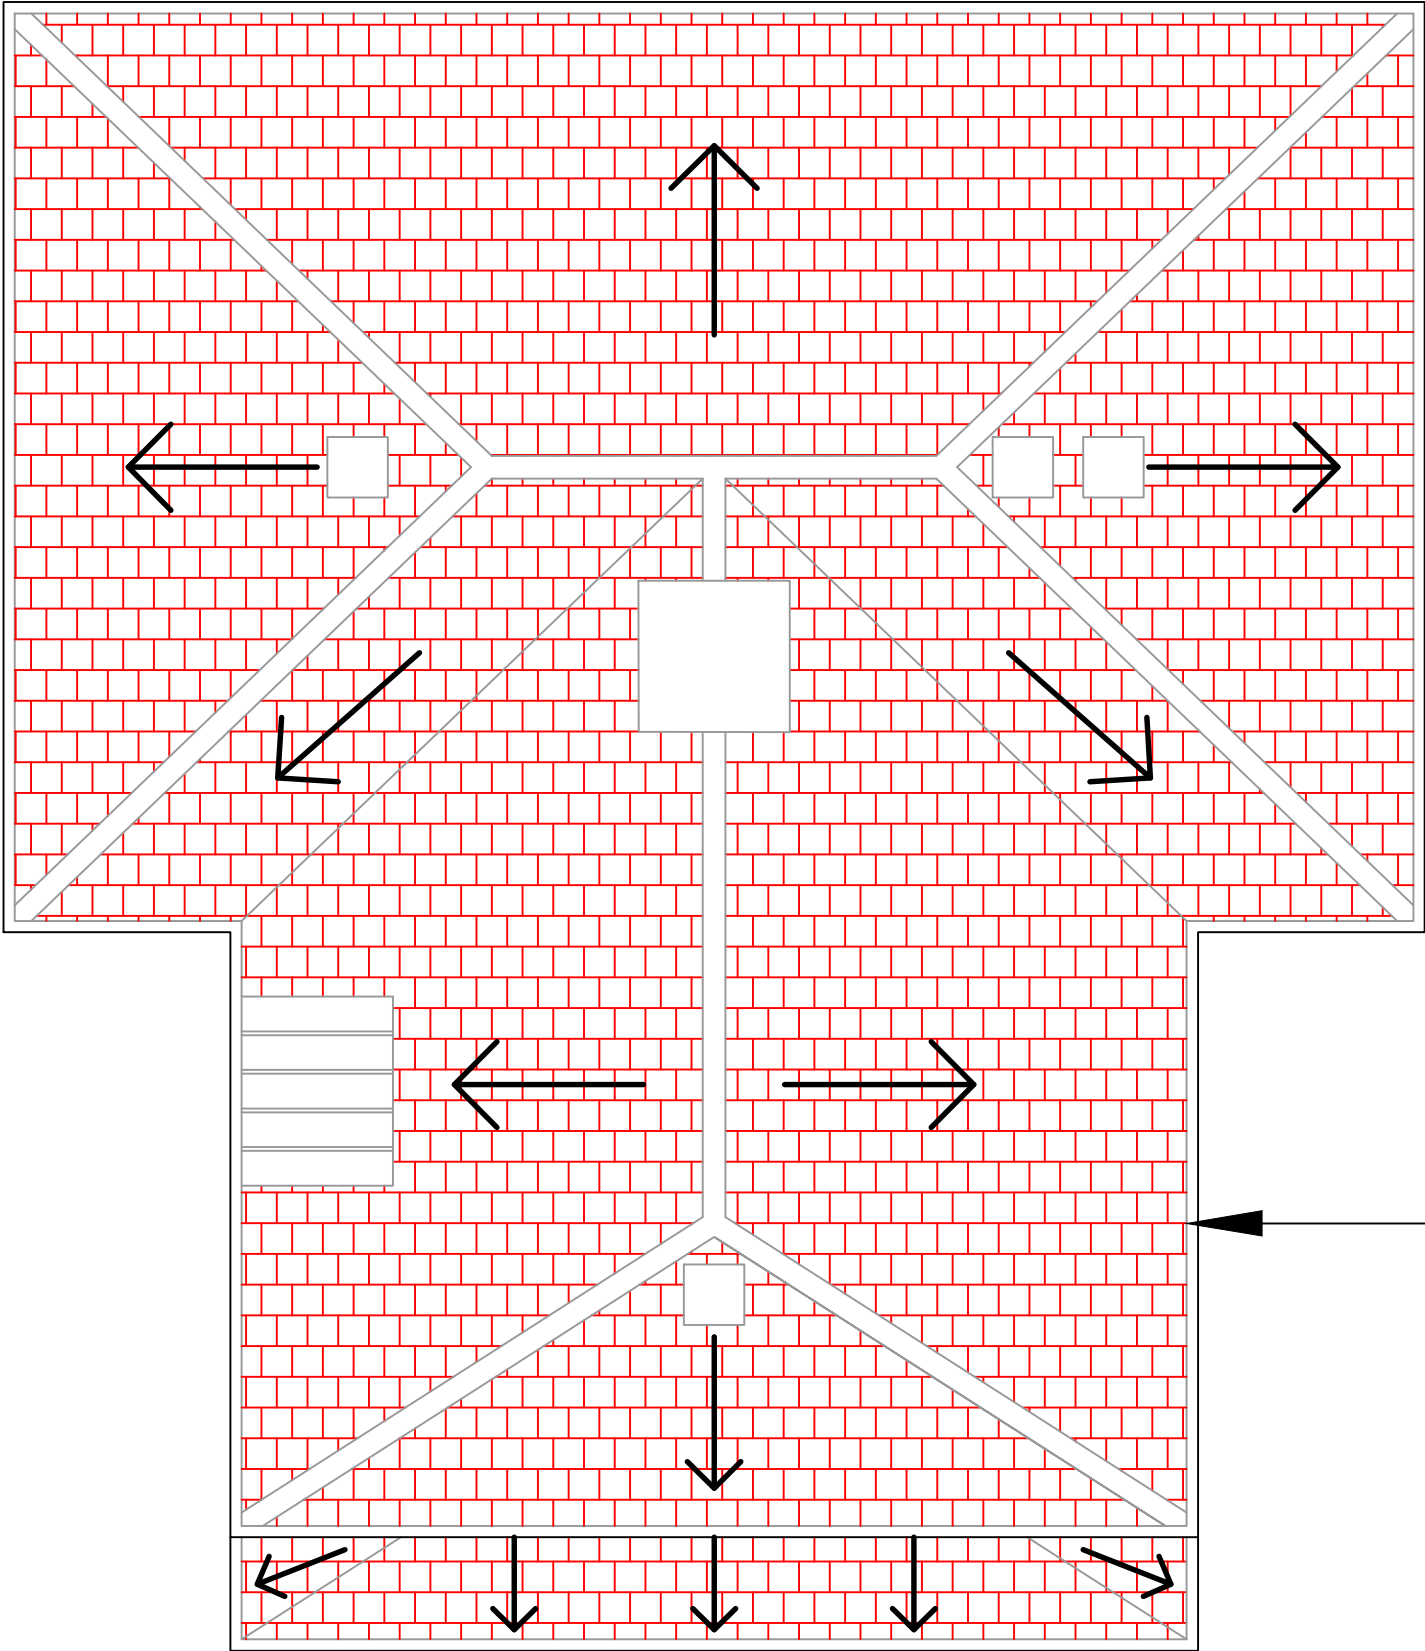

NUFFIELD LODGE
PROPOSED ROOF PLAN
1:100

NEW PROPOSED DOUBLE
PANTILE RUSTIC TILES



Scale 1:100

Rev.	Description.	Date.

Do not scale from this drawing. Dimensions to be verified on site by contractor prior to commencement of work.
This drawing is the copyright of the practice and may not be reproduced in part or in whole without the prior written consent of the practice.
© 2023 Faithorn Farrell Timms LLP



Faithorn Farrell Timms
Central Court
1 Knoll Rise
ORPINGTON
Kent BR6 0JA
T 01689 885080

Client HILL HOMES		
Project NUFFIELD LODGE SHEPHERD'S HILL, LONDON N6 5UZ		
Drawing Title PROPOSED ROOF PLAN		
Date 23/05/2023	Scale 1:100 © A3	
Drawn By LB	Checked By CA	
Project No. T2-2946	Drawing No. 3	Rev.