



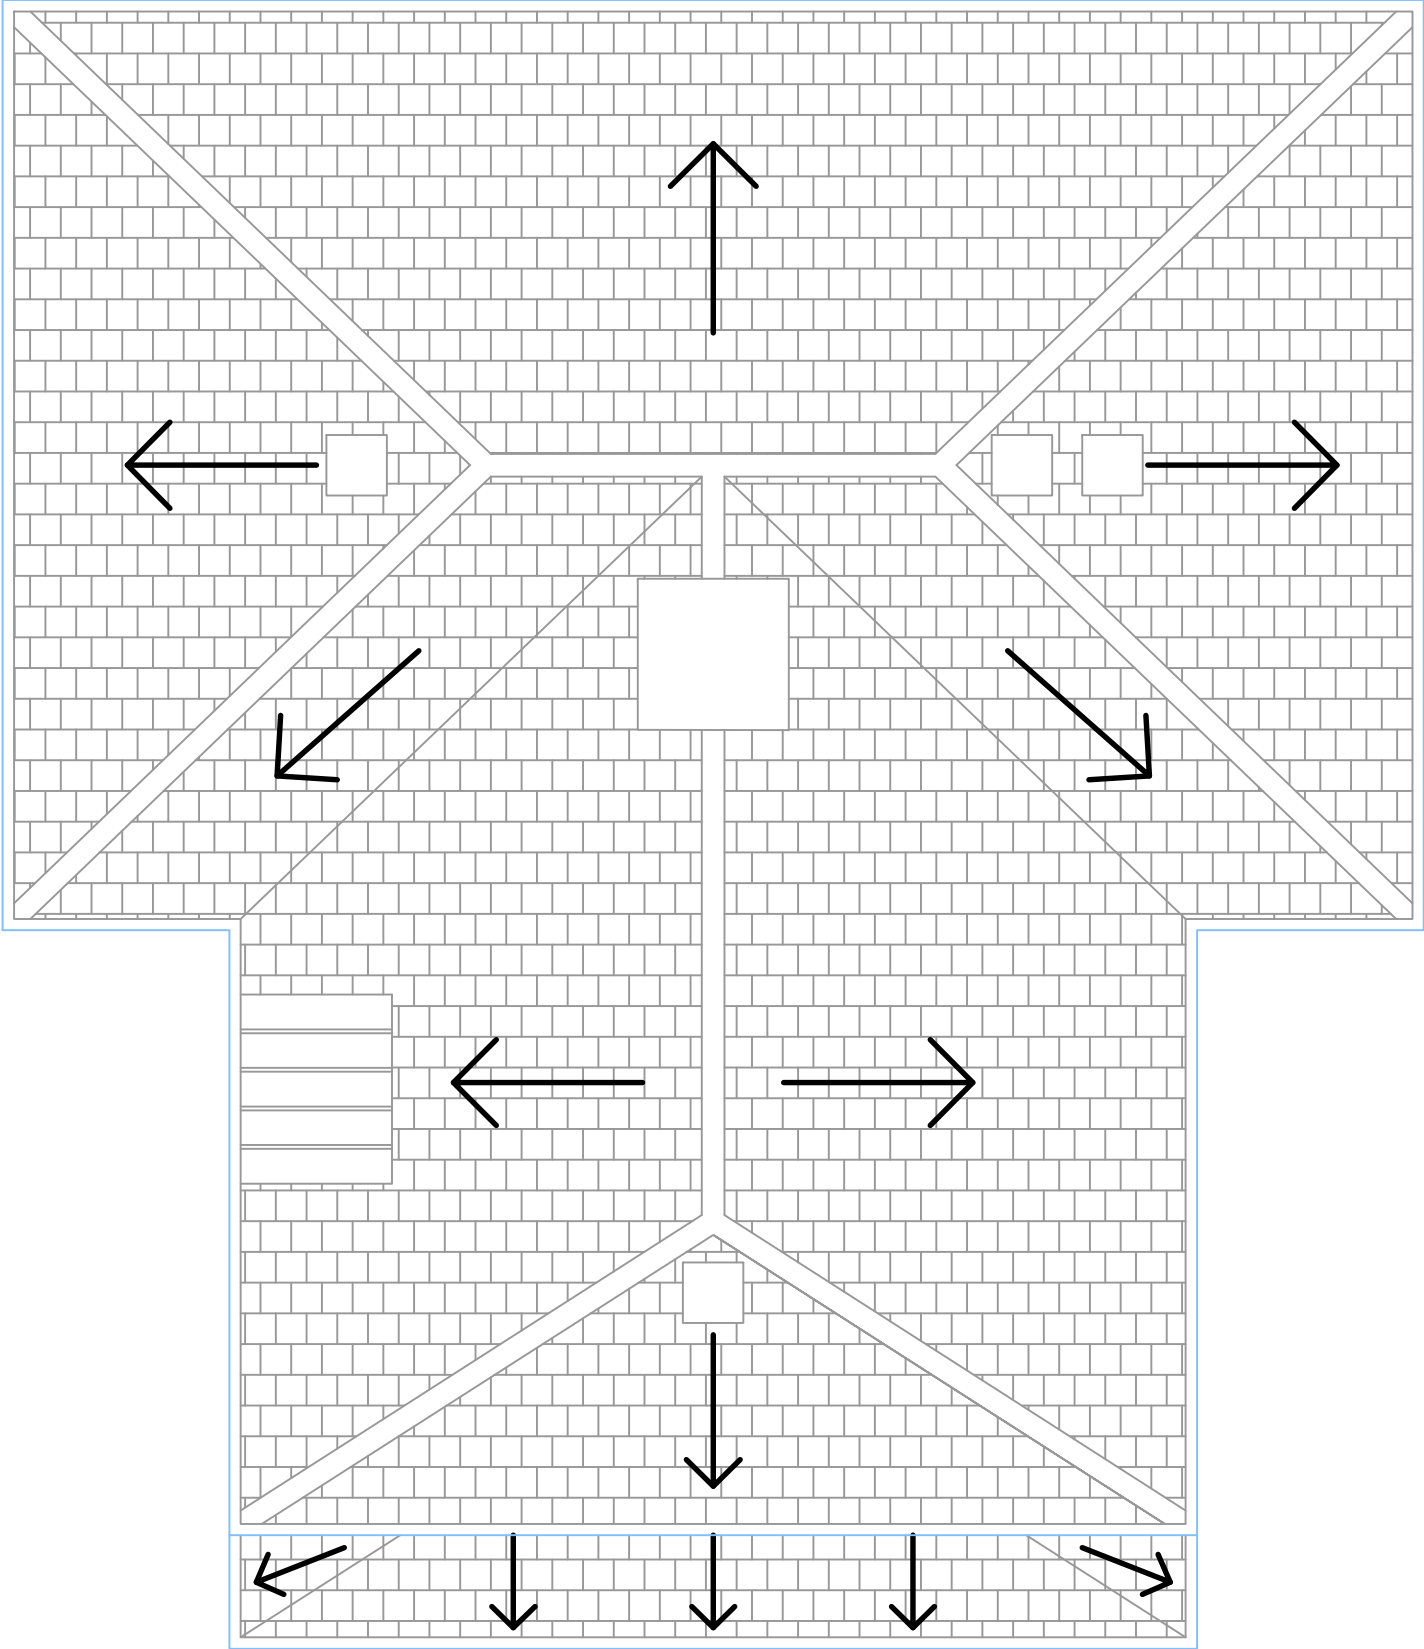

NUFFIELD LODGE
EXISTING ROOF PLAN
1:100

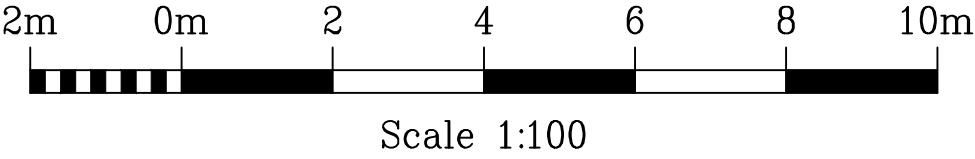

Rev.	Description.	Date.

Do not scale from this drawing. Dimensions to be verified on site by contractor prior to commencement of work.
This drawing is the copyright of the practice and may not be reproduced in part or in whole without the prior written consent of the practice.
© 2023 Faithorn Farrell Timms LLP



Faithorn Farrell Timms
Central Court
1 Knoll Rise
ORPINGTON
Kent BR6 0JA
T 01689 885080

Client
HILL HOMES

Project
NUFFIELD LODGE
SHEPHERD'S HILL, LONDON
N6 5UZ

Drawing Title
EXISTING
ROOF PLAN

Date 23/05/2023	Scale 1:100 © A3
Drawn By LB	Checked By CA
Project No. T2-2946	Drawing No. Rev. 2