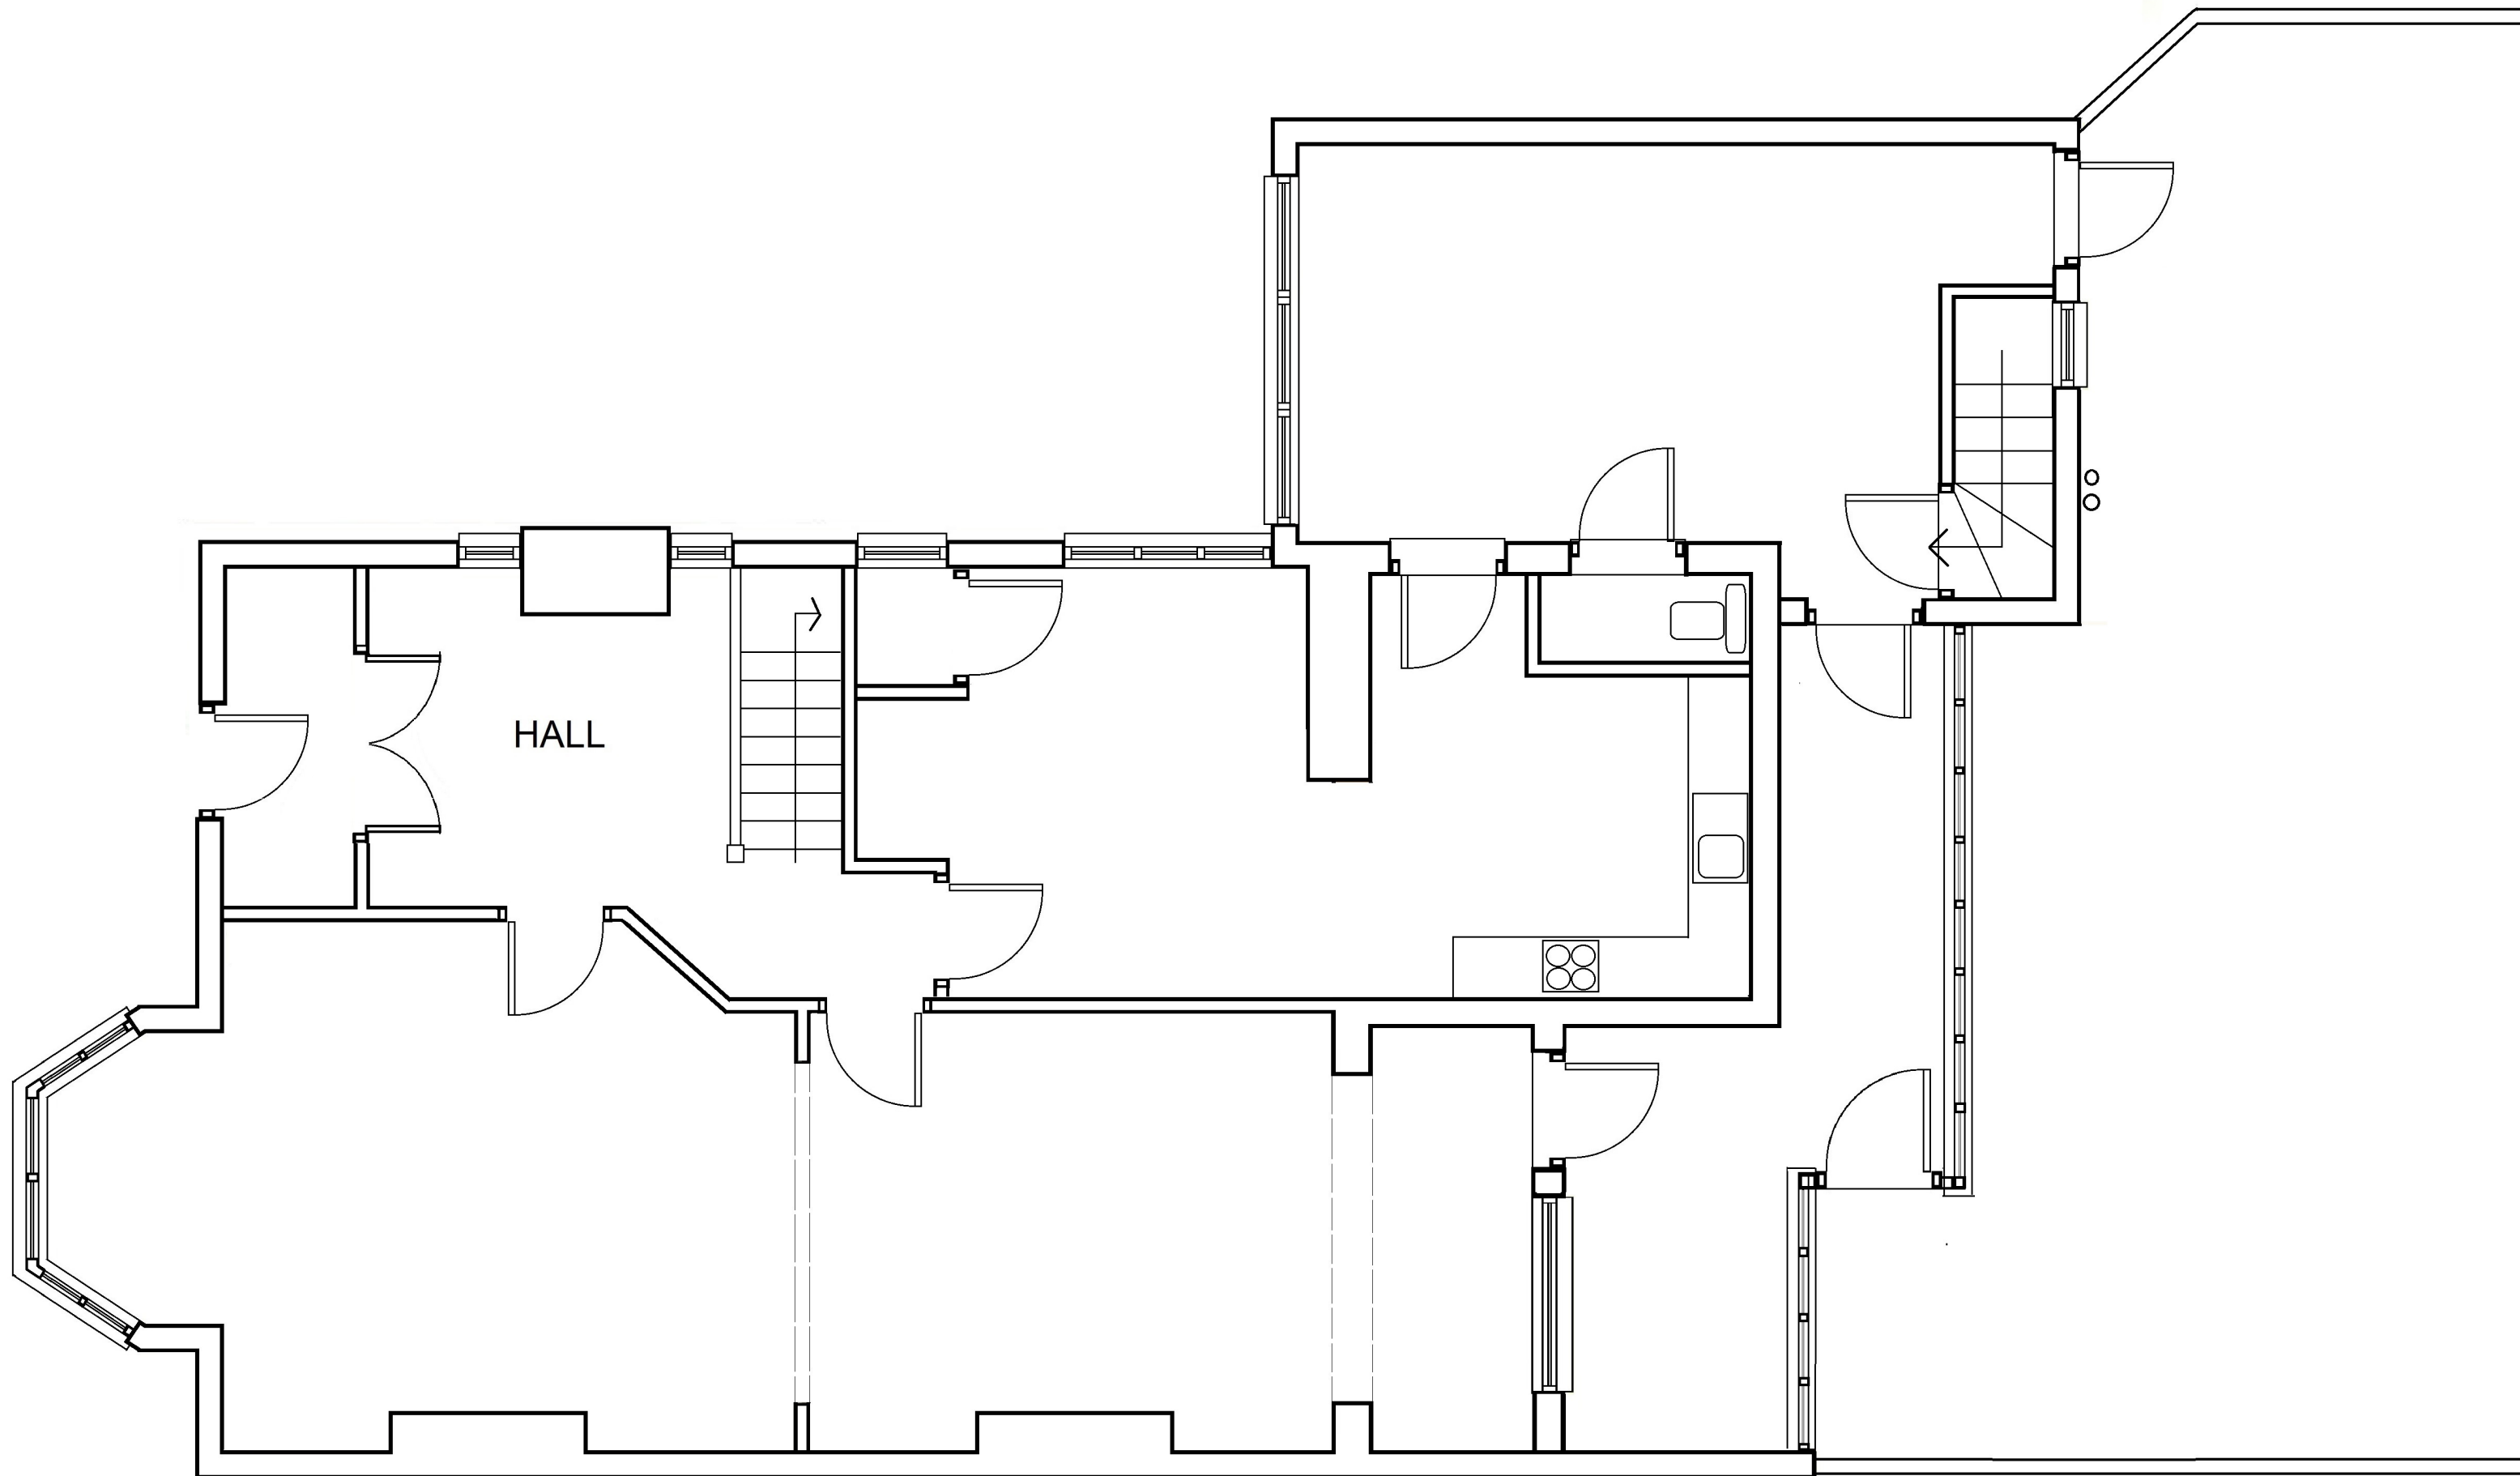


archplan

architects and property management

1 Millfield Place, Highgate, London N6 6JP
Tel: 020 8341 5628 e-mail: archplan@hotmail.com

Date
APRIL 23

Drawn by

Checked by

Scale
1:50
At A3

Project


7 CASCADE AVENUE
LONDON N10 3PT
GROUND FLOOR
AS EXISTING

Title

Drawing no

CA/01

Copyright
Archplan 2020

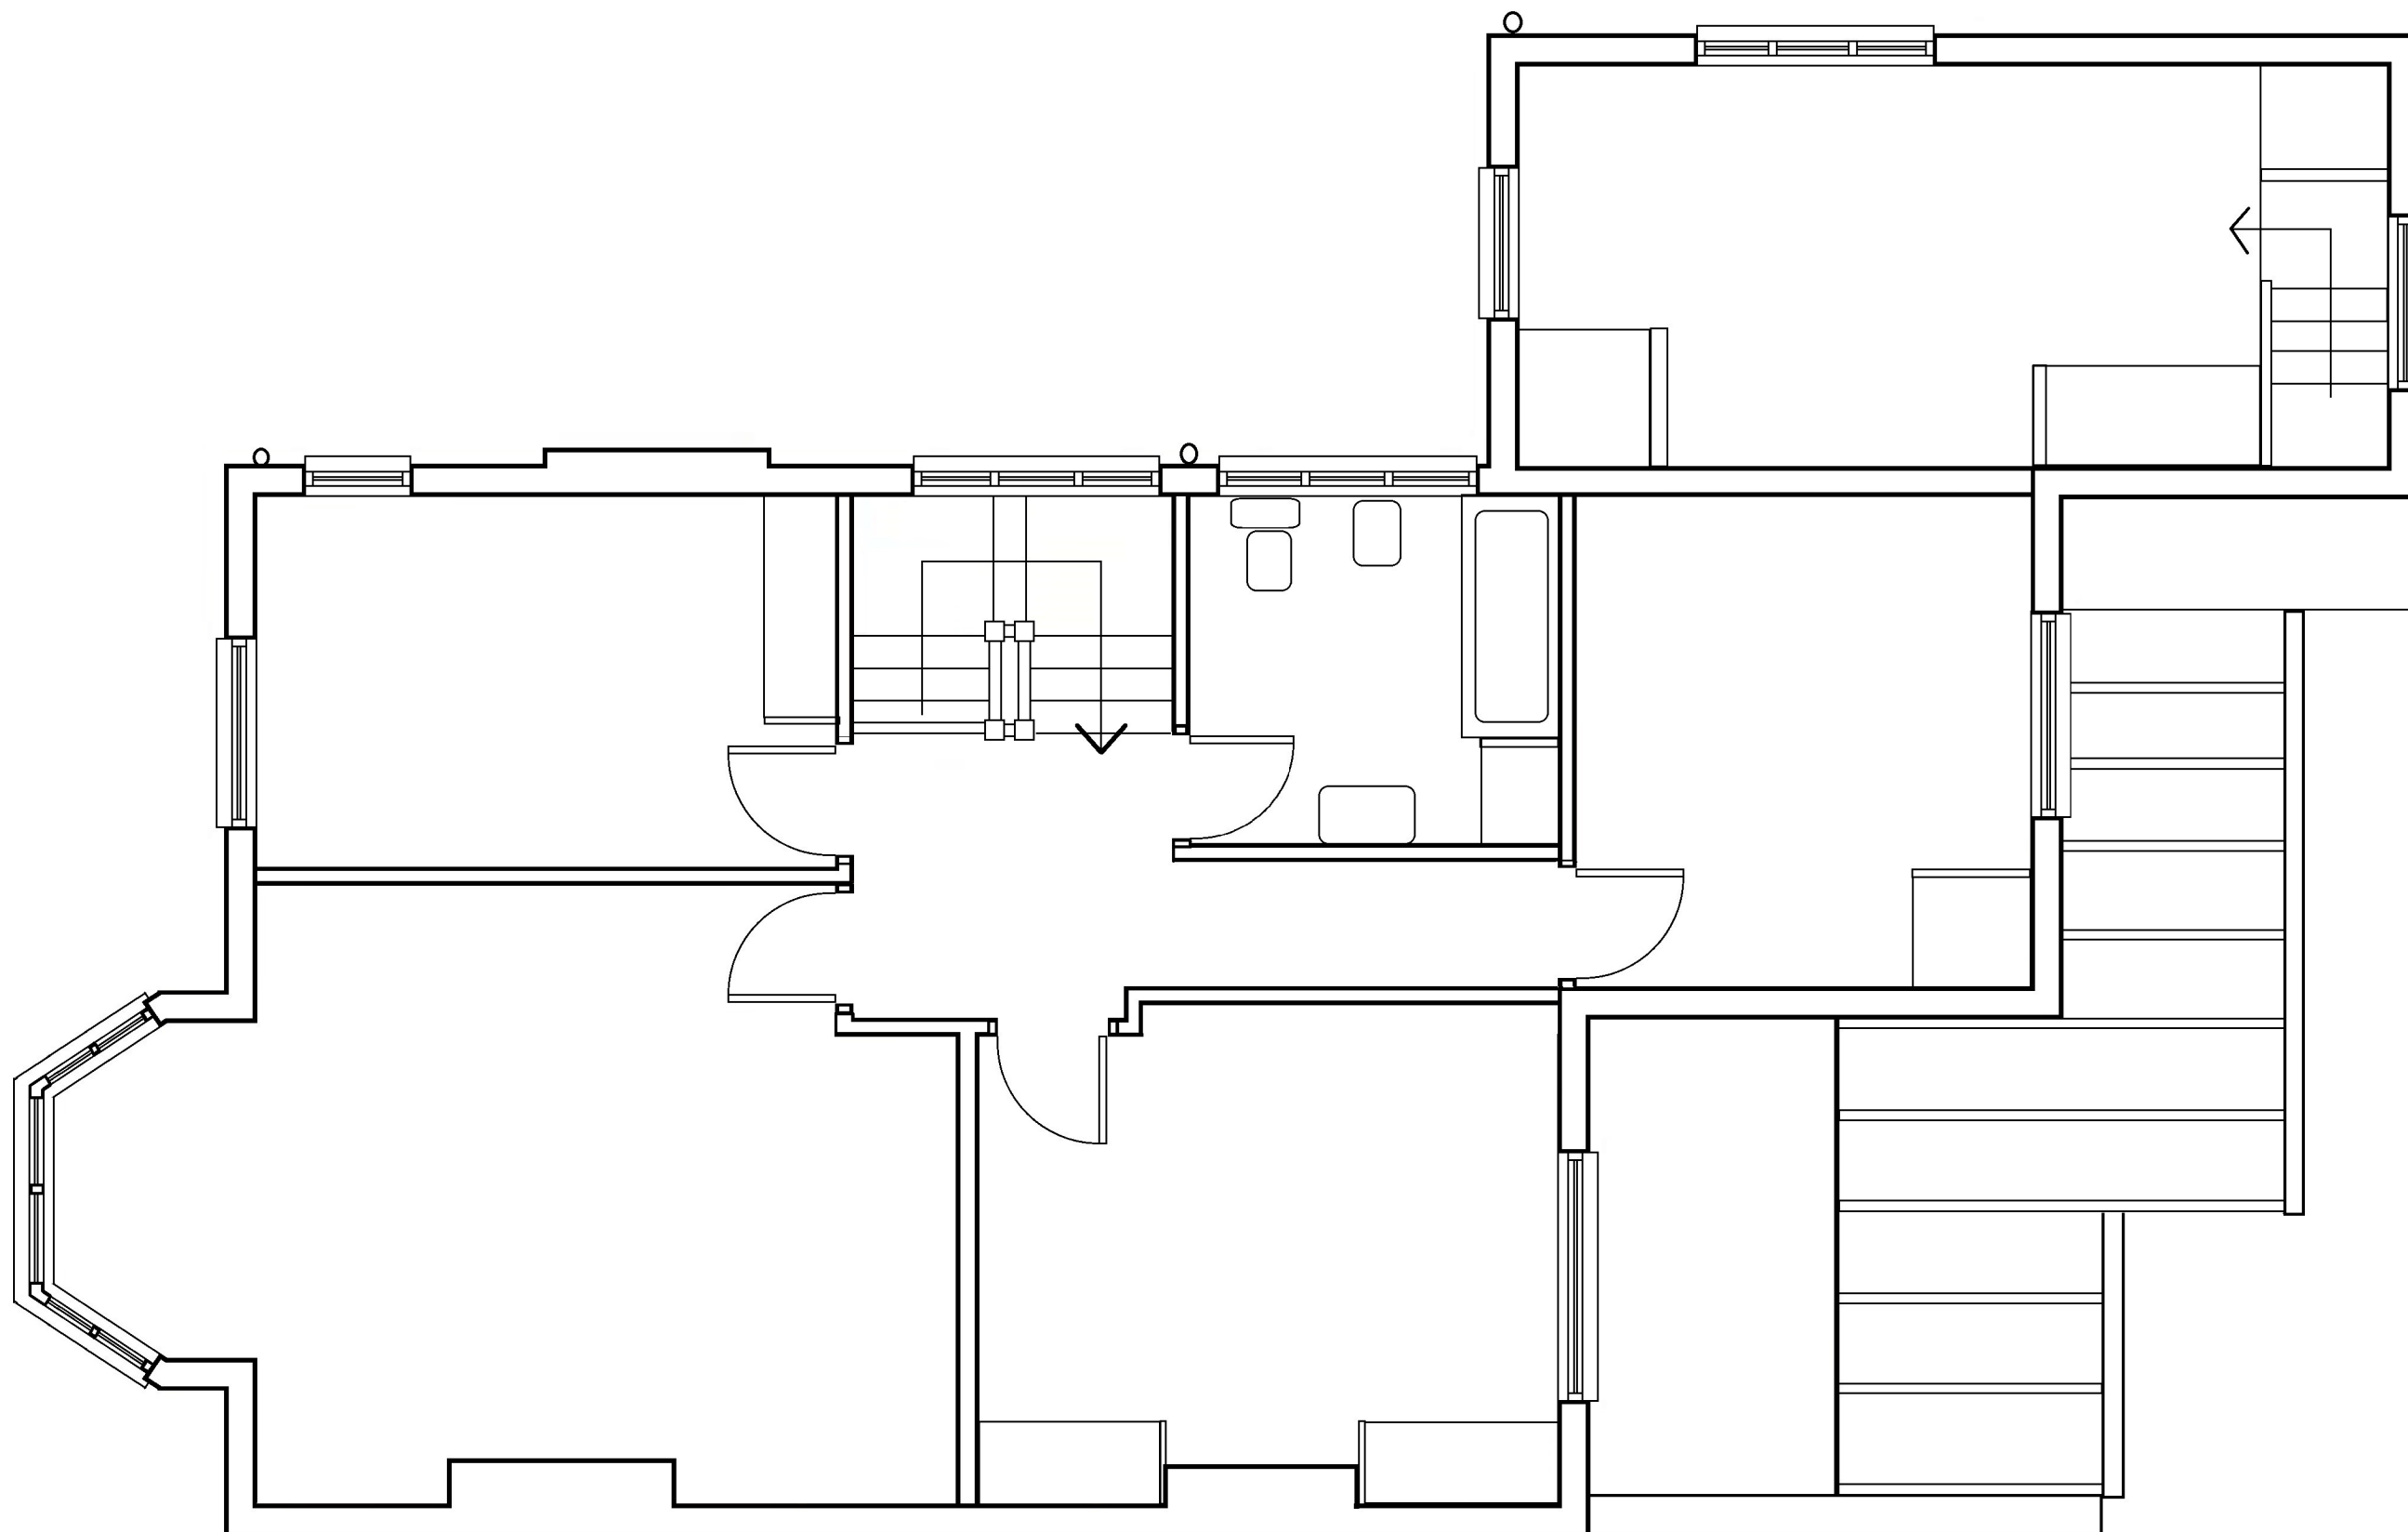

archplan

architects and property management

1 Millfield Place, Highgate, London N6 6JP
Tel: 020 8341 5628 e-mail: archplan@hotmail.com

Date
APRIL 23

Drawn by

Checked by

Scale
1:50
At A3

Project



7 CASCADE AVENUE
LONDON N10 3PT
FIRST FLOOR
AS EXISTING

Title

Drawing no

CA/02

Copyright
Archplan 2020

 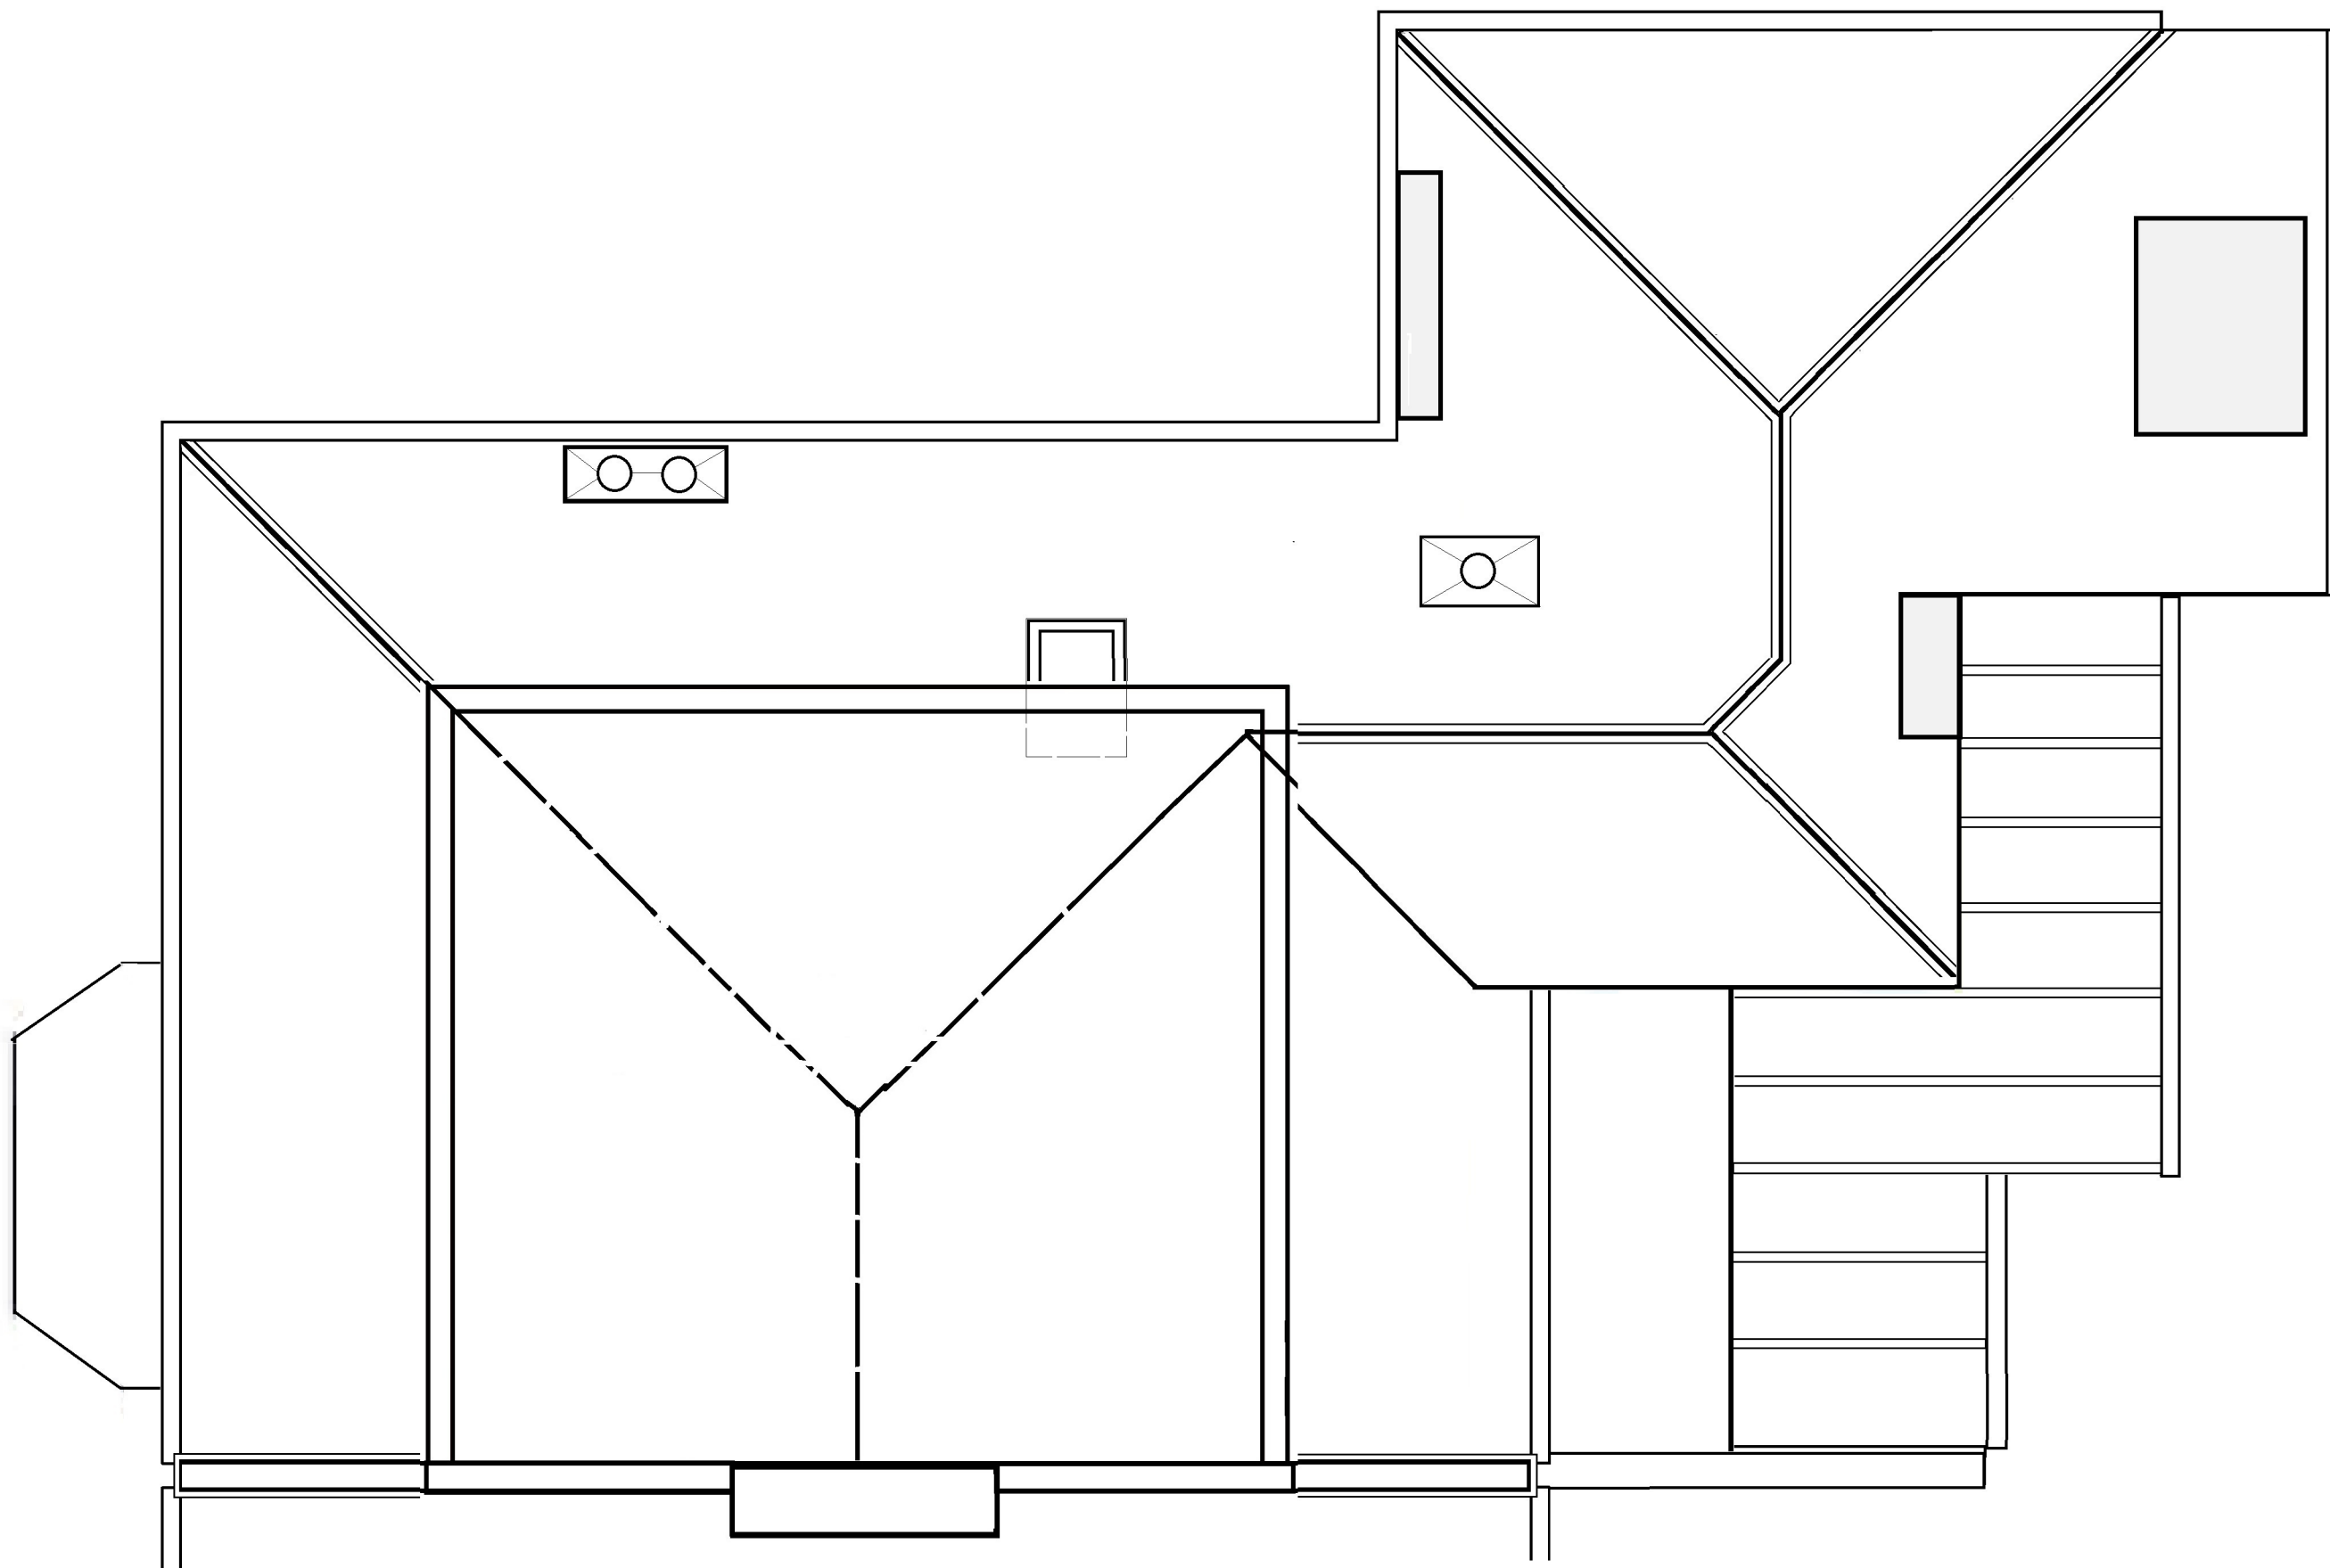

archplan

architects and property management

1 Millfield Place, Highgate, London N6 6JP
Tel: 020 8341 5628 e-mail: archplan@hotmail.com

Date
APRIL 23

Drawn by

Checked by

Scale
1:50
At A3

Project


7 CASCADE AVENUE
LONDON N10 3PT
SECOND FLOOR
AS EXISTING

Title

Drawing no

CA/03

Copyright
Archplan 2020

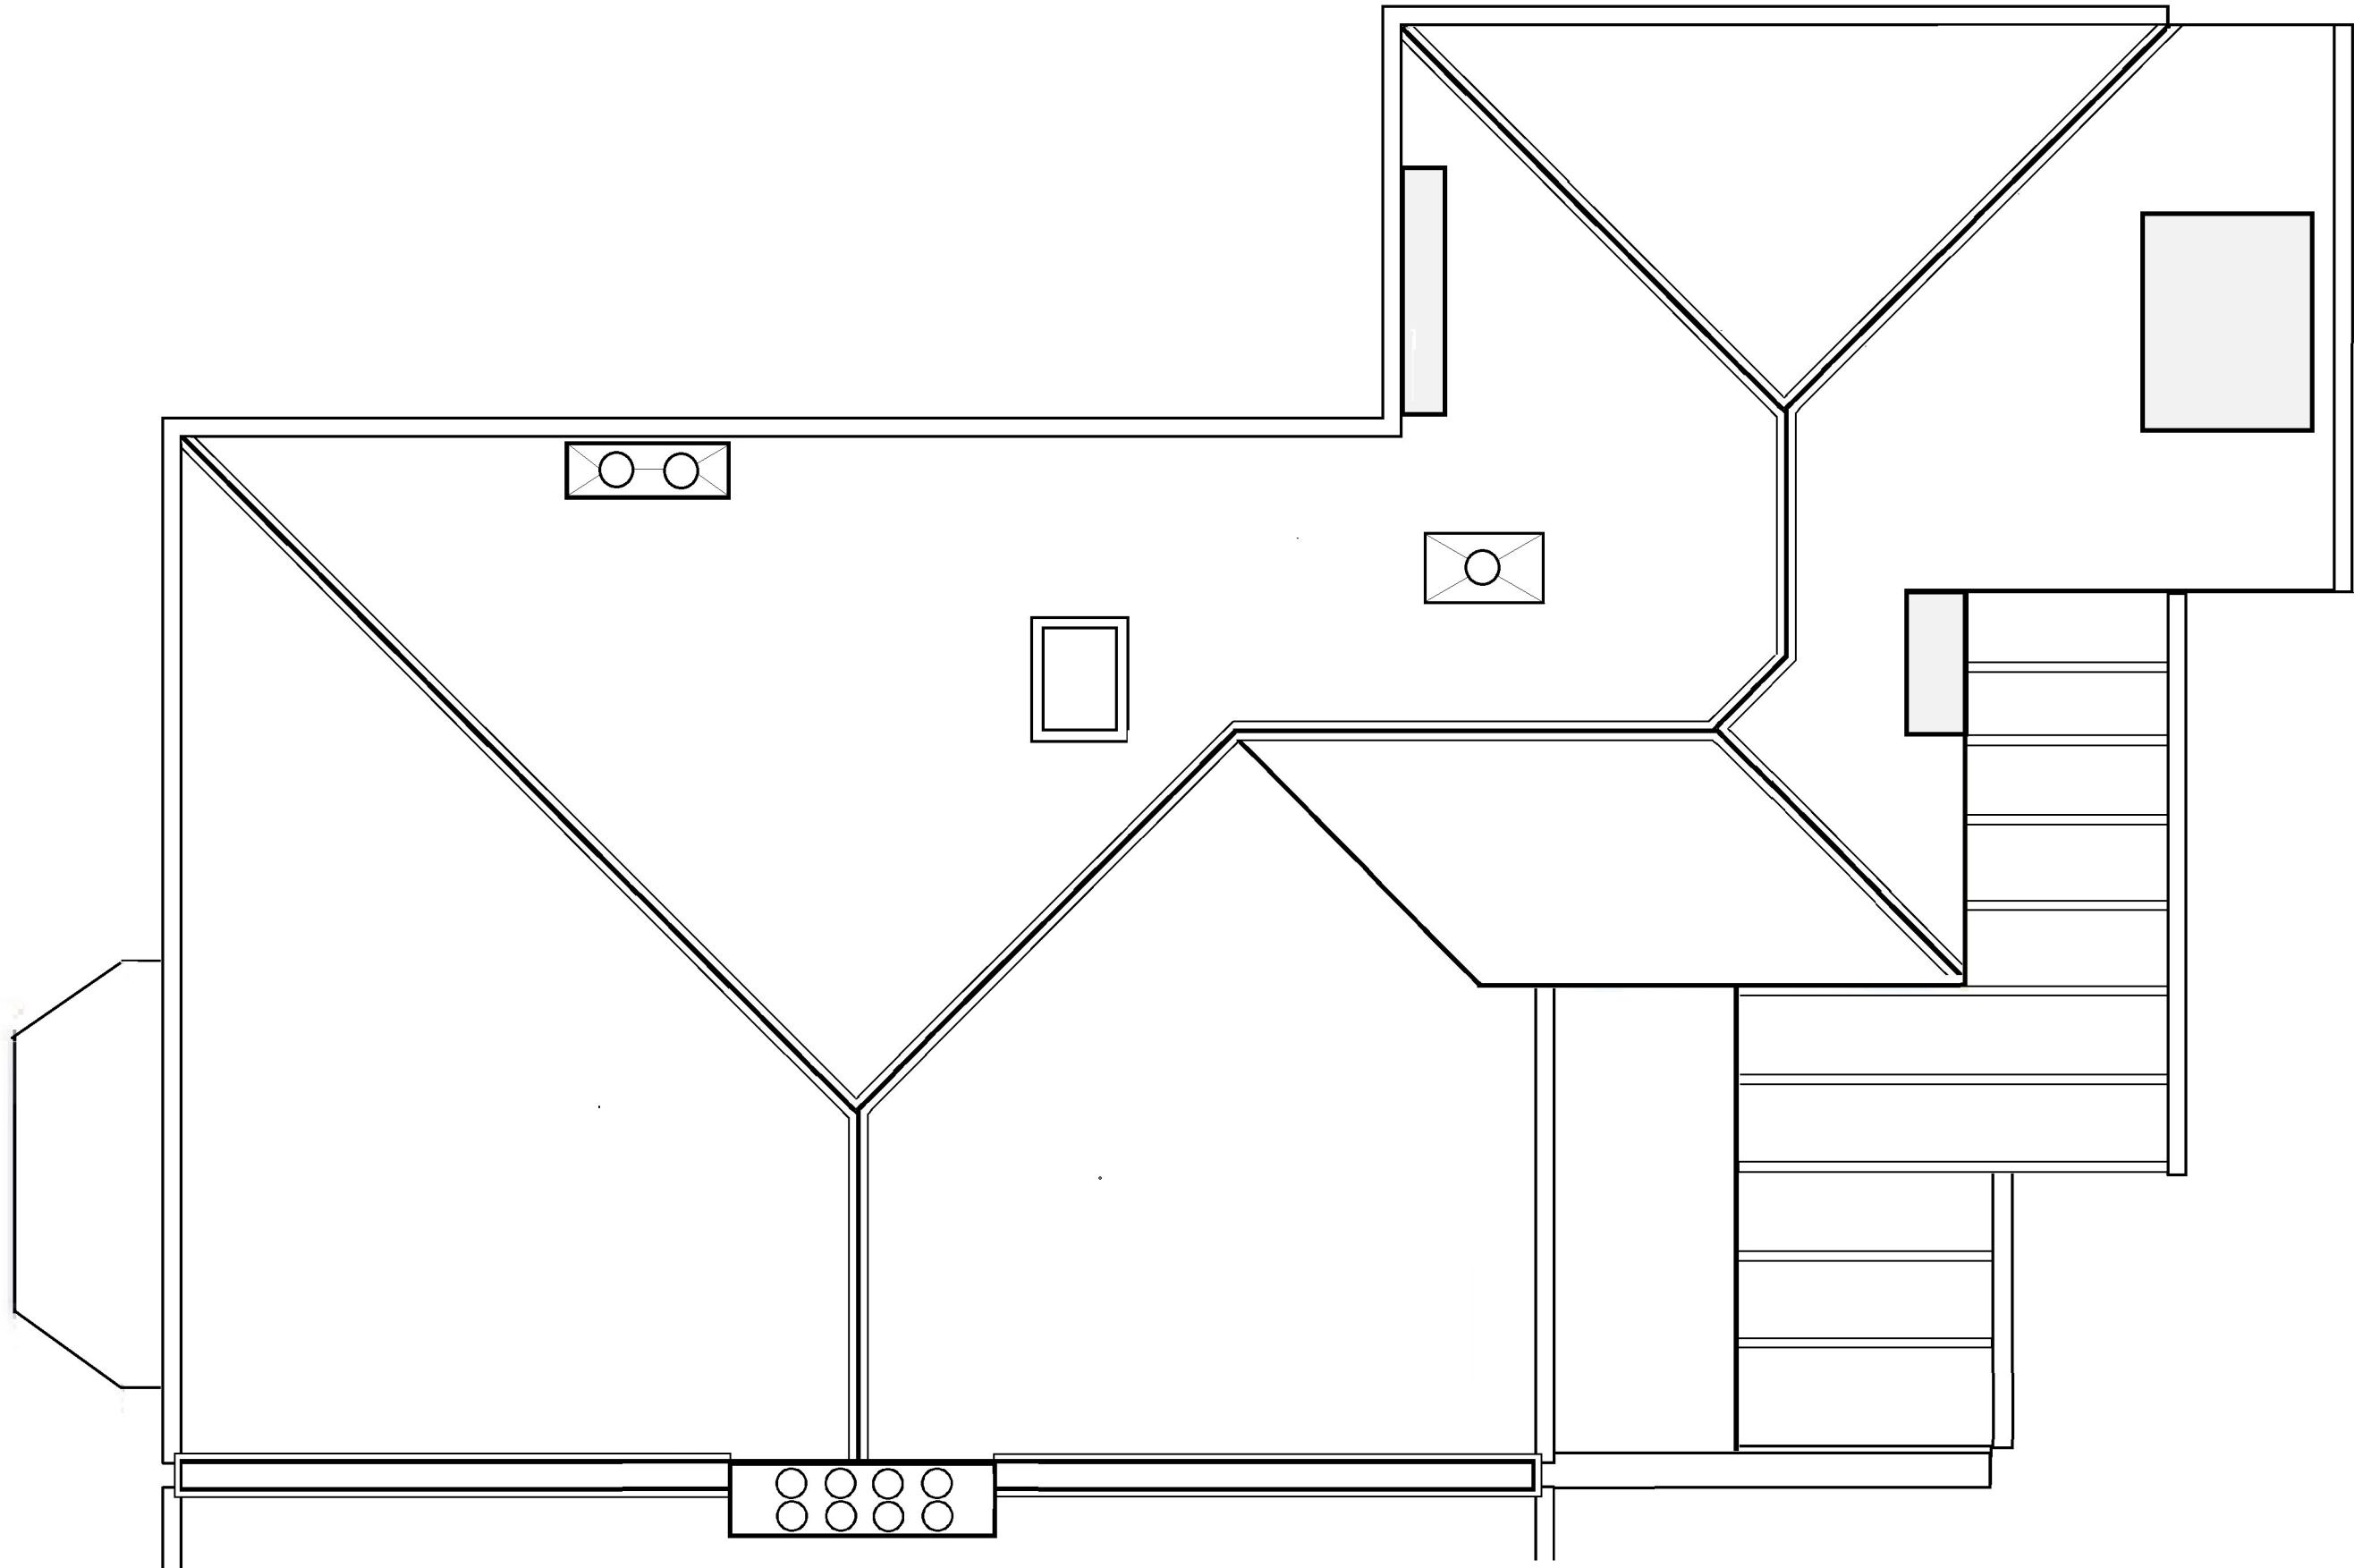

archplan

architects and property management

1 Millfield Place, Highgate, London N6 6JP
Tel: 020 8341 5628 e-mail: archplan@hotmail.com

Date
APRIL 23

Drawn by

Checked by

Scale
1:50
At A3

Project

**7 CASCADE AVENUE
LONDON N10 3PT**


Title

**ROOF PLAN
AS EXISTING**


Drawing no

CA/04

Copyright
Archplan 2020

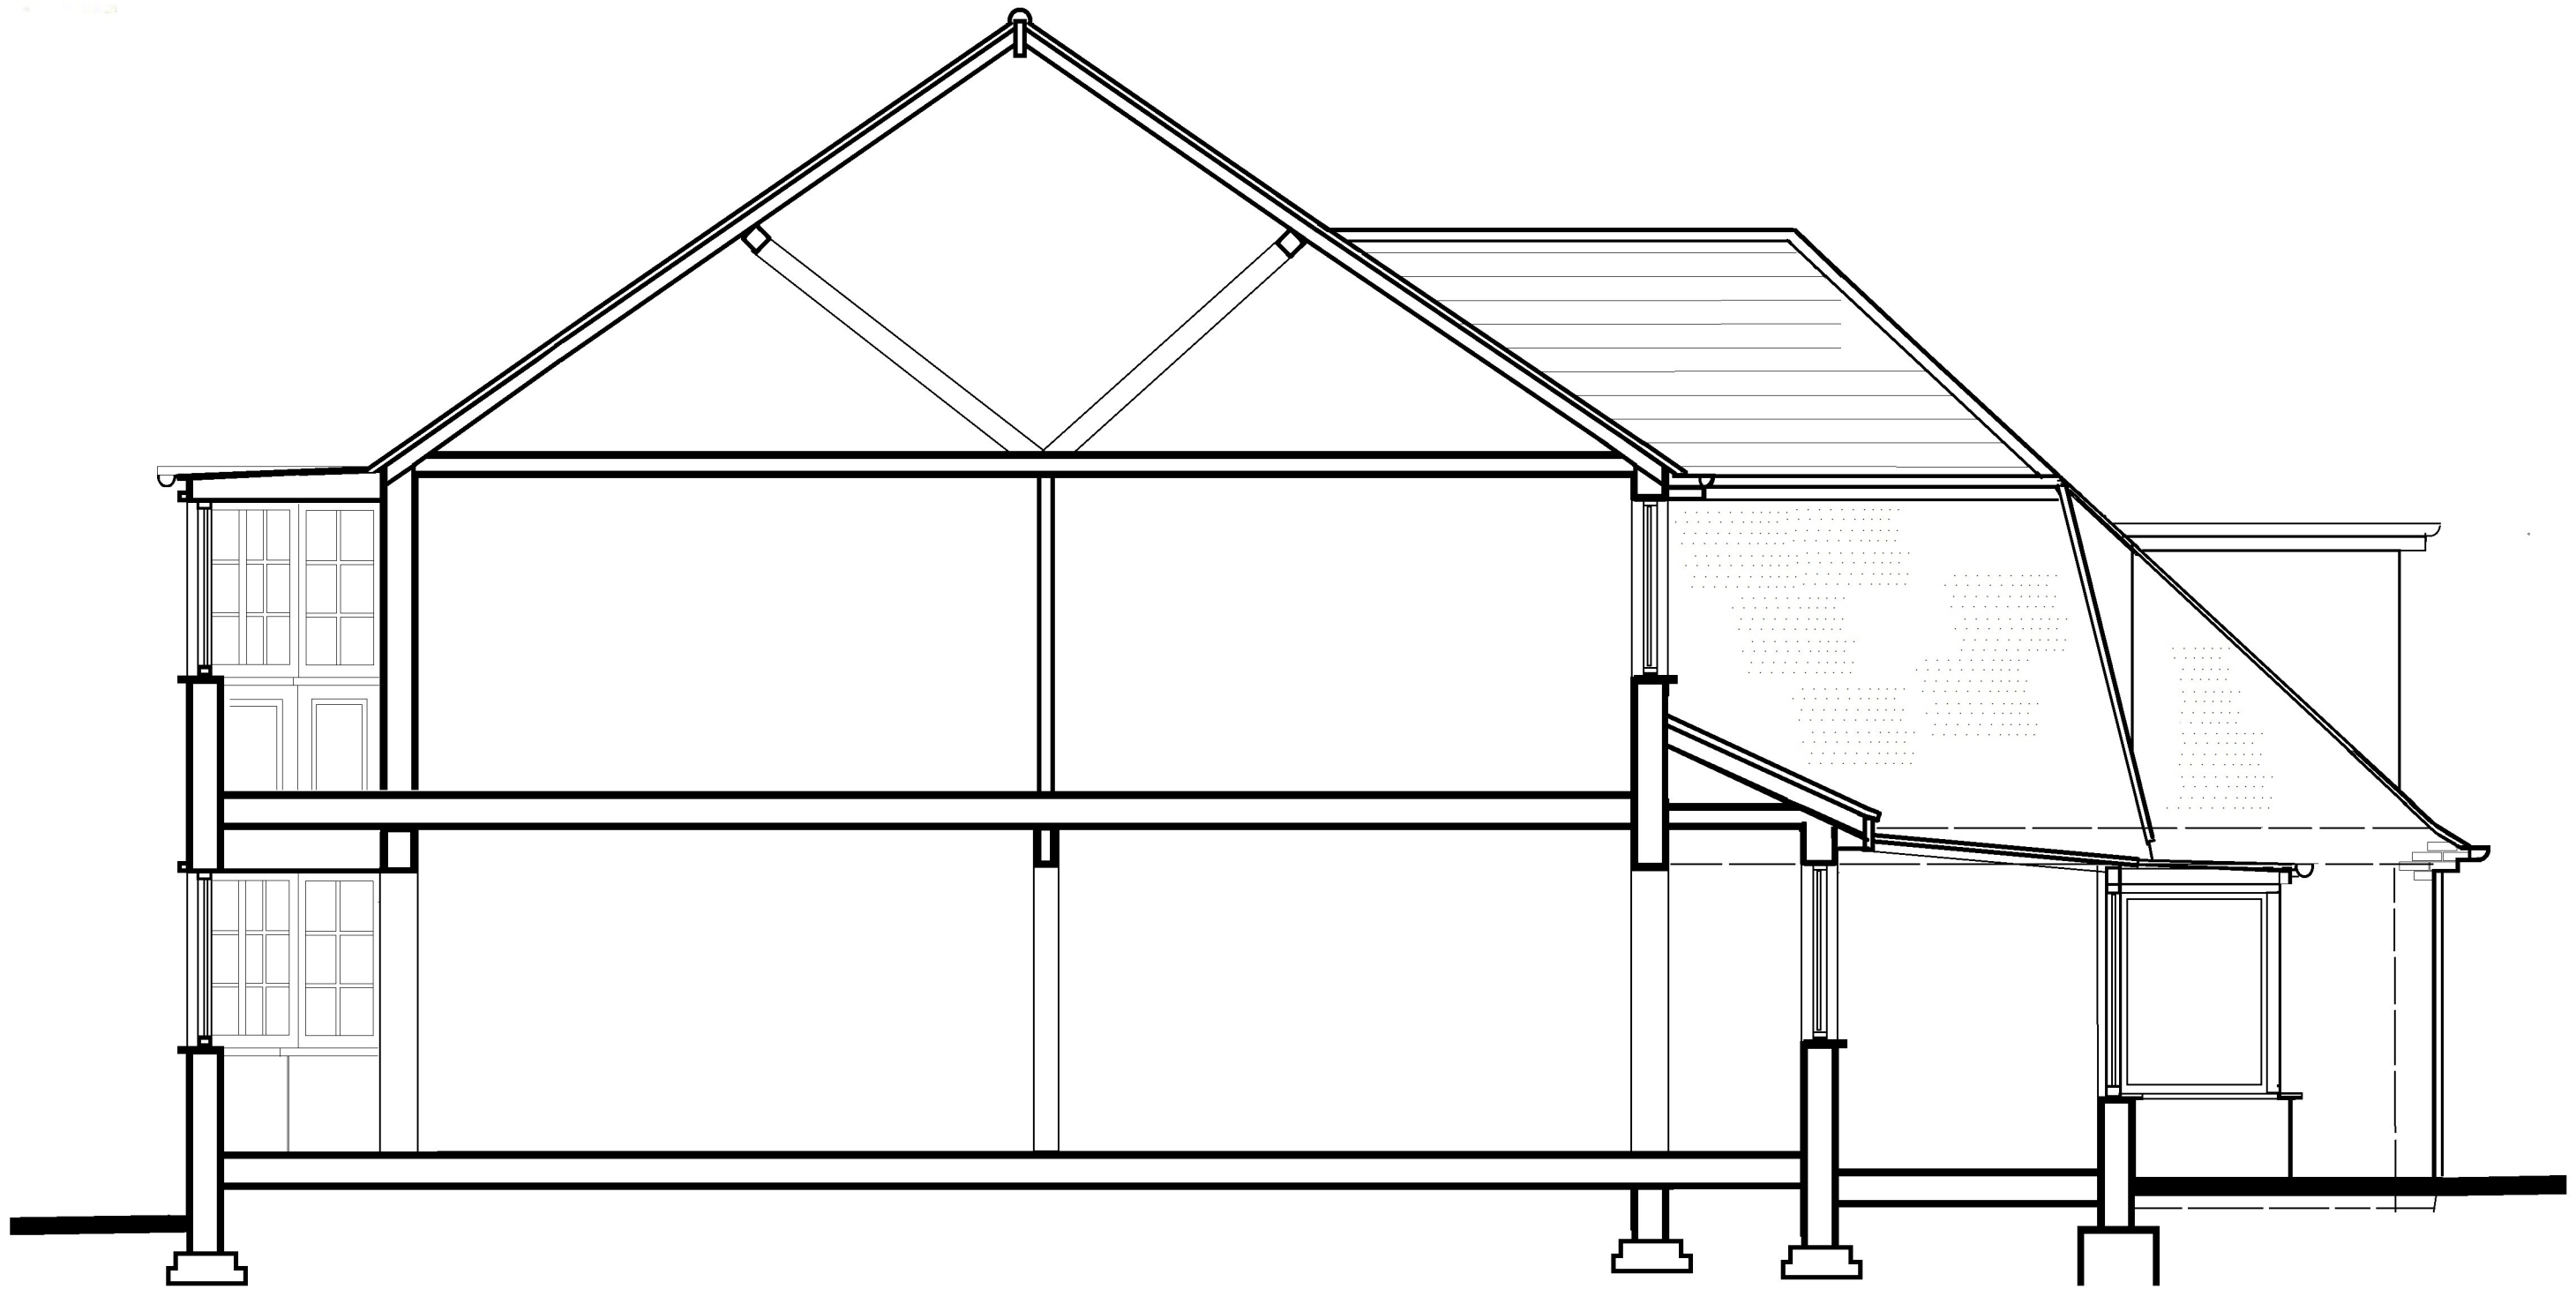

archplan architects and property management 1 Millfield Place, Highgate, London N6 6JP Tel: 020 8341 5628 e-mail: archplan@hotmail.com	Date APRIL 23	Scale 1:50 At A3	Project 7 CASCADE AVENUE LONDON N10 3PT	Drawing no CA/05
	Drawn by		SECTION A-A	Copyright Archplan 2020
	Checked by		AS EXISTING	

 

archplan

architects and property management

1 Millfield Place, Highgate, London N6 6JP
Tel: 020 8341 5628 e-mail: archplan@hotmail.com

Date
APRIL 23

Drawn by

Checked by

Scale
1:50
At A3

Project

**7 CASCADE AVENUE
LONDON N10 3PT
SECTION B-B
AS EXISTING**

Title

Drawing no

CA/06

Copyright
Archplan 2020



archplan

architects and property management

1 Millfield Place, Highgate, London N6 6JP
Tel: 020 8341 5628 e-mail: archplan@hotmail.com

Date
APRIL 23

Drawn by

Checked by

Scale
1:50
At A3

Project

7 CASCADE AVENUE
LONDON N10 3PT
FRONT ELEVATION
AS EXISTING

Title

Drawing no

CA/07

Copyright
Archplan 2020



archplan

architects and property management

1 Millfield Place, Highgate, London N6 6JP
Tel: 020 8341 5628 e-mail: archplan@hotmail.com

Date
APRIL 23

Drawn by

Checked by

Scale
1:50
At A3

Project

**7 CASCADE AVENUE
LONDON N10 3PT
REAR ELEVATION
AS EXISTING**

Title

Drawing no
CA/08

Copyright
Archplan 2020



archplan

architects and property management

1 Millfield Place, Highgate, London N6 6JP
Tel: 020 8341 5628 e-mail: archplan@hotmail.com

Date
APRIL 23

Drawn by

Checked by

Scale
1:50
At A3

Project

**7 CASCADE AVENUE
LONDON N10 3PT
SIDE ELEVATION
AS EXISTING**

Title

Drawing no

CA/09

Copyright
Archplan 2020