





FRONT ELEVATION

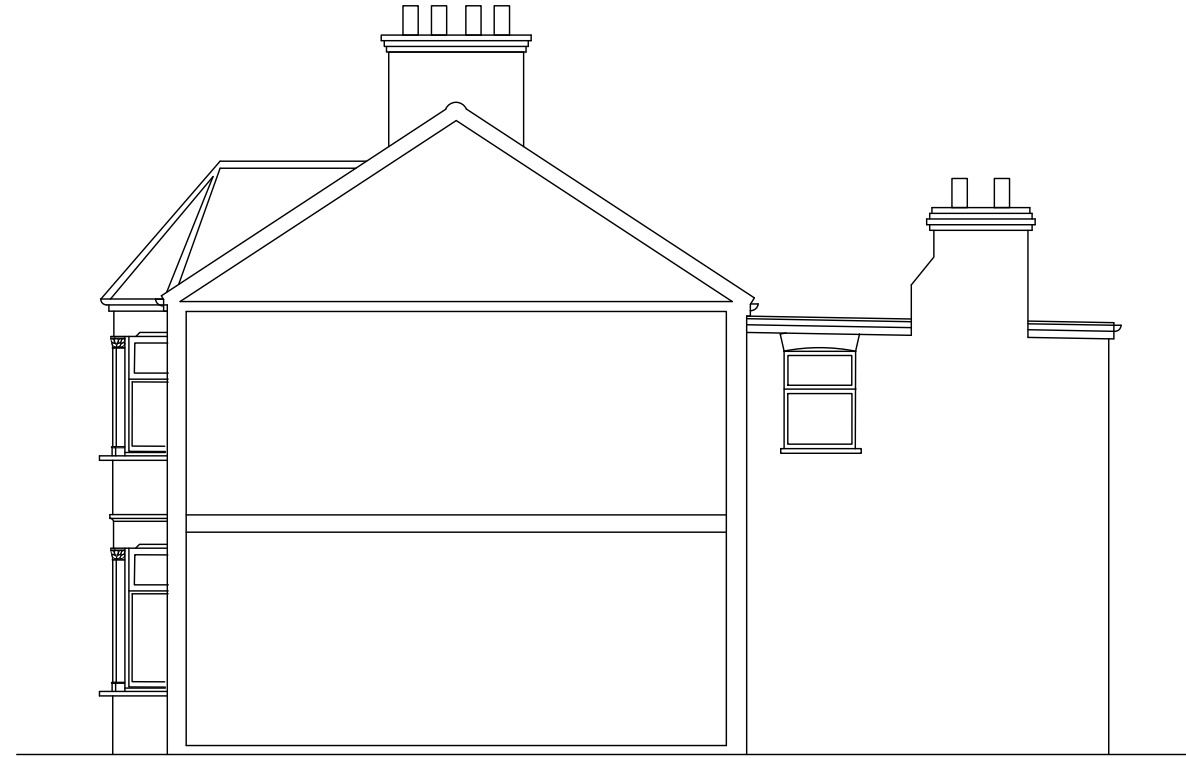

SIDE ELEVATION/SECTION



REAR ELEVATION

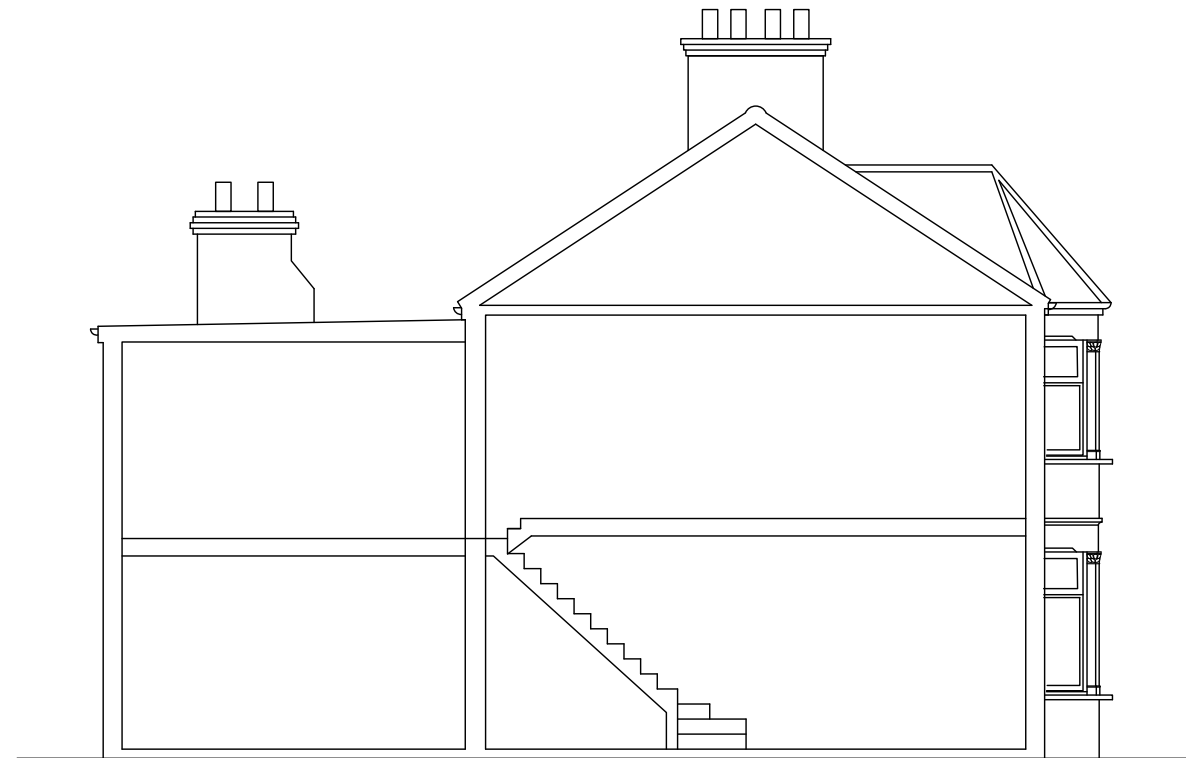

SIDE ELEVATION/SECTION

|                                            |                                                                                     |
|--------------------------------------------|-------------------------------------------------------------------------------------|
| Project: 3 Handsworth Road                 |                                                                                     |
| Title: Existing Elevations                 |                                                                                     |
| Client: Haskell Properties Ltd C/o Hamways |                                                                                     |
| Date: May 2023                             |  |
| Scale: 1:100 @ A3                          |                                                                                     |
| Dwg No: HR22133 - 4                        |                                                                                     |