




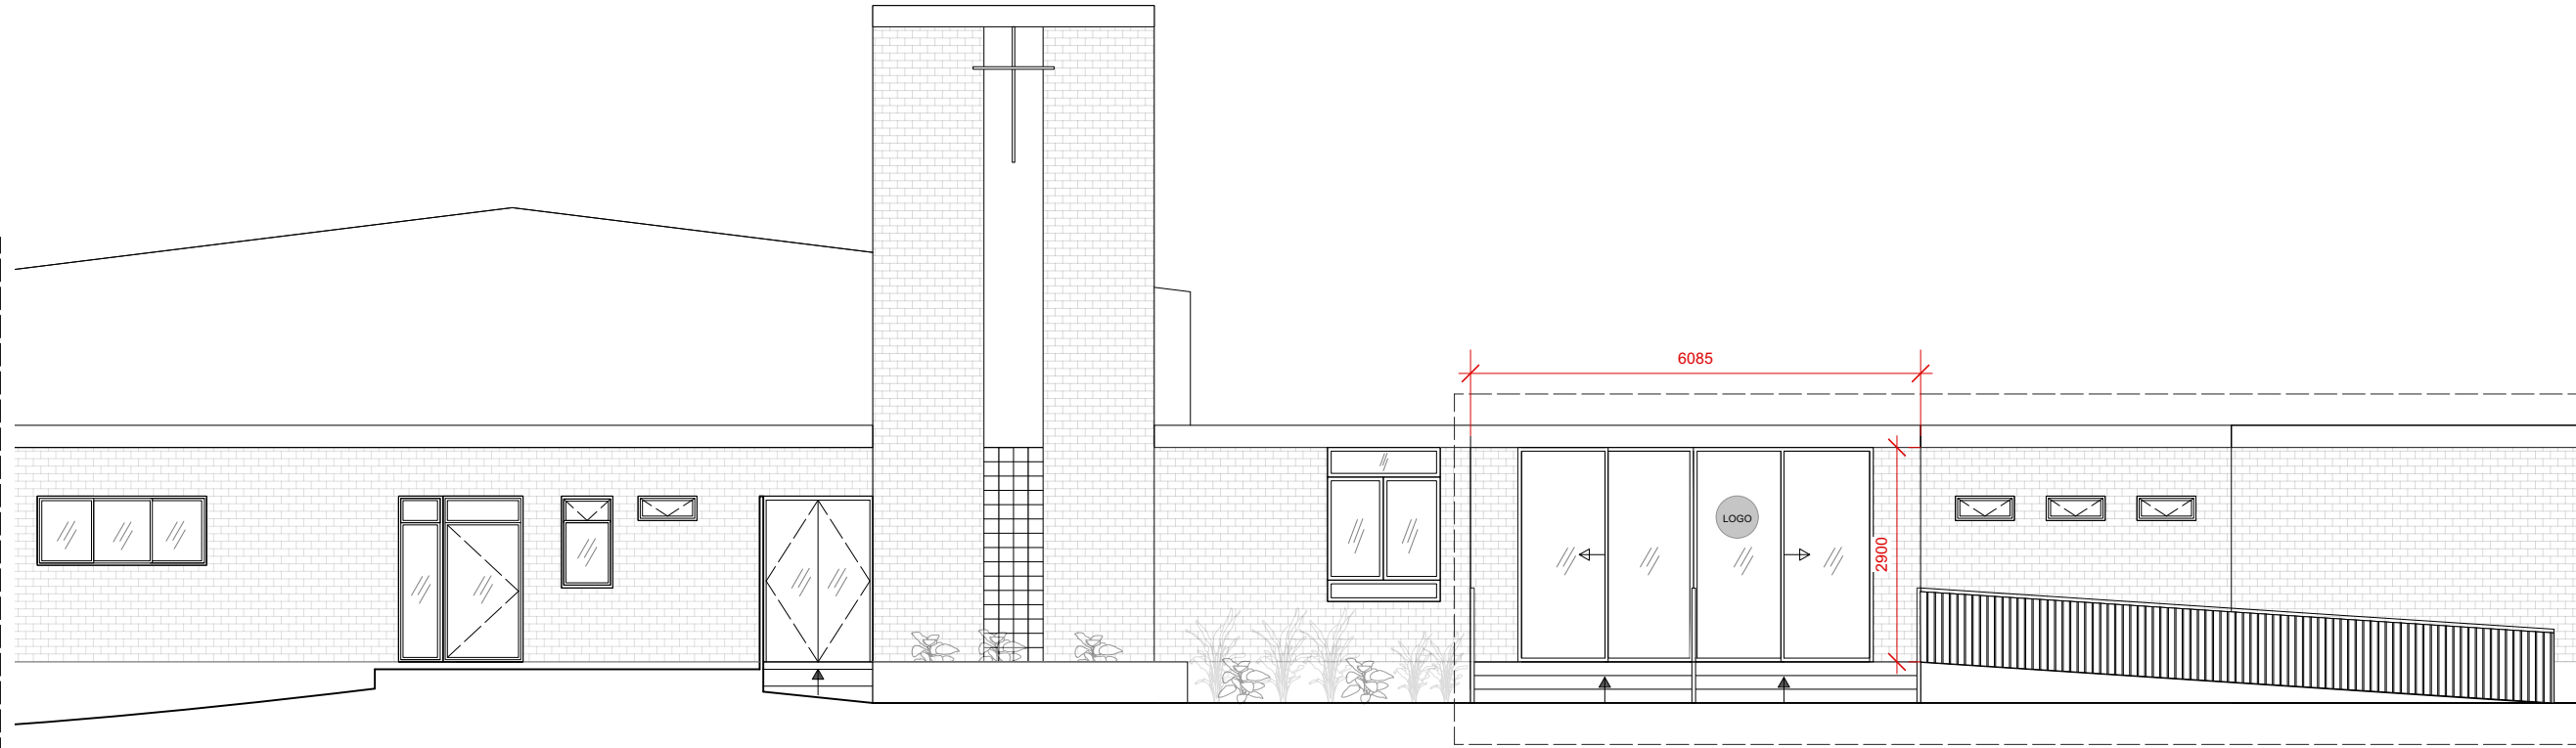

1 Proposed North Elevation
Scale: 1:100

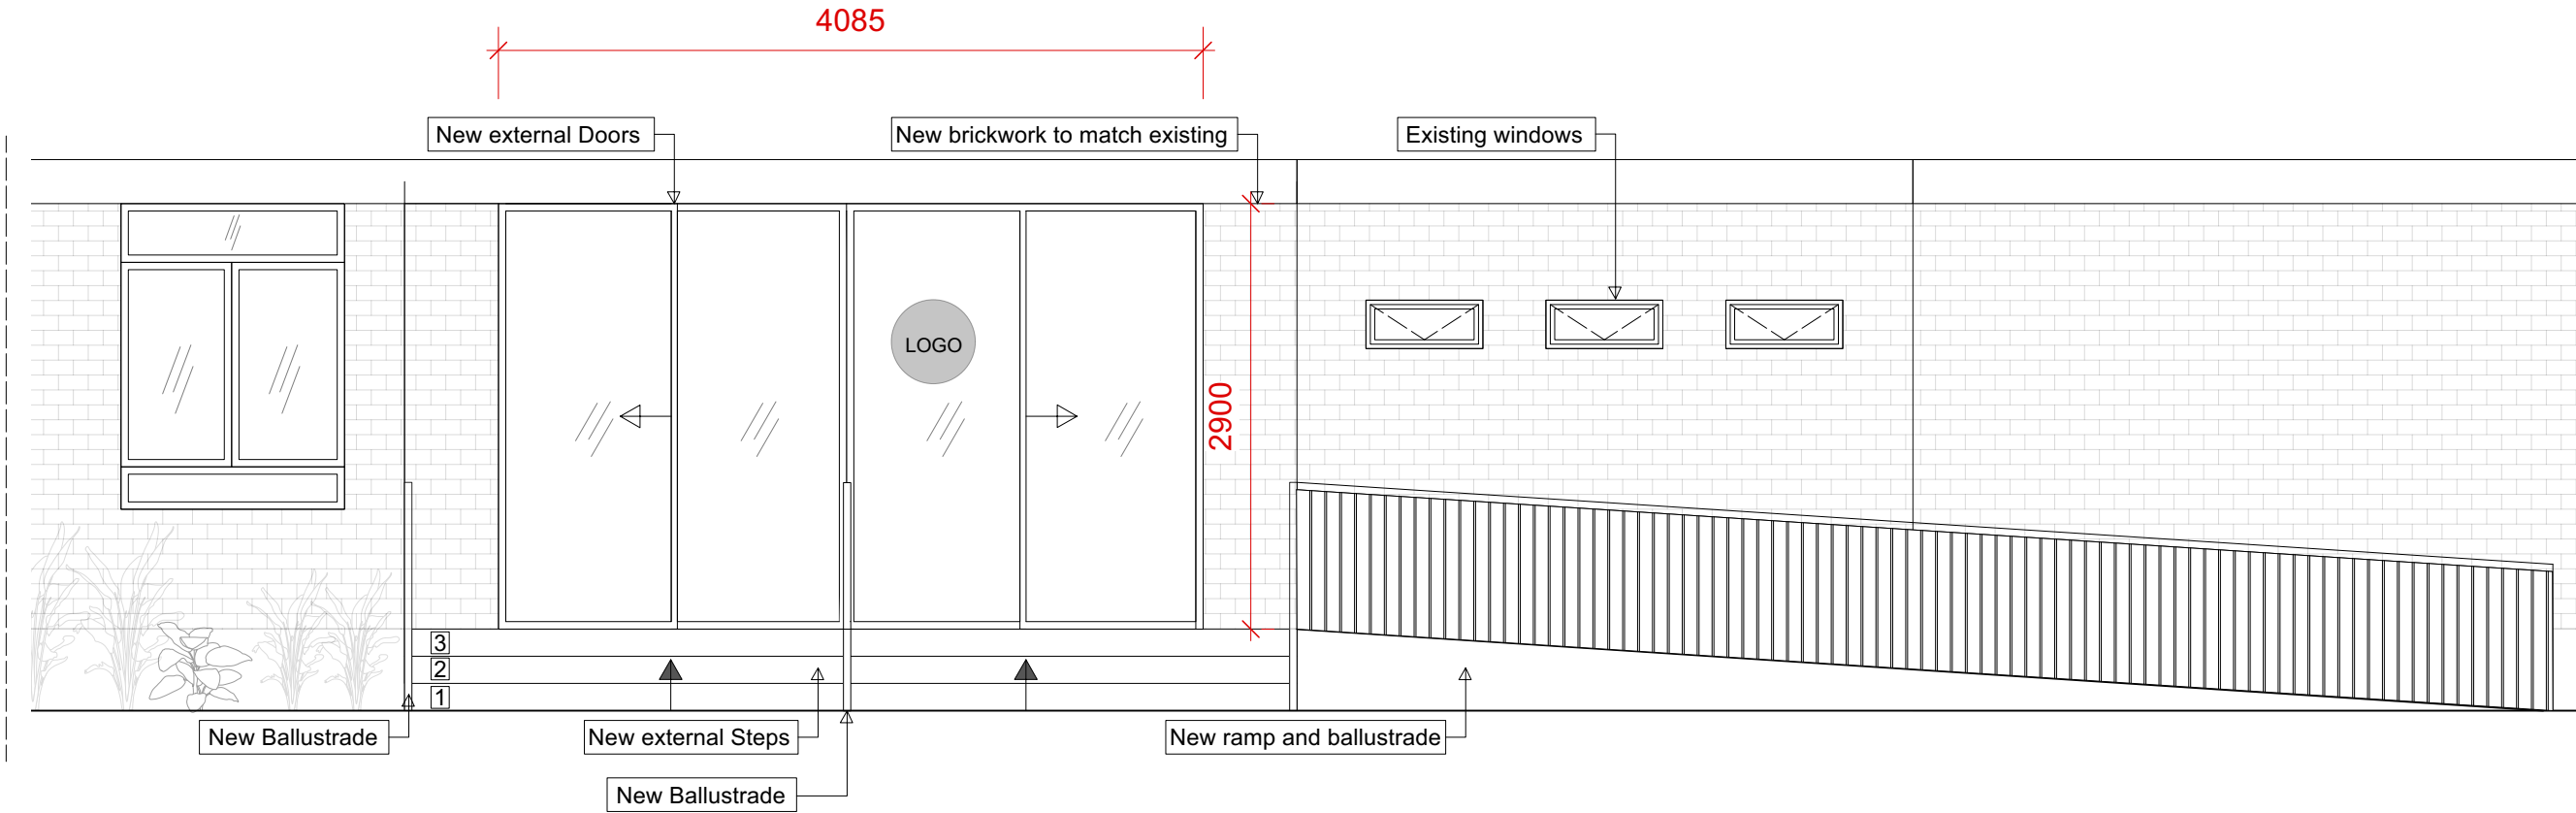

2 Proposed North Elevation
Scale: 1:50

 

1:100

DWG NUMBER_	REVISION_
06-PL-SJ-GF-P	-

TITLE_
Proposed North Elevation

JOB_
St James School
Woodside Ave, London N103JA
CLIENT_ St James School

DATE_ June 2023
UNITS_ mm
SCALE_ Varies @ A3

Do not scale this drawing. Figured dimensions only are to be used in preference to small scale drawings. All dimensions are to be checked on site before work proceeds.