



NOTES

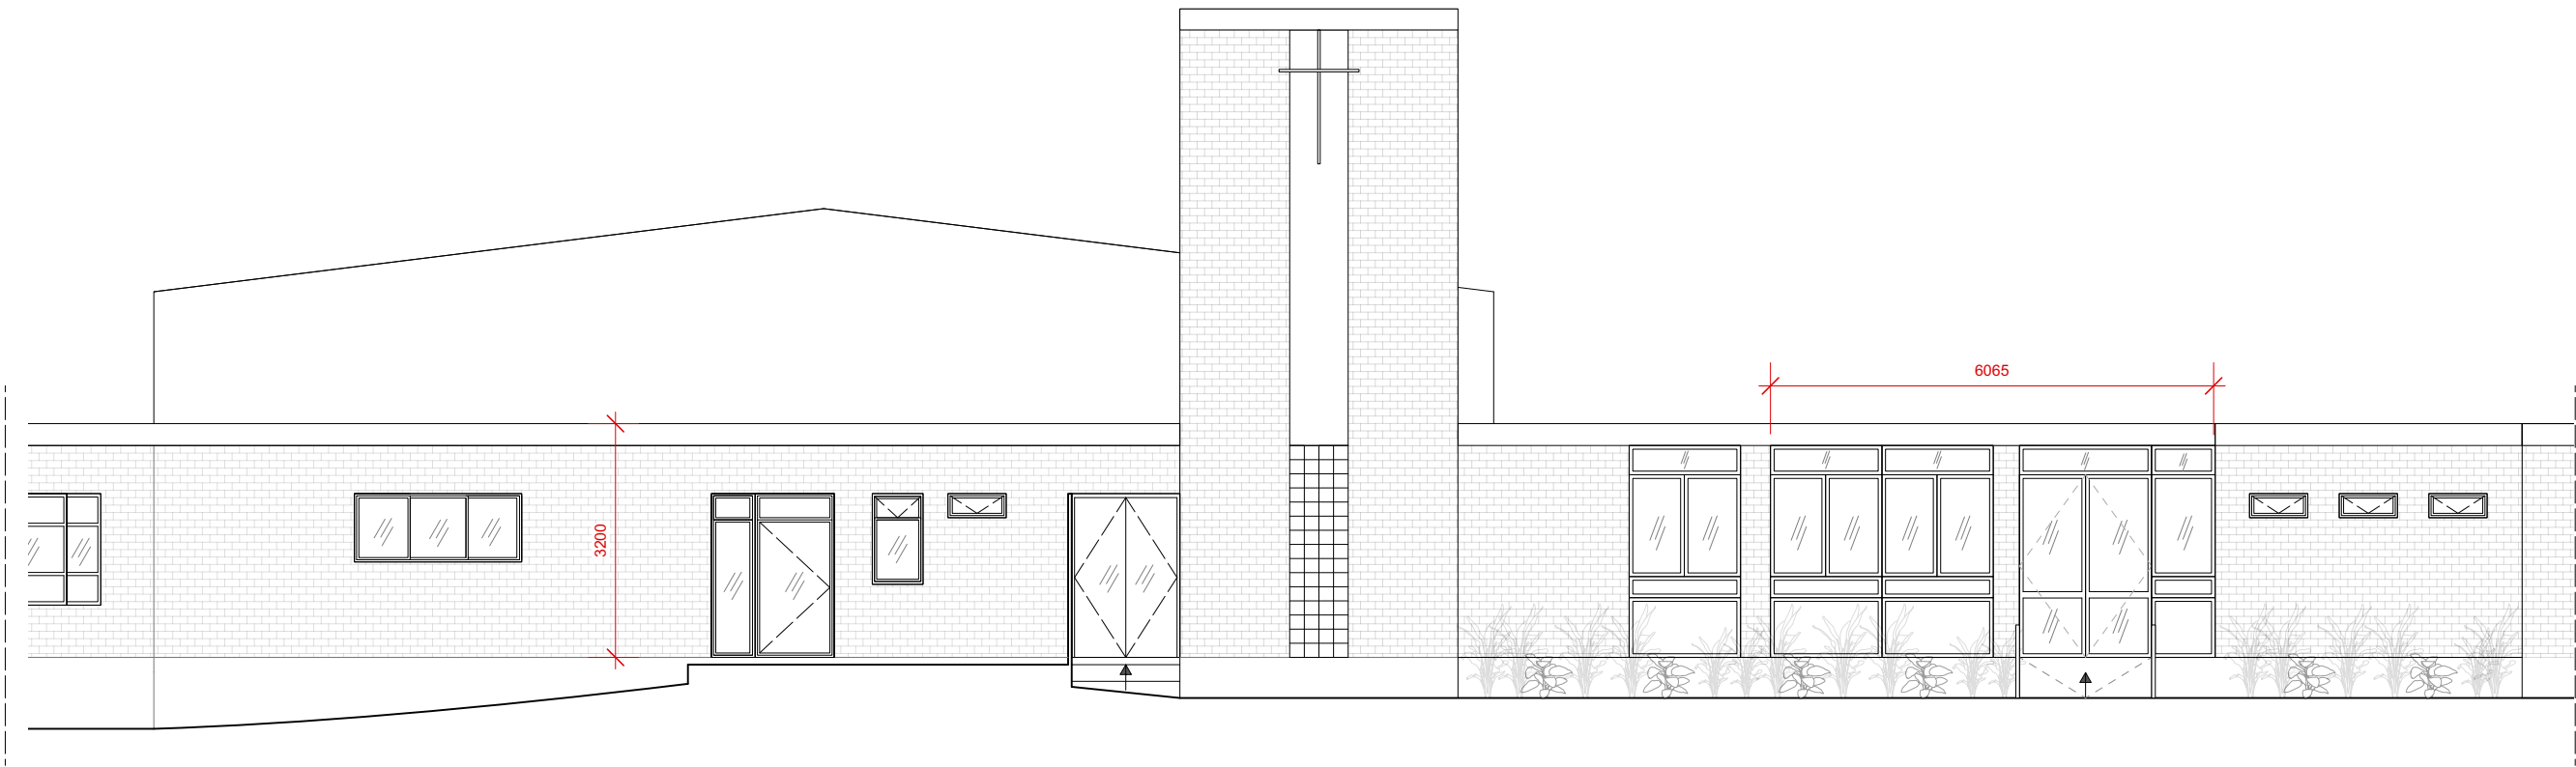

1 Existing North Elevation  
Scale: 1:100

 

1:50

|                              |                |
|------------------------------|----------------|
| DWG NUMBER_<br>03-PL-SJ-GF-E | REVISION_<br>- |
|------------------------------|----------------|

TITLE\_  
Existing North Elevation

JOB\_  
St James School  
Woodside Ave, London N103JA  
CLIENT\_ St James School

DATE\_June 2023  
UNITS\_mm  
SCALE\_1/100 @ A3

Do not scale this drawing. Figured dimensions only are to be used in preference to small scale drawings. All dimensions are to be checked on site before work proceeds.