




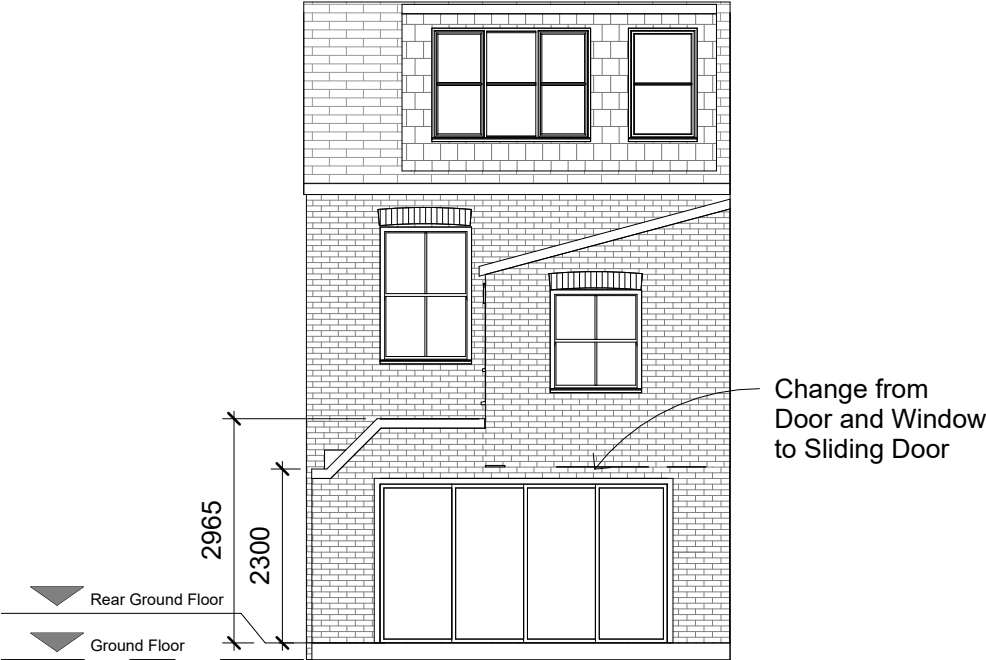


Proposed Rear Elevation.
1 : 100

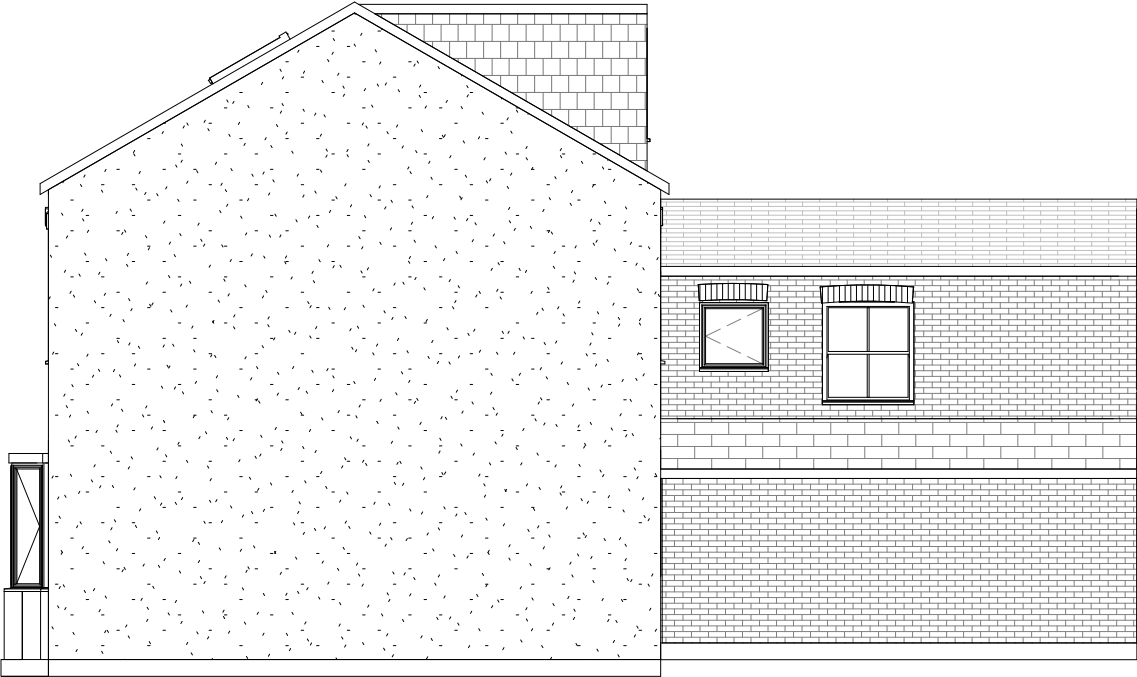

Proposed Side Elevation.
1 : 100

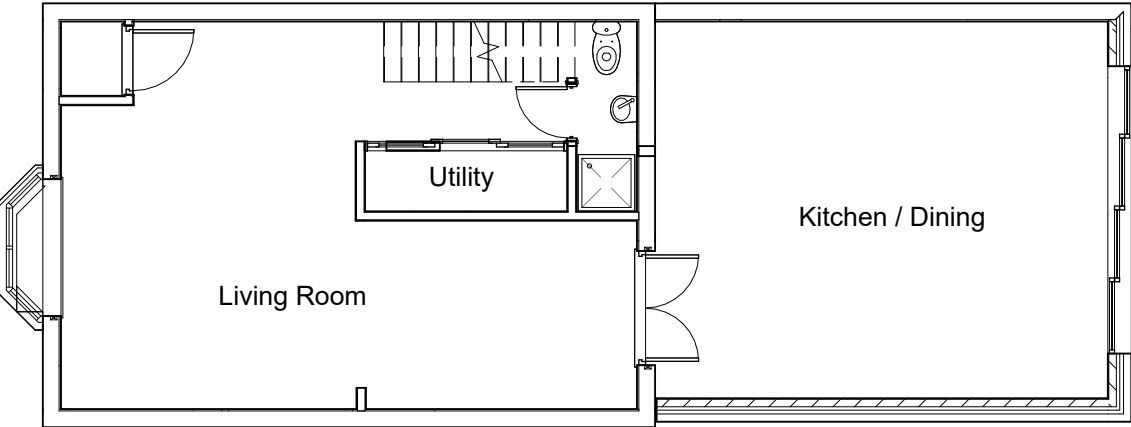

Proposed Ground Floor.
1 : 100

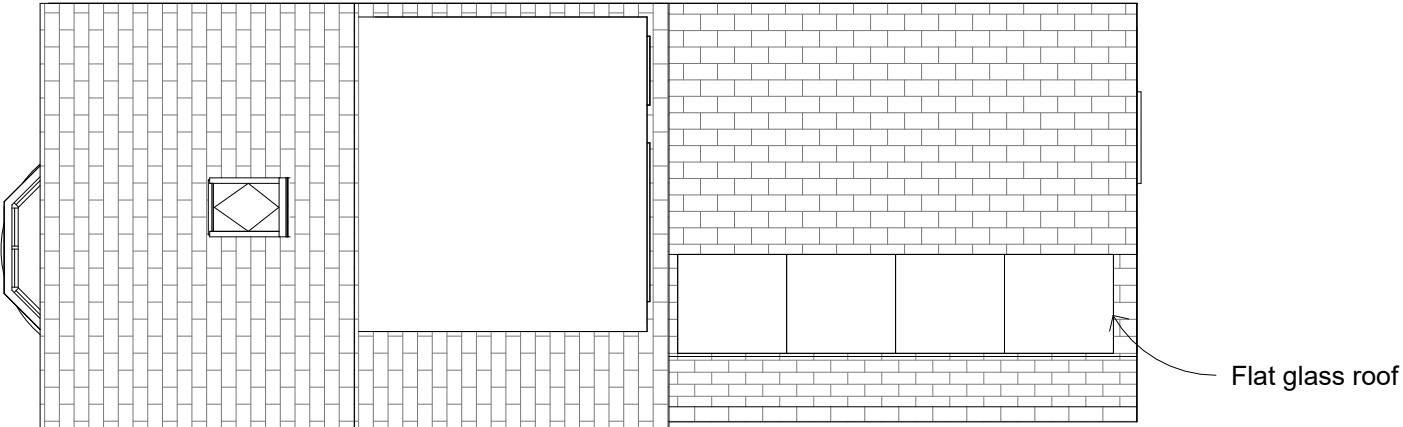

Proposed Roof
1 : 100

0 1 2 3 4m
1:100



www.archplans.co.uk
197a Consort Rd
London SE15 3RY
07587331107

Notes :

Project : Non-Material Amendments

Address : 59 Holmesdale Rd,
London N6 5TH

Sheet Name : Floor Plans/Elevations

Date 06.06.2022
Drawn by AST
Checked by MST

Project number
Project Number
DRWAING NUMBER
A104
Scale (@ A3) 1 : 100
REV