
 


16MR Site Plan

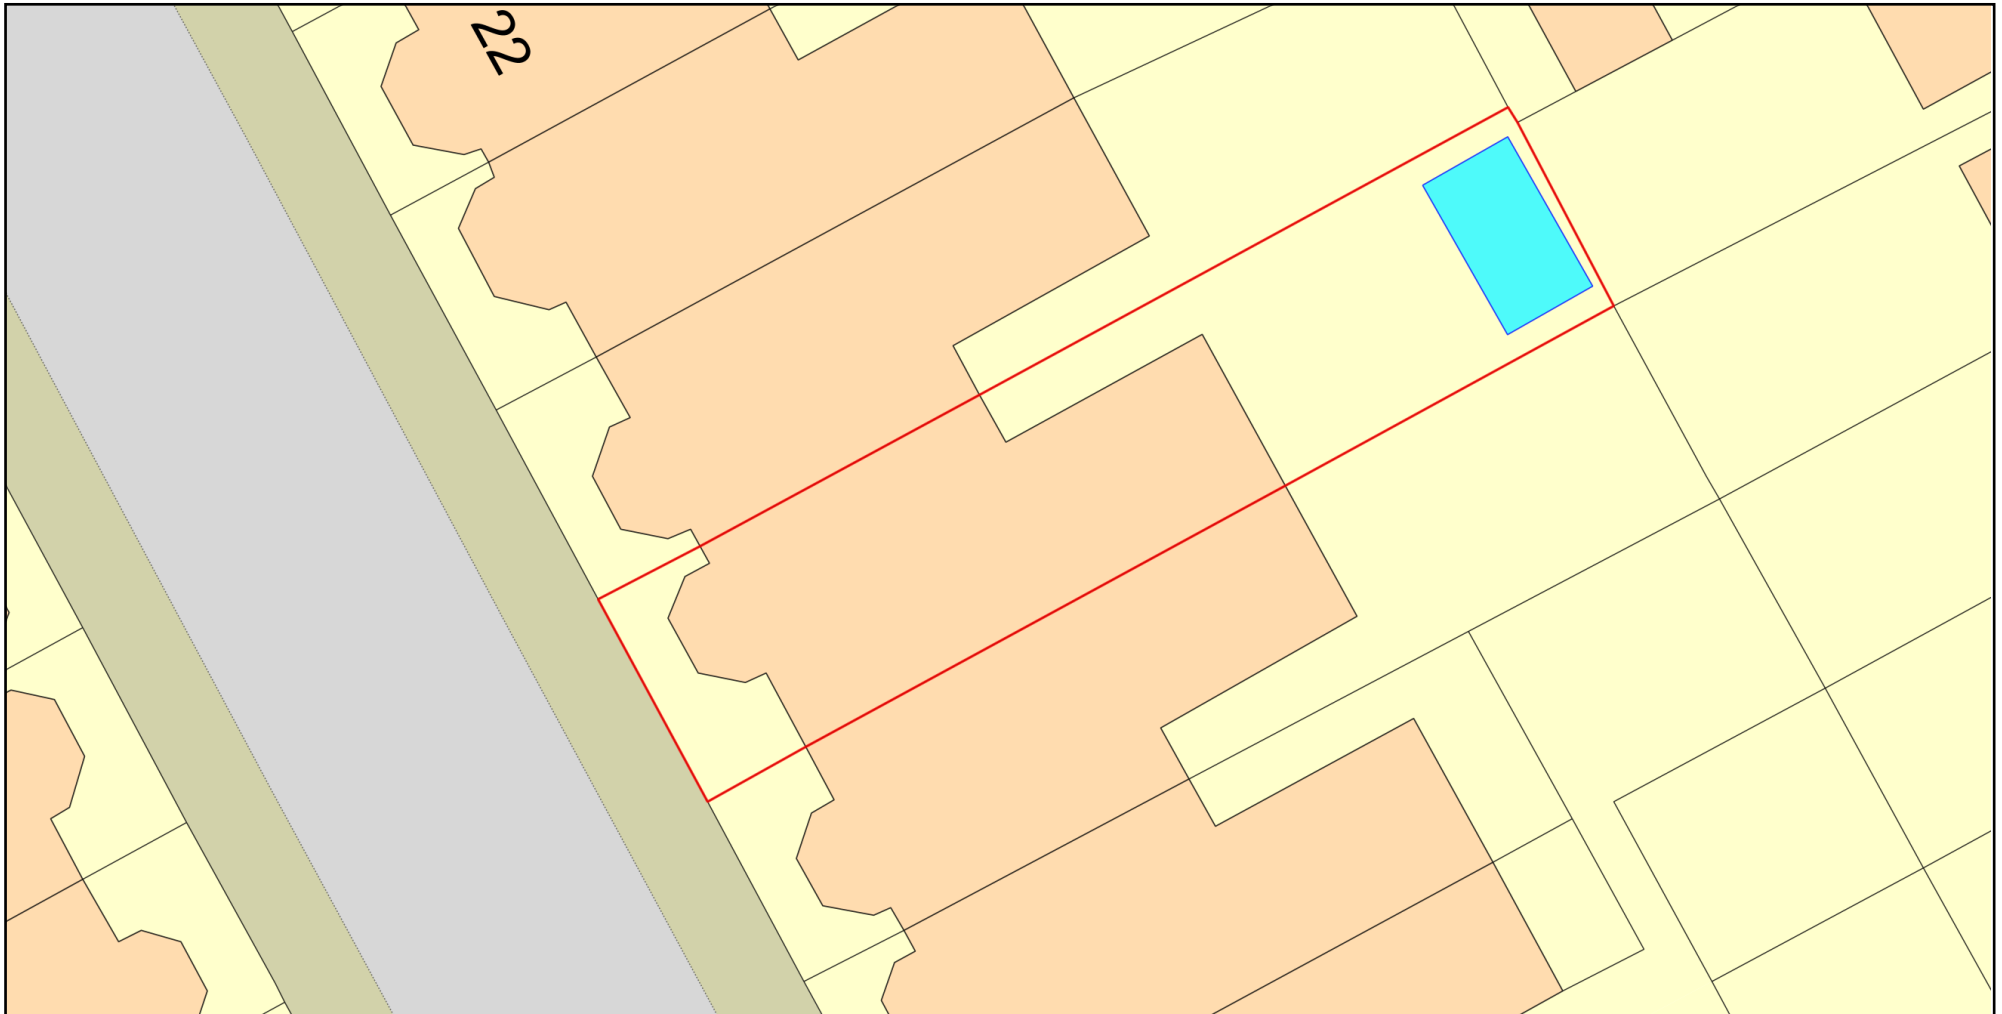

Plan Produced for: London Town Cabins Ltd
Date Produced: 08 Jun 2023
Plan Reference Number: TQRQM23159150459255
Scale: 1:200 @ A4