




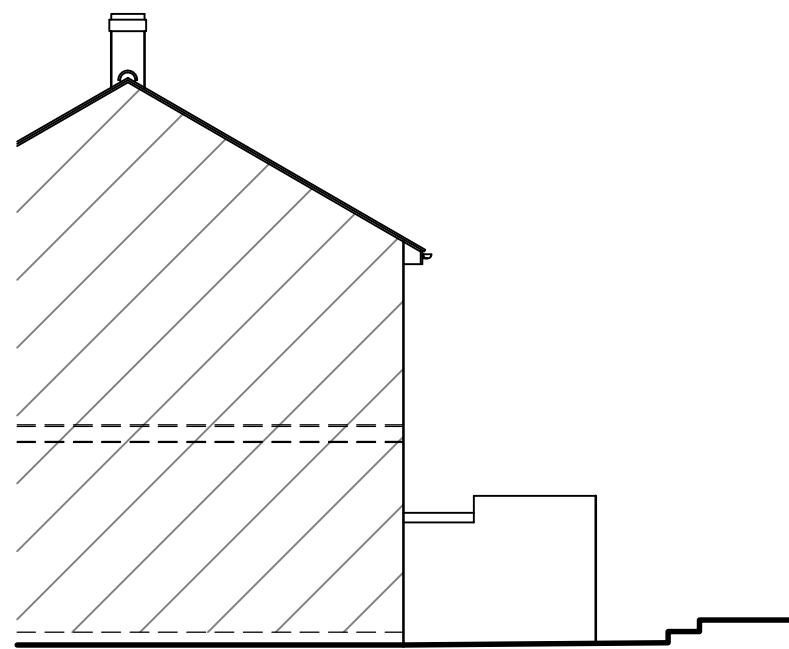


EXISTING SIDE ELEVATION 1:100

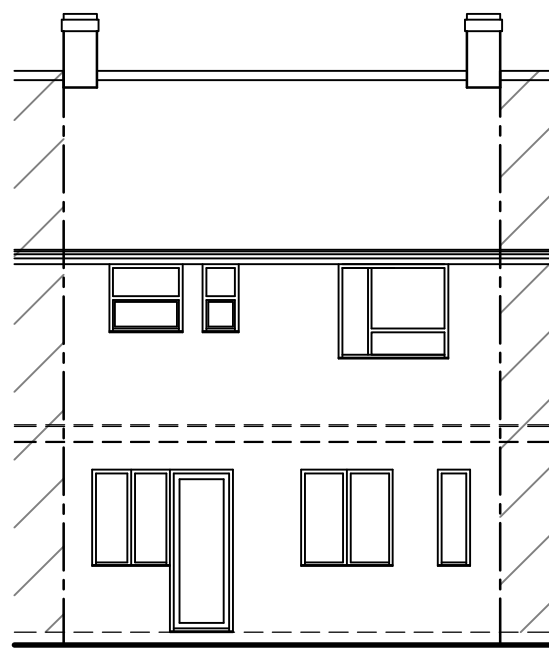


EXISTING REAR ELEVATION 1:100

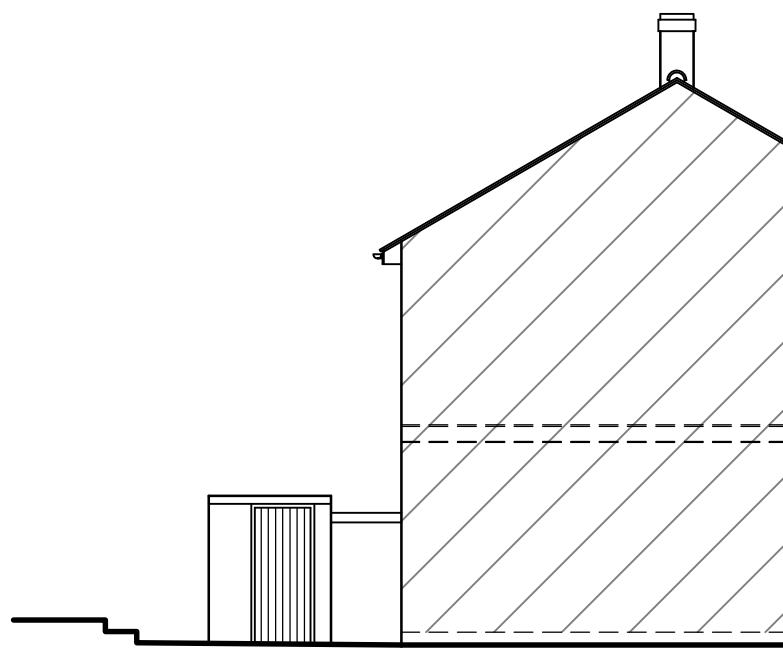


EXISTING SIDE ELEVATION 1:100

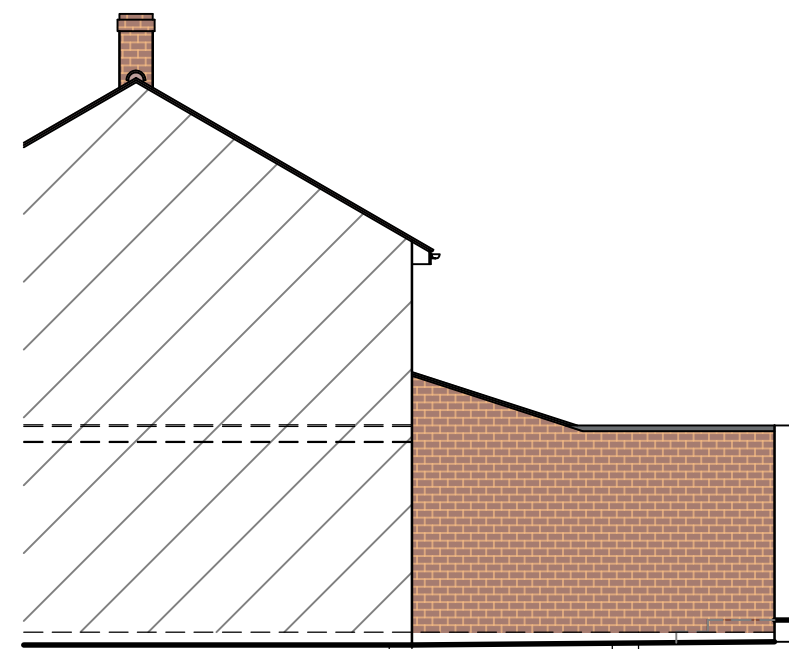


PROPOSED SIDE ELEVATION 1:100

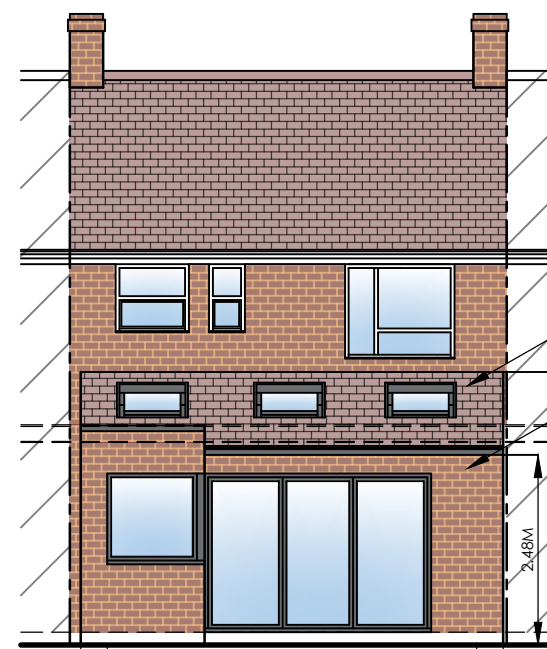


PROPOSED REAR ELEVATION 1:100

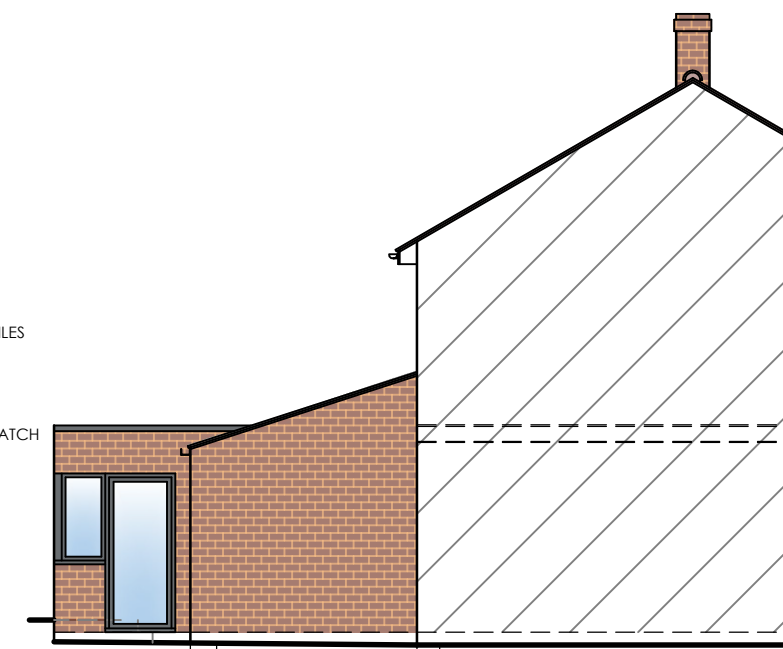

PROPOSED SIDE ELEVATION 1:100

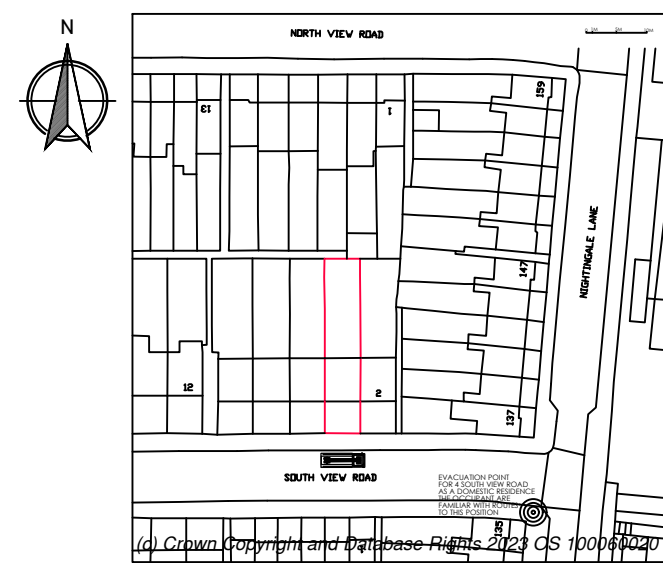


SITE LOCATION 1:1250

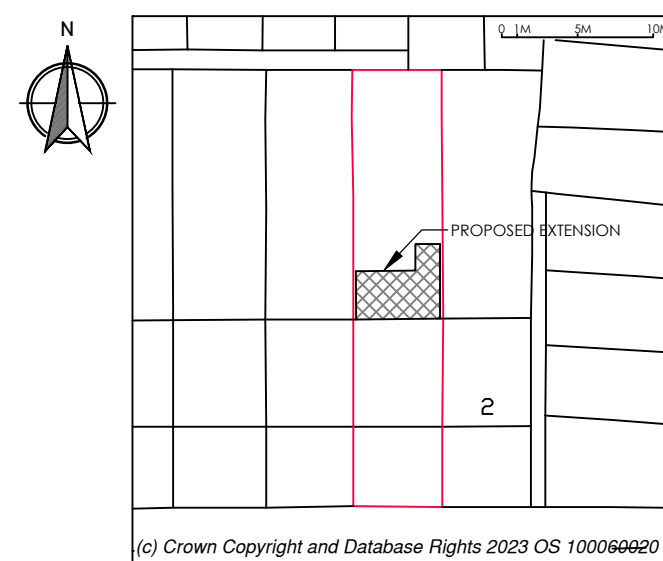


BLOCK PLAN 1:500




SITE PHOTO

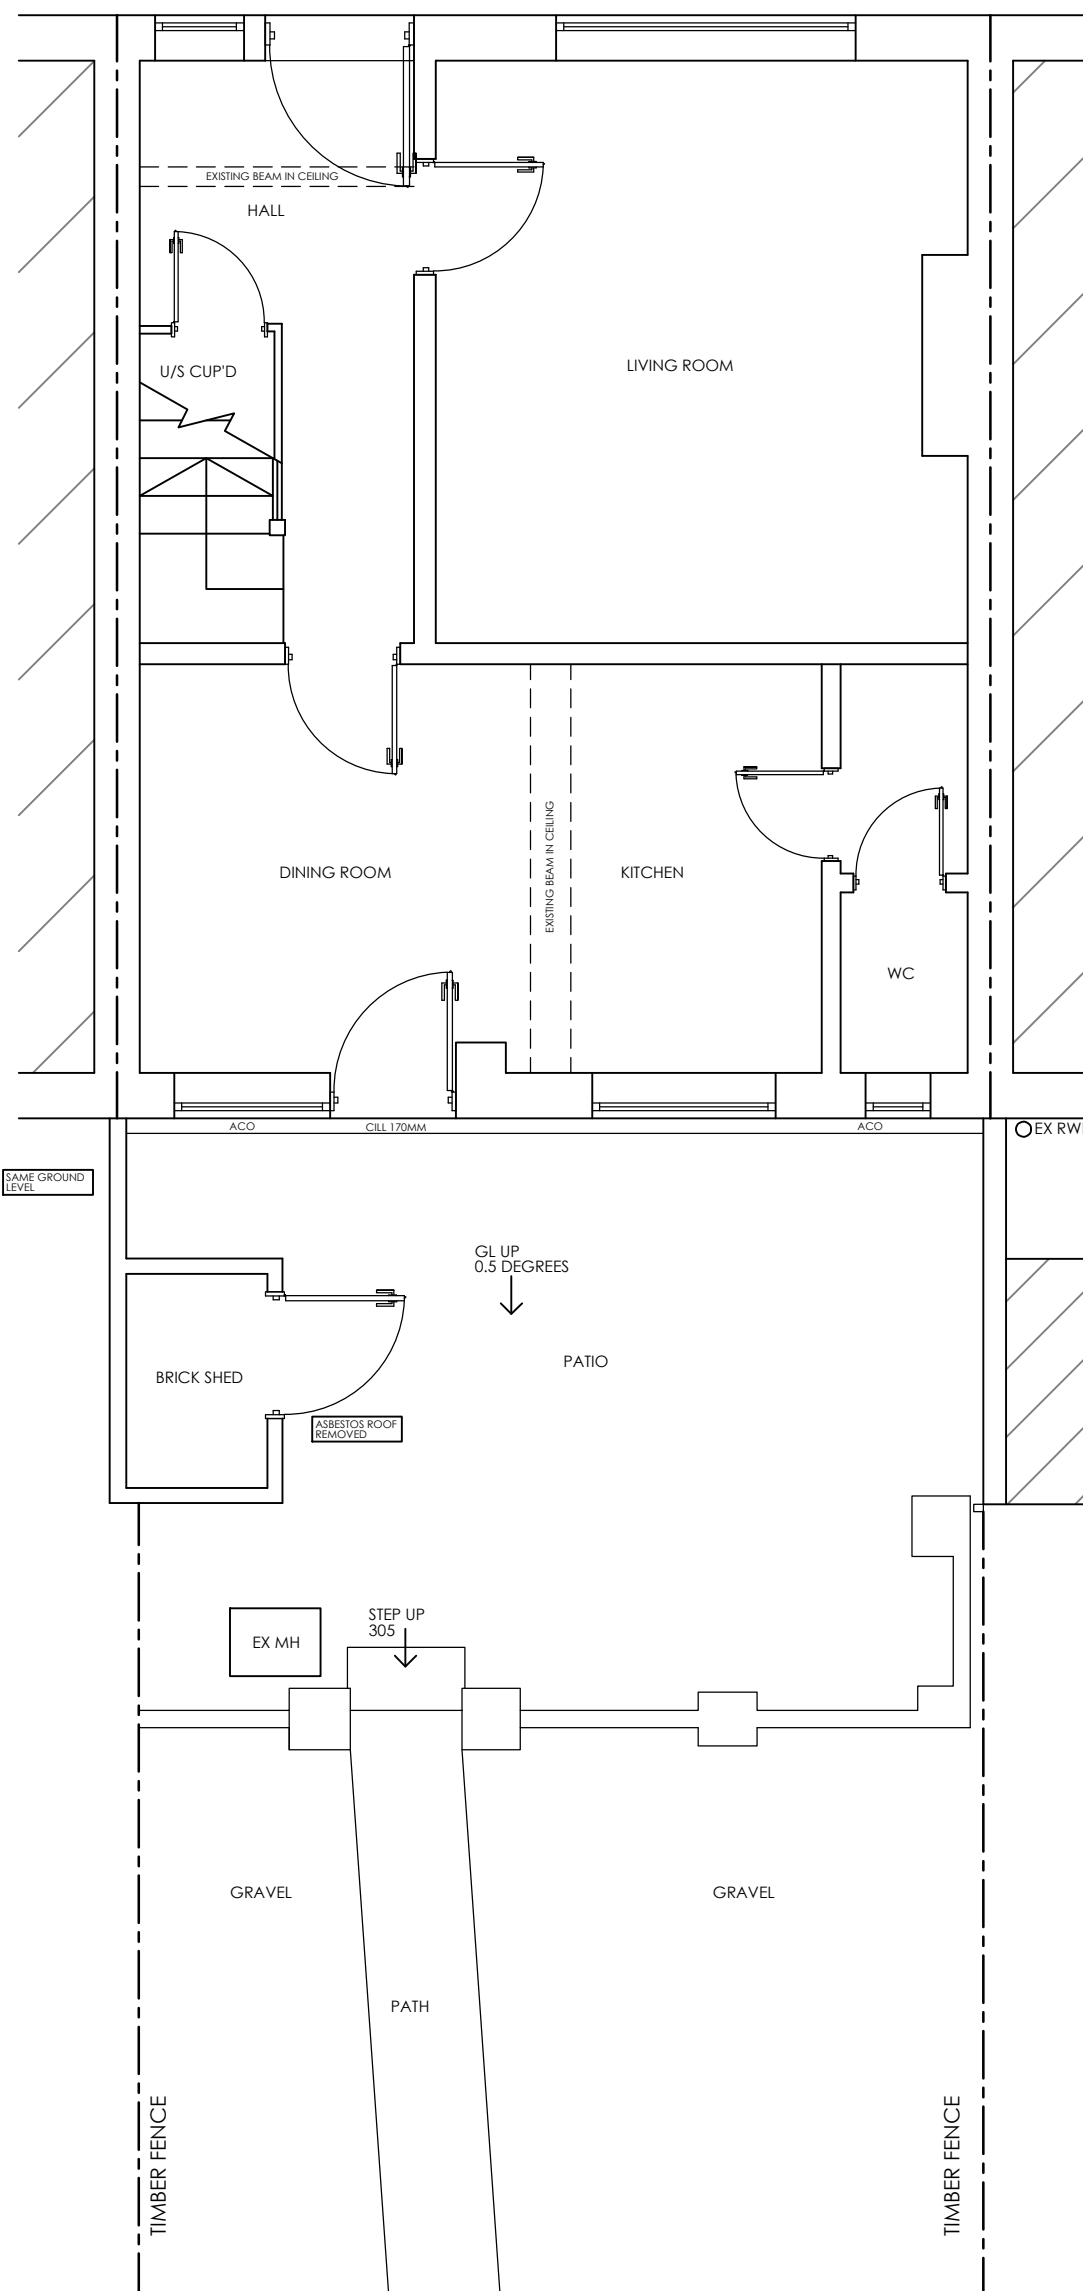


EXISTING GROUND FLOOR PLAN 1:50

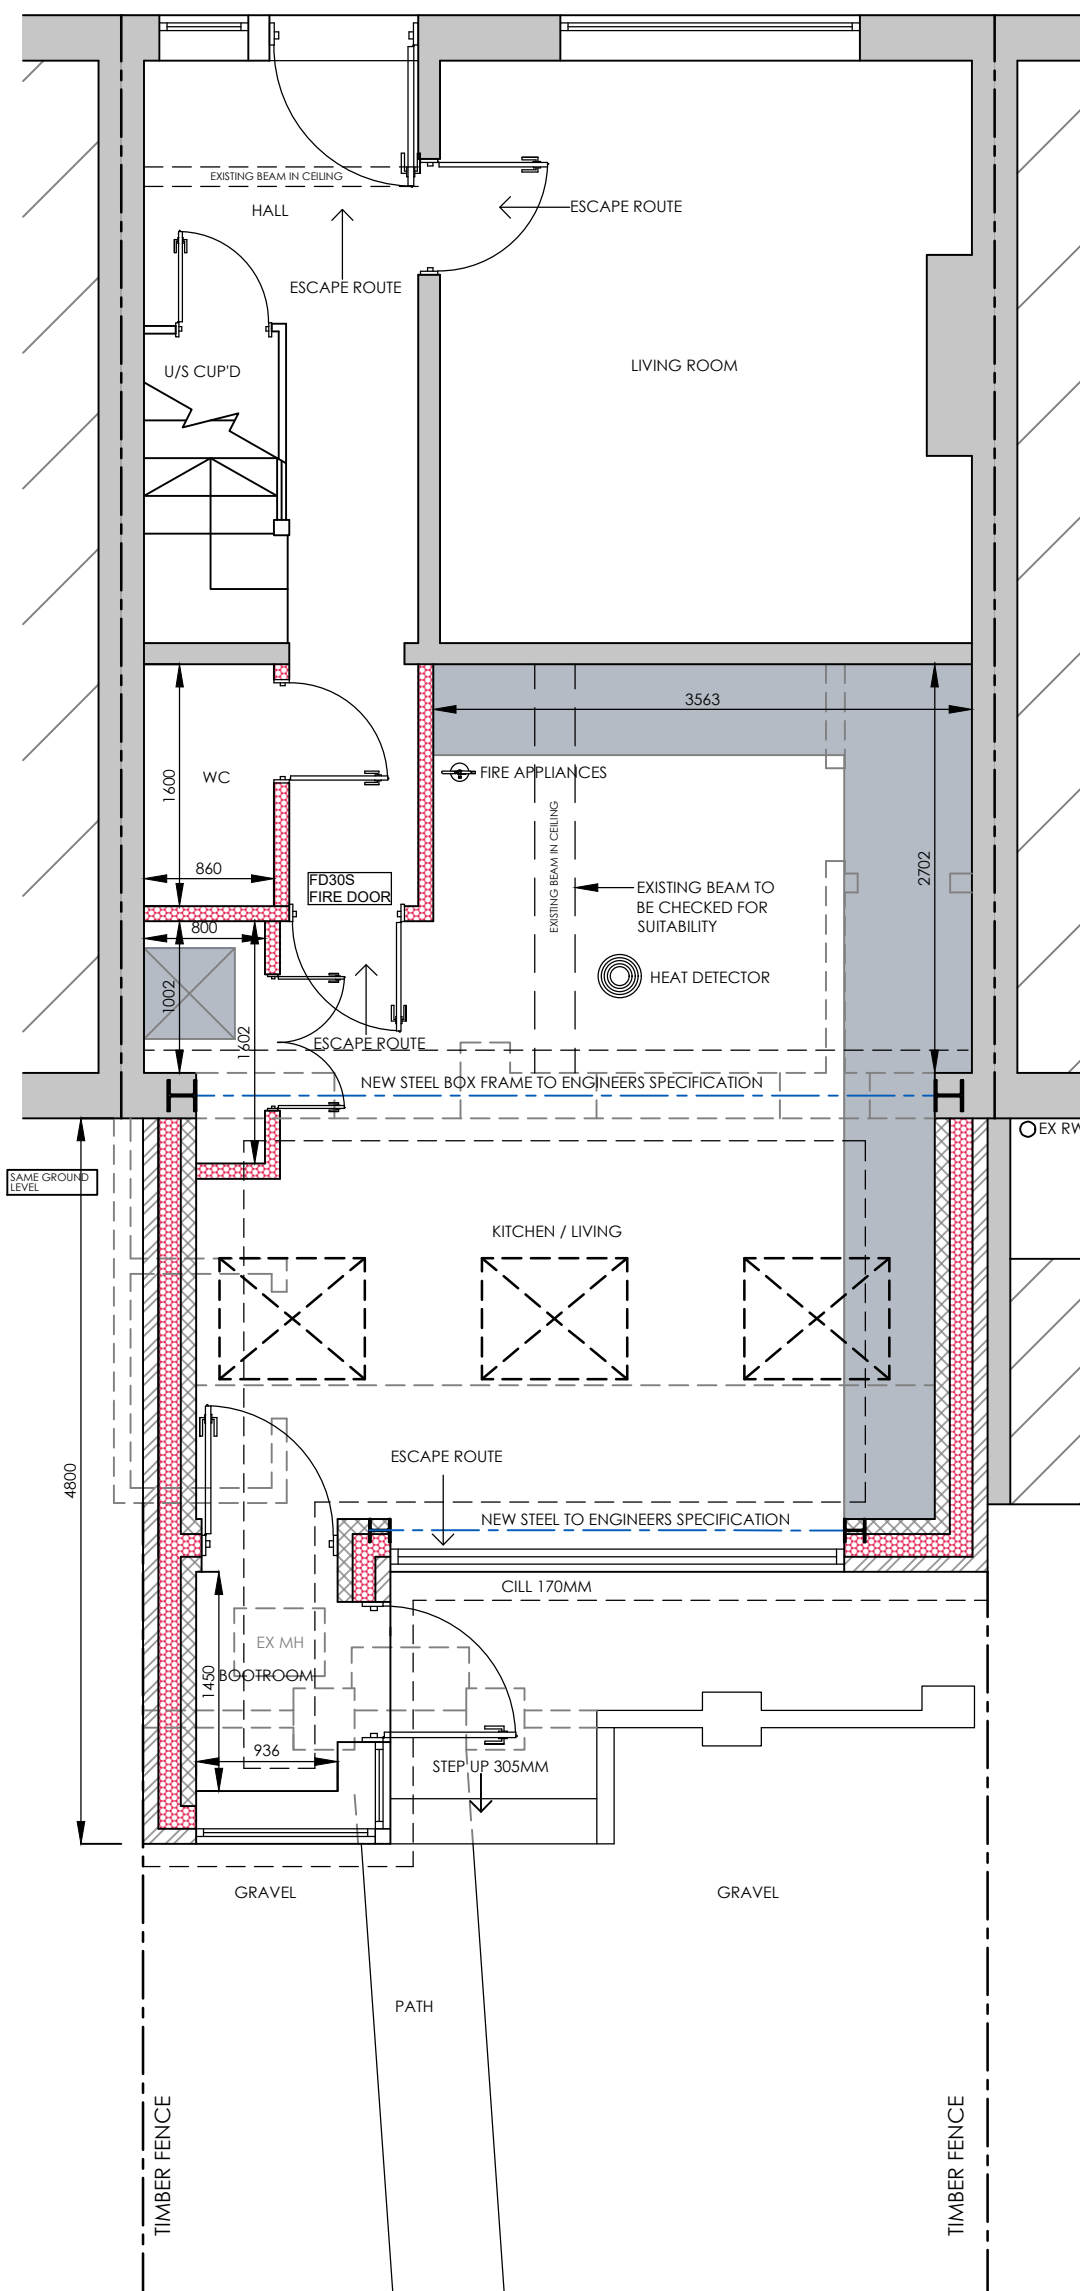


PROPOSED GROUND FLOOR PLAN 1:50

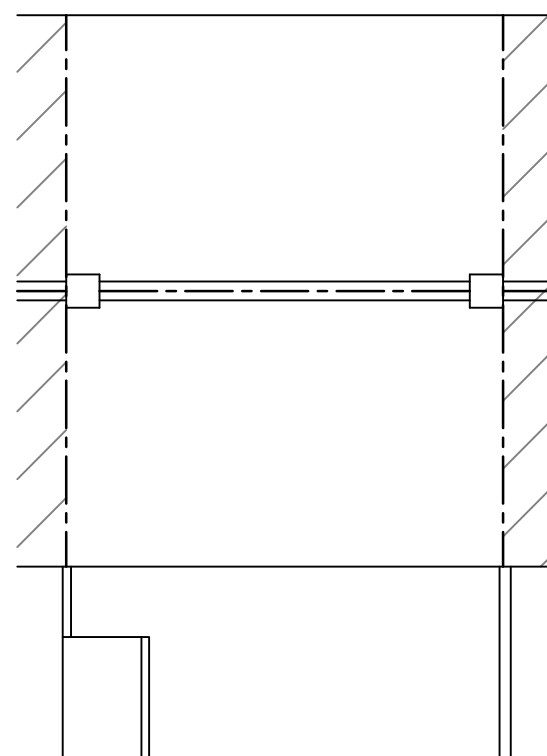


EXISTING ROOF PLAN 1:100

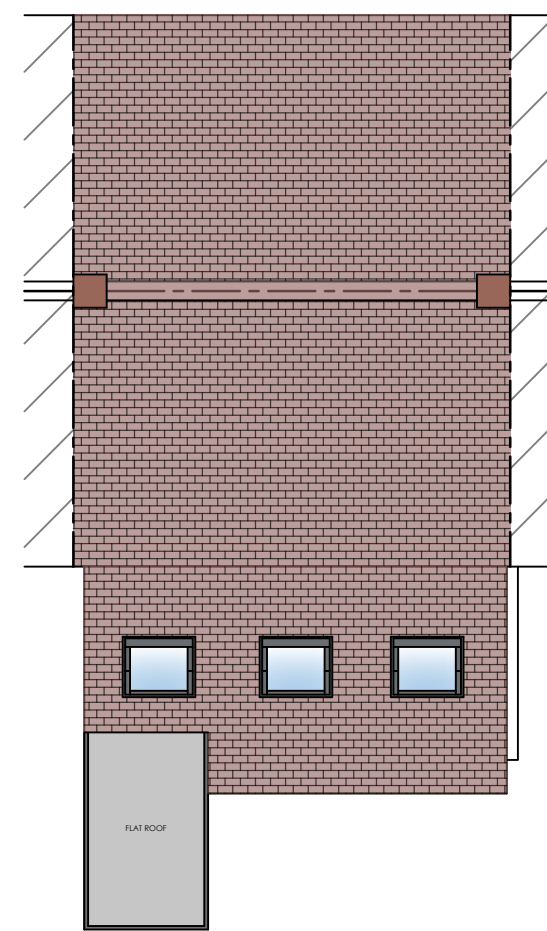

PROPOSED ROOF PLAN 1:100

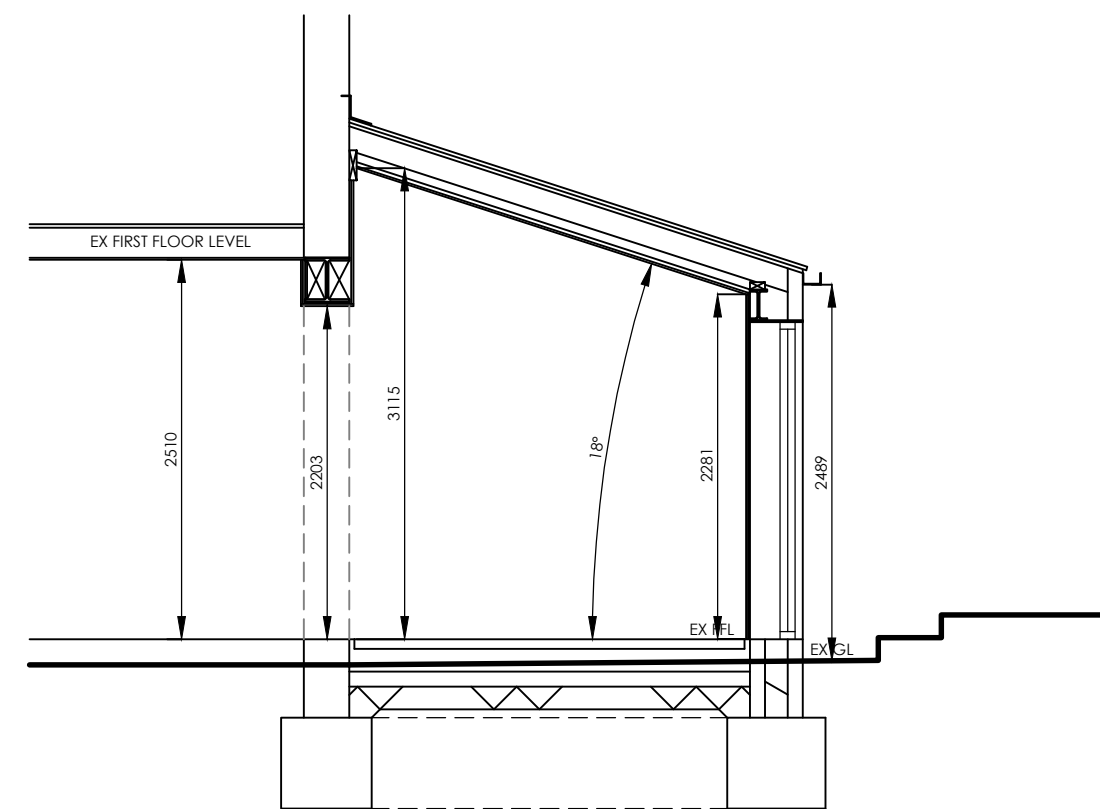

PROPOSED SECTION 1:50

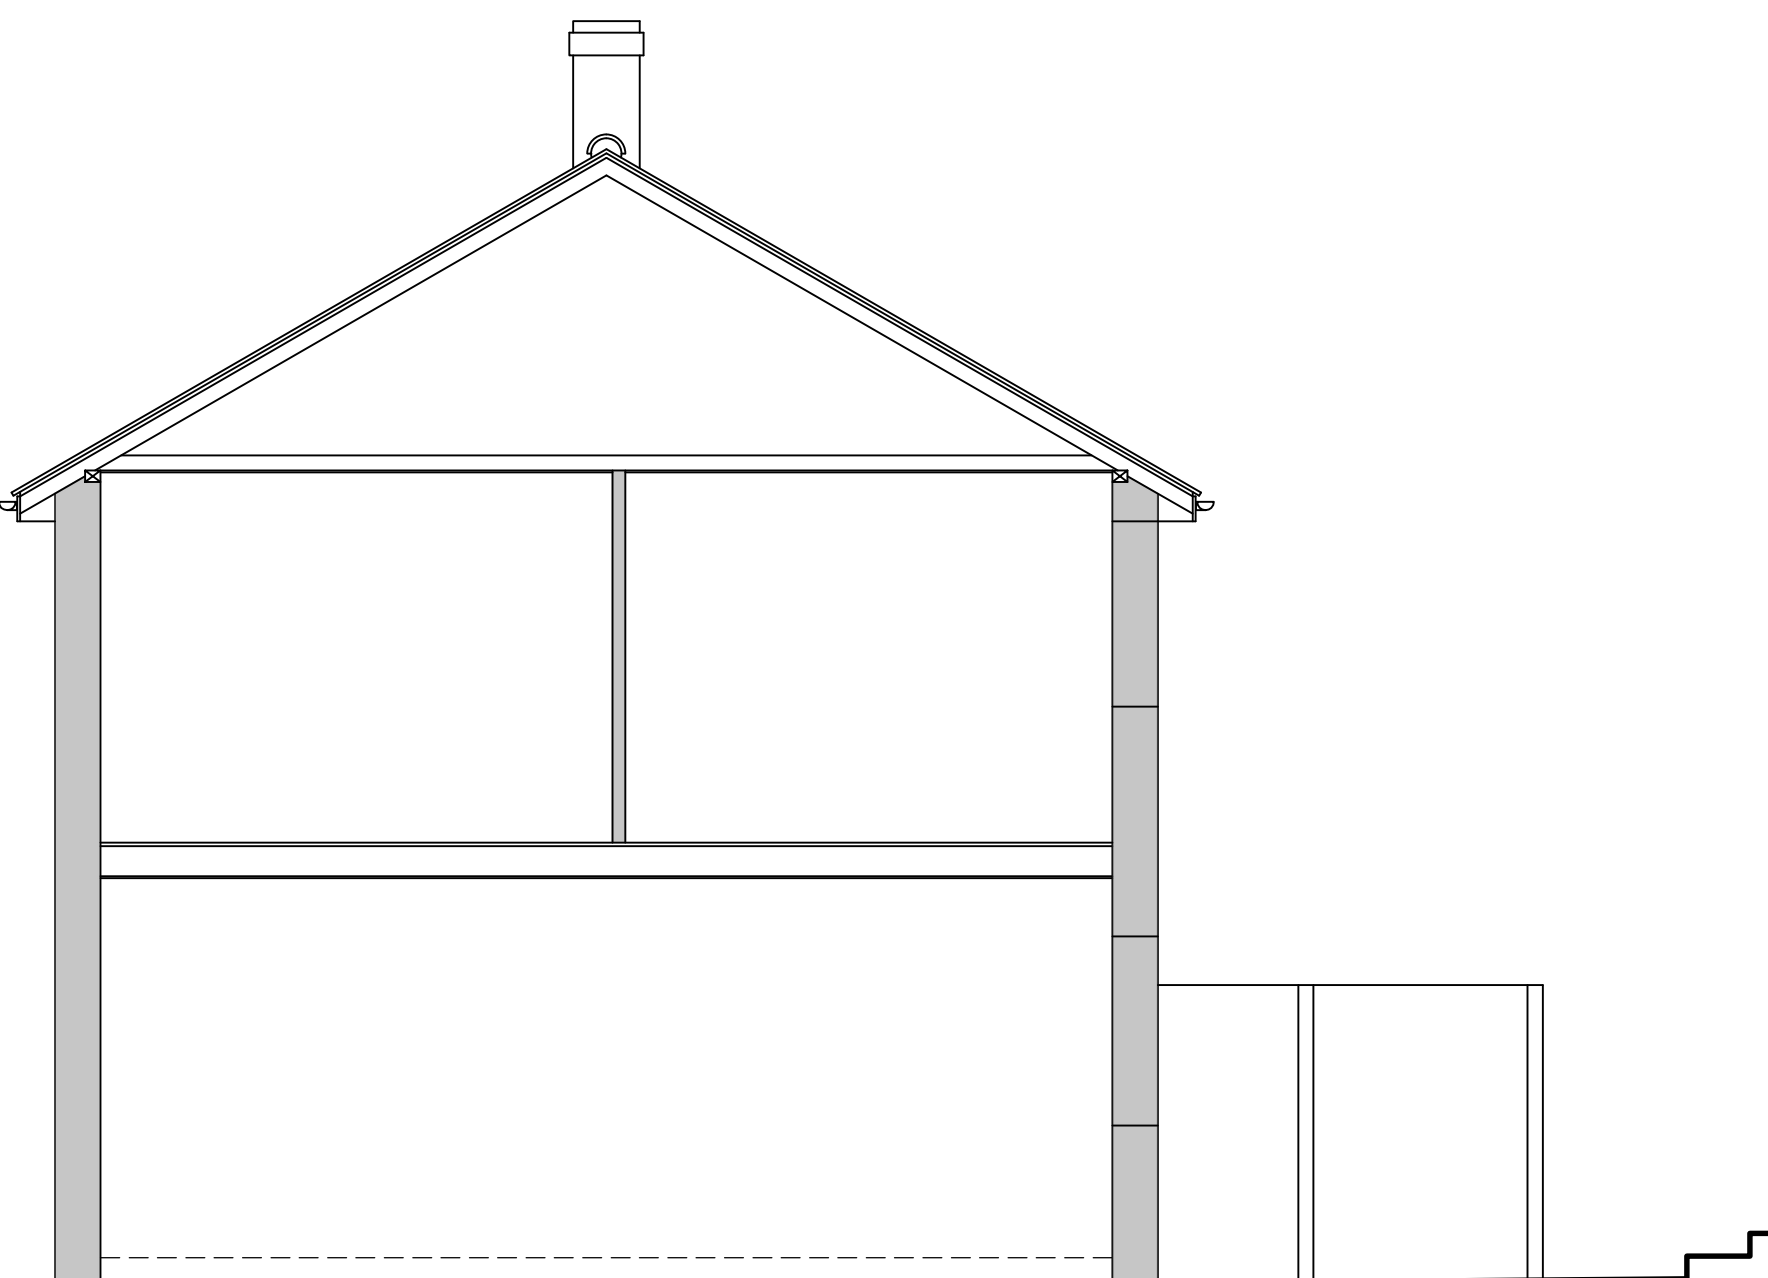

EXISTING SECTION 1:50

1M 2M 3M 4M 5M 6M 7M 8M 9M 10M
1M 2M 3M 4M 5M

plusrooms
HOME EXTENSIONS

- KITCHEN EXTENSIONS
- LOFT CONVERSIONS
- REFURBISHMENTS

REVISION :
REV A - CLIENT AMENDMENTS - 05/06/23
REV B - PLANNING SUBMISSION - 12/06/23

DRAWING :
EXISTING AND PROPOSED FLOOR PLANS AND ELEVATIONS

DATE :
MAY 23

PROJECT :
PROPOSED SINGLE STOREY REAR EXTENSION

SCALE @ A1 :
VARIES

CLIENT :
MR THOMAS

CLIENT ADDRESS :
4 SOUTH VIEW ROAD
LONDON
N8 7LT

DRAWING No.
P23 - 26.1

ALL PLANS TO BE CHECKED BY CONTRACTORS FOR ACCURACY AND DIMENSIONS BEFORE WORK ON SITE. ANY QUERIES MUST BE RELAYED TO DESIGNER AND DESIGNER MUST BE NOTIFIED OF ANY CHANGES TO THE DESIGN. ANY BUILDING WORKS MUST BE APPROVED BY ALL NECESSARY LOCAL AUTHORITY APPROVALS AND MUST BE COMPLETED BY THE DESIGNER. THE DESIGNER SHALL BE RESPONSIBLE FOR THE DESIGN AND THE CONTRACTOR SHALL BE RESPONSIBLE FOR THE CONSTRUCTION. 

KITCHEN EXTENSIONS > LOFT CONVERSIONS > REFURBISHMENTS >

PLUS ROOMS: Alexander House, 7, Oaklands Gate, Northwood, HA4 3AA | T: 0800 917 7127
Plus Rooms is a trading name of plusrooms.com Ltd. | Company Registration No. 7584725
Registered Office: Elwood House, 42 Lifford Road, Barnet, Herts, EN5 3PT | Directors: James and Robert Bennett