


Carolyn Squire Architect take no responsibility for any dimensions obtained by scaling from this drawing. If no dimension is shown the recipient must ascertain the dimension specifically from the Architect or by site measurement. Supplying this drawing in digital form is solely for convenience and no reliance may be placed on digital data. All data must be checked against hard copy. Dimensions must be checked on site. Any discrepancies must be reported to the Architect immediately. This drawing is copyright of Carolyn Squire Architect.



SIDE ELEVATION
scale 1:100



REAR ELEVATION
scale 1:100

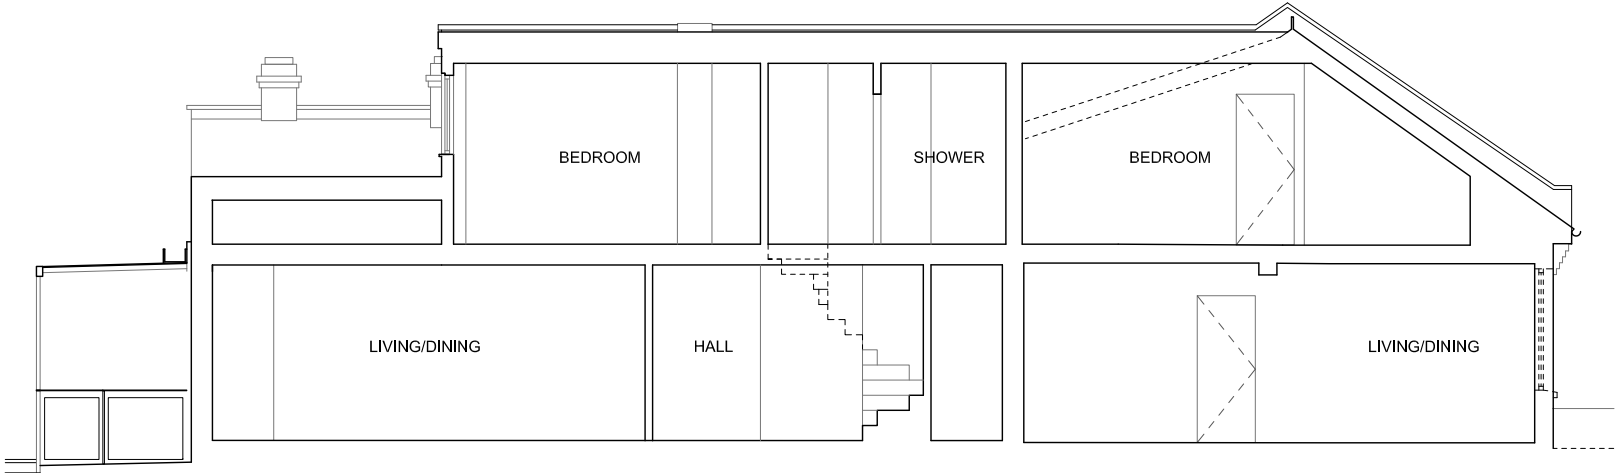

SECTION AA
scale 1:100

0 5 10 m

Job title	
1 ALBERT ROAD LONDON N22 7AA	
Drawing title	
PROPOSED ELEVATIONS	
CAROLYN SQUIRE DIP ARCH RIBA 122 Church Walk, London N16 8QW Tel: 020 7254 0624 Fax: 020 75039769 Email : mail@carolynsquire.co.uk	
Drawing No.	Revision
2309/04	
Date	Scale
/06/23	1:100 @ A3