


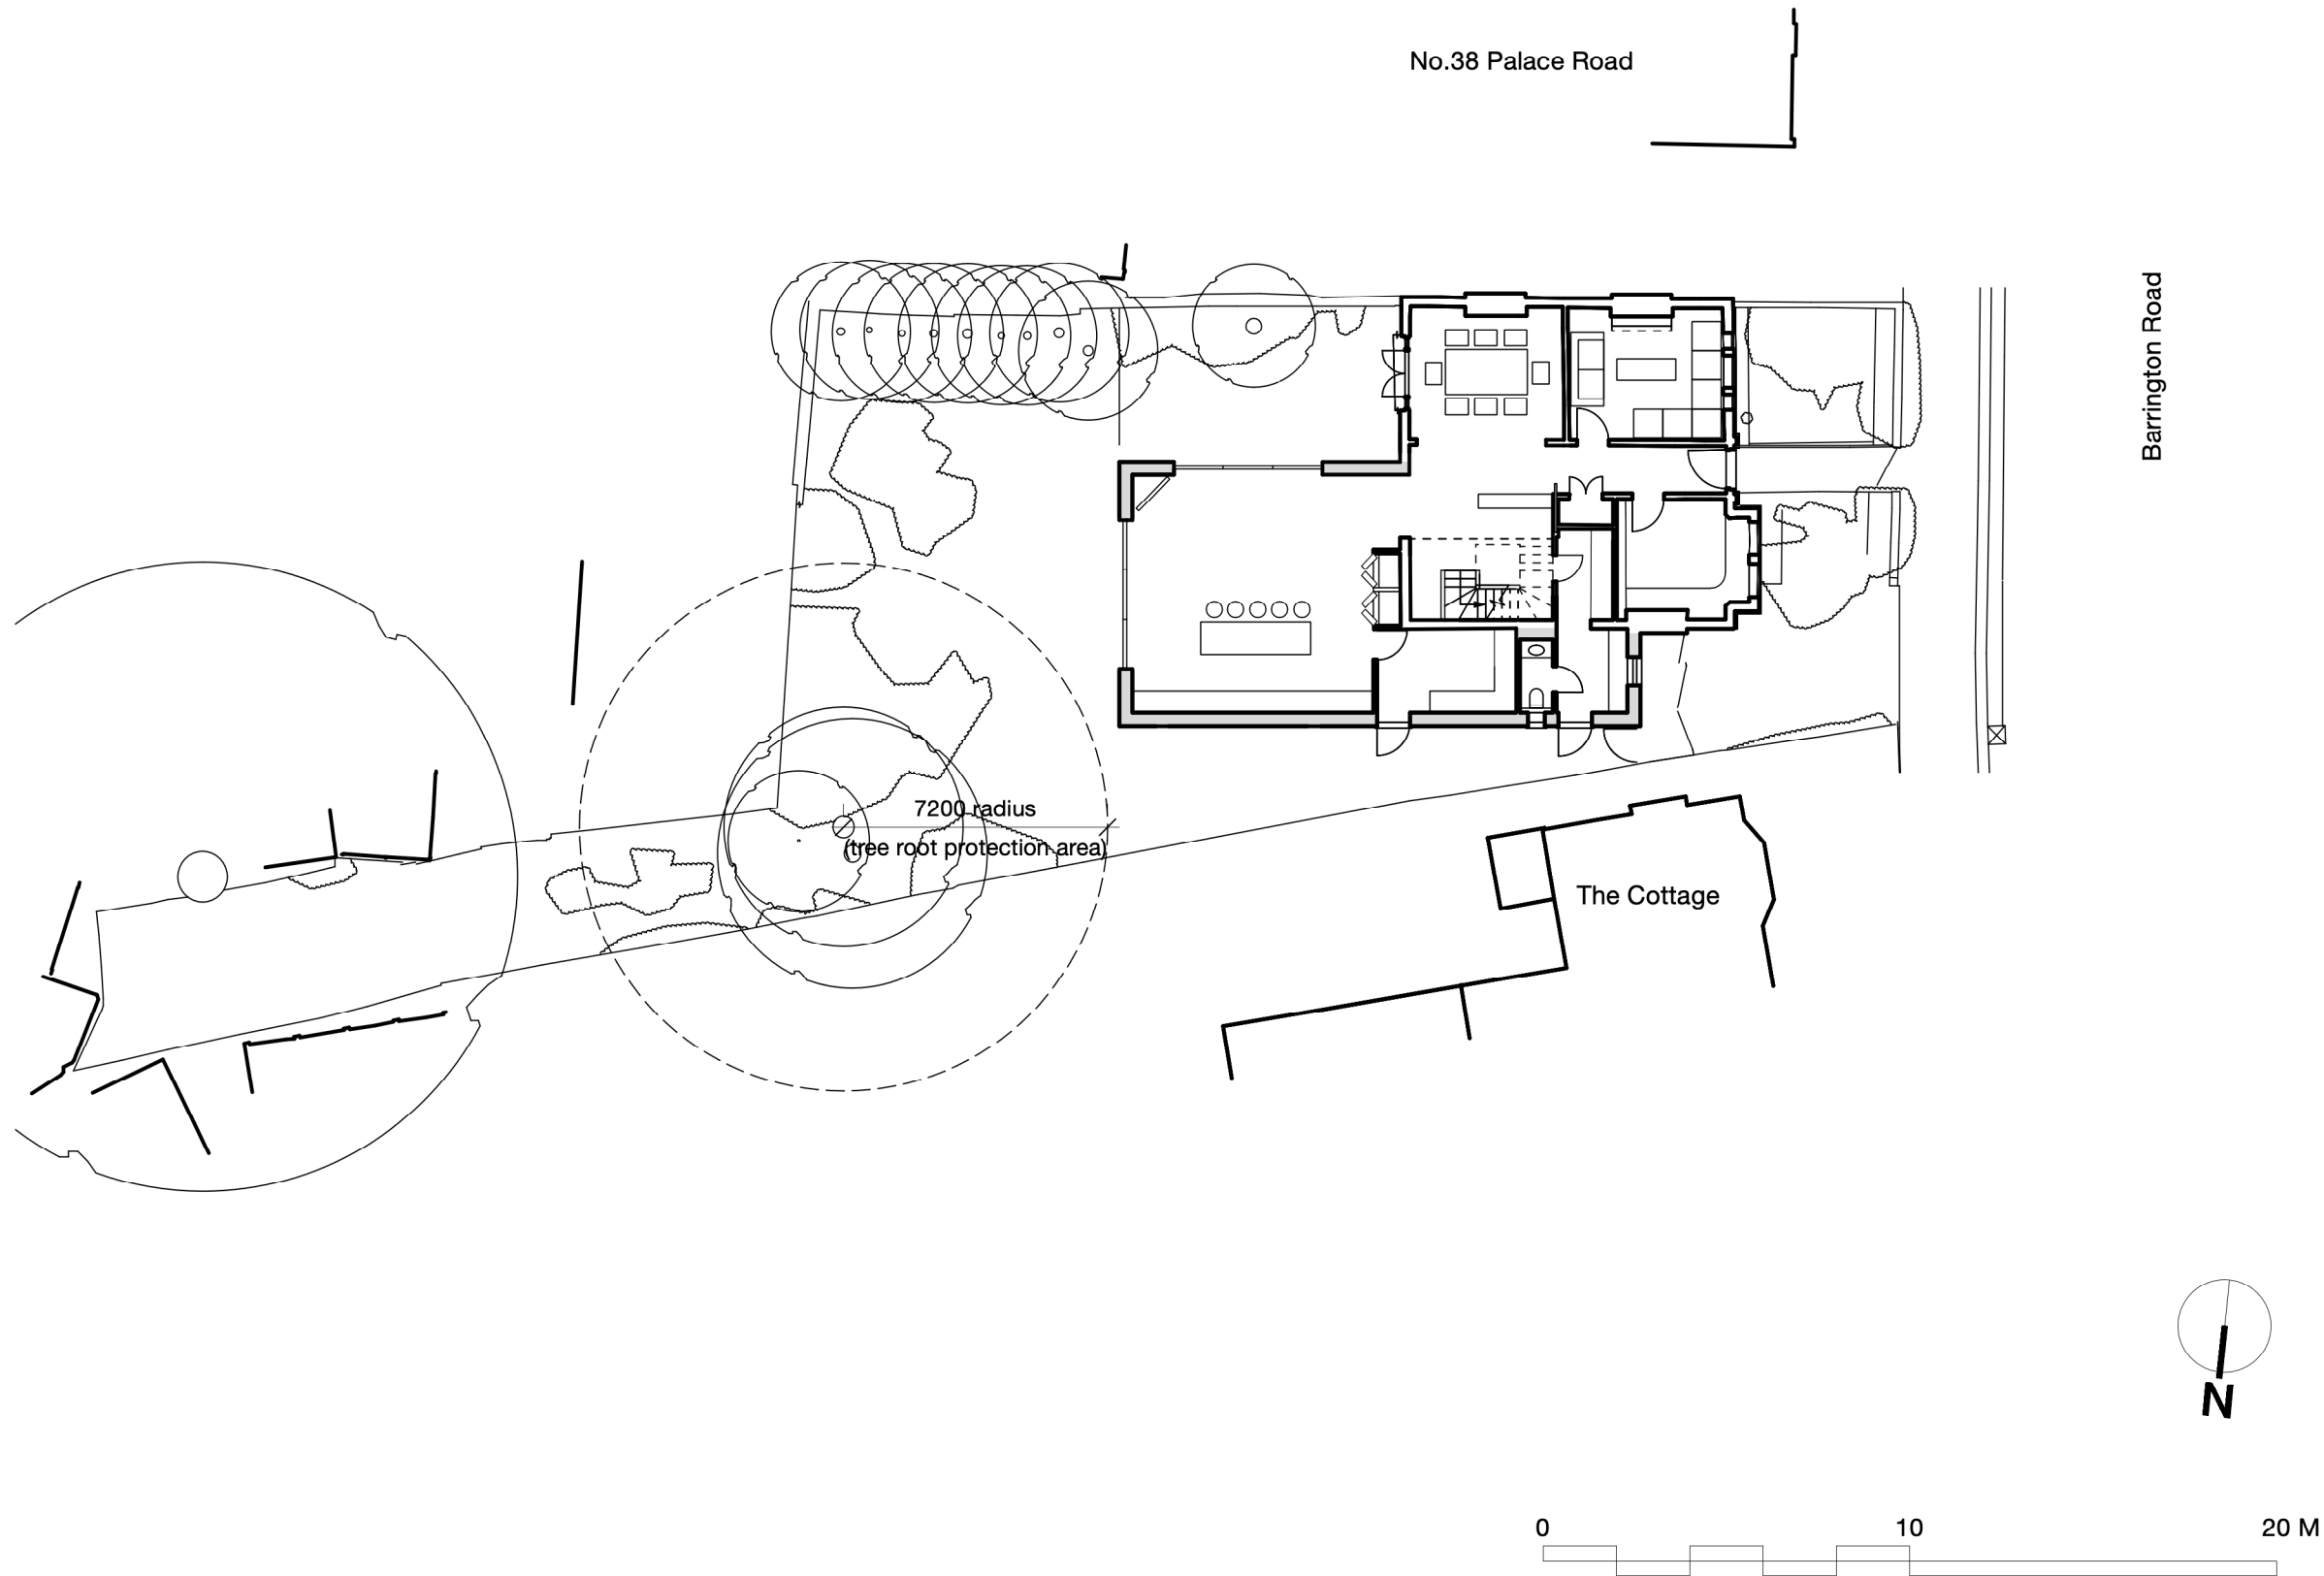

- GENERAL NOTES
1. This drawing is the copyright of Haines Phillips Architects.
  2. Do not scale from this drawing. Use figured dimensions only.
  3. This drawing must not be used for land transfer purposes, or for construction purposes unless accompanied by an Architect's Instruction.

DRAWING ISSUE STATUS

| ISSUE STATUS | COMMENT   |
|--------------|---|
| P<br>PL      | PRELIMINARY<br>PLANNING   |
| BR<br>T<br>C | BUILDING REGS<br>TENDER<br>CONSTRUCTION   |
| FC<br>L      | FINAL<br>CONSTRUCTION<br>LEGAL   |
|              | For comment and review<br>Planning/Listed Building<br>Application<br>Building Regs Application<br>For pricing purposes only<br>For procurement &<br>construction<br>Record drawings on<br>completion<br>Conveyancing or other<br>legal purposes |

REVISIONS

| REV | DATE     | NOTES                                                  |
|-----|----------|--------------------------------------------------------|
| 1   | 09/03/23 | Side and rear dimensions<br>ammended                   |
| 2   | 12/06/23 | Tree root protection area<br>added for Black Pine Tree |

**HAINES  
PHILLIPS**  
ARCHITECTS

Tankerton Works  
12 Argyle Walk  
London WC1H 8HA  
t 020 7833 9324  
f 020 7837 2864  
e office@hainesphillips.co.uk

JOB TITLE  
**Westbrook  
Barrington Road N8 8QS**

DRAWING TITLE  
**Site Plan  
As Proposed**

|             |                |
|-------------|----------------|
| DRAWN       | DATE           |
| PL          | Jan 2023       |
| JOB NR      | SCALE          |
| 4338        | 1:200@A3       |
| DRAWING NO. | ISSUE REVISION |
| GA 300      | PL 2           |