



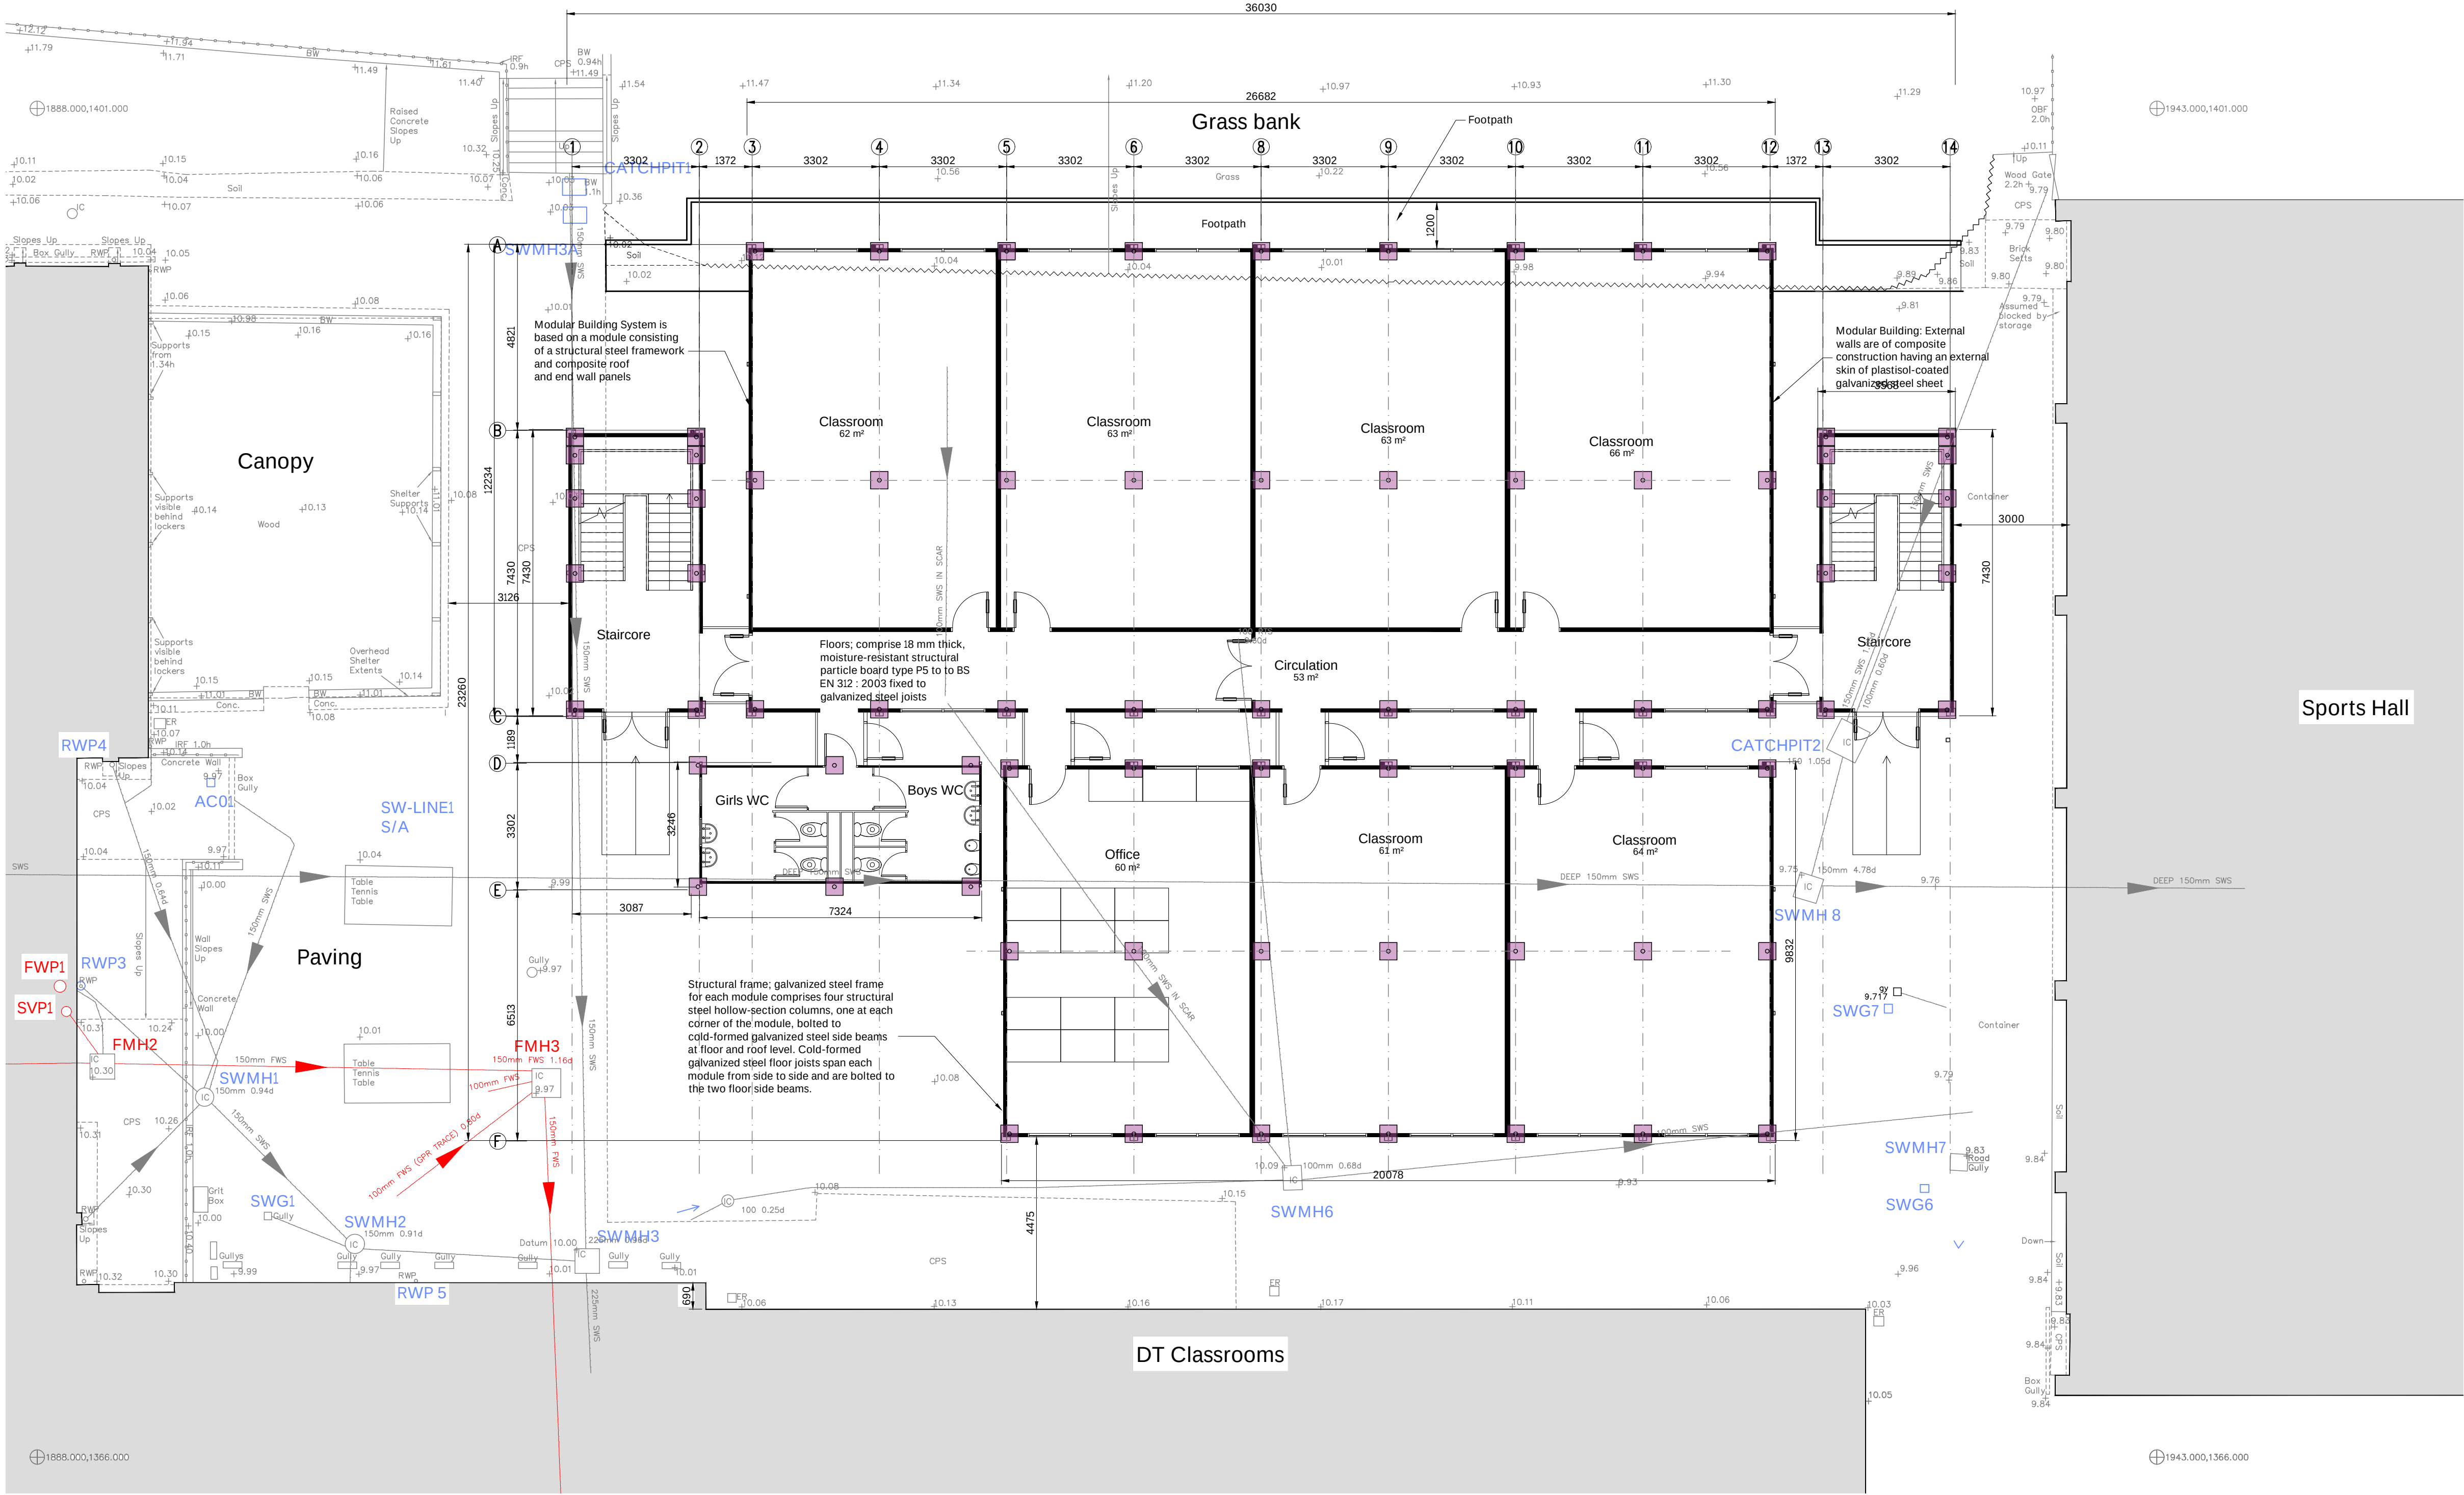

Ground floor plan
As Proposed

1:100

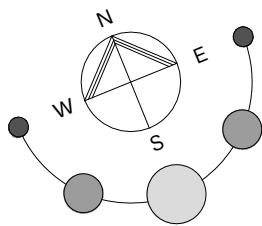

P01: Issued for planning		09.06.23	sd	aw
rev.	description	date	drawn	checked

client :

London Borough of Haringey

project :

Park View School,
Temporary Classrooms

drawing title :

Proposed Ground
floor plan

FulkersBaileyRussell

London | Basingstoke | Brighton | Bristol | Cardiff | Kings Hill | Manchester
info@fulkers.co.uk // www.fulkers.co.uk // 020 3735 5792

proj no :	23.4106	scale:	1:100@A1
-----------	---------	--------	----------

identifier :
4106-FBR-A1-00-DR-A-201

status:	S4 (Planning)	rev no:	P01
---------	---------------	---------	-----