



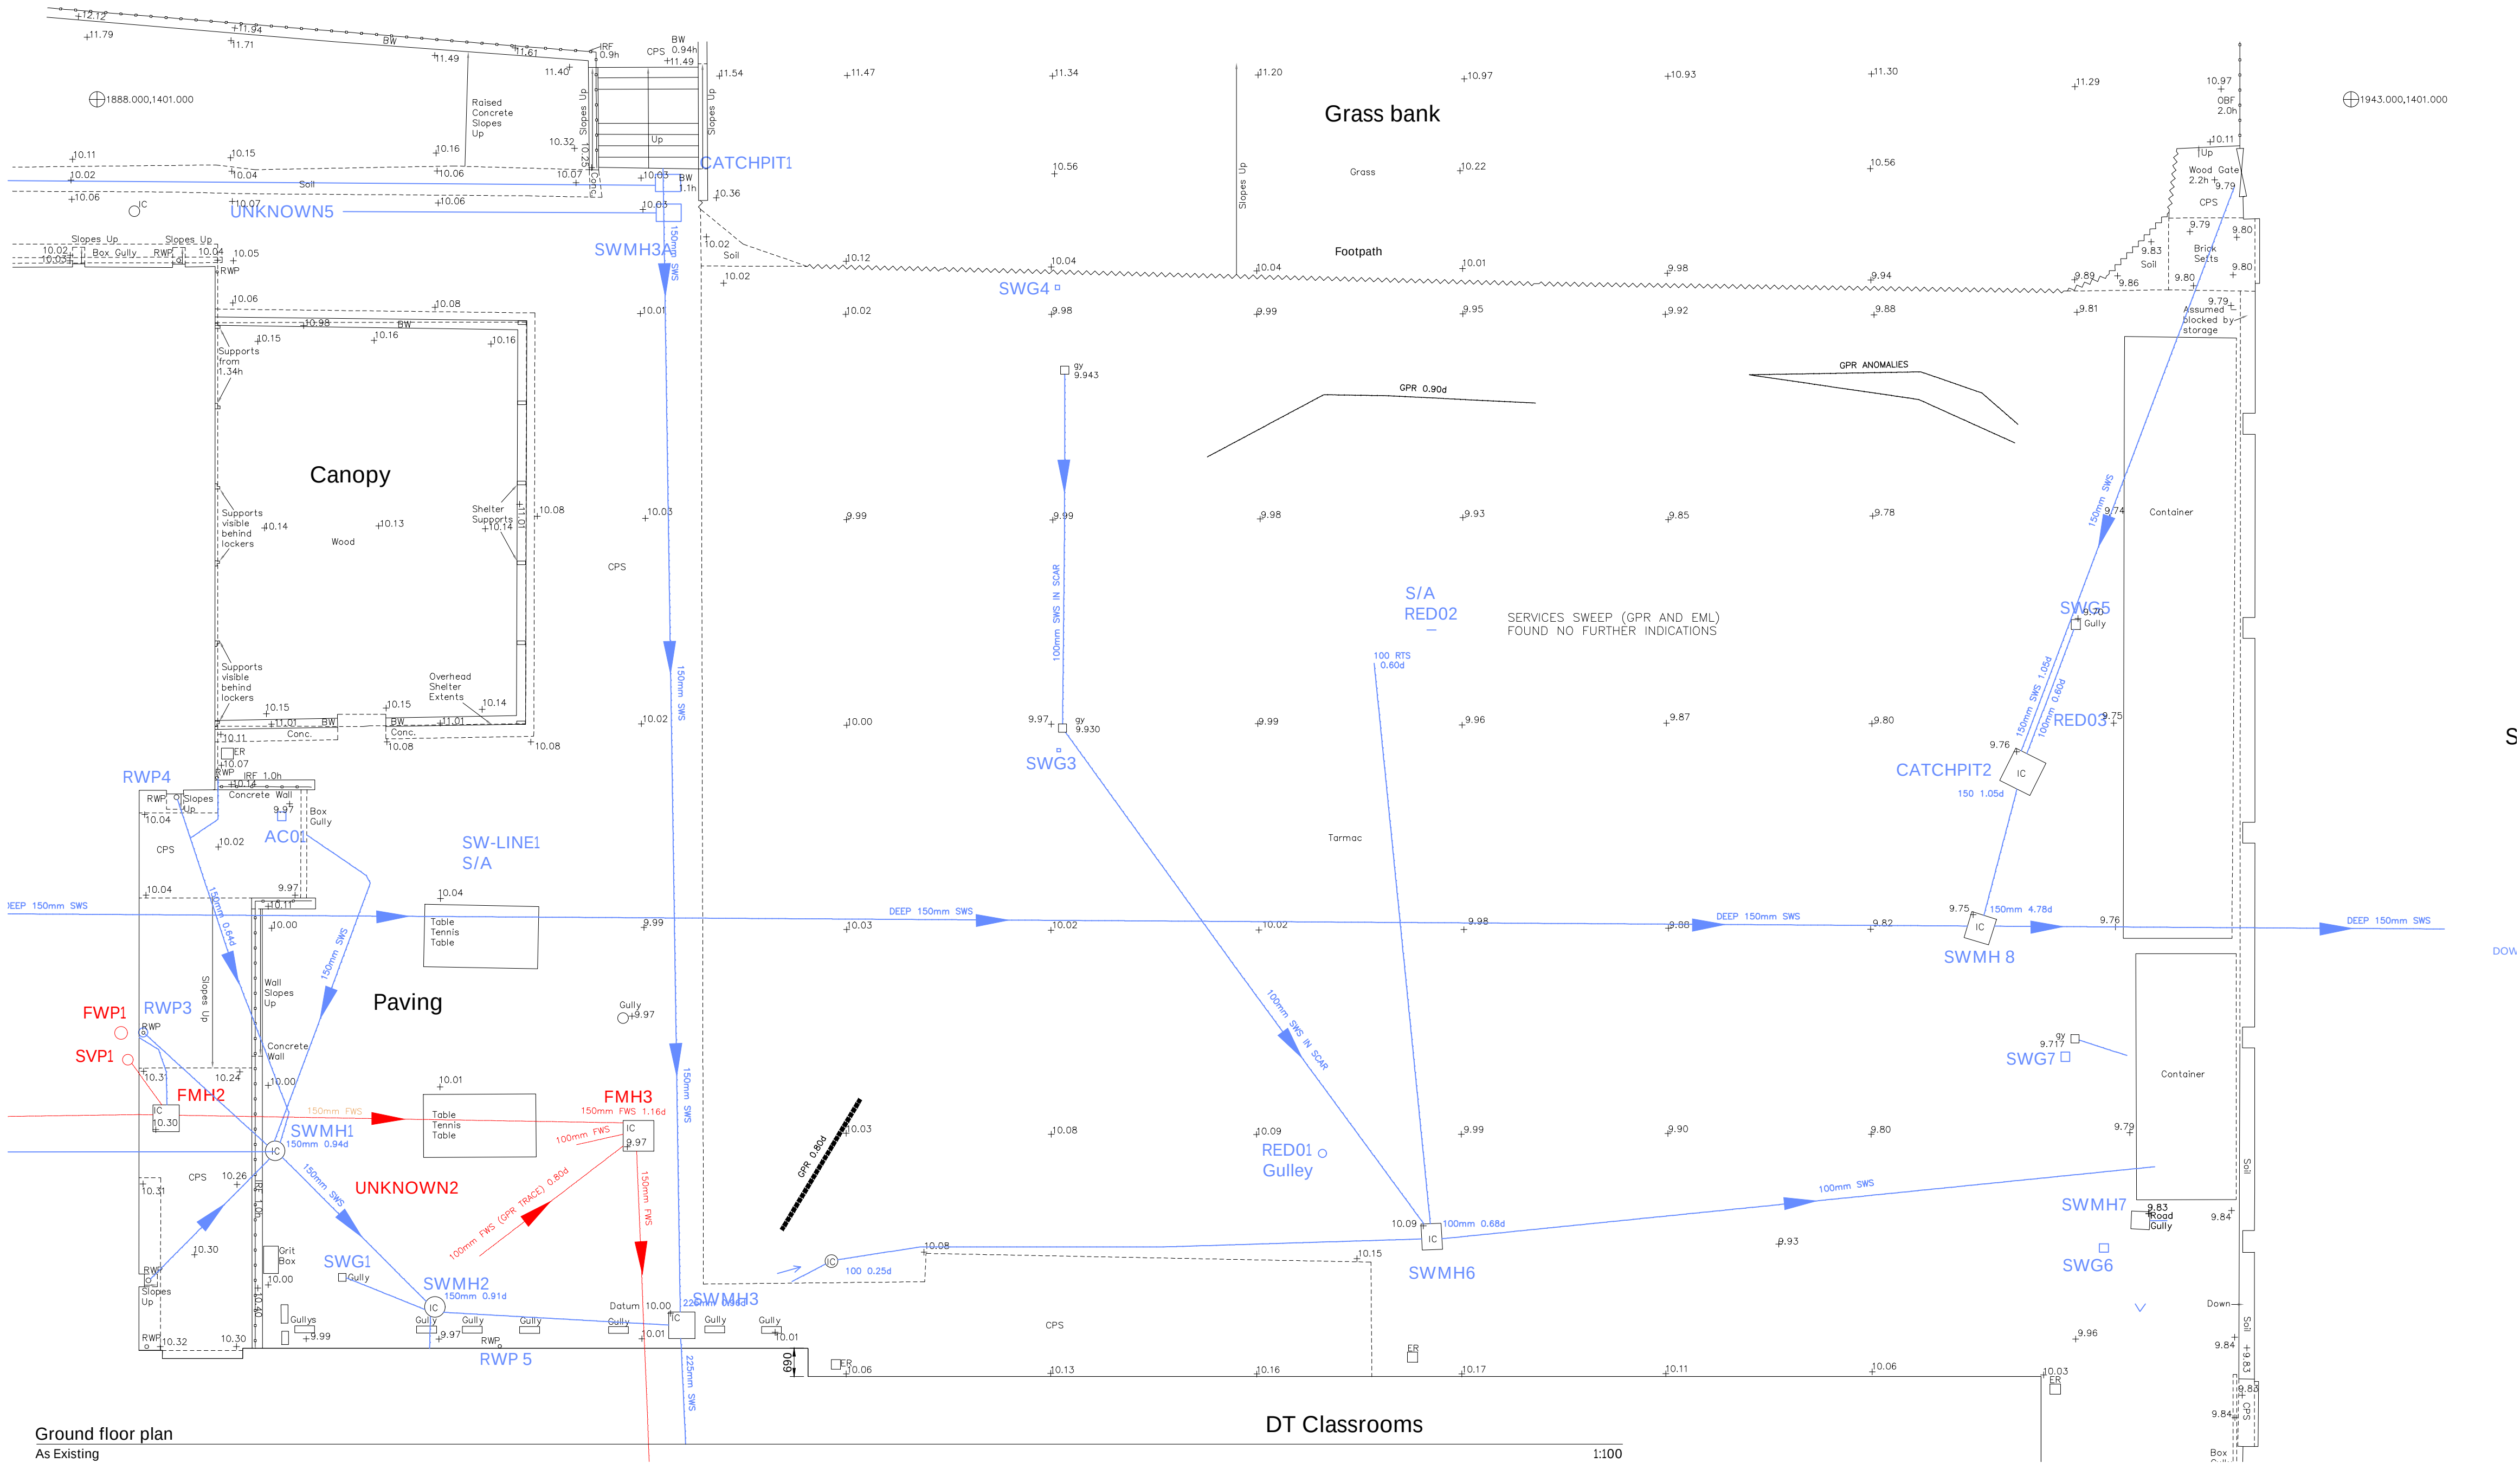


Ground floor plan
As Existing



Ariel view
As Existing

NTS

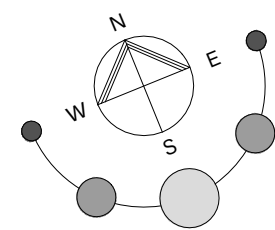 

P01 Issued for planning		09.06.23		sd	aw
rev.	description	date	drawn	checked	
client :					
London Borough of Haringey					
project :					
Park View School, Temporary Classrooms					
drawing title :					
Existing Plan					
FulkersBaileyRussell					
London Basingstoke Brighton Bristol Cardiff Kings Hill Manchester					
info@fulkers.co.uk // www.fulkers.co.uk // 020 3735 5792					
proj no : 23.4106		scale: 1:100@A1			
identifier :					
4106-FBR-A1-00-DR-A-102					
status:			rev no:		
S4 (Planning)			P01		