



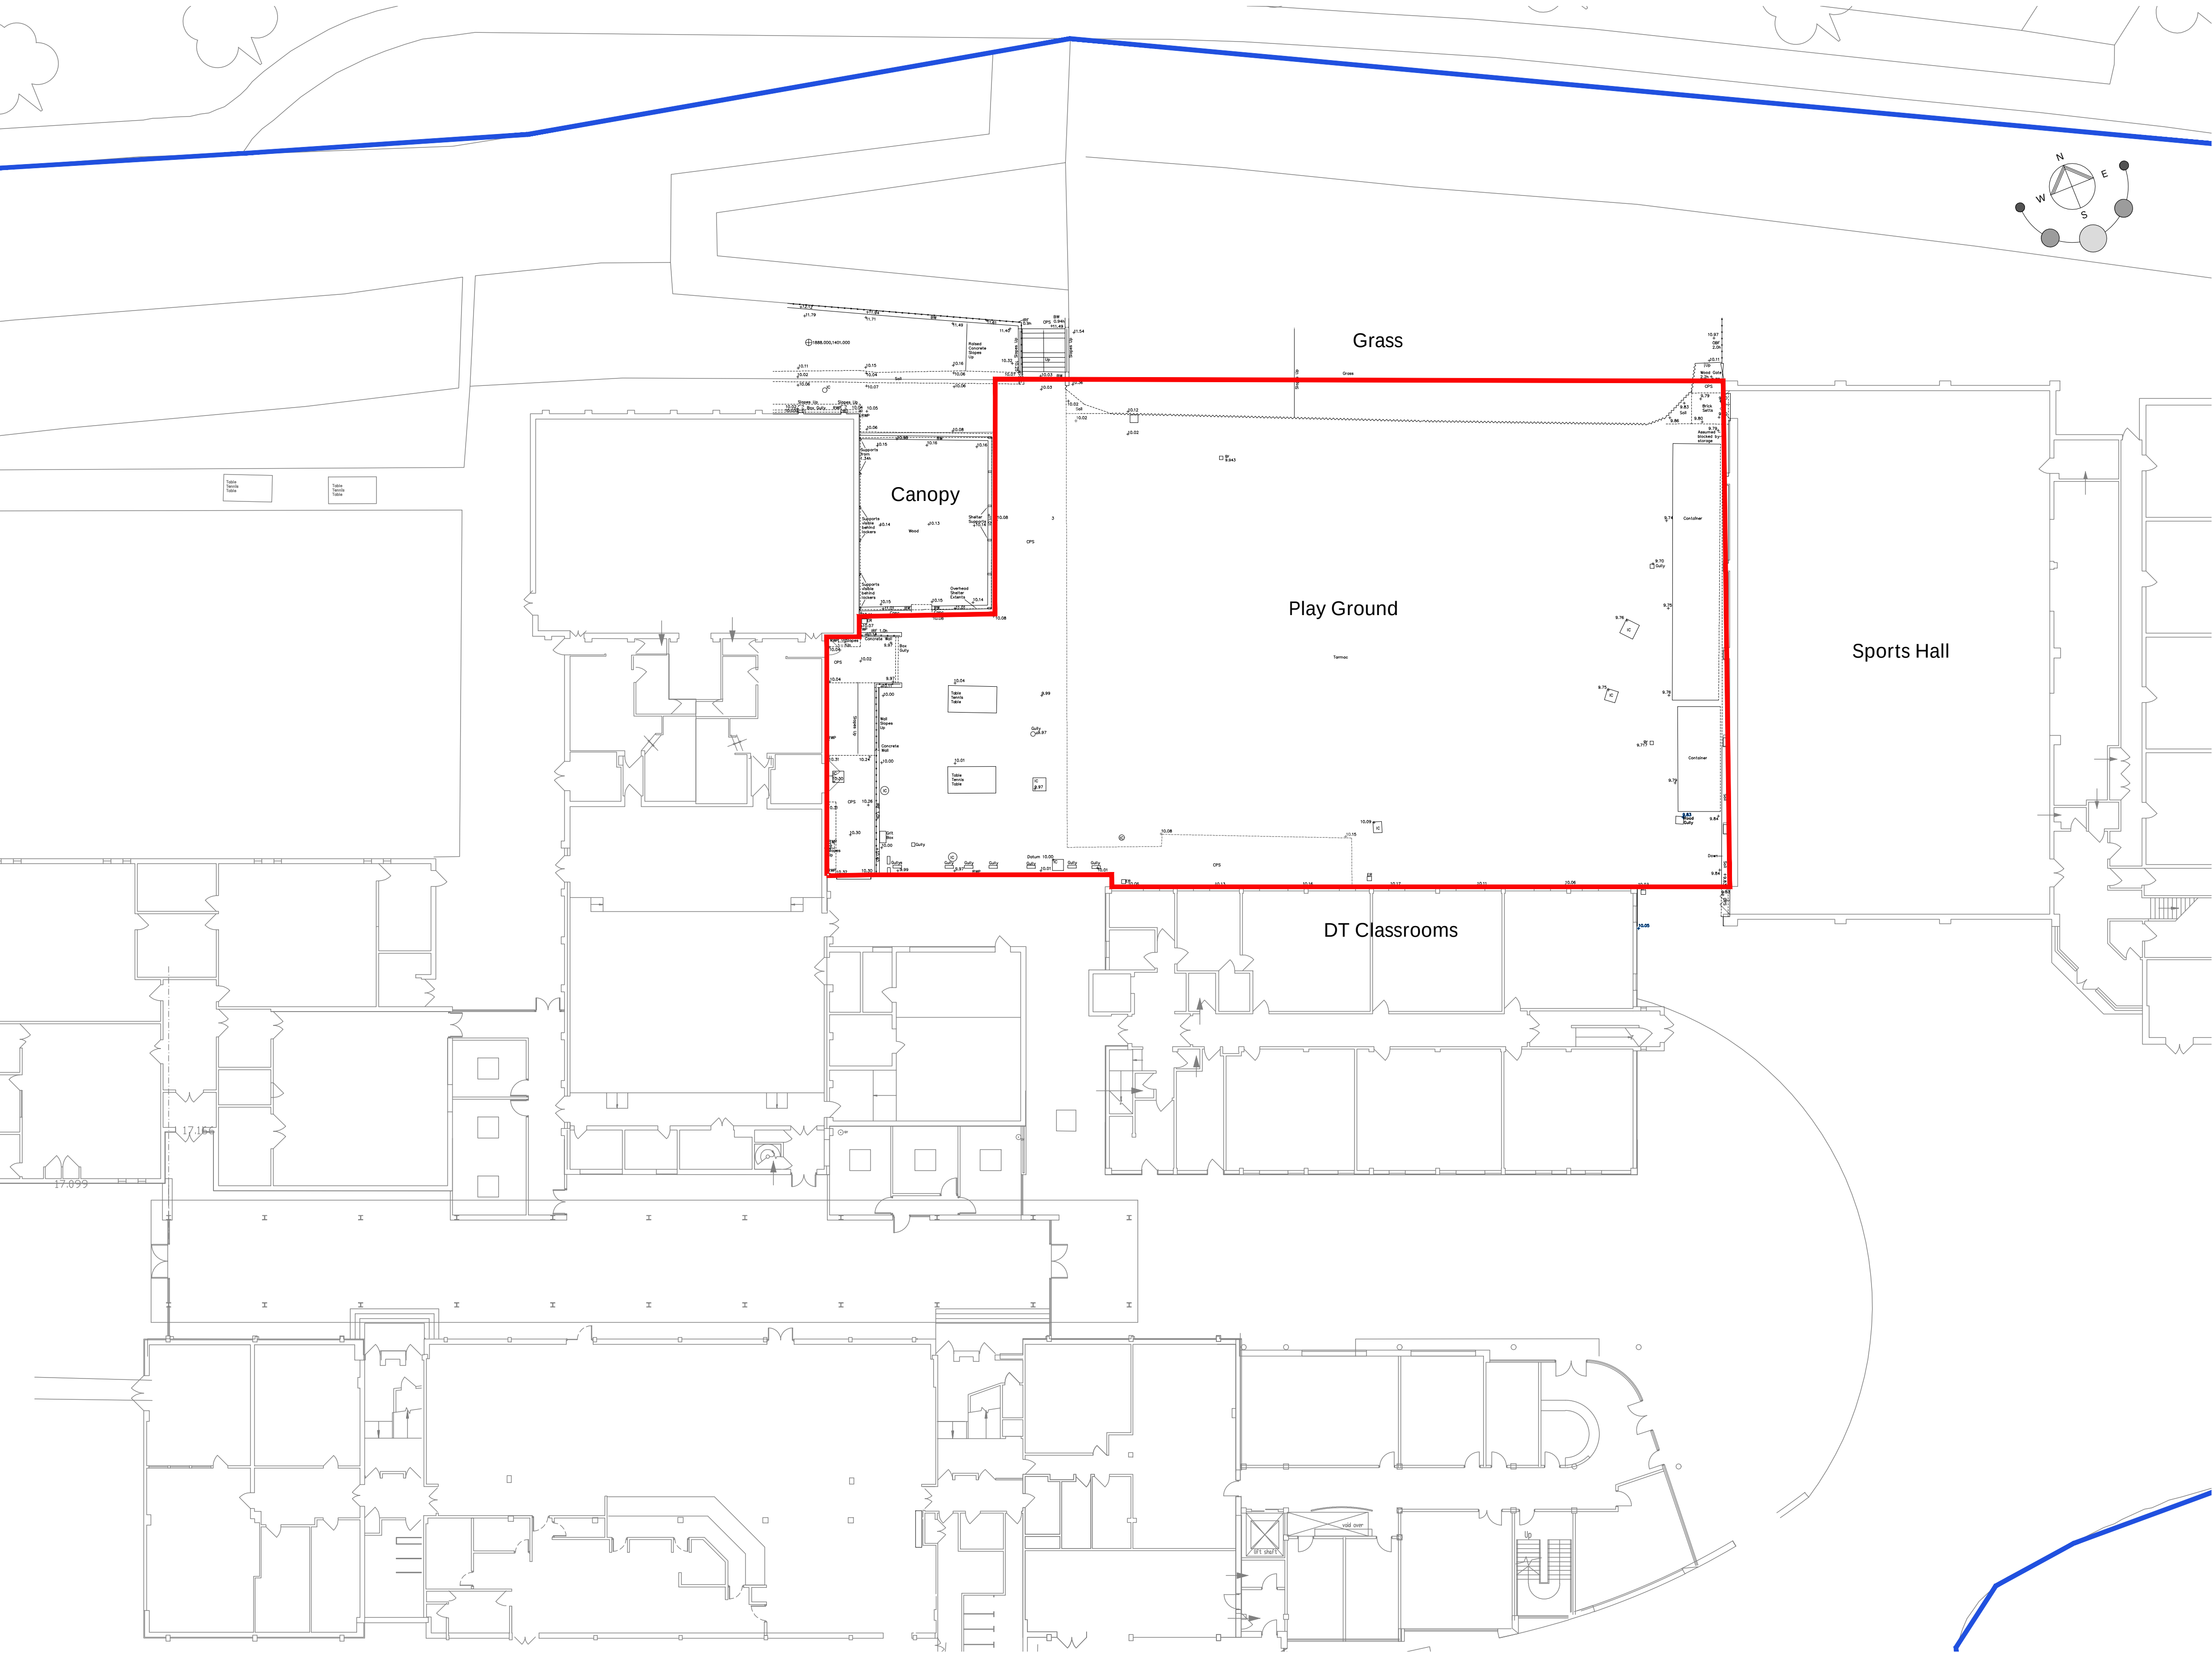


Site Plan
As Existing

1:200

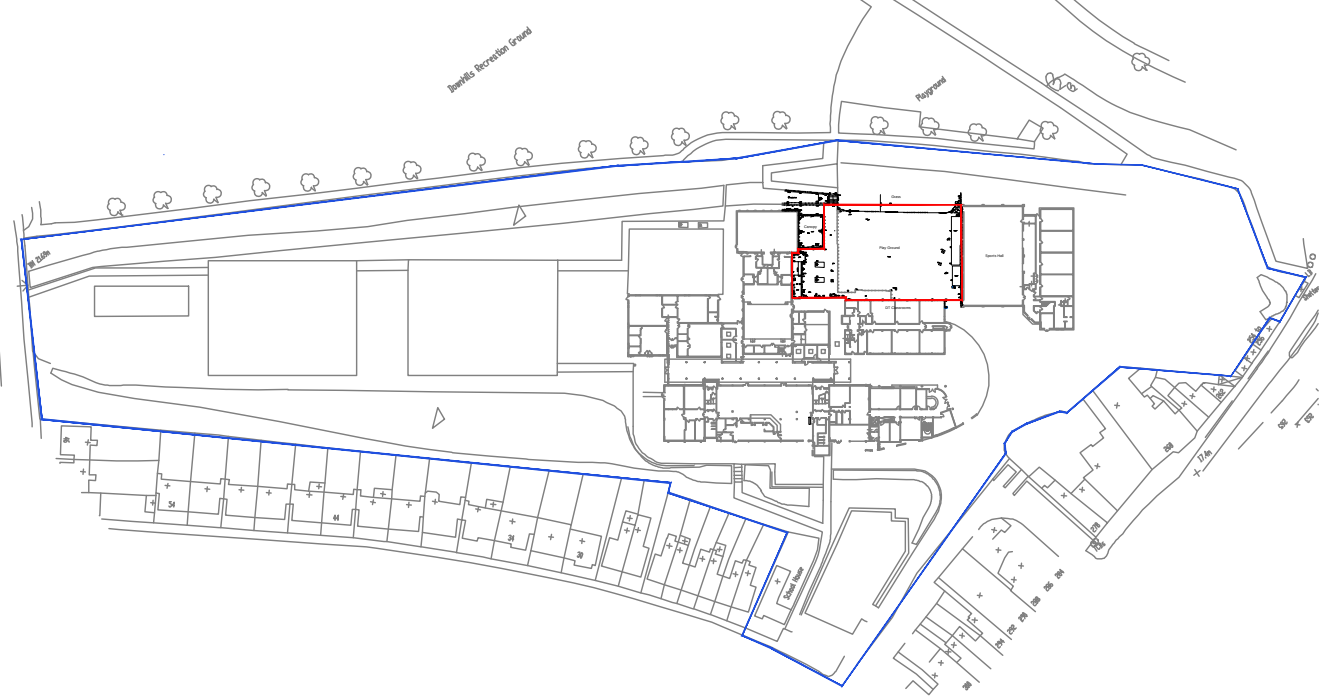

Site Plan
As Existing

NTS

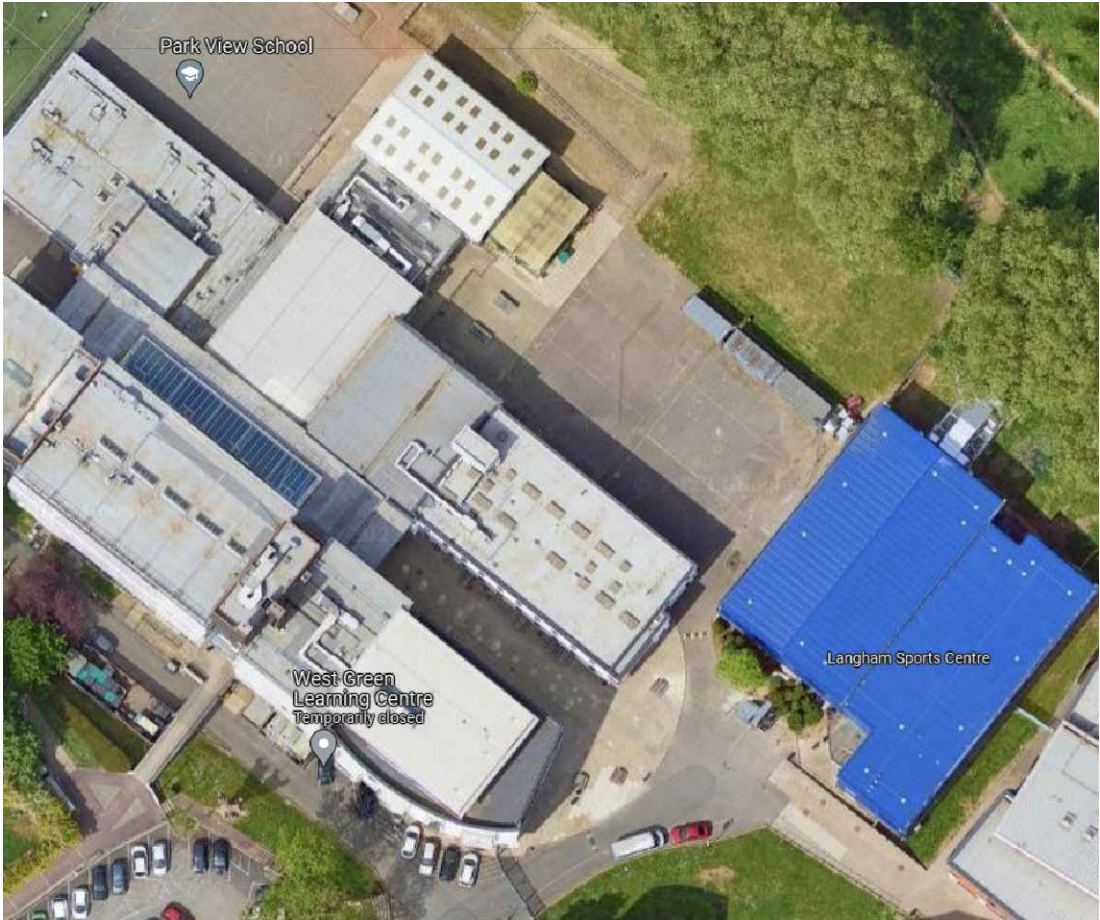

Site Plan
As Existing

NTS

KEY

Application Site

Site ownership boundary

P01	Issued for planning	09.06.23	sd	aw
rev.	description	date	drawn	checked

client :

London Borough of Haringey

project :

Park View School,
Temporary Classrooms

drawing title :

Existing Site plan

FulkersBaileyRussell

London | Basingstoke | Brighton | Bristol | Cardiff | Kings Hill | Manchester

info@fulkers.co.uk // www.fulkers.co.uk // 020 3735 5792

proj no :
23.4106

scale:
1:200@A1

identifier :
4106-FBR-A1-00-DR-A-101

status:
S4 (Planning)

rev no:
P01