

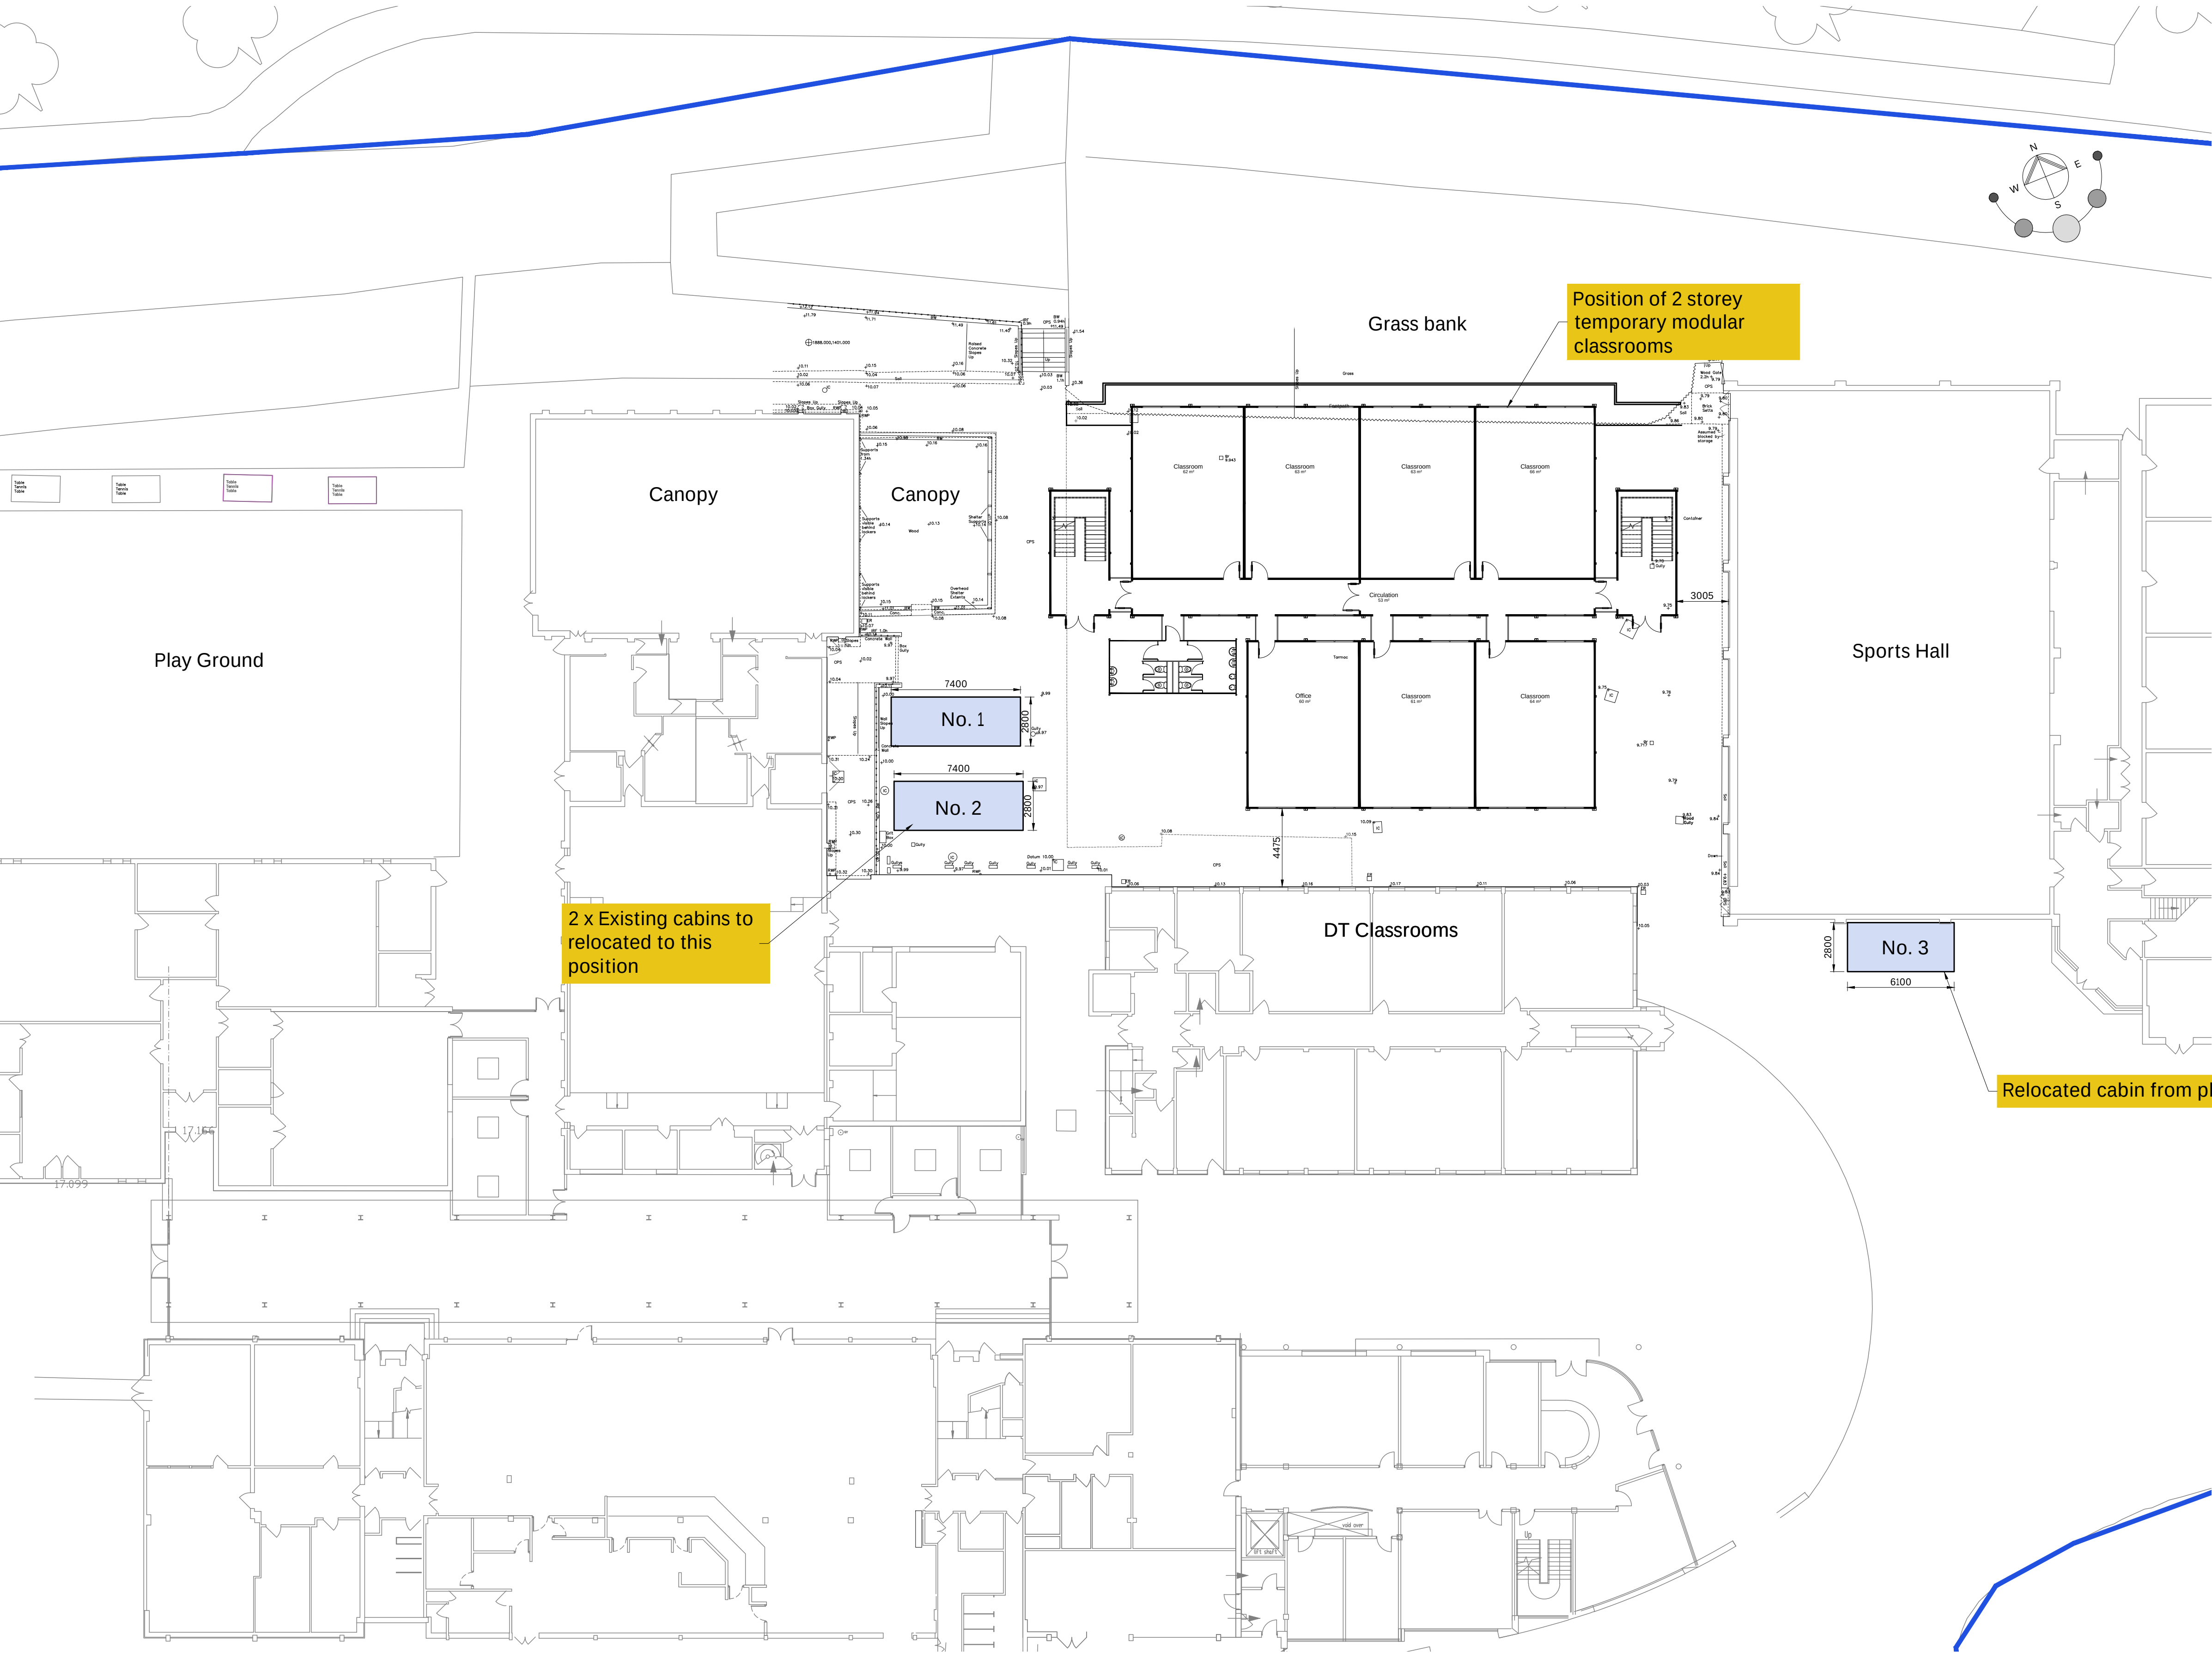


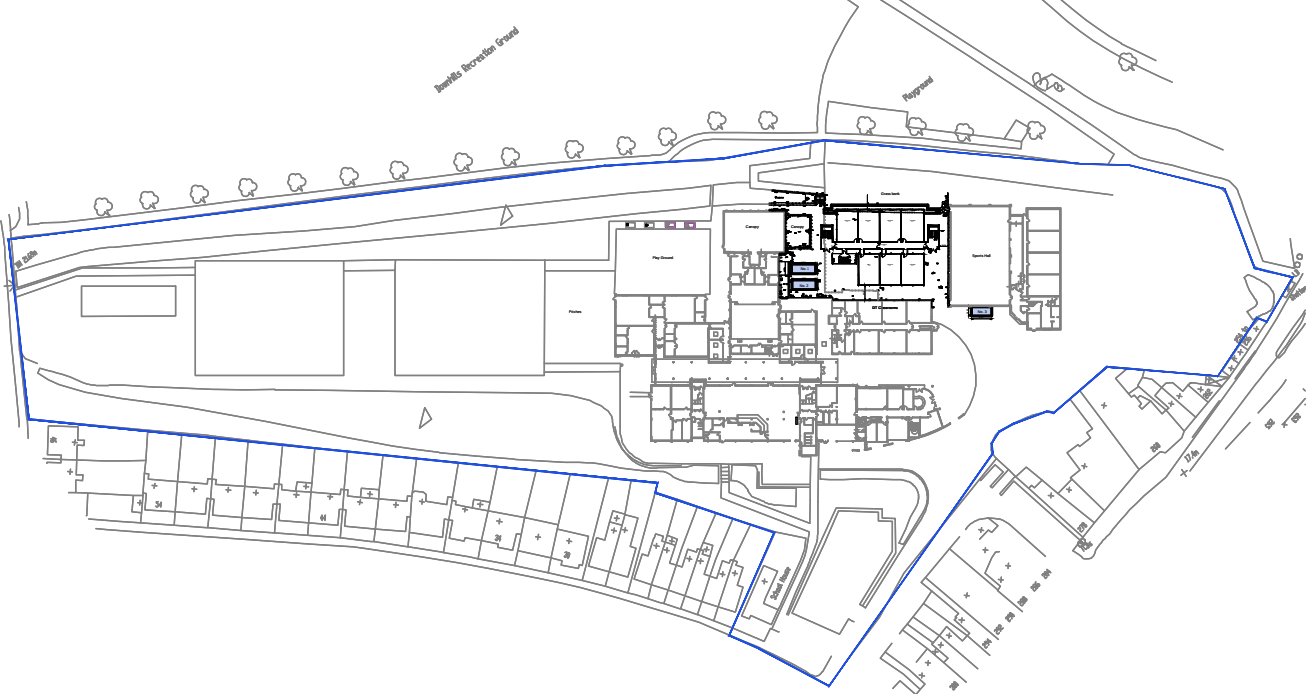

Site Plan
As Proposed

1:200

 

Site Plan
As Proposed

NTS

KEY

Application Site

Site ownership boundary

P01 Issued for planning			09.06.23	sd	aw
rev.	description	date	drawn	chkd	

client : London Borough of Haringey

project :

Park View School,
Temporary Classrooms

drawing title :

Proposed Site Plan

FulkersBaileyRussell

London | Basingstoke | Brighton | Bristol | Cardiff | Kings Hill | Manchester

info@fulkers.co.uk // www.fulkers.co.uk // 020 3735 5792

proj no : 23.4106	scale: 1:200@A1
-------------------	-----------------

identifier : 4106-FBR-A1-00-DR-A-200

status: S4 (Planning)	rev no: P01
-----------------------	-------------