


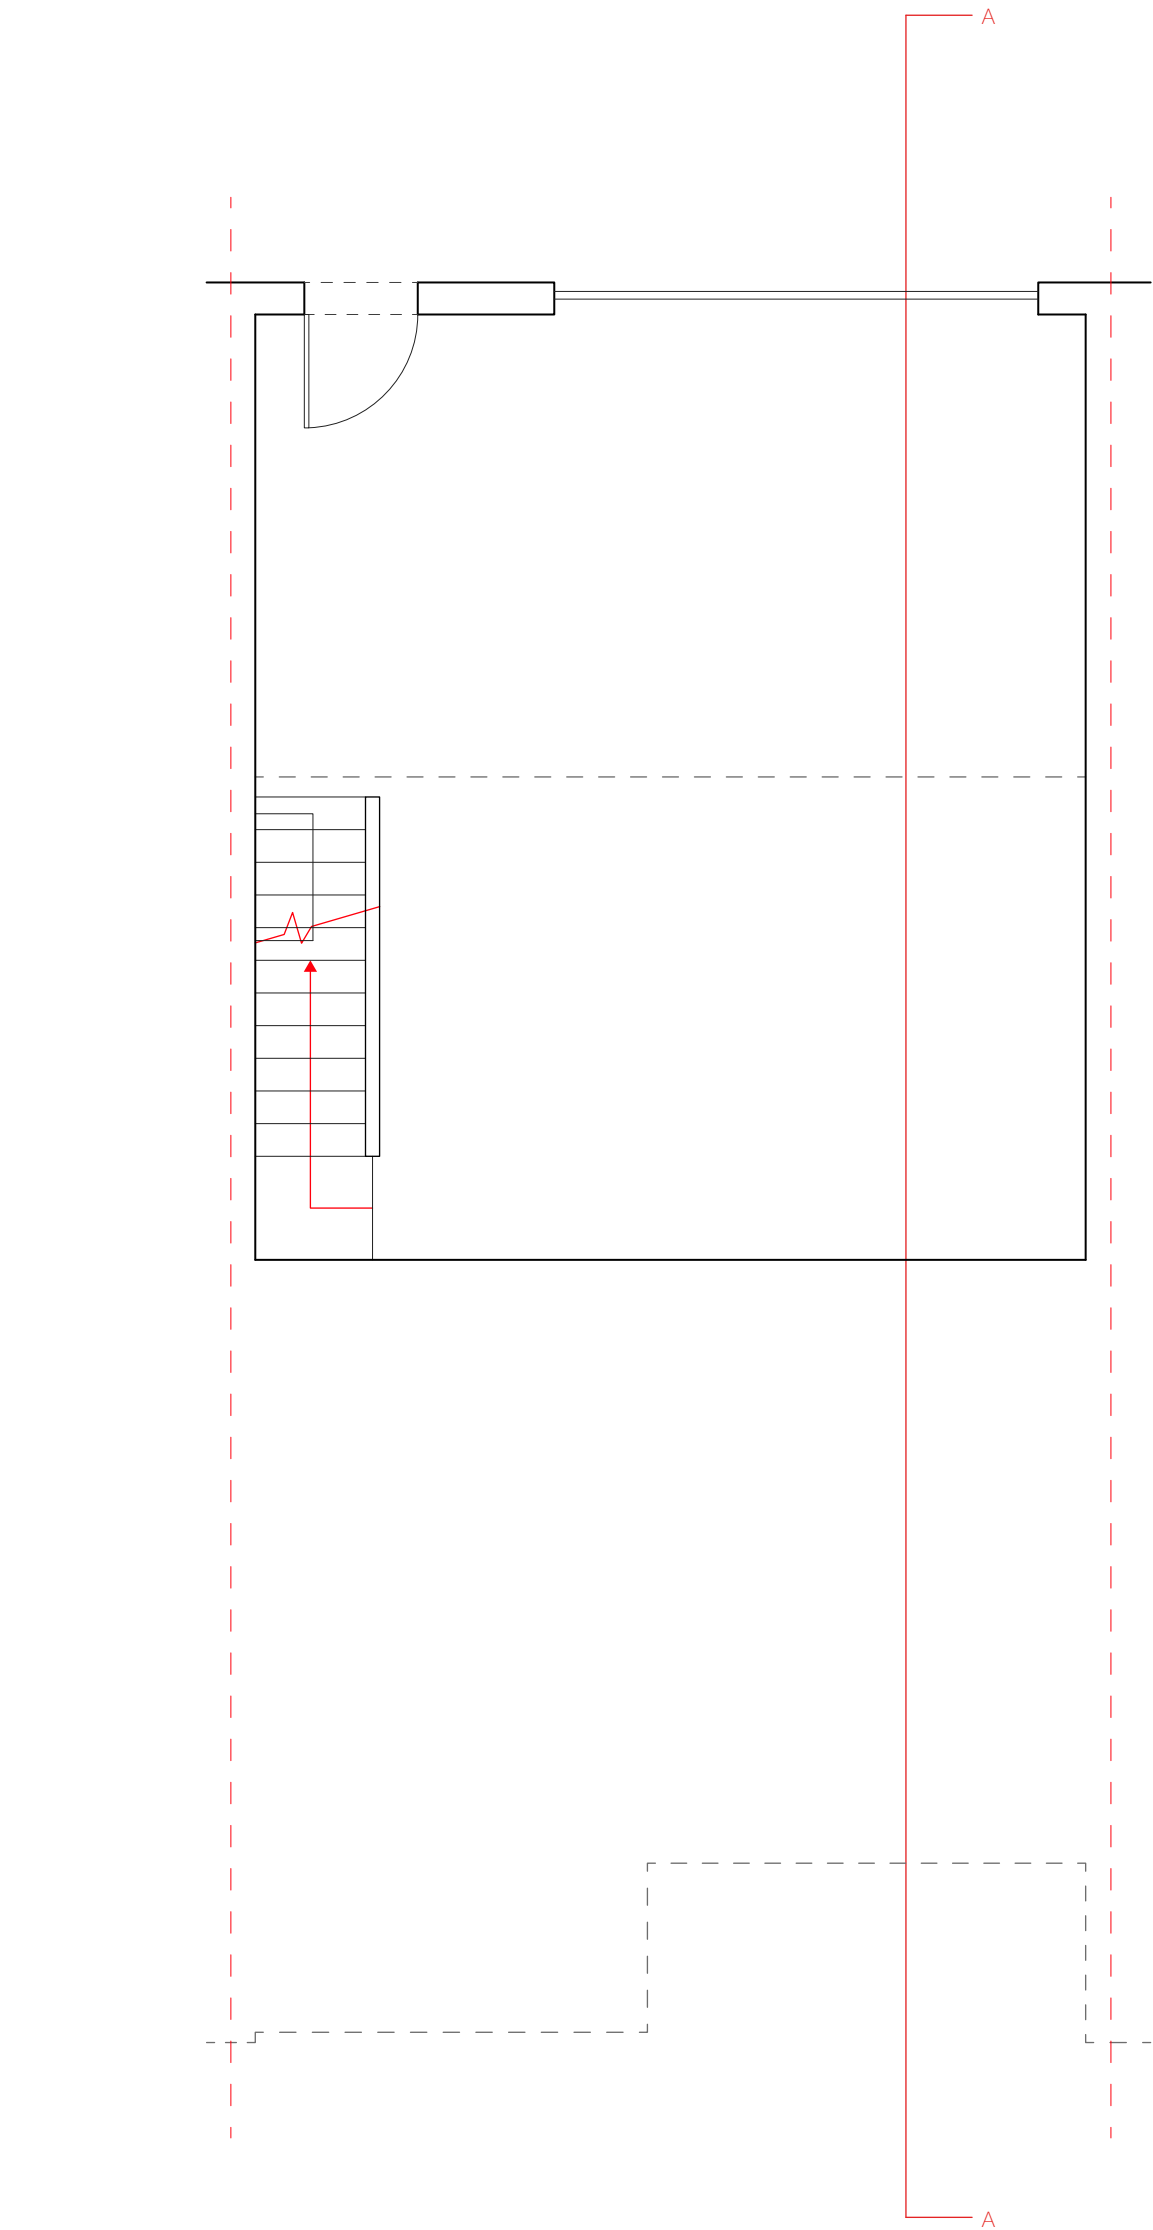


Business Design Centre
52 Upper street, Islington
London, N1 0QH

0207 288 1188
www.digitalportfolios.com


project	66 Coolhurst Road
title	Proposed Basement Plan
scale	1:50 @ A3

drawing no.	RJ-66COOL-PP00
drawn by	NB
rev	A

 

BASEMENT

--- property boundary

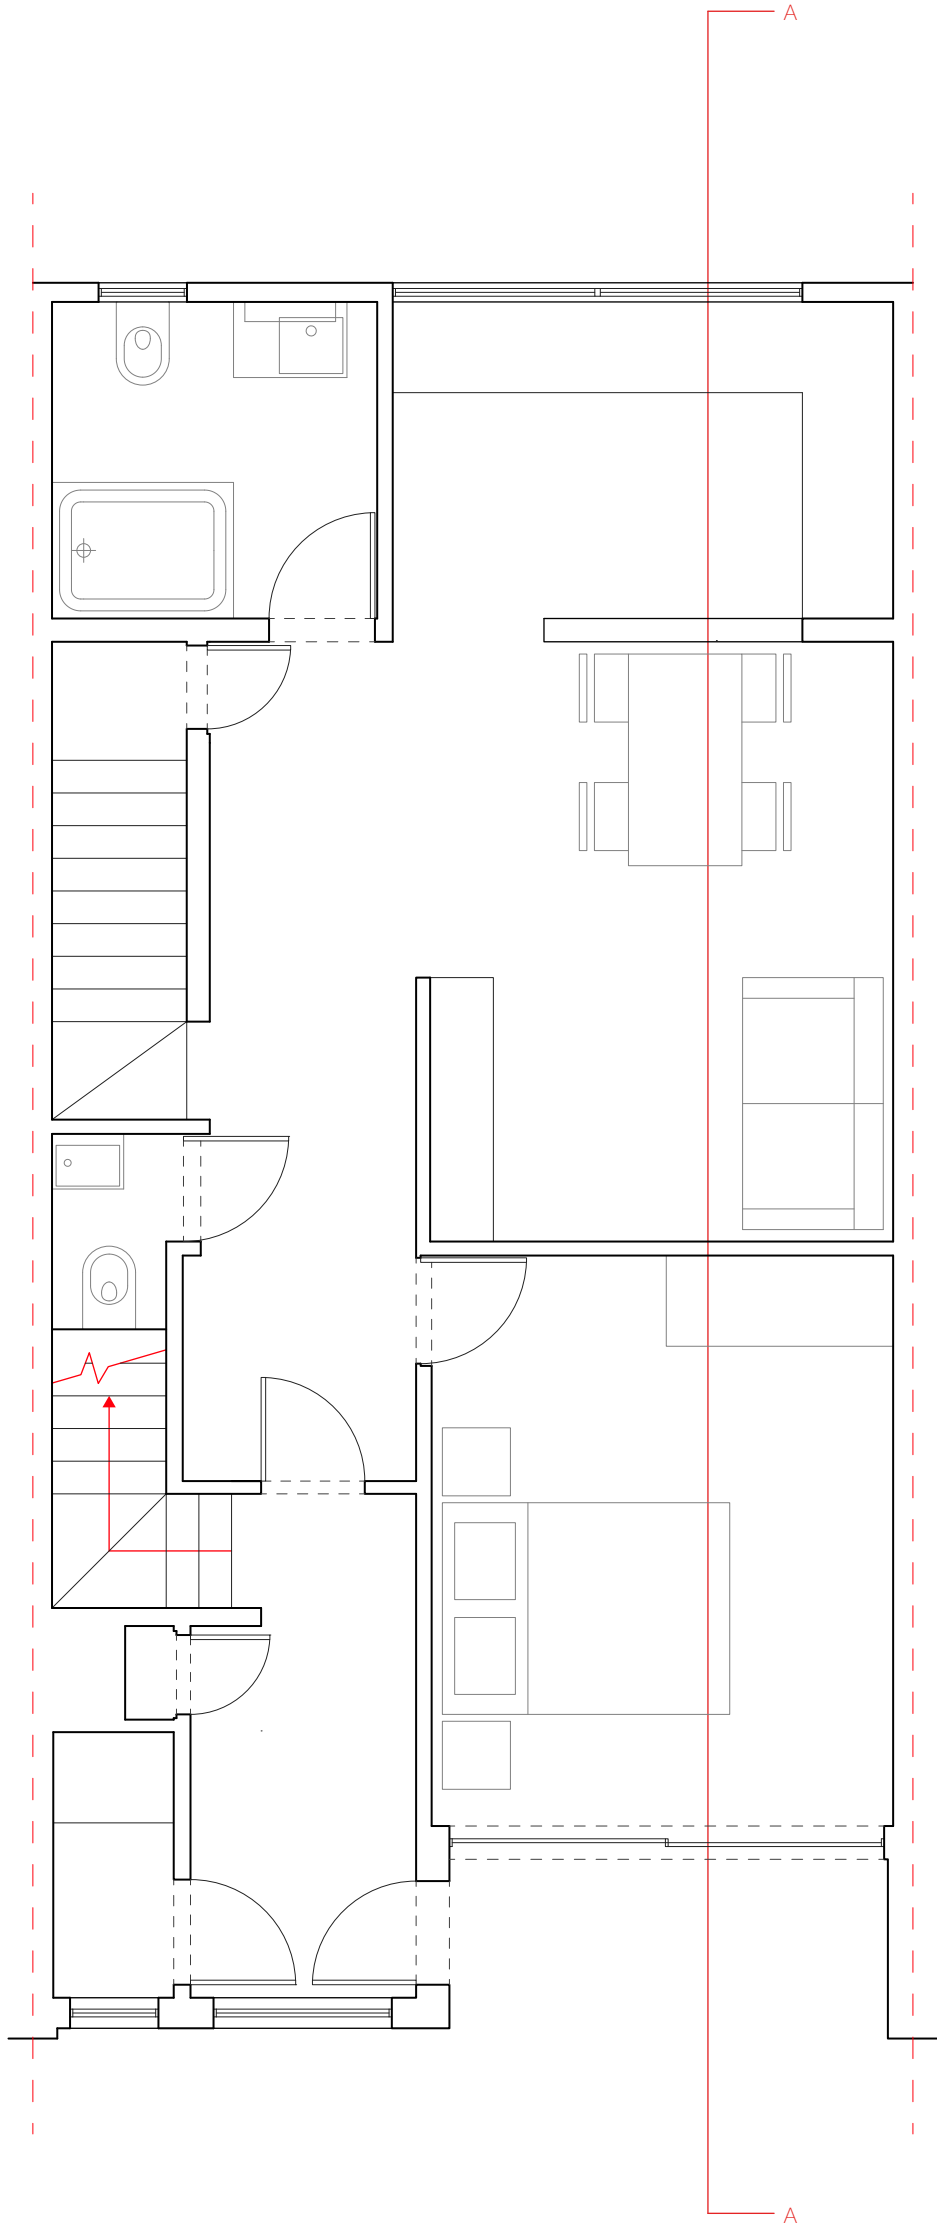

Business Design Centre
52 Upper street, Islington
London, N1 0QH

0207 288 1188
www.digitalportfolios.com


project	66 Coolhurst Road
title	Proposed Ground Floor Plan
scale	1:50 @ A3

drawing no.	RJ-66COOL-PP01
drawn by	NB
rev	A



GROUND FLOOR

--- property boundary

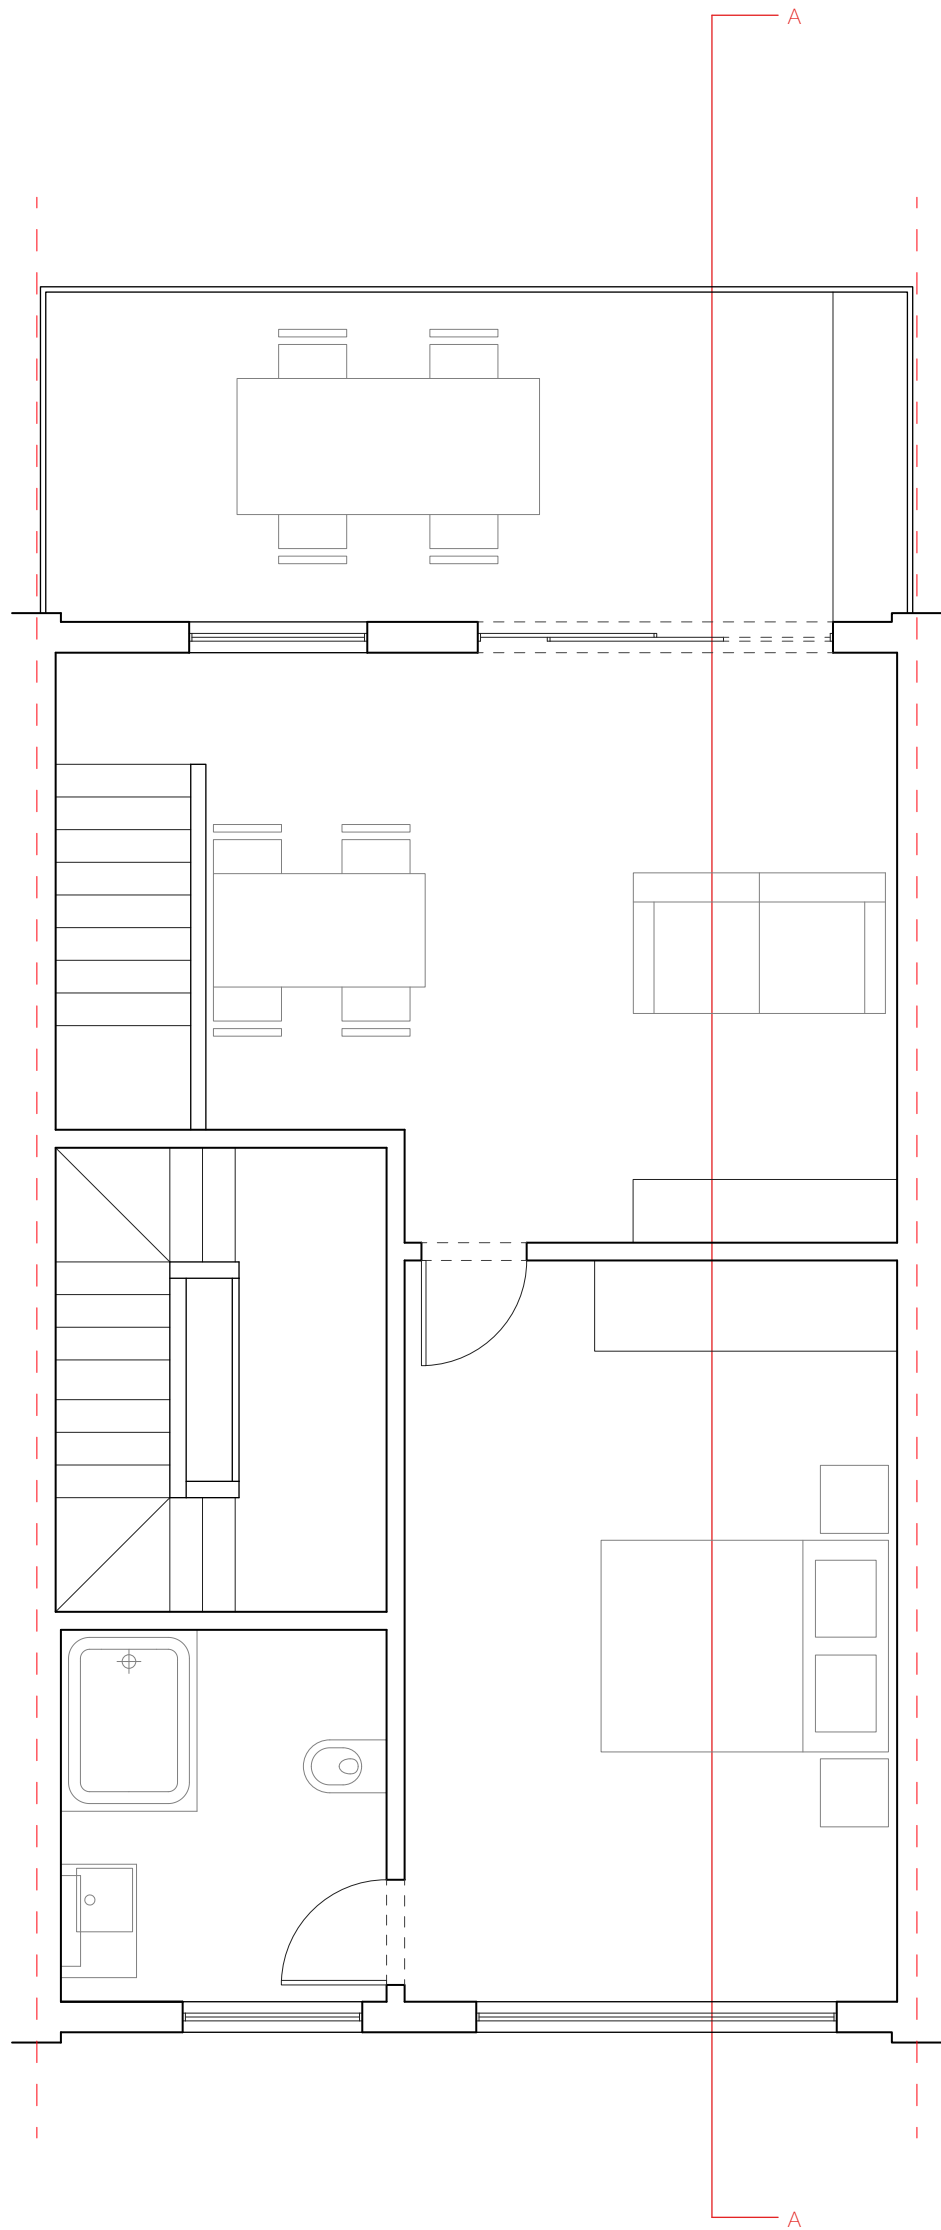


Business Design Centre
52 Upper street, Islington
London, N1 0QH

0207 288 1188
www.digitalportfolios.com


project	66 Coolhurst Road
title	Proposed 1st Floor Plan
scale	1:50 @ A3

drawing no.	RJ-66COOL-PP02
drawn by	NB
rev	A

 



1ST FLOOR

--- property boundary

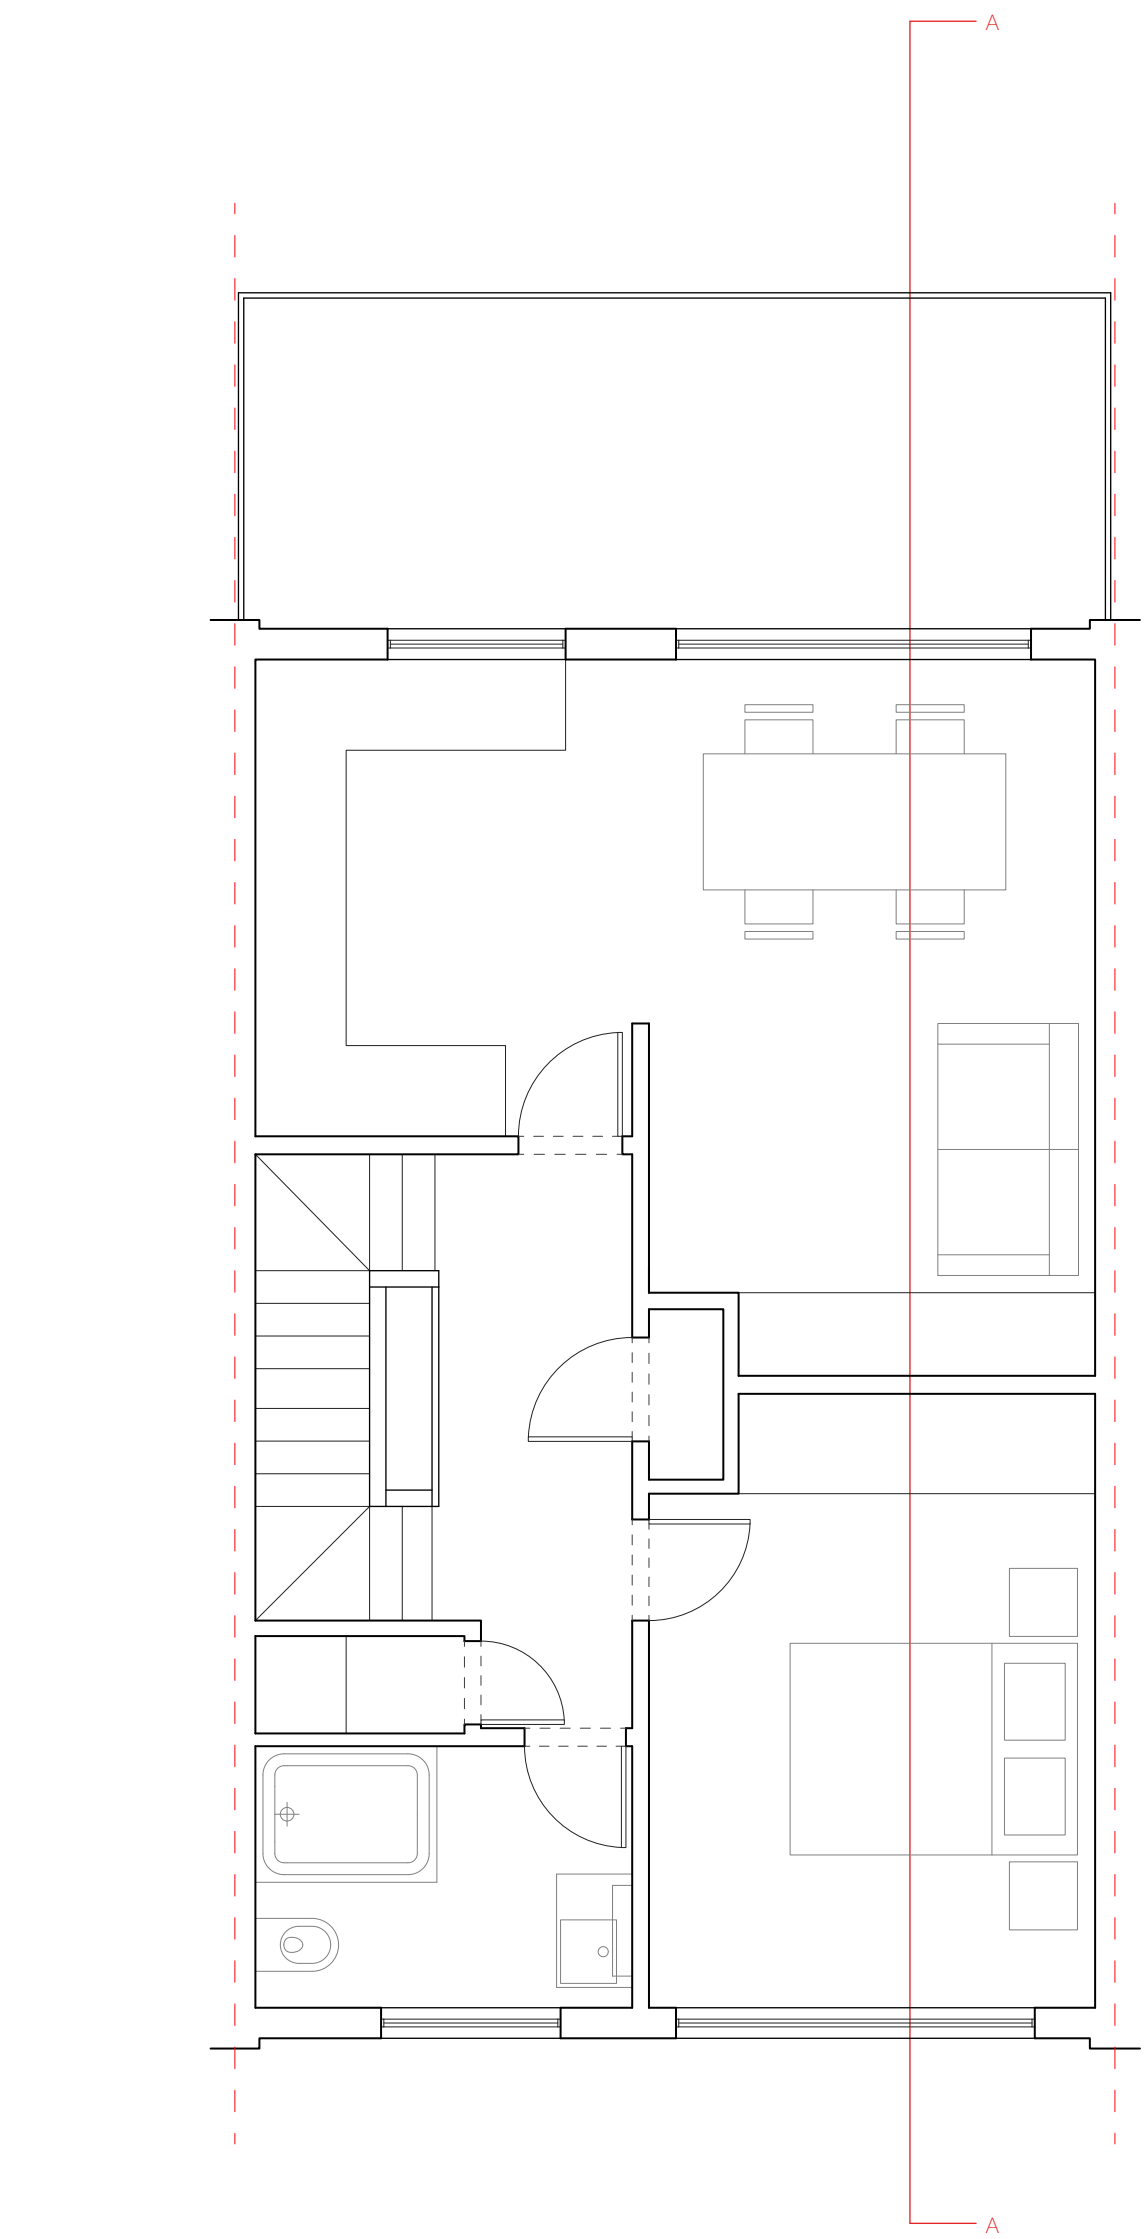

Business Design Centre
52 Upper street, Islington
London, N1 0QH


0207 288 1188
www.digitalportfolios.com

  

2ND FLOOR

--- property boundary

project	66 Coolhurst Road
title	Proposed 2nd Floor Plan
scale	1:50 @ A3
drawing no.	RJ-66COOL-PP03
drawn by	NB
rev	A

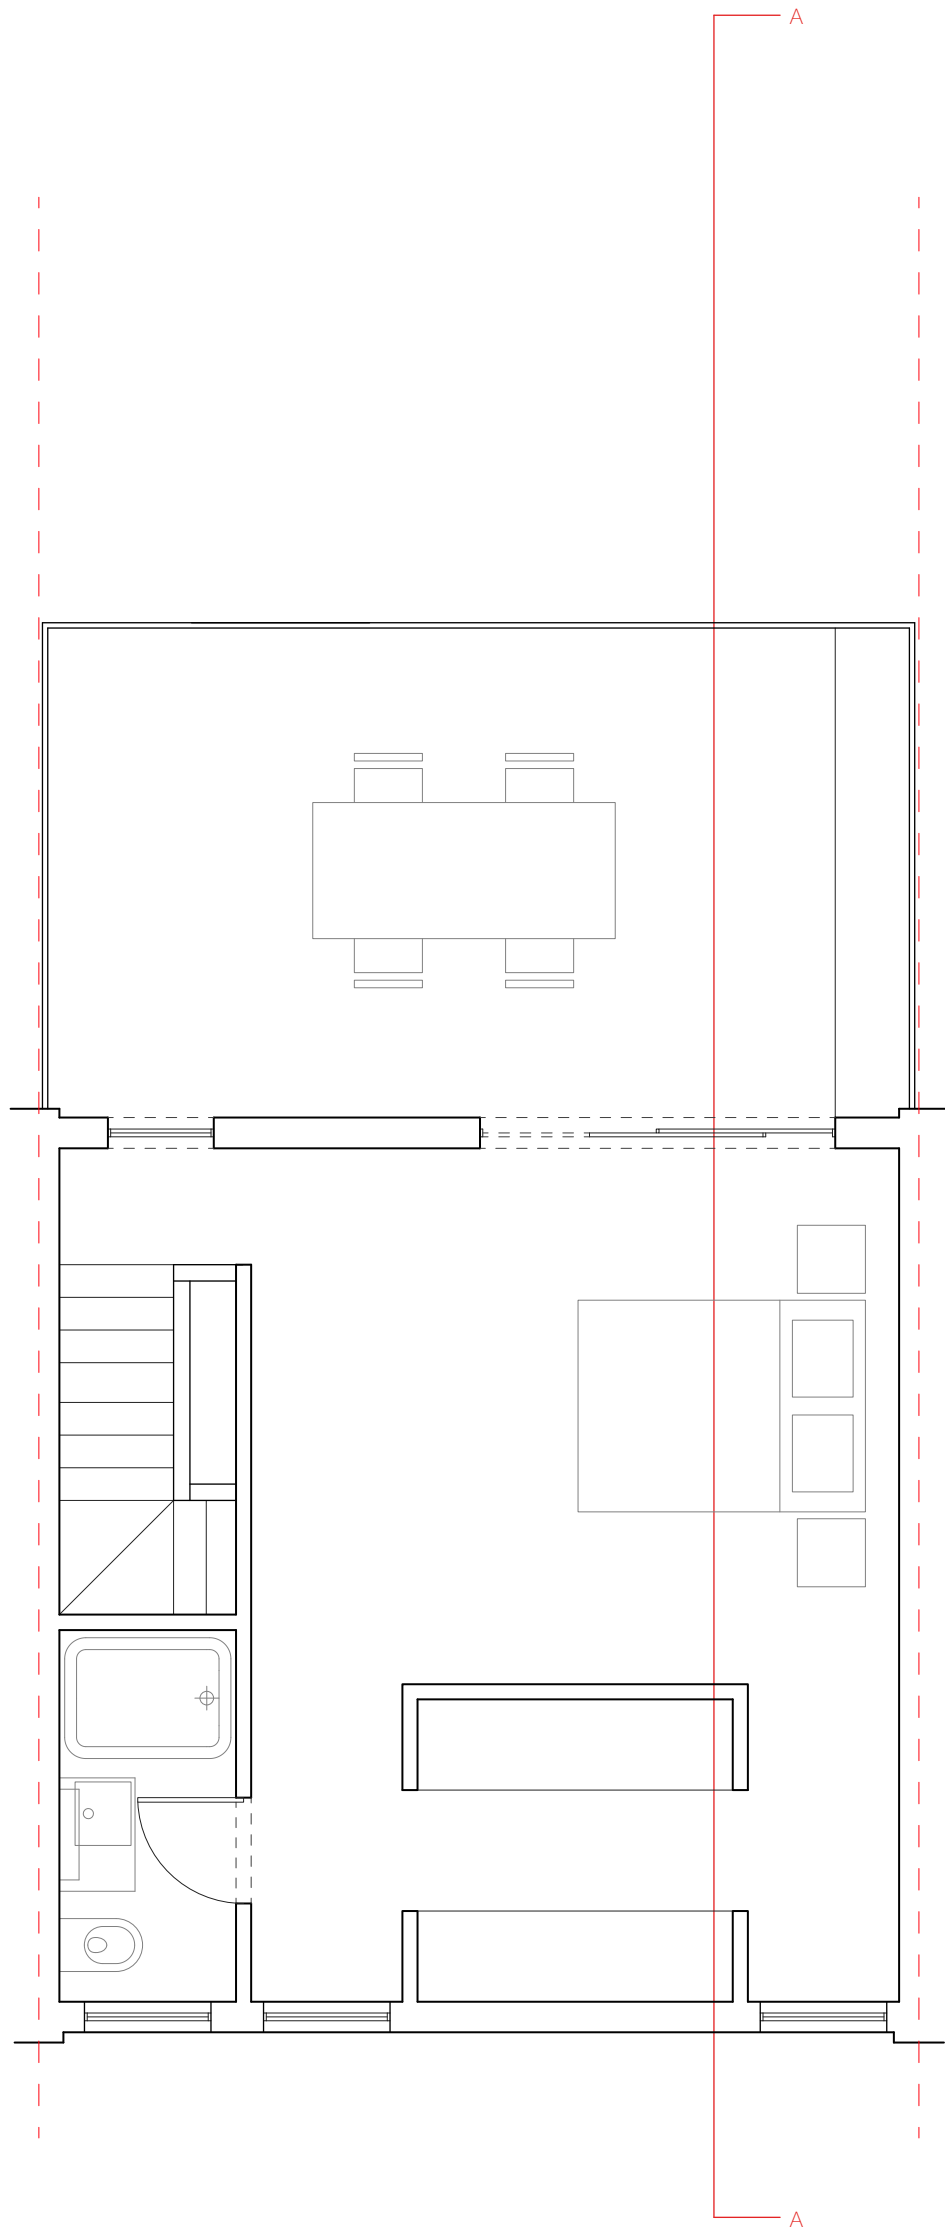

Business Design Centre
52 Upper street, Islington
London, N1 0QH

0207 288 1188
www.digitalportfolios.com



3RD FLOOR

--- property boundary

project	66 Coolhurst Road
title	Proposed 3rd Floor Plan
scale	1:50 @ A3

drawing no.	RJ-66COOL-PP04
drawn by	NB
rev	A