



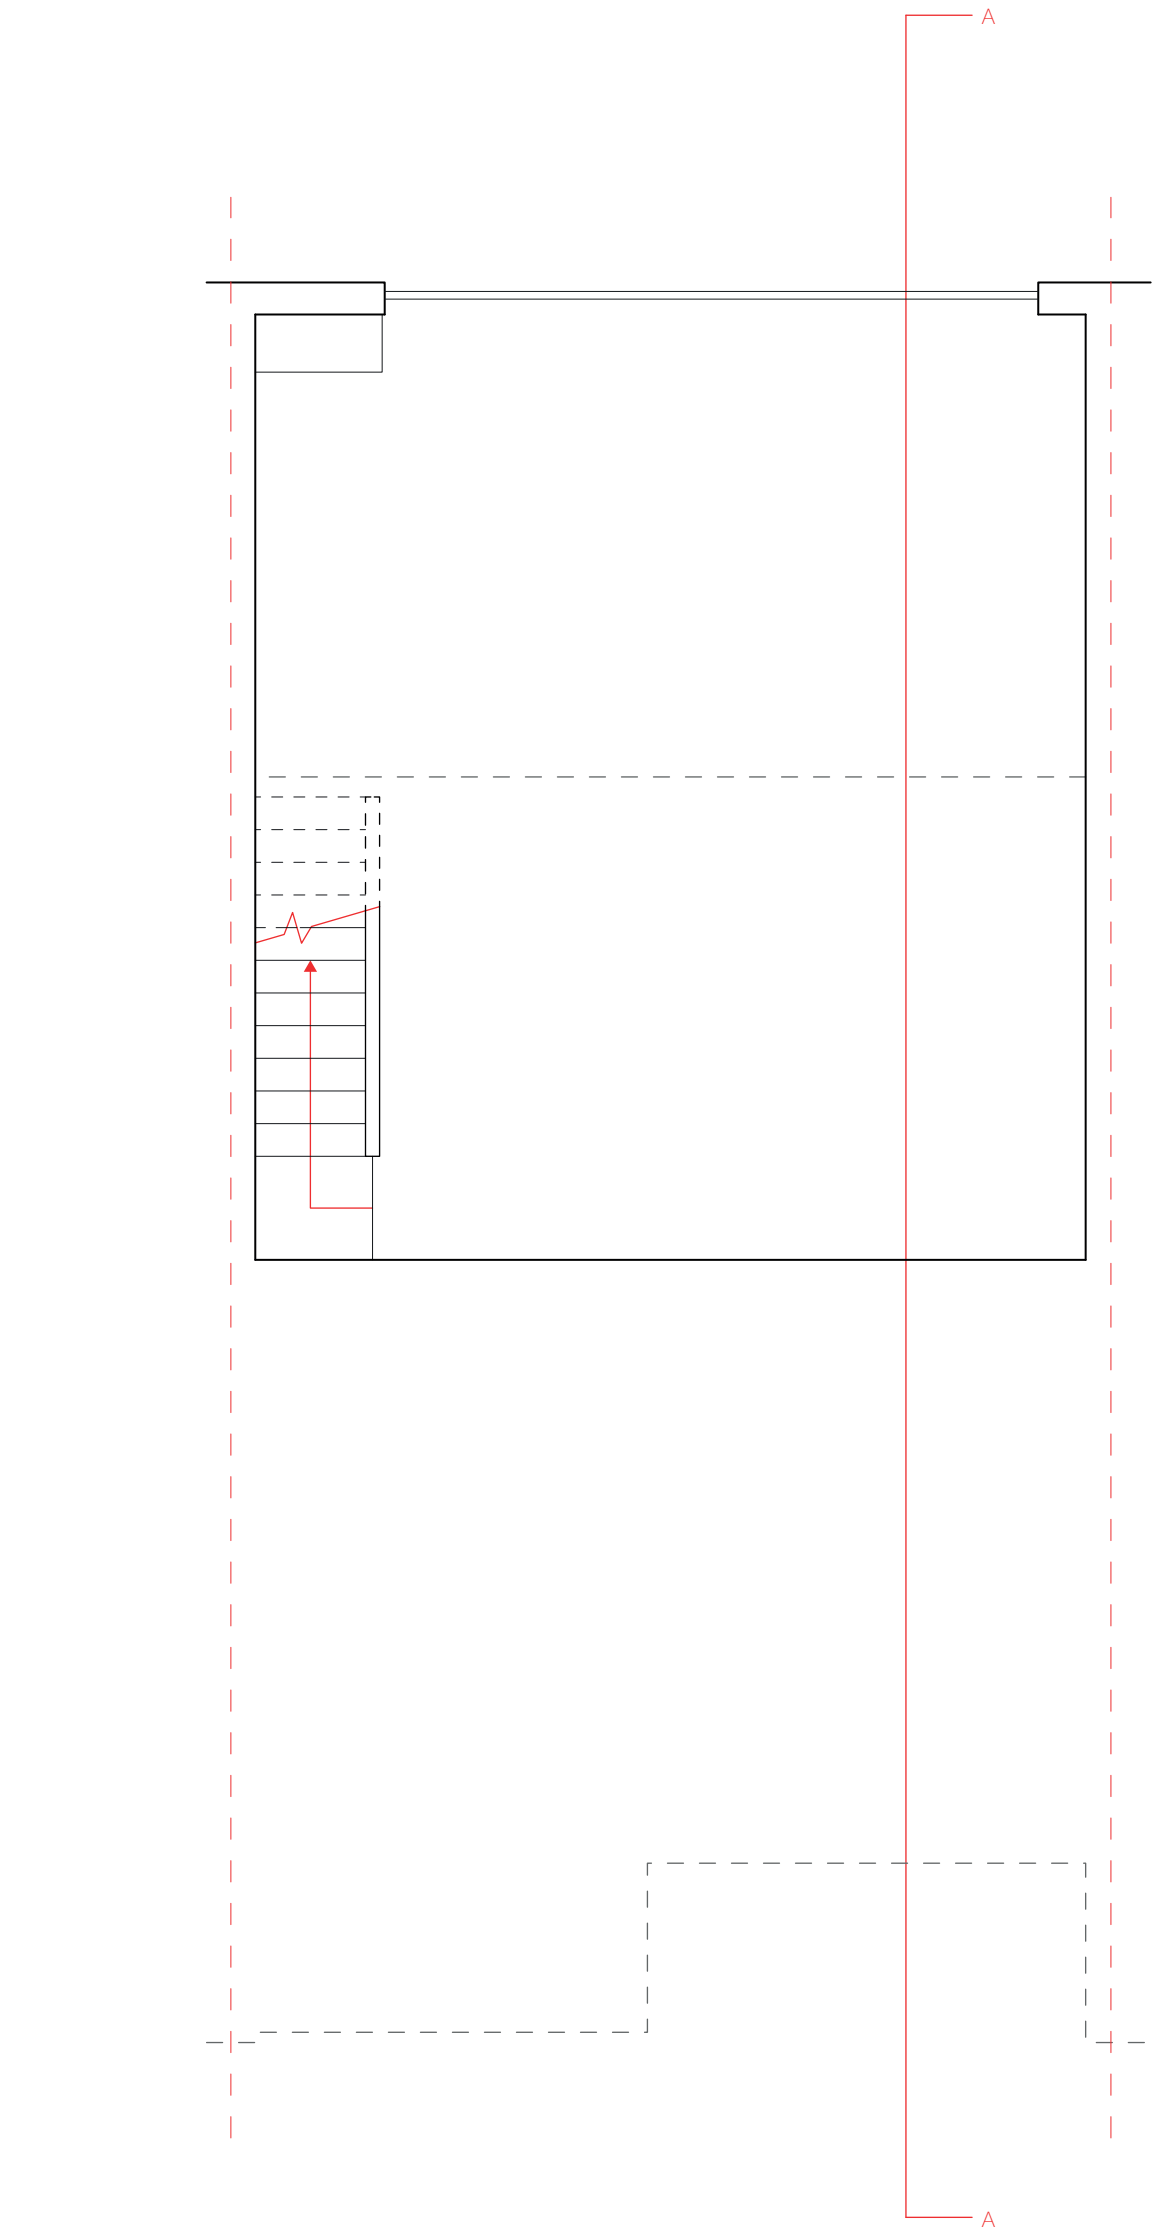

Business Design Centre
52 Upper street, Islington
London, N1 0QH

0207 288 1188
www.digitalportfolios.com

 


BASEMENT

--- property boundary

project	66 Coolhurst Road
title	Existing Basement Plan
scale	1:50 @ A3

drawing no.	RJ-66COOL-EP00
drawn by	NB
rev	A

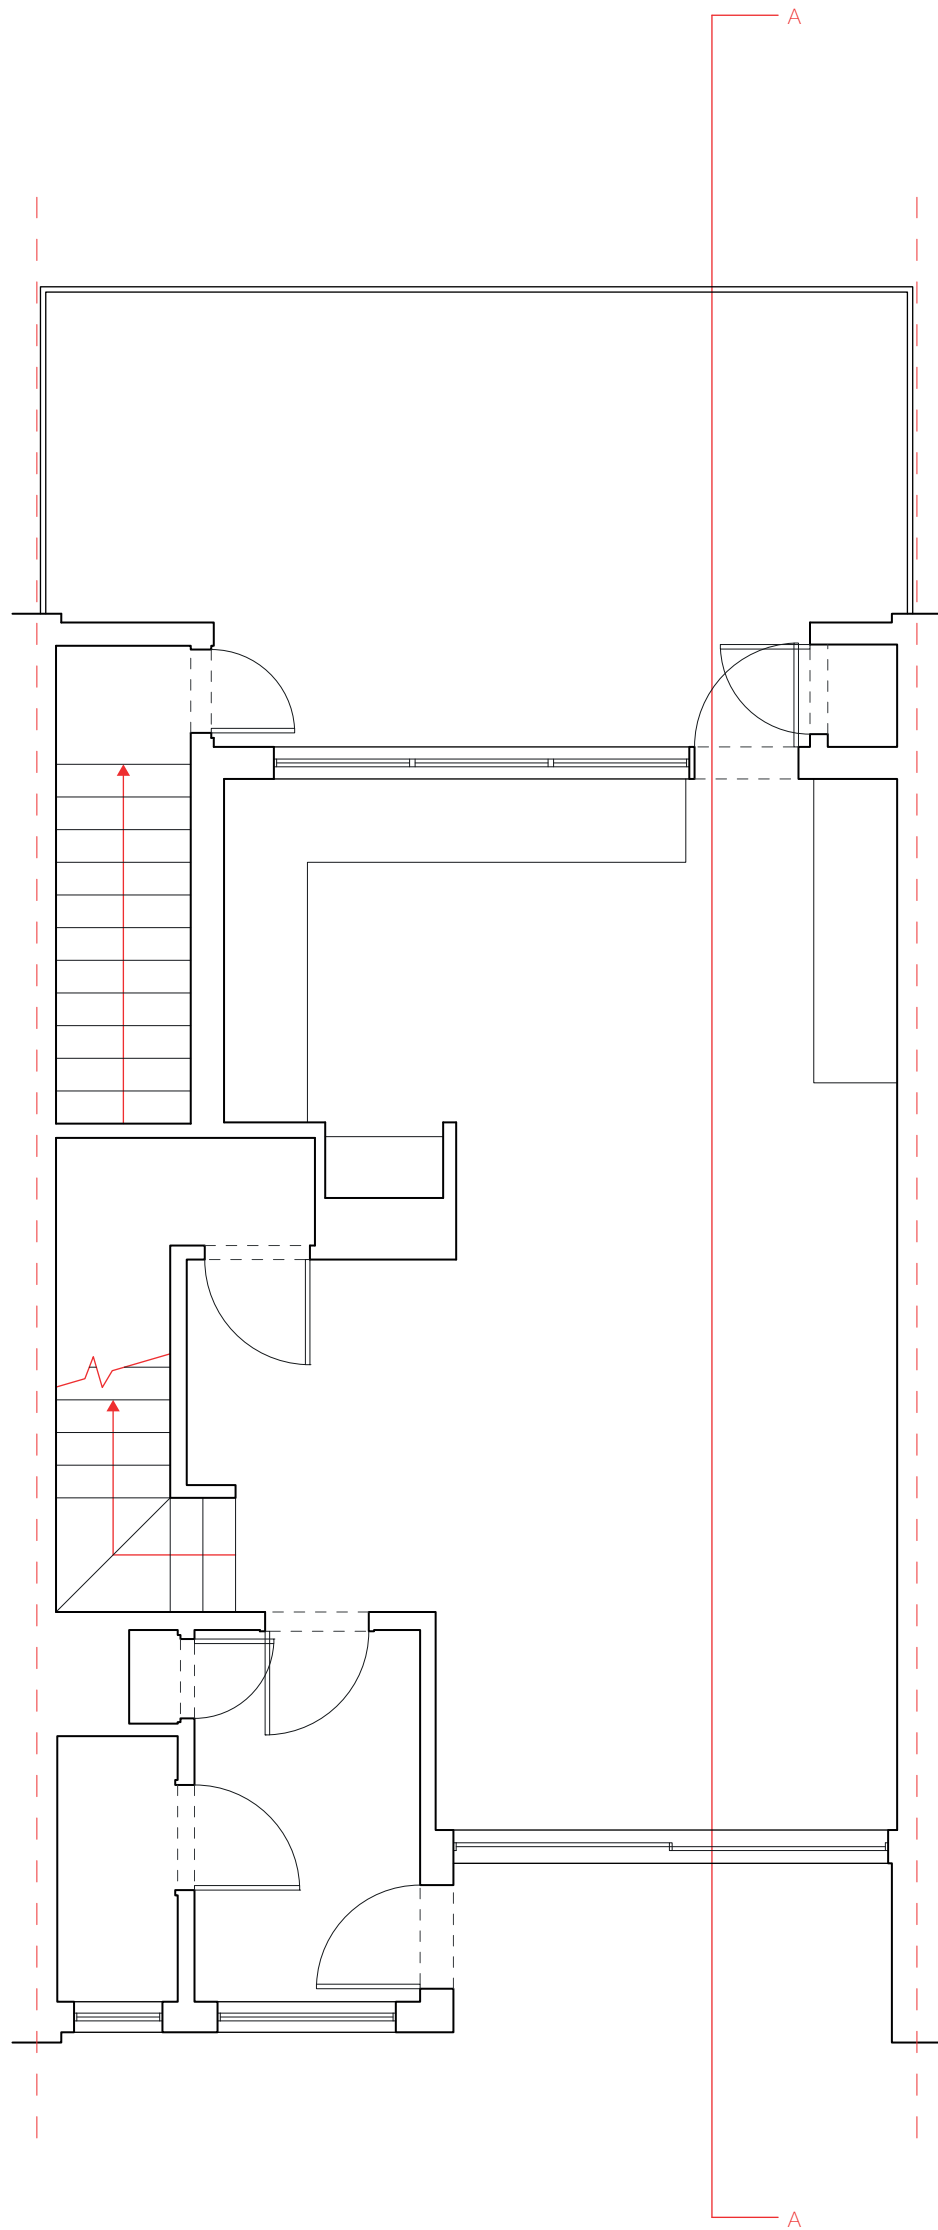


Business Design Centre
52 Upper street, Islington
London, N1 0QH

0207 288 1188
www.digitalportfolios.com


project	66 Coolhurst Road
title	Existing Ground Floor Plan
scale	1:50 @ A3

drawing no.	RJ-66COOL-EP01
drawn by	NB
rev	A

 

GROUND FLOOR

--- property boundary

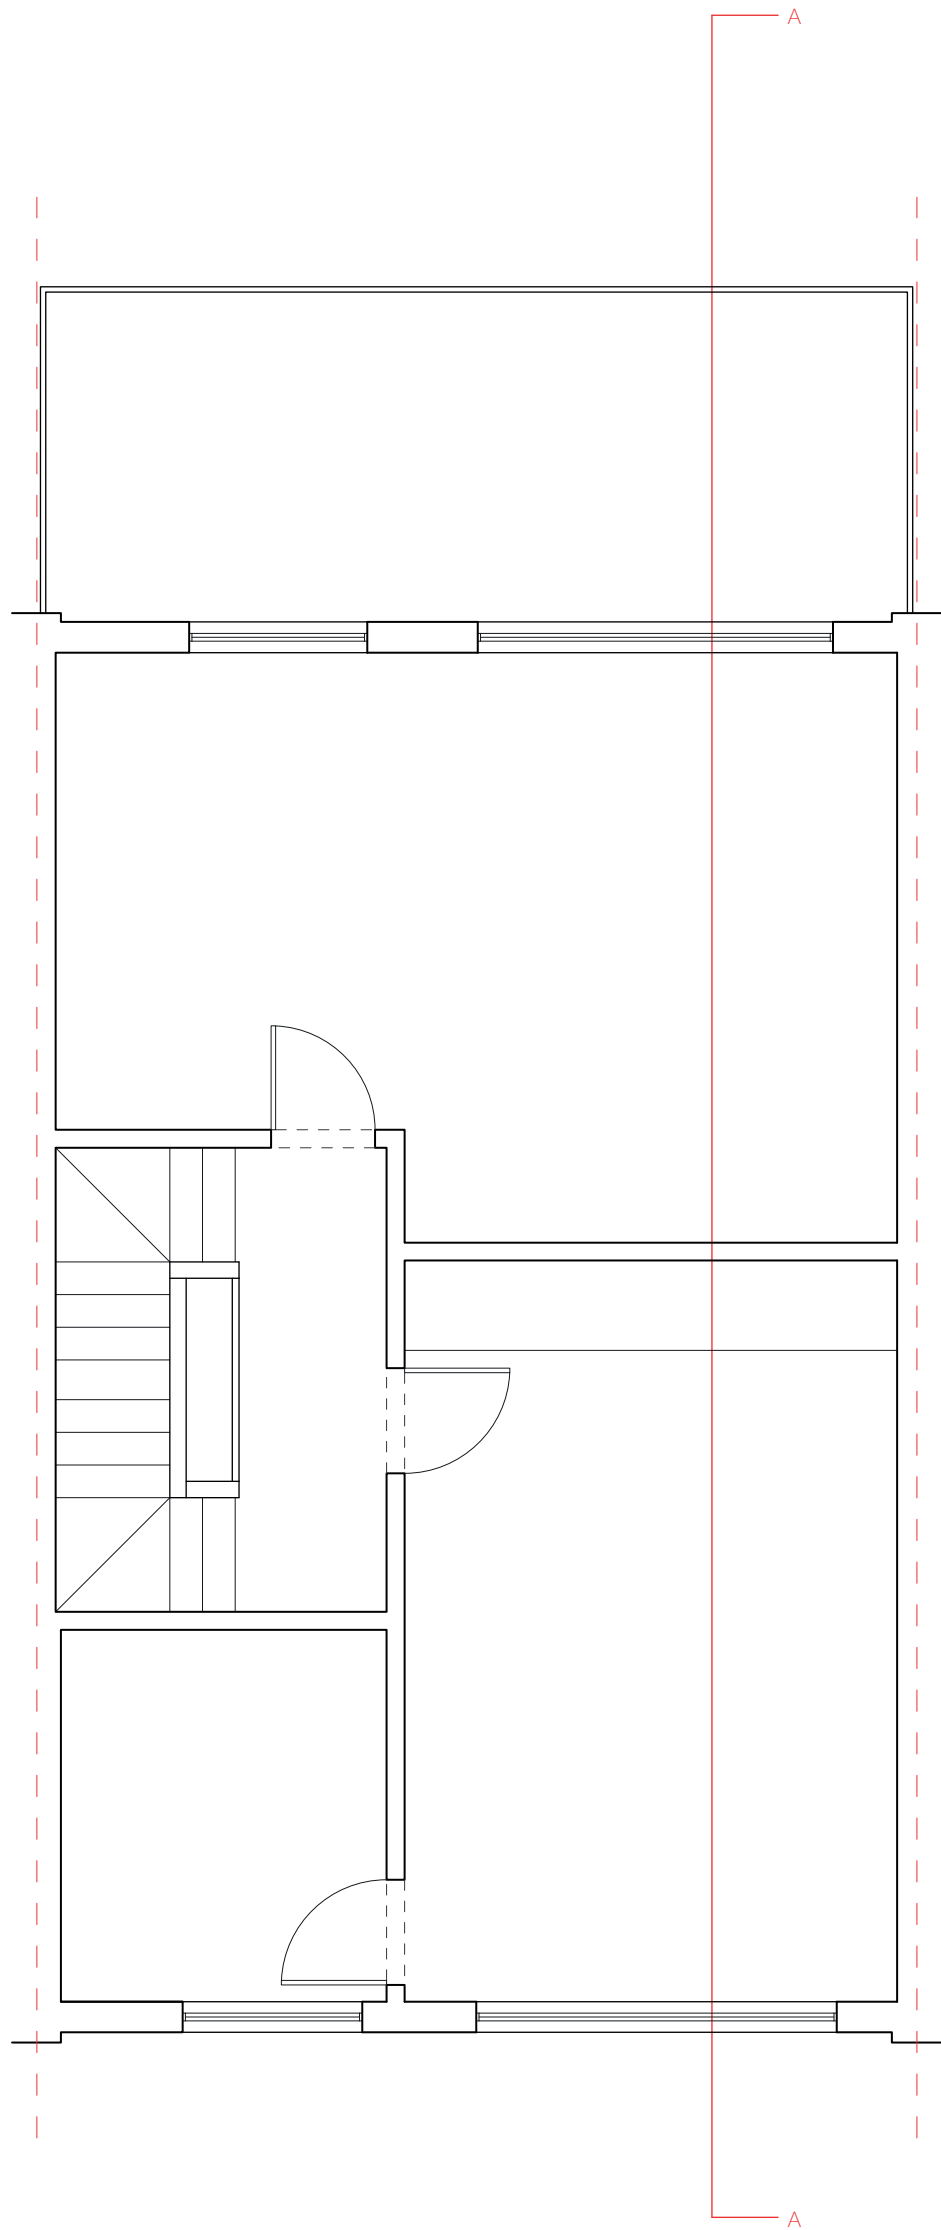

Business Design Centre
52 Upper street, Islington
London, N1 0QH

0207 288 1188
www.digitalportfolios.com





1ST FLOOR

--- property boundary

project	66 Coolhurst Road
title	Existing 1st Floor Pan
scale	1:50 @ A3

drawing no.	RJ-66COOL-EP02
drawn by	NB
rev	A

 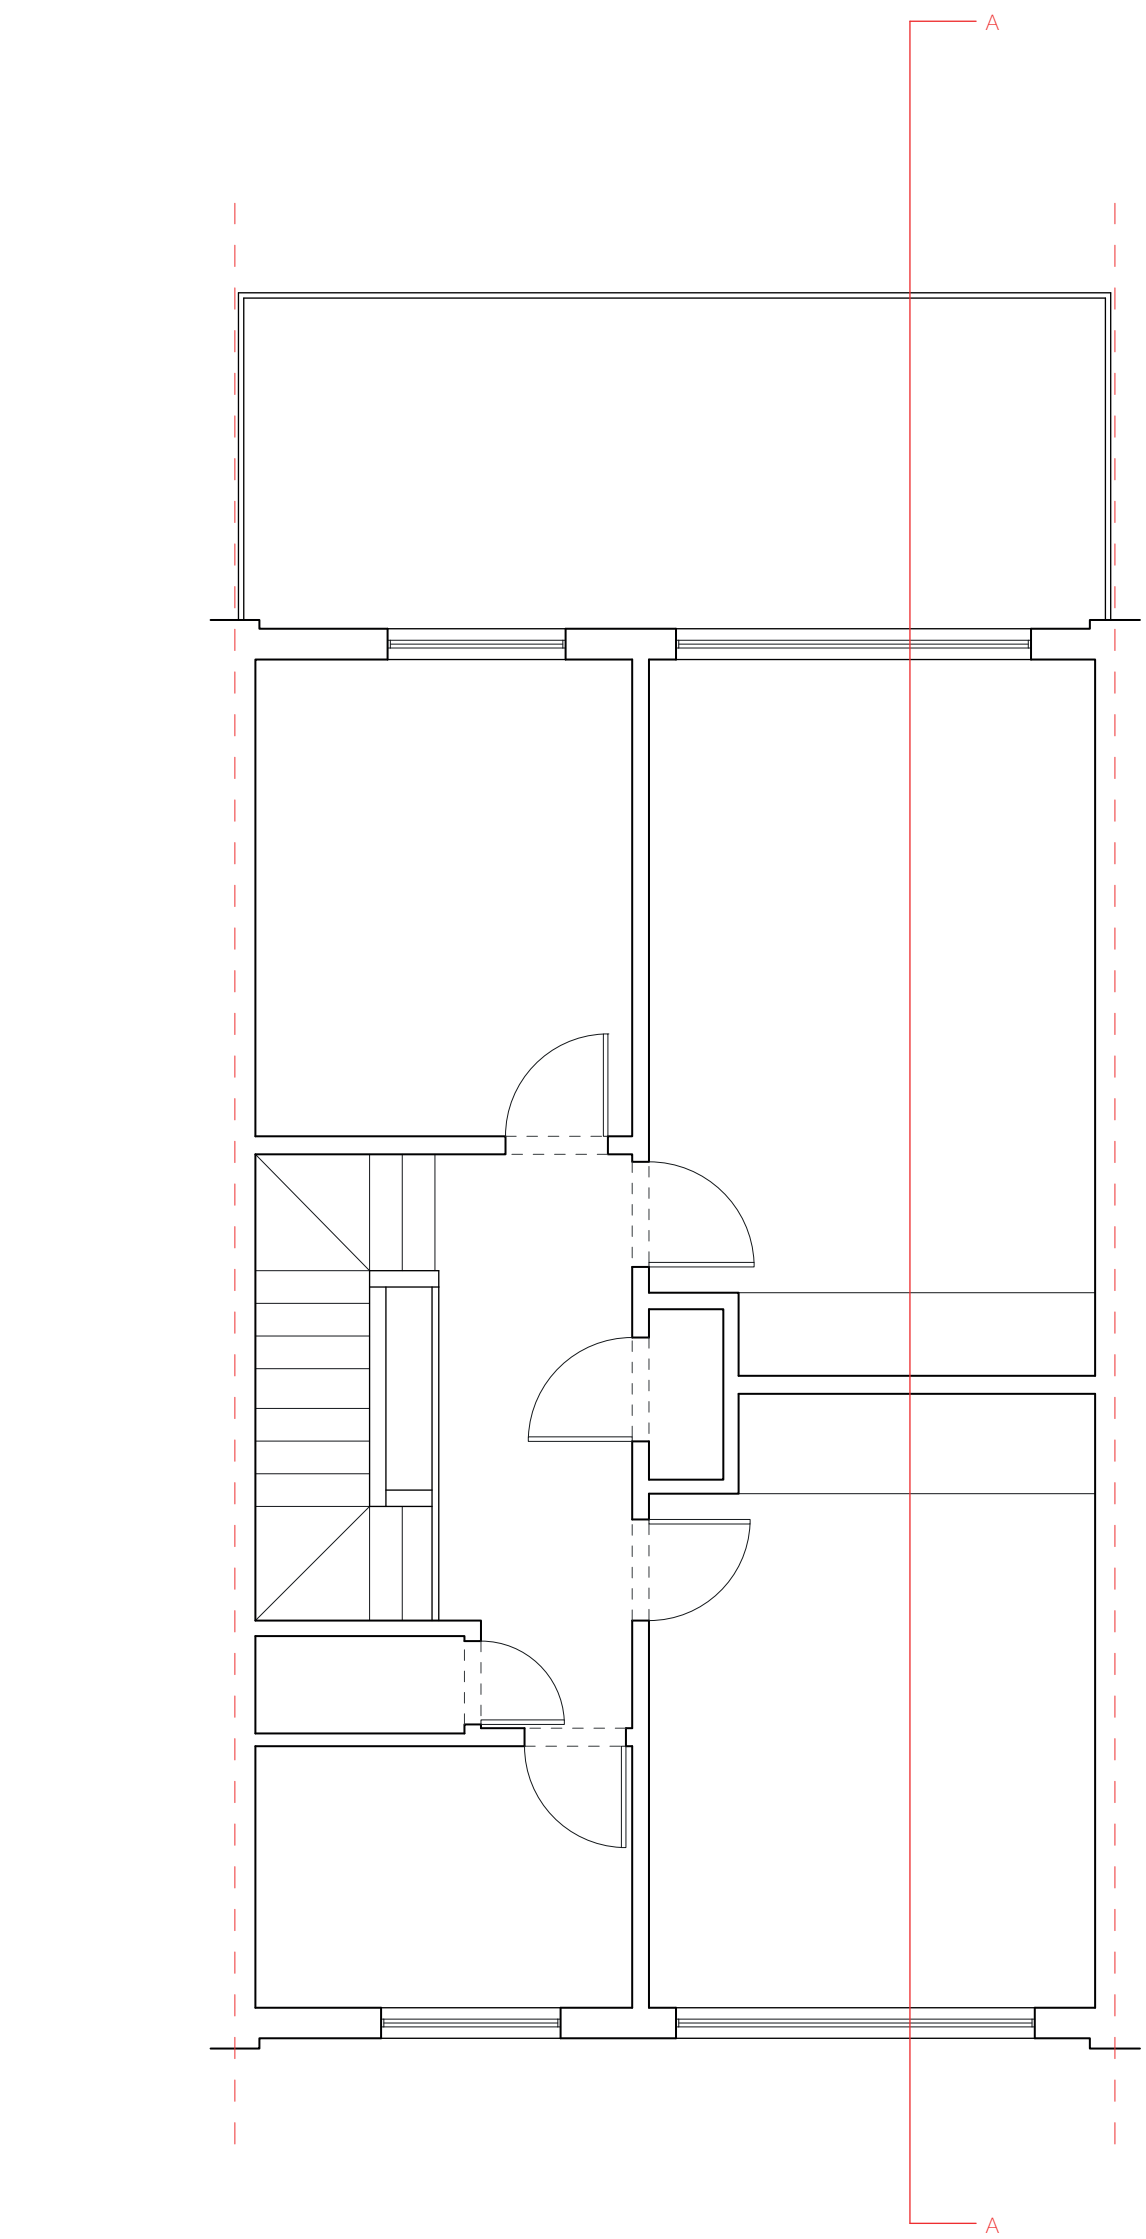

2ND FLOOR

--- property boundary



Business Design Centre
52 Upper street, Islington
London, N1 0QH
0207 288 1188
www.digitalportfolios.com

project	66 Coolhurst Road
title	Existing 2nd Floor Plan
scale	1:50 @ A3
drawing no.	RJ-66COOL-EP03
drawn by	NB
rev	A