


--- property boundary


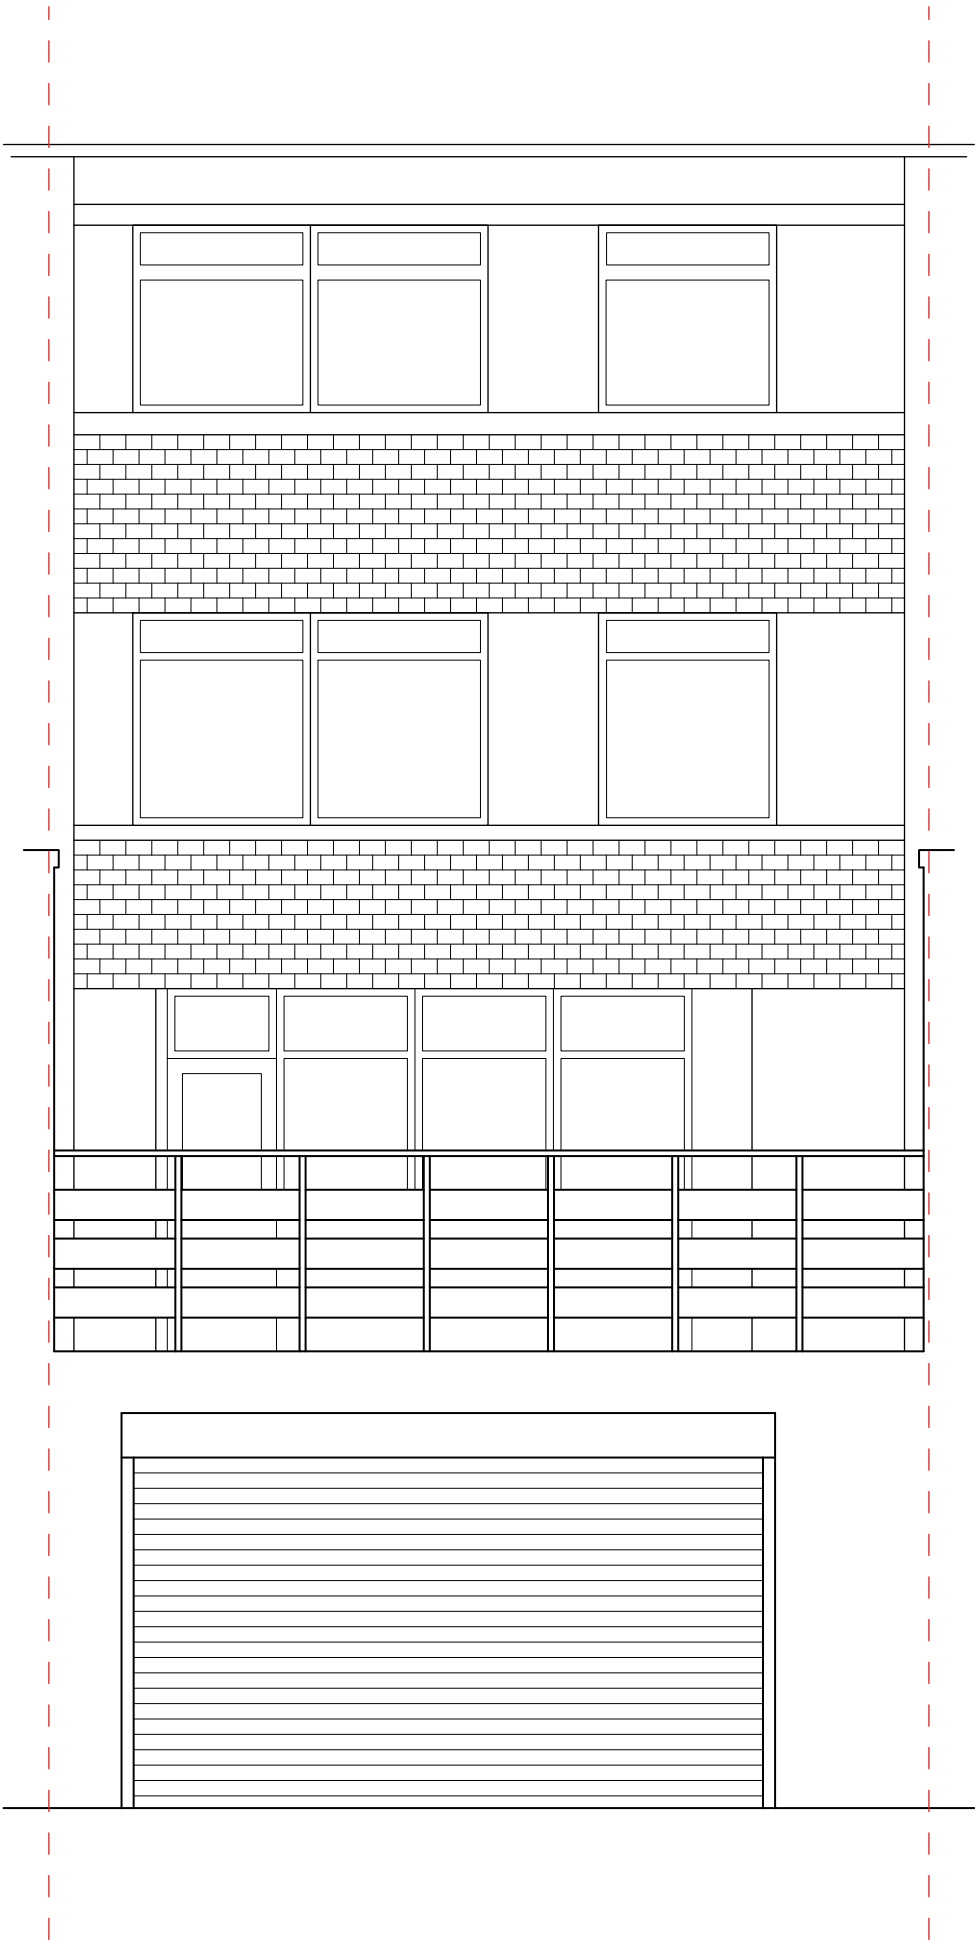


Business Design Centre
52 Upper street, Islington
London, N1 0QH

0207 288 1188
www.digitalportfolios.com

project	66 Coolhurst Road
title	Existing Rear Elevation
scale	1:50 @ A3

drawing no.	RJ-66COOL-ERE
drawn by	NB
rev	A

 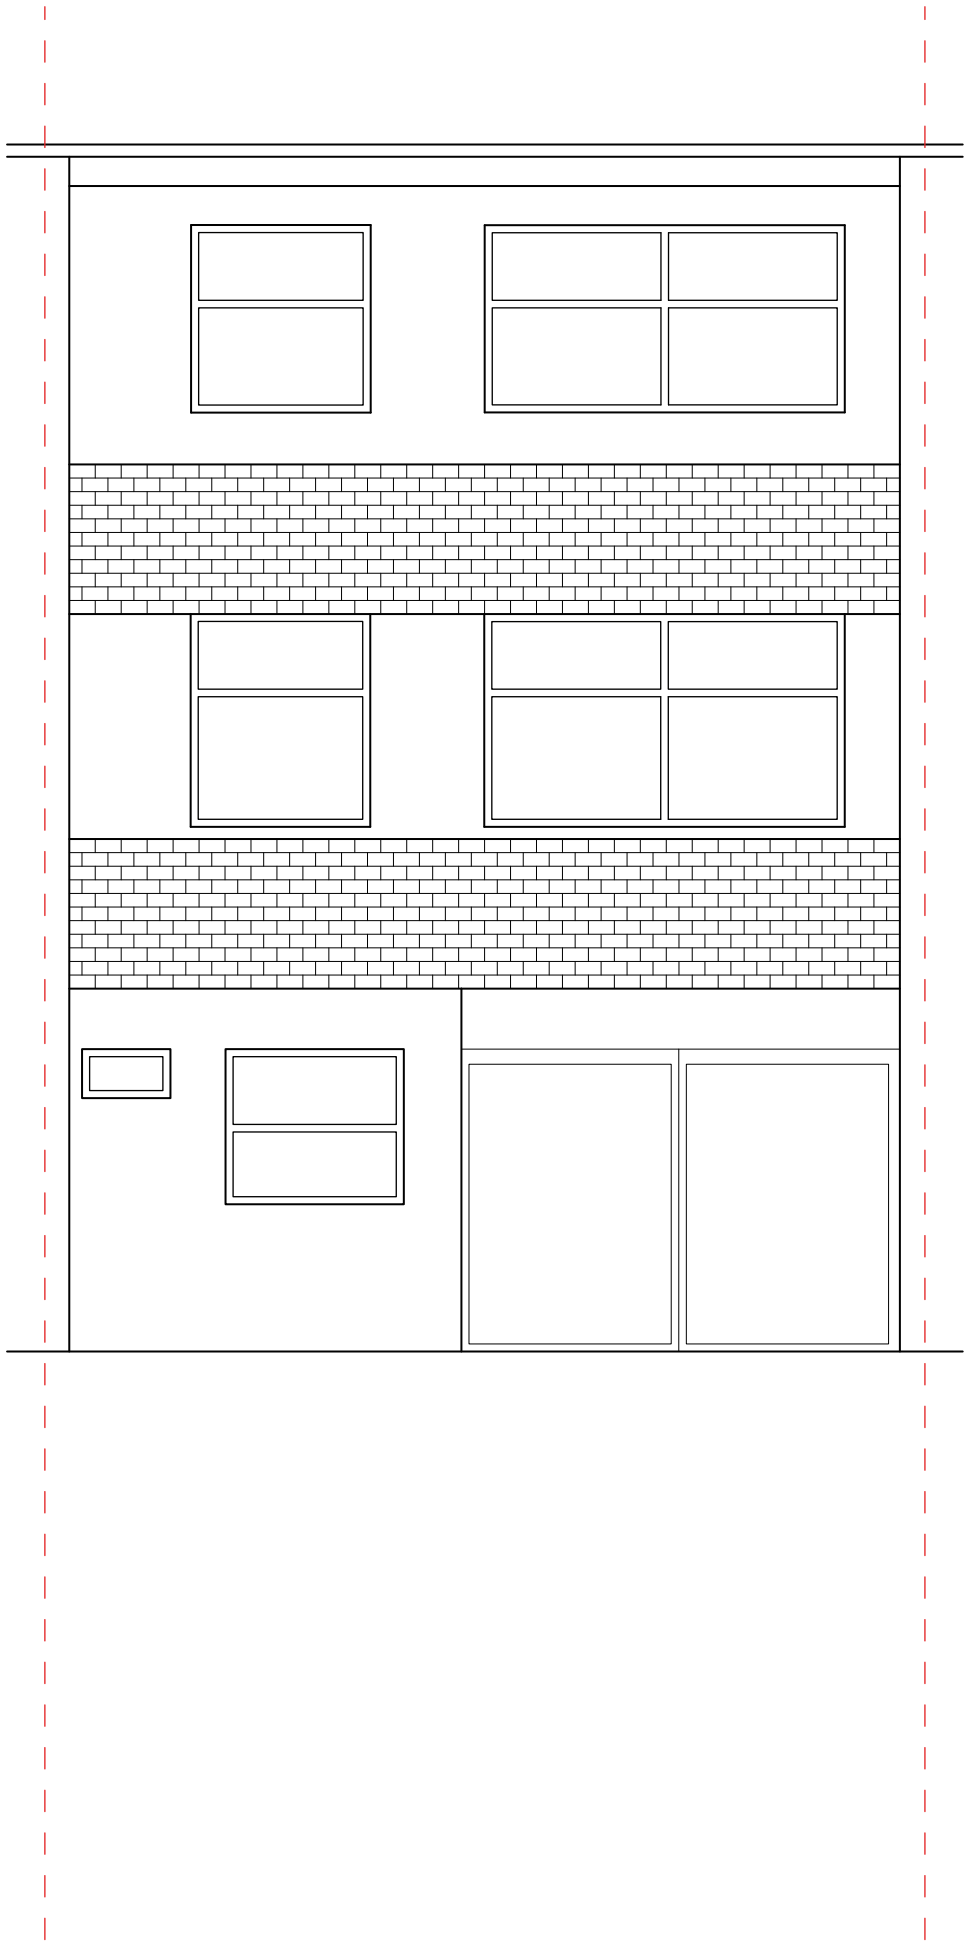

- - - - - property boundary



Business Design Centre
52 Upper street, Islington
London, N1 0QH

0207 288 1188
www.digitalportfolios.com

project	66 Coolhurst Road
title	Existing Front Elevation
scale	1:50 @ A3

drawing no.	RJ-66COOL-EFE
drawn by	NB
rev	A