




--- property boundary

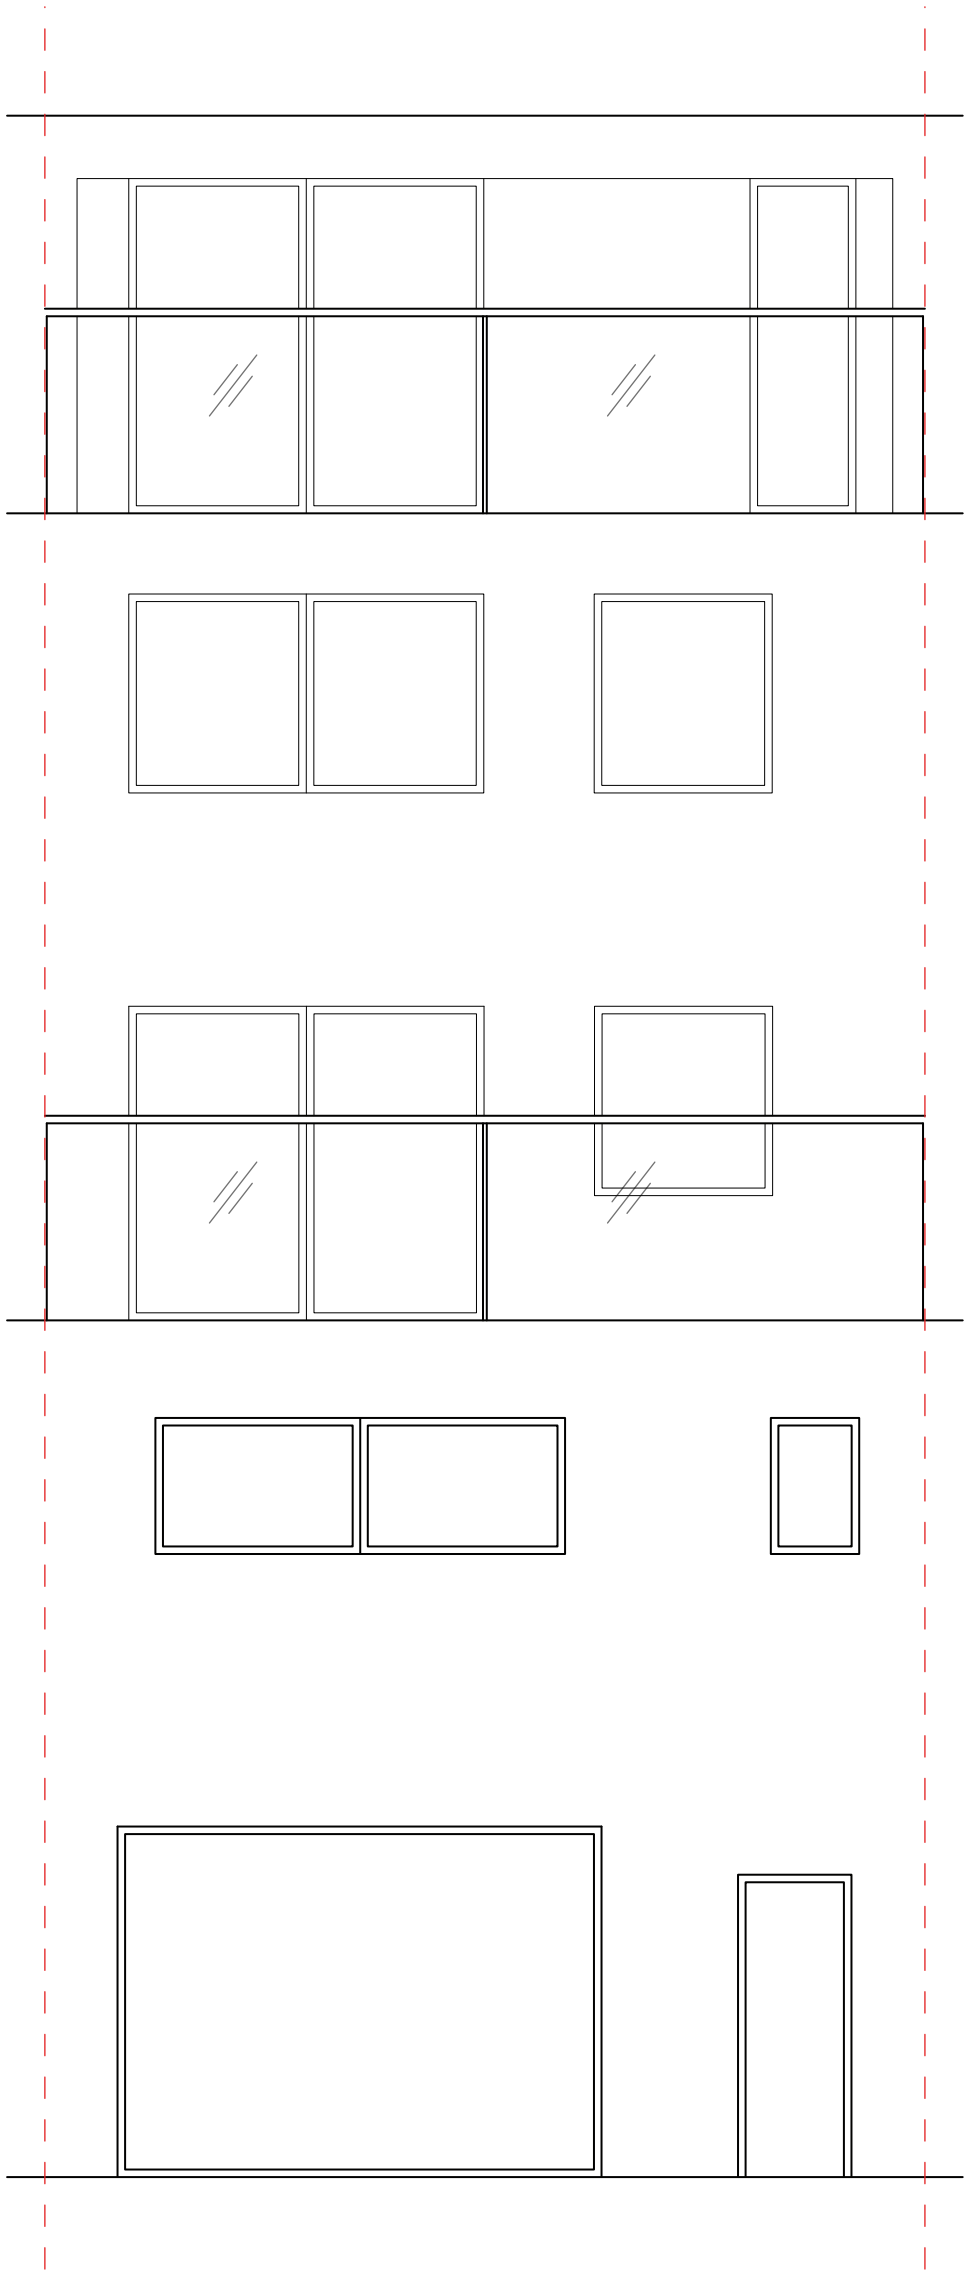

Business Design Centre
52 Upper street, Islington
London, N1 0QH

0207 288 1188
www.digitalportfolios.com

project	66 Coolhurst Road
title	Proposed Rear Elevation
scale	1:50 @ A3
drawing no.	RJ-66COOL-PRE
drawn by	NB
rev	A

 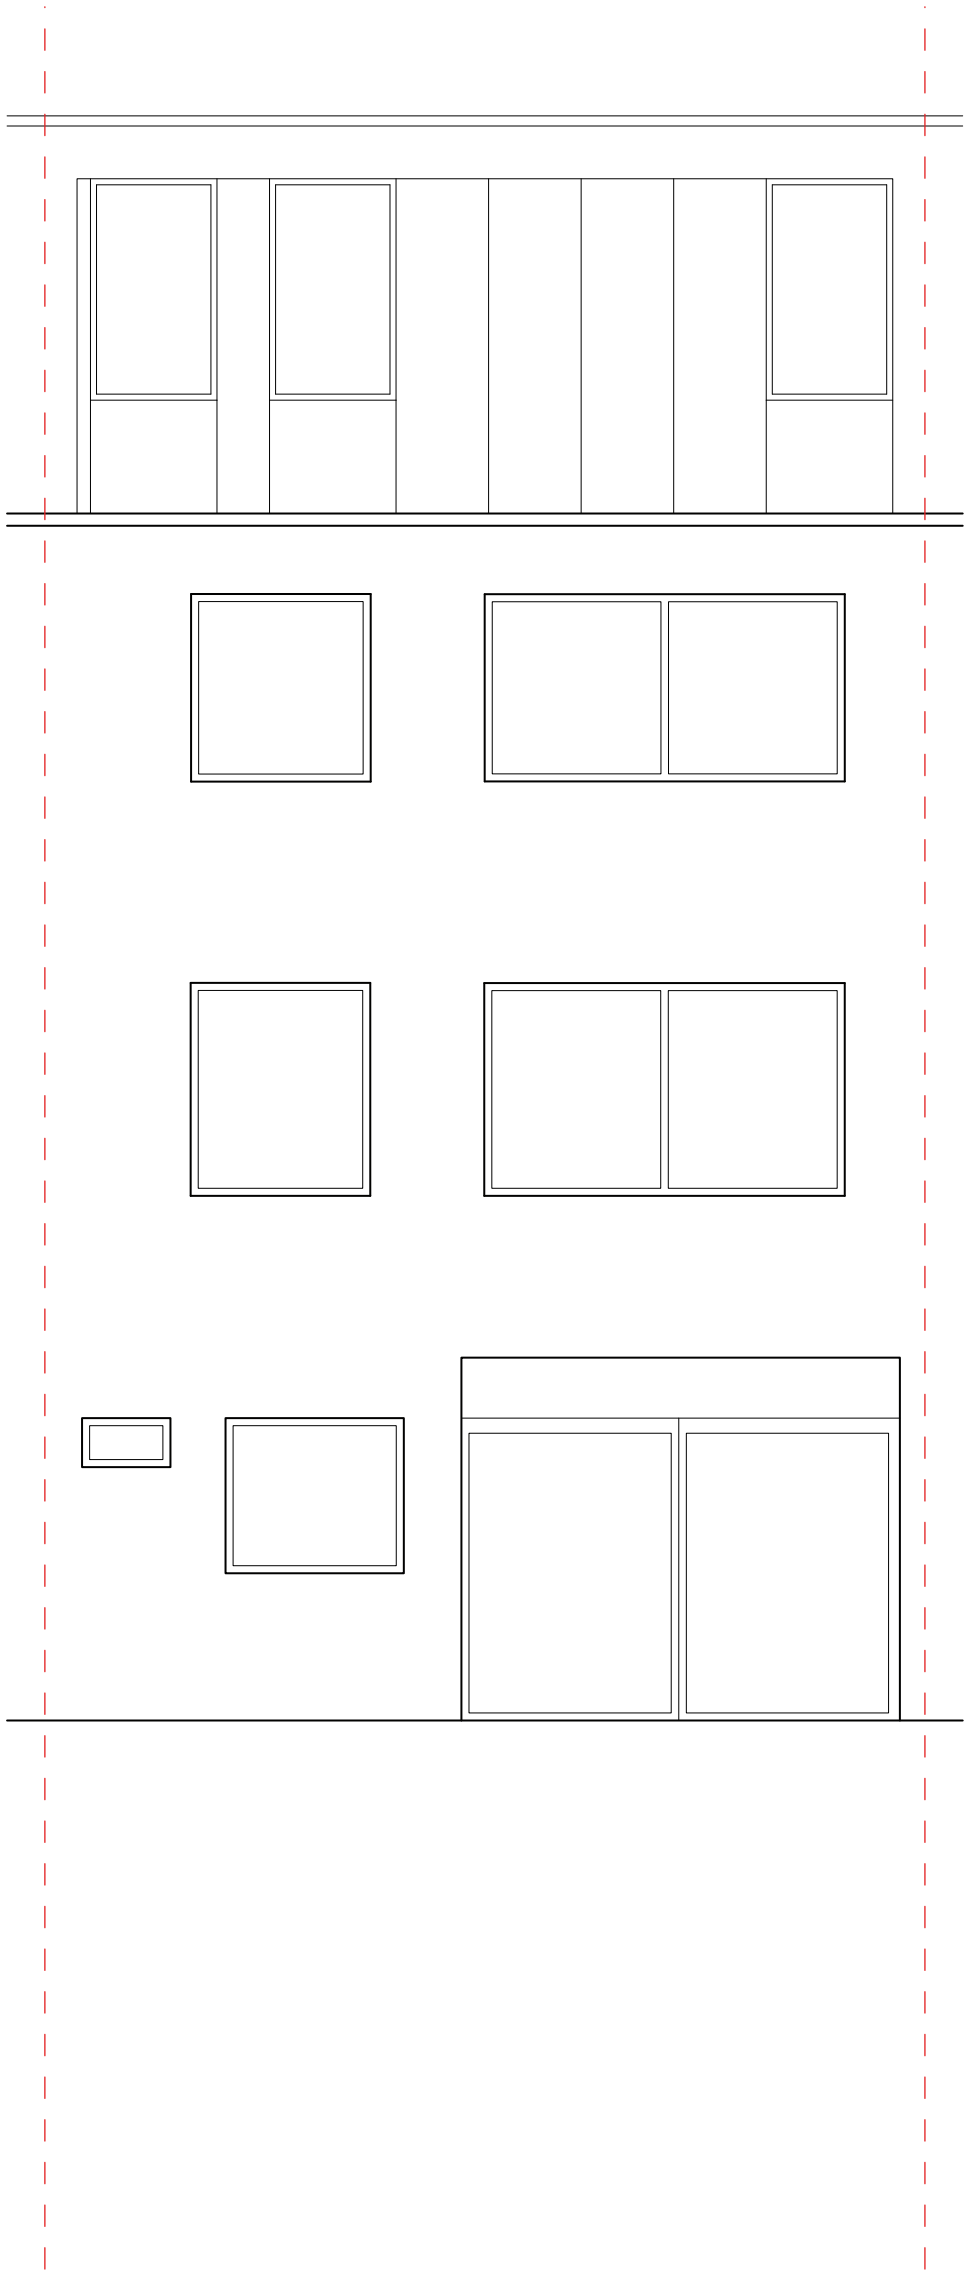

- - - - - property boundary



Business Design Centre
52 Upper street, Islington
London, N1 0QH
0207 288 1188
www.digitalportfolios.com

project	66 Coolhurst Road
title	Proposed Front Elevation
scale	1:50 @ A3
drawing no.	RJ-66COOL-PFE
drawn by	NB
rev	A