



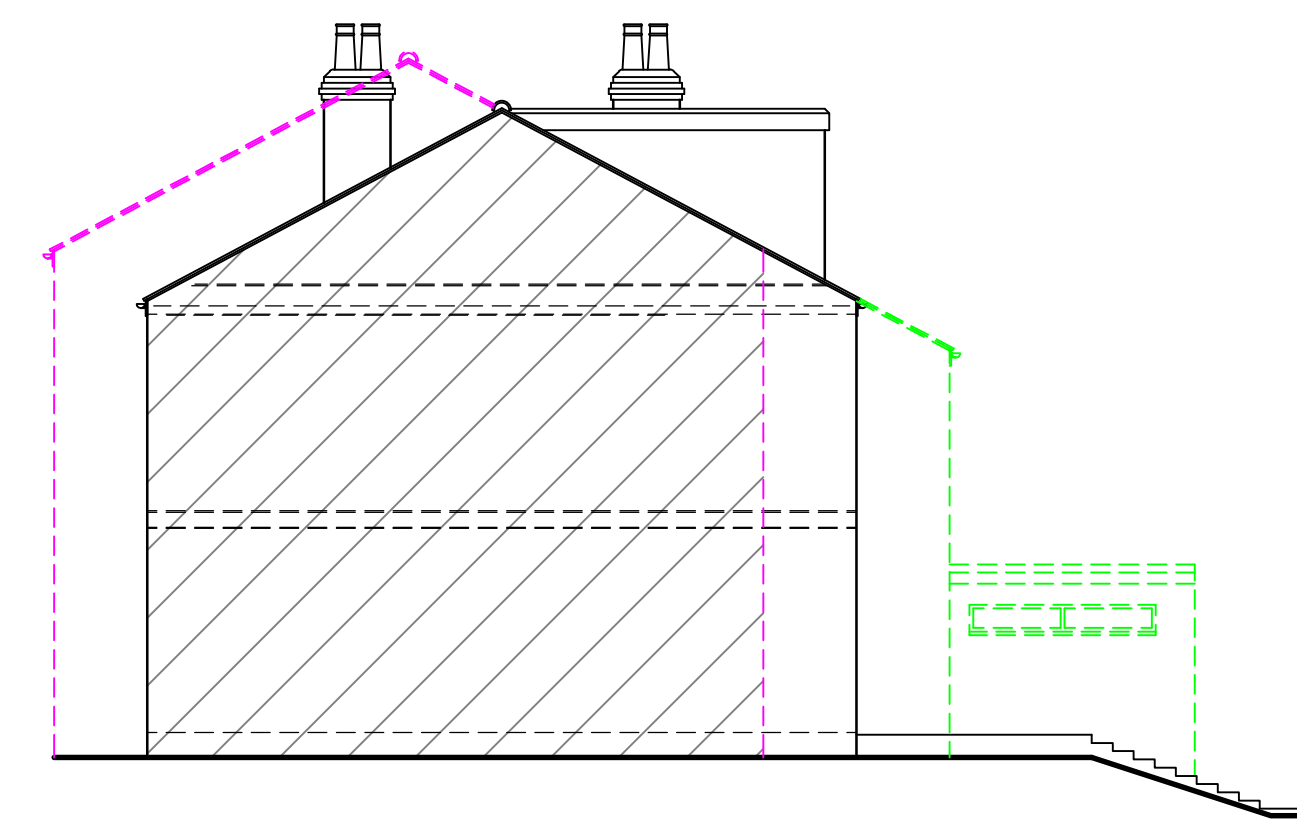


EXISTING SIDE ELEVATION 1:100




EXISTING REAR ELEVATION 1:100

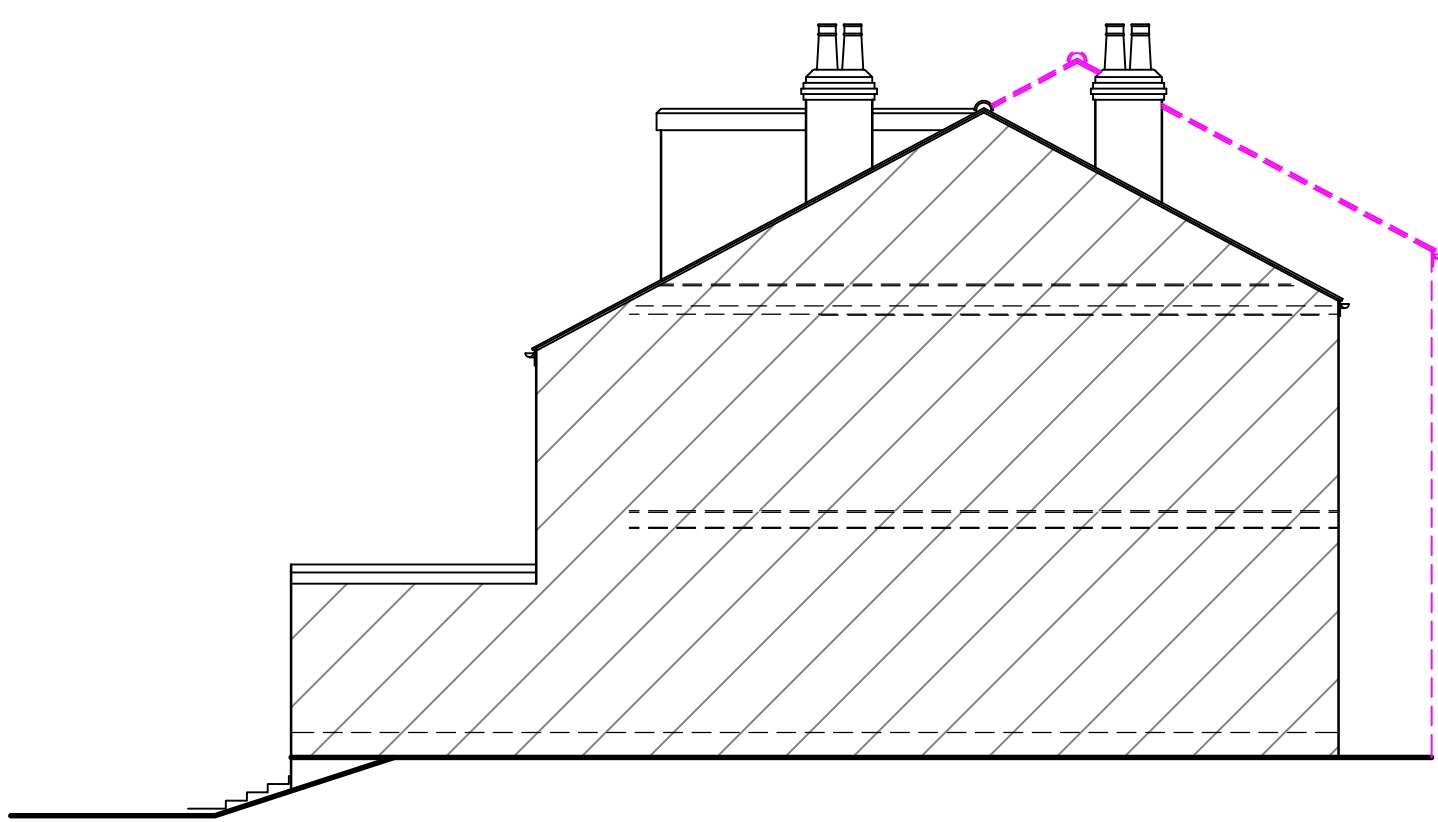


EXISTING SIDE ELEVATION 1:100

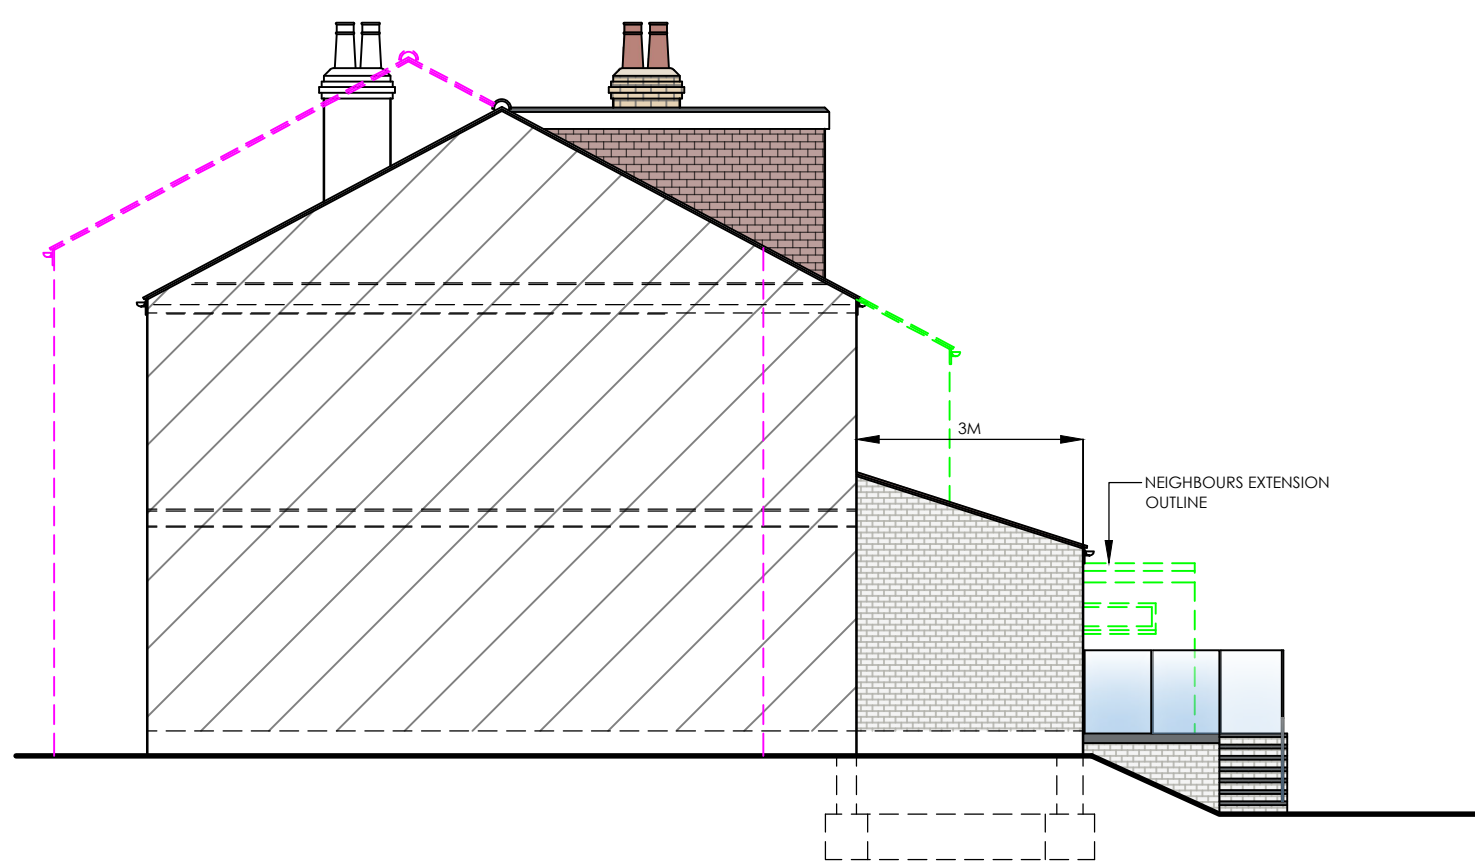

PROPOSED SIDE ELEVATION 1:100

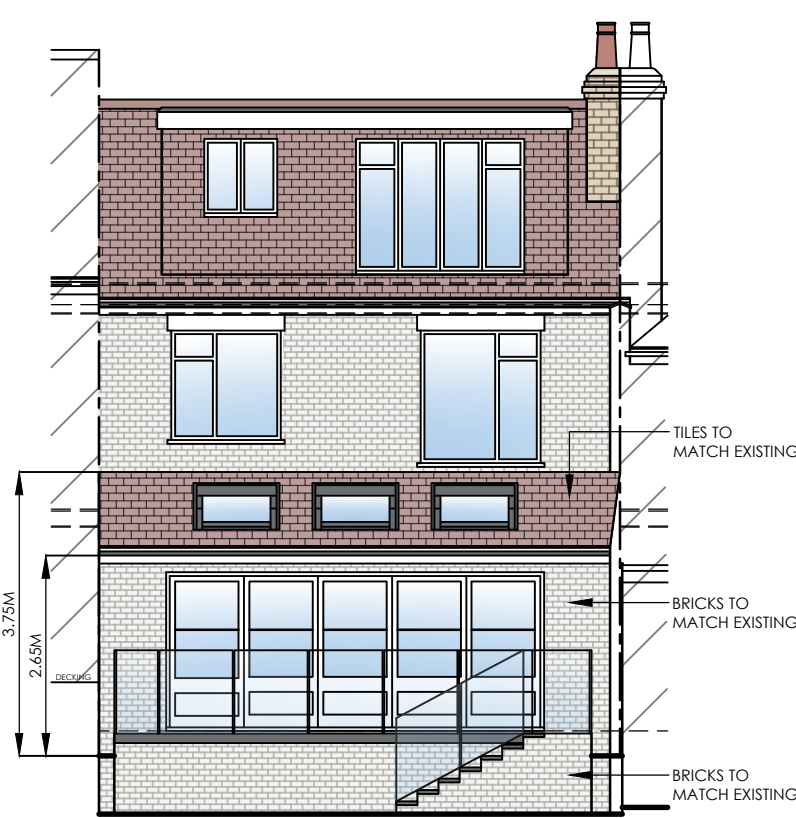

PROPOSED REAR ELEVATION 1:100

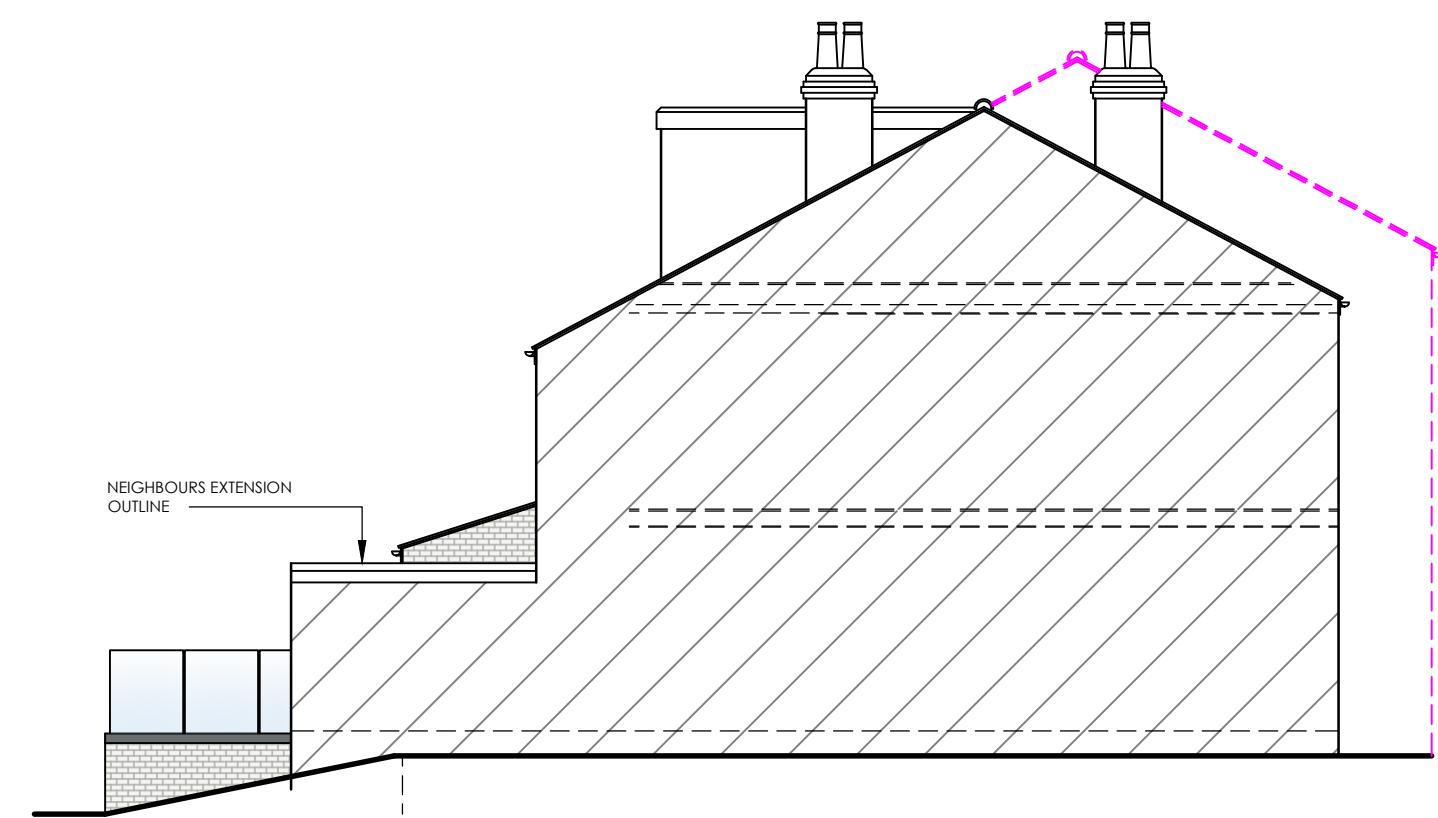

PROPOSED SIDE ELEVATION 1:100

1M2M3M4M5M6M7M8M9M10M

1M2M3M4M5M

plusrooms

HOME EXTENSIONS

- KITCHEN EXTENSIONS
- LOFT CONVERSIONS
- REFURBISHMENTS

REVISION :

REV A - 17/04/23 - CLIENT AMENDMENTS

REV B - 24/04/23 - PLANNING SUBMISSION

REV C - 16/05/23 - DECKING AMENDMENT

REV D - 26/05/23 - DECKING AMENDMENT TO TERRACE DESIGN

REV E - 15/06/23 - PLANNING SUBMISSION

DRAWING :

EXISTING AND PROPOSED ELEVATIONS

DATE :	MAR 23	PROJECT :	PROPOSED SINGLE STOREY REAR EXTENSION AND EXTERNAL TERRACE AREA
SCALE @ A1:	1:50	CLIENT :	MR P. GOGARTY
DRAWING No.	P23-17.2	CLIENT ADDRESS :	28, ELLINGTON ROAD LONDON N10 3DG

ALL PLANS TO BE CHECKED BY CONTRACTORS FOR ACCURACY AND DIMENSIONS BEFORE WORKS ON SITE. ANY QUERIES MUST BE RELAYED TO DESIGNER AND DESIGNER MUST BE NOTIFIED OF ANY CHANGES TO THE DESIGN. ANY CHANGES TO THE DESIGN MUST BE APPROVED BY THE DESIGNER BEFORE ANY WORK COMMENCES. ANY BUILDING WORKS MUST BE DONE IN ACCORDANCE WITH ALL LOCAL AUTHORITY APPROVALS AND MUST BE DONE IN ACCORDANCE WITH ALL BUILDING REGULATIONS. THE CONTRACTOR IS RESPONSIBLE FOR OBTAINING ALL NECESSARY APPROVALS AND MUST BE DONE IN ACCORDANCE WITH ALL BUILDING REGULATIONS. ANY BUILDING WORKS MUST BE DONE IN ACCORDANCE WITH ALL LOCAL AUTHORITY APPROVALS AND MUST BE DONE IN ACCORDANCE WITH ALL BUILDING REGULATIONS. ANY BUILDING WORKS MUST BE DONE IN ACCORDANCE WITH ALL LOCAL AUTHORITY APPROVALS AND MUST BE DONE IN ACCORDANCE WITH ALL BUILDING REGULATIONS.

KITCHEN EXTENSIONS

LOFT CONVERSIONS

REFURBISHMENTS

PLUS ROOMS: Alexander house, 7, oaklands gate, Northwood, HA4 3AA | T: 0800 917 7127

Plus Rooms is a trading name of plusrooms.com Ltd. | Company Registration No. 7594728

Registered Office: Elwood House, 42 Lifford Road, Barnet, Herts, EN5 3PT | Directors James and Robert Bennett