


REVISION:

REV/DATE

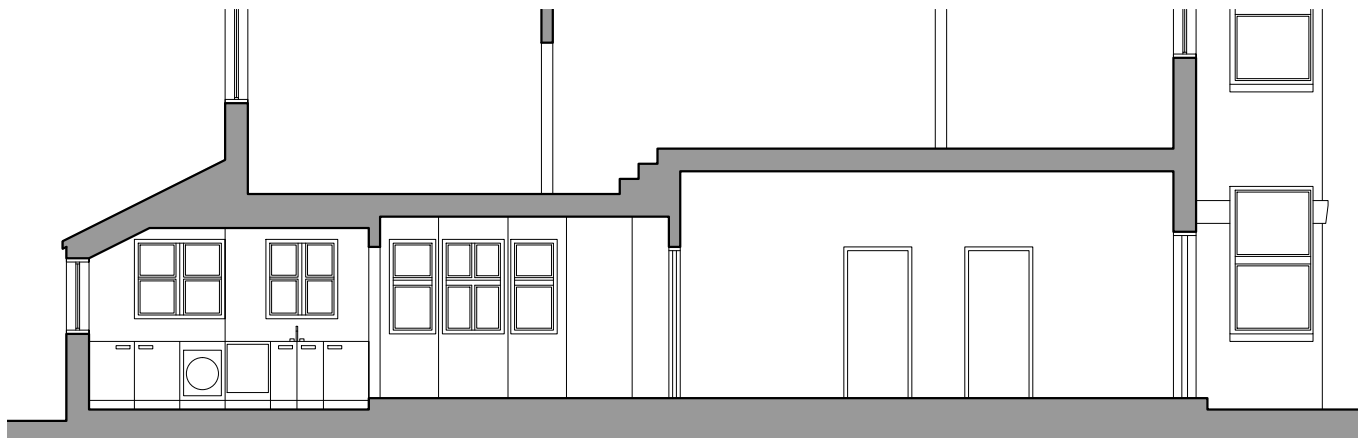


SECTION A-A




SIDE ELEVATION



REAR ELEVATION

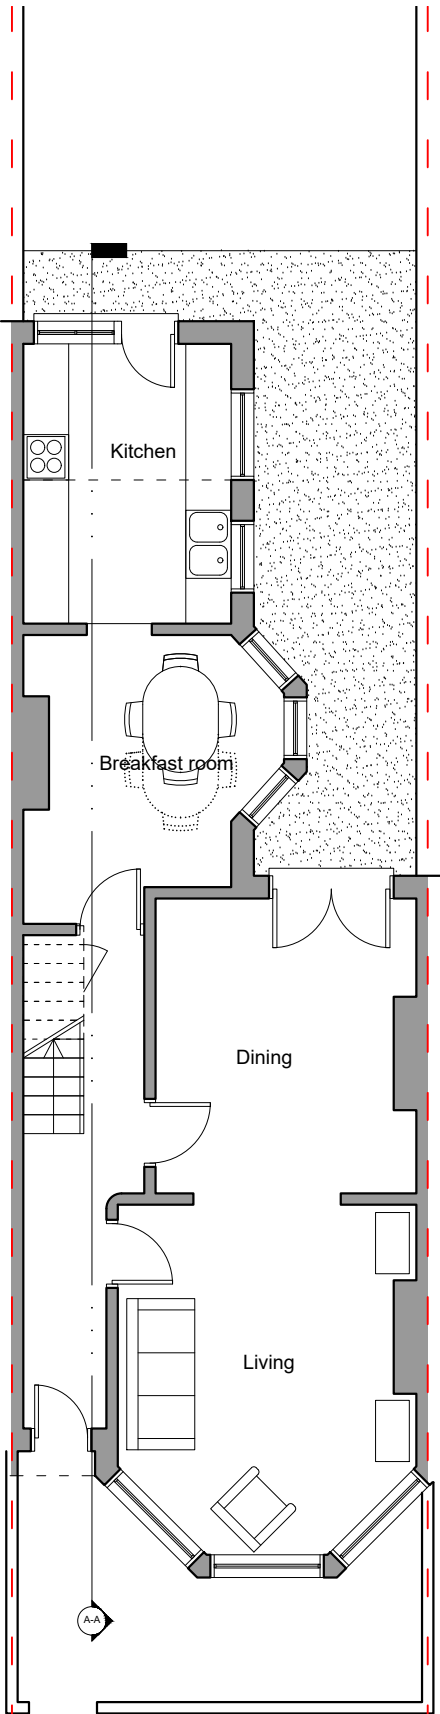

GROUND FLOOR PLAN

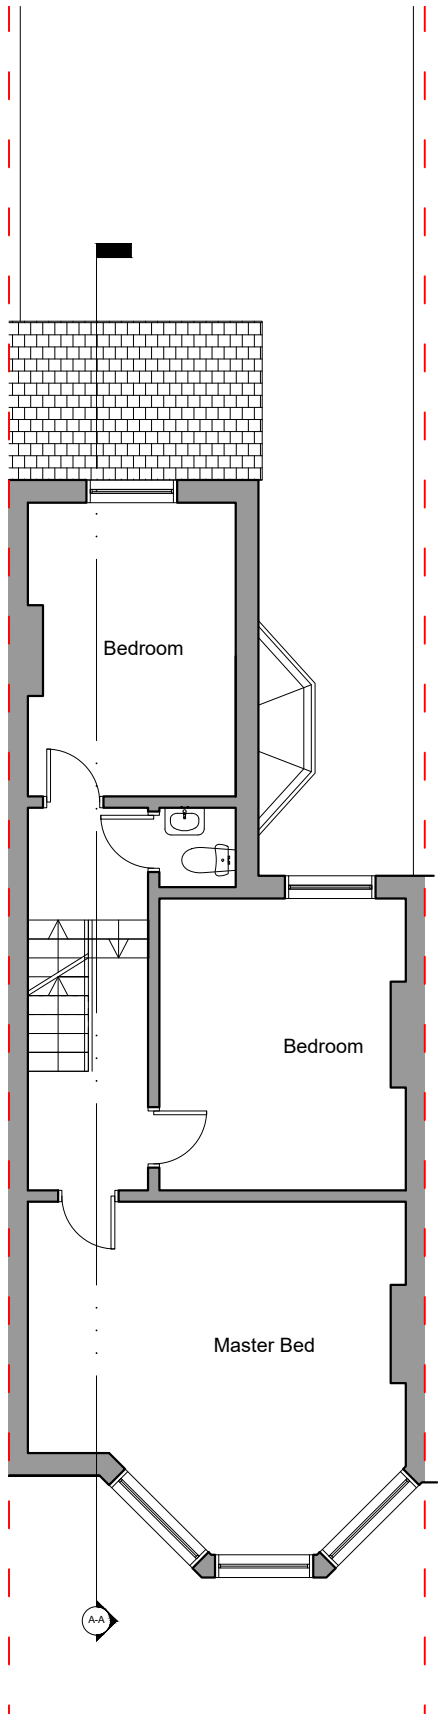

FIRST FLOOR PLAN

1:100@A3 1m 5m 10m

All dimensions to be checked on site before any works commence.

This drawing is the copyright of Jamie Sleep Design Limited and shall not be copied, used or reproduced in anyway without prior written consent.

CLIENT	SLEEP 73 Duckett Road N4 1BL
DWG NO.	155-101
TITLE	Details as existing
DATE	12 June 2023
SCALE	1:100@A3
DRAWN	JS
STAGE	EXISTING