



REVISION:

REV/DATE

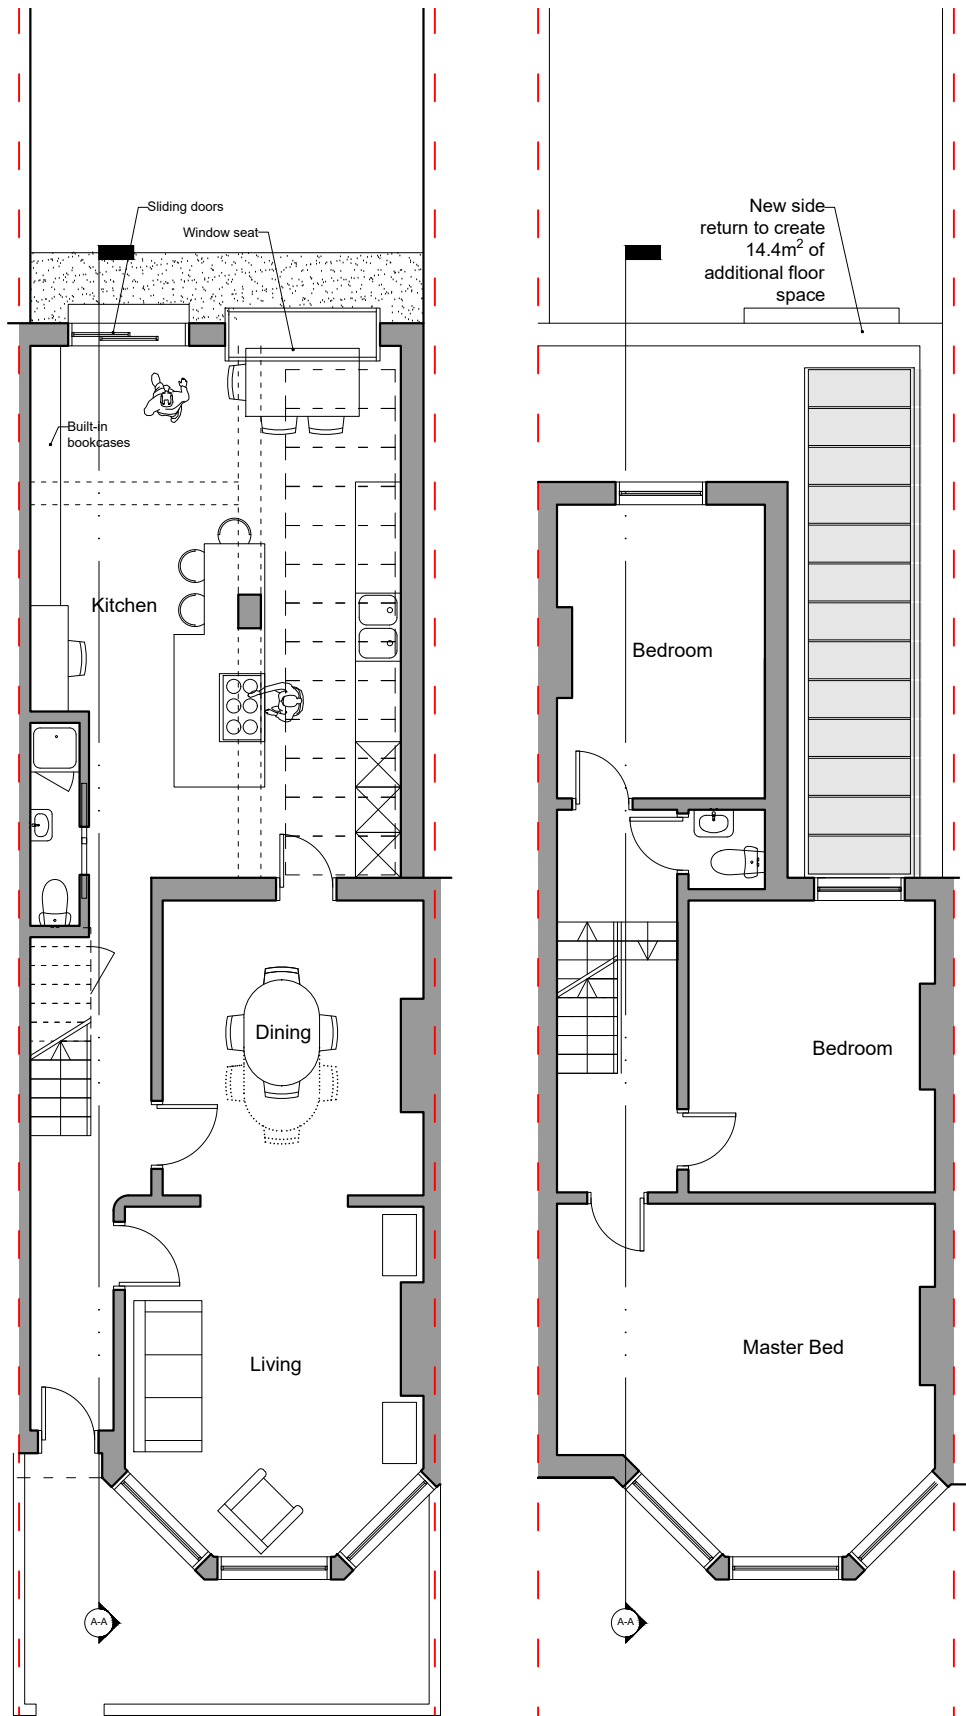


GROUND FLOOR PLAN


FIRST FLOOR PLAN

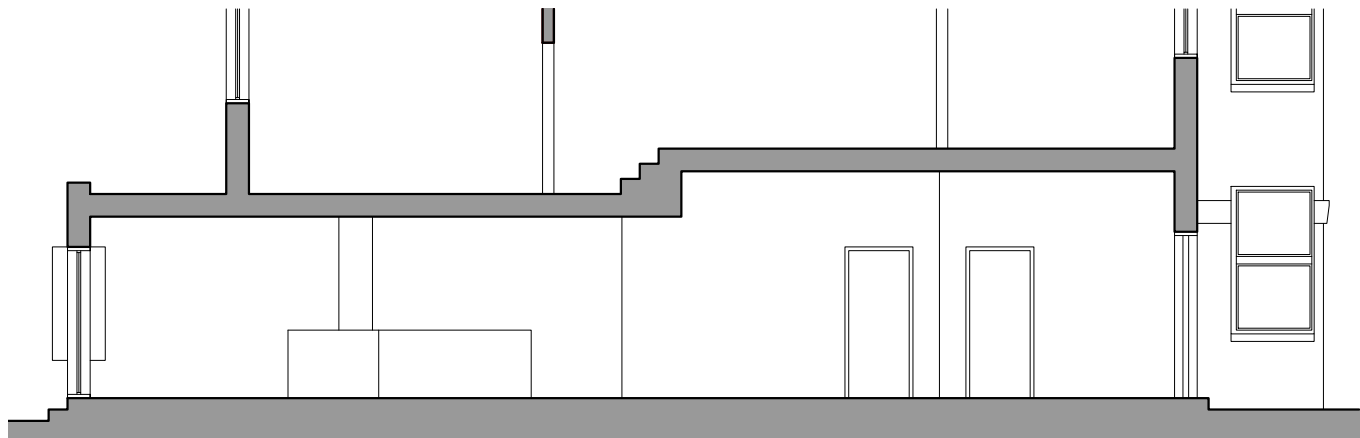

SECTION A-A

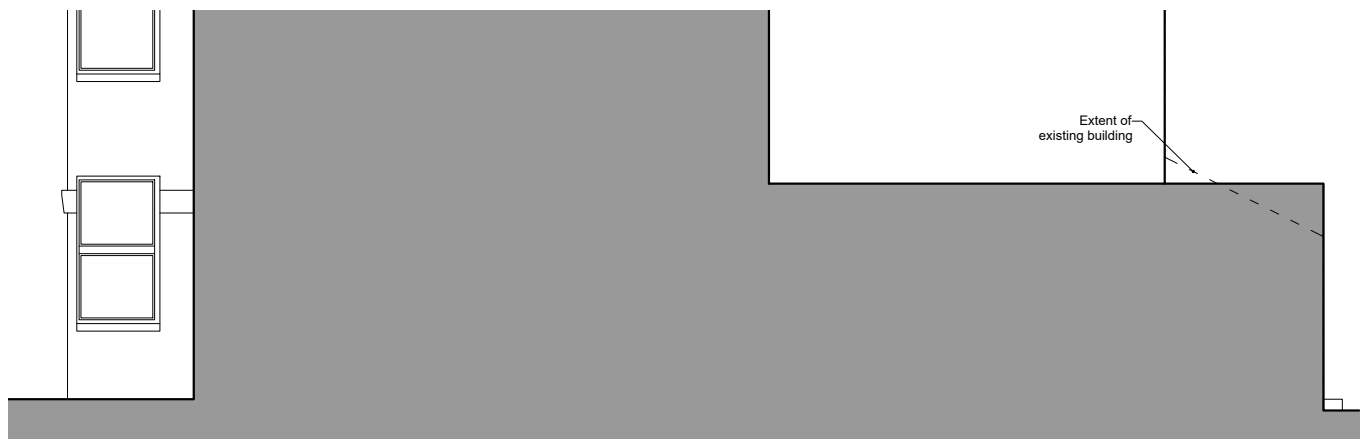

SIDE ELEVATION

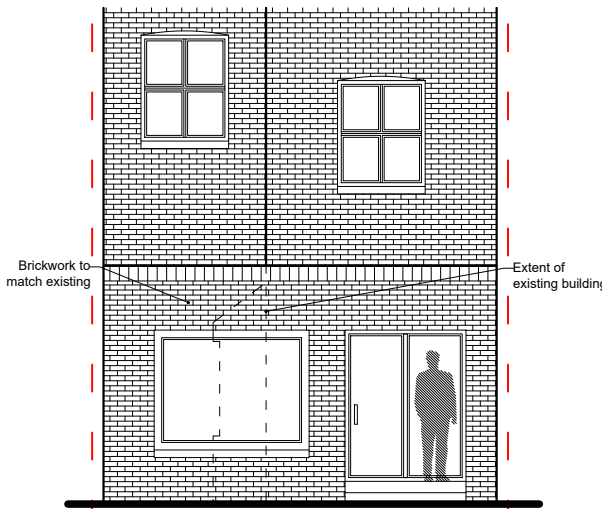

REAR ELEVATION

All dimensions to be checked on site before any works commence.

This drawing is the copyright of Jamie Sleep Design Limited and shall not be copied, used or reproduced in anyway without prior written consent.

SLEEP
73 Duckett Road
N4 1BL

CLIENT

155-301

DWG NO.

Details as proposed

TITLE

12 June 2023

DATE

1:100@A3


SCALE

JS

DRAWN

PLANNING

STAGE

 

1:100@A3

SLEEP DESIGN STUDIO