



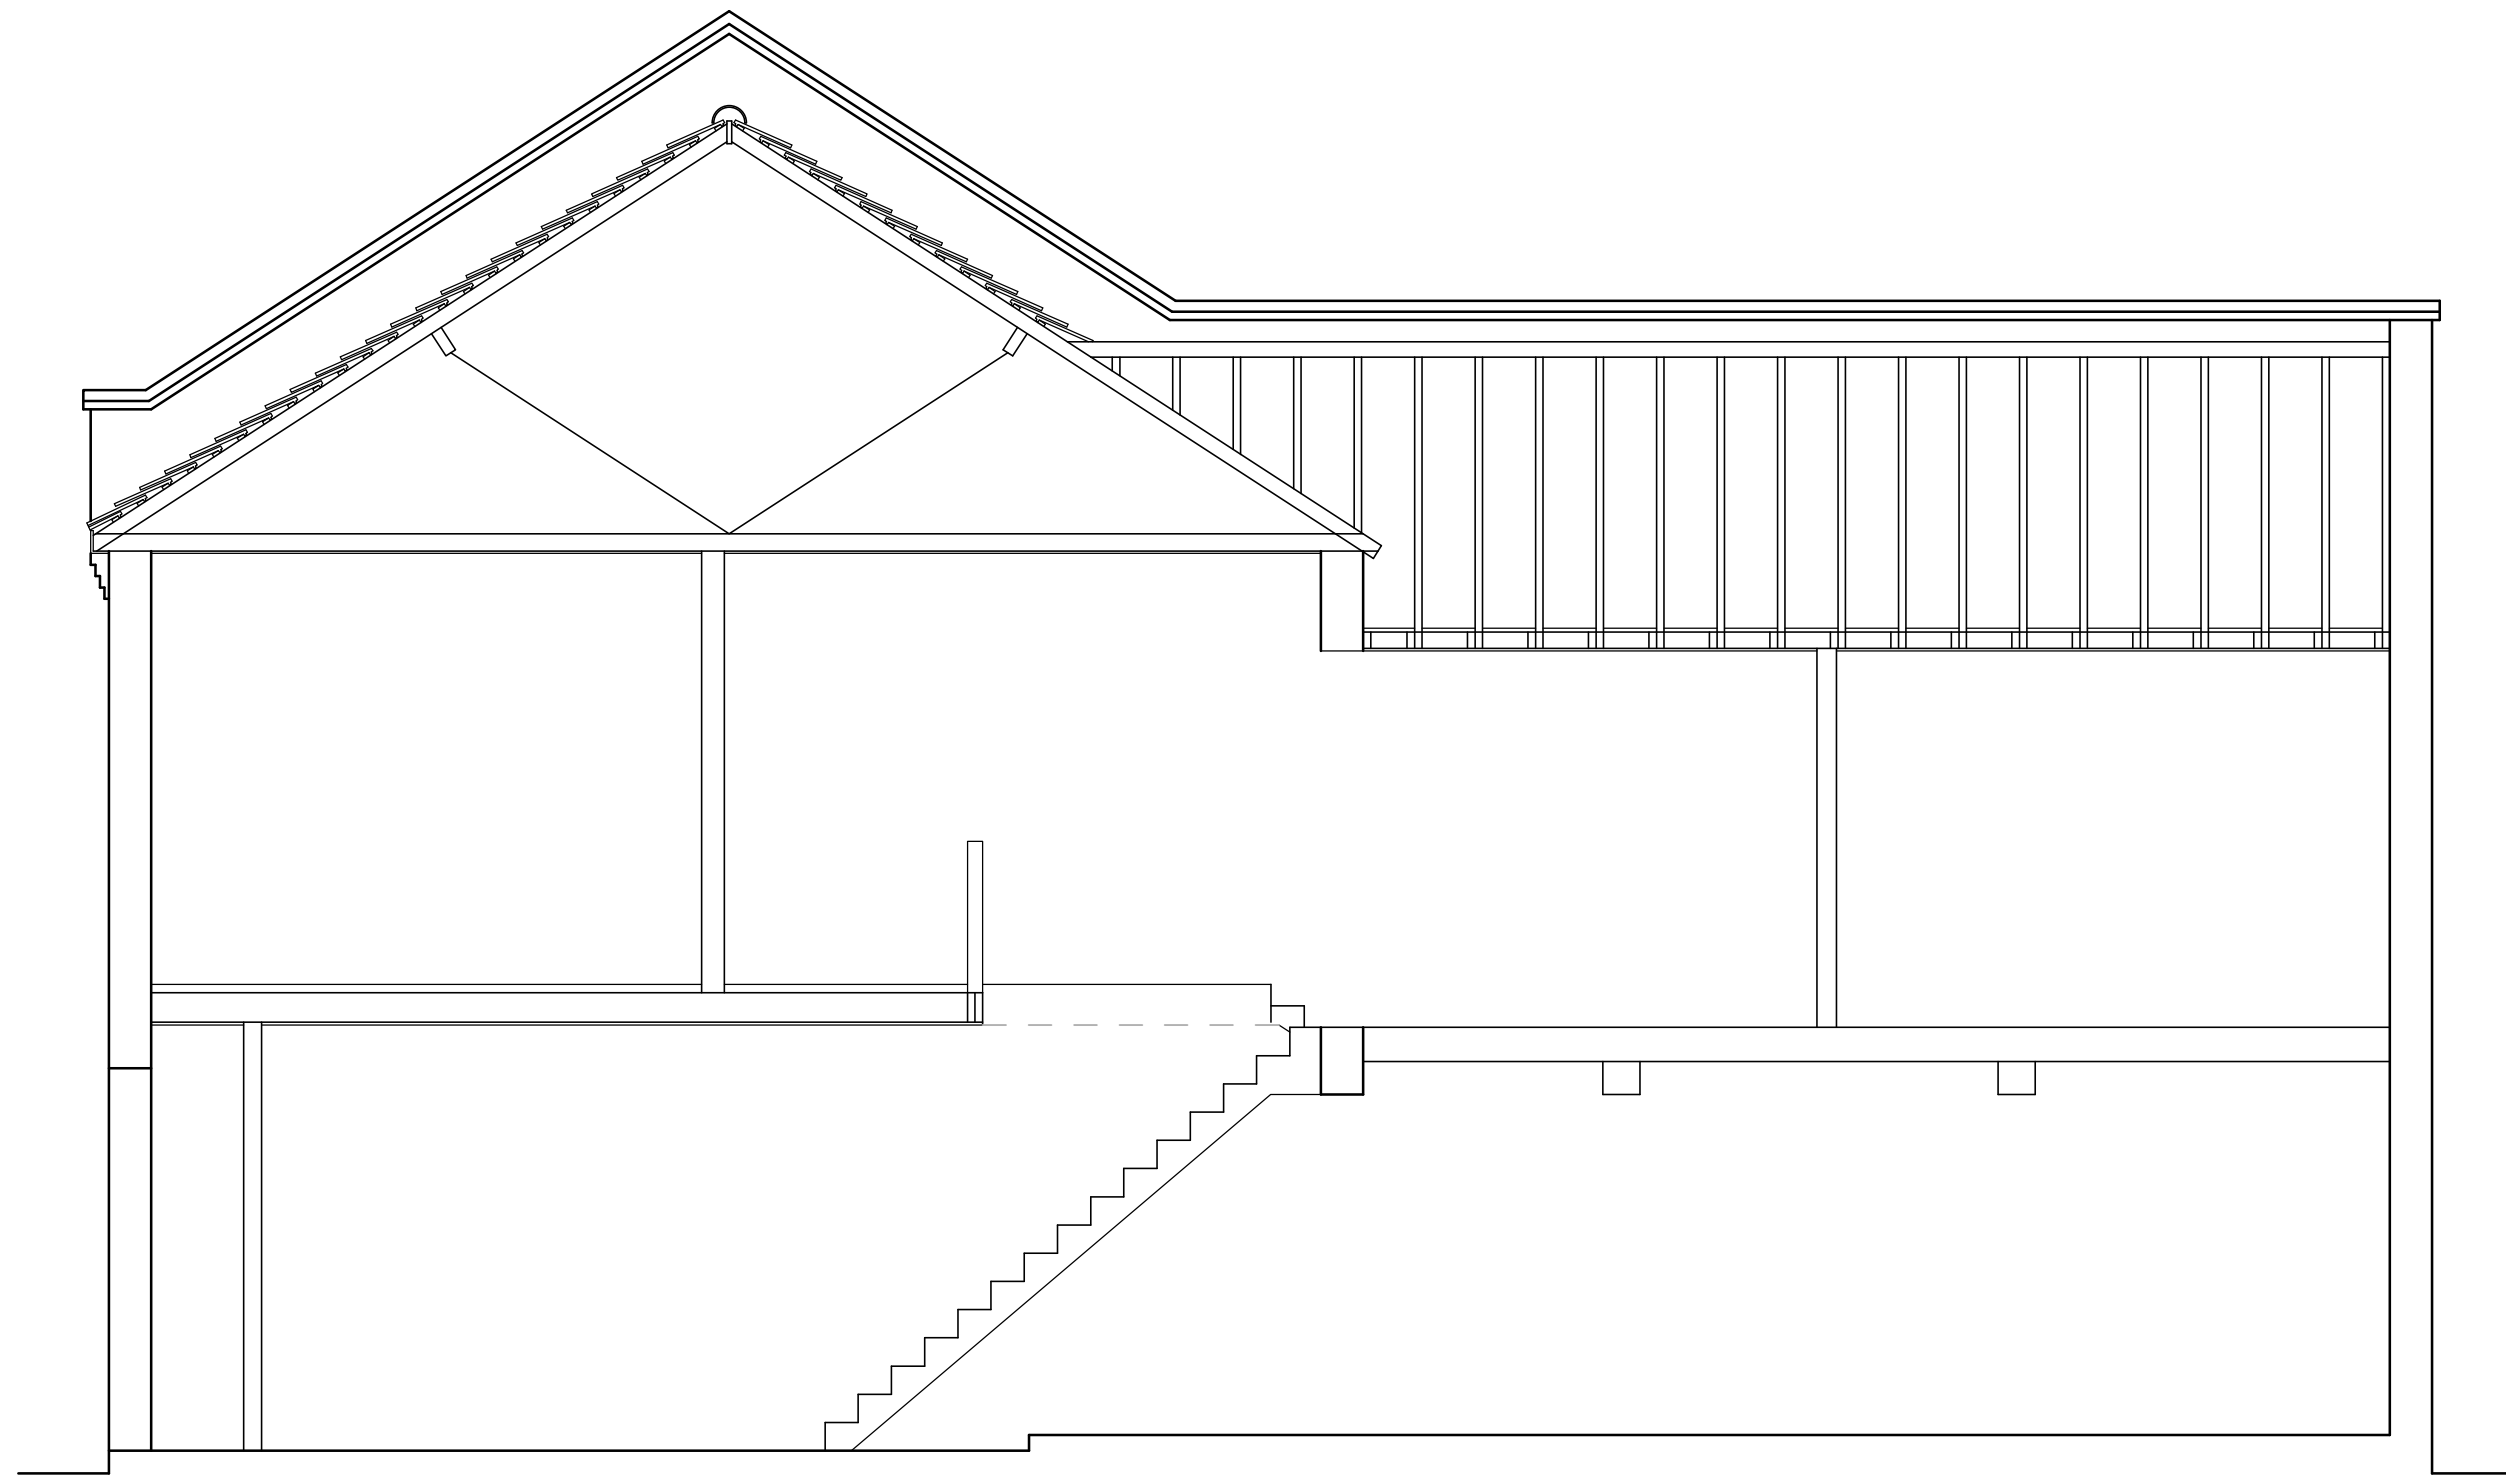

EXISTING SECTION THROUGH 1:50

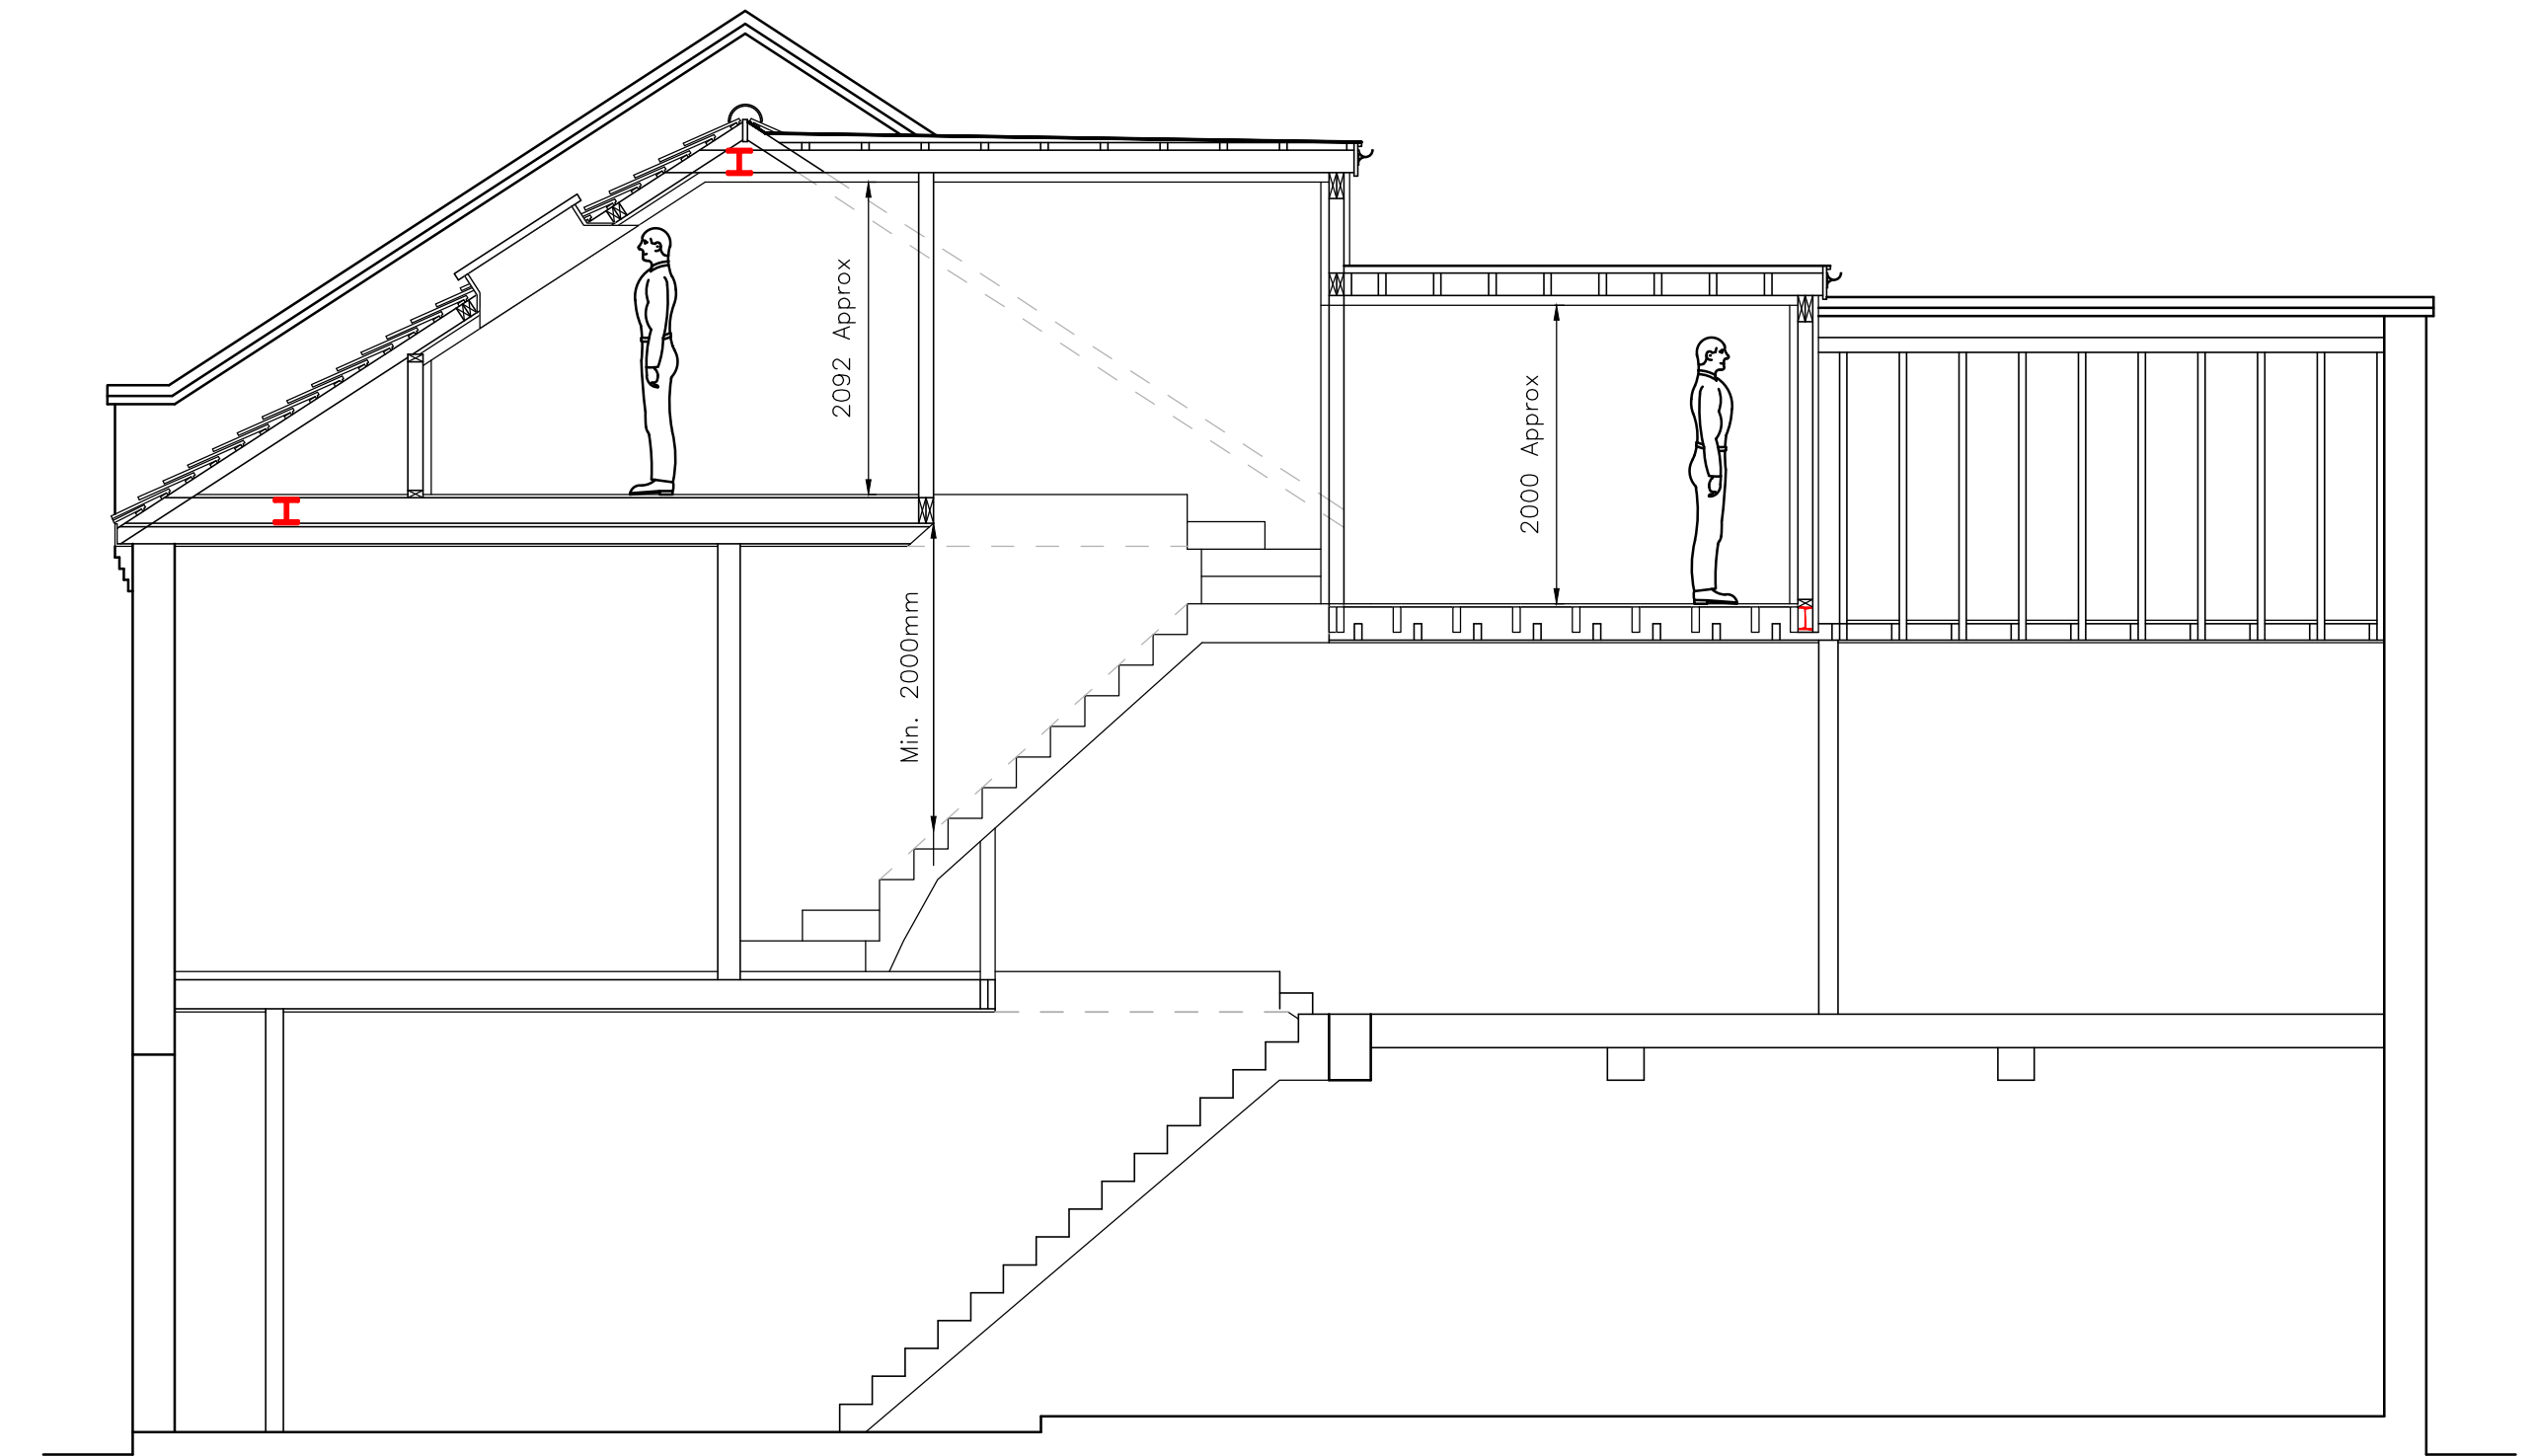


PROPOSED SECTION THROUGH 1:50


VOLUME CALCULATION





PROPOSED REAR
ELEVATION 1:100

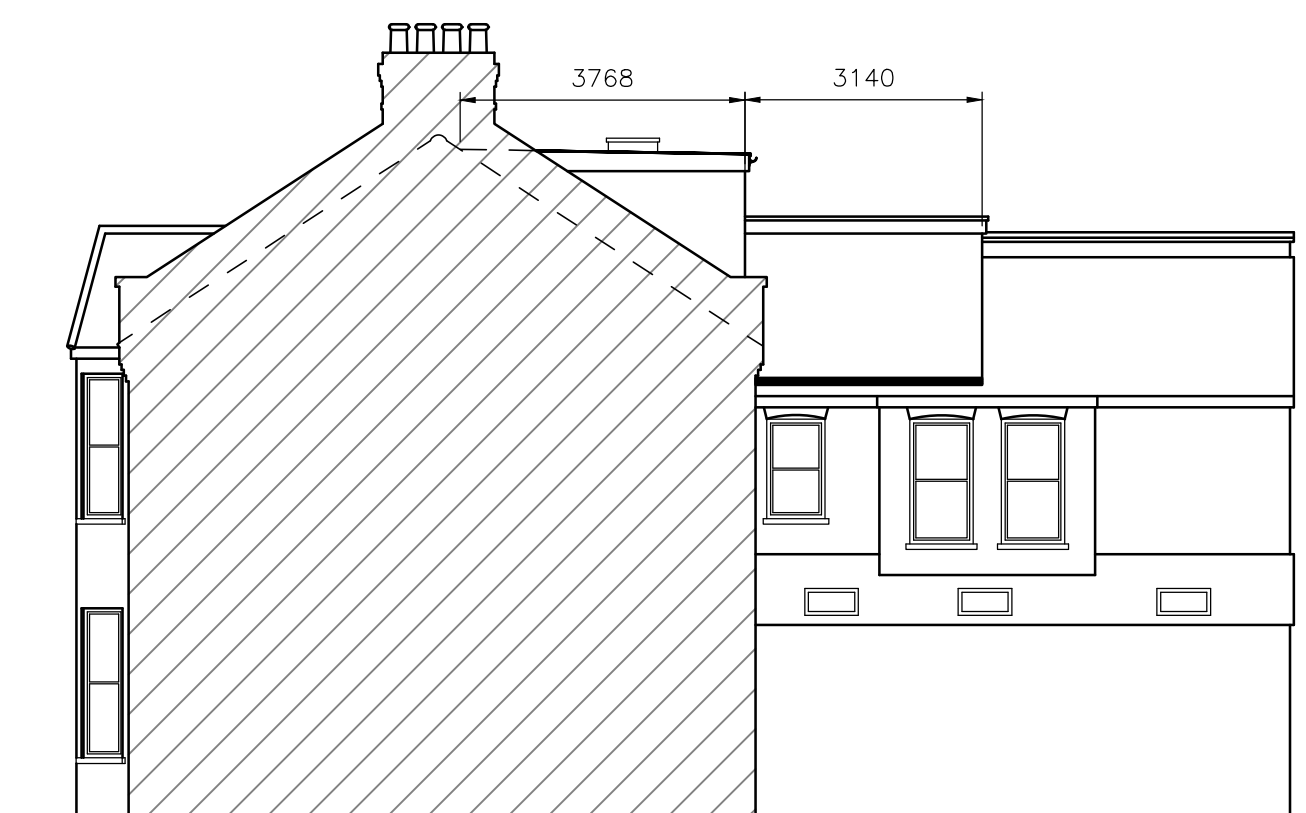

PROPOSED SIDE
ELEVATION 1:100

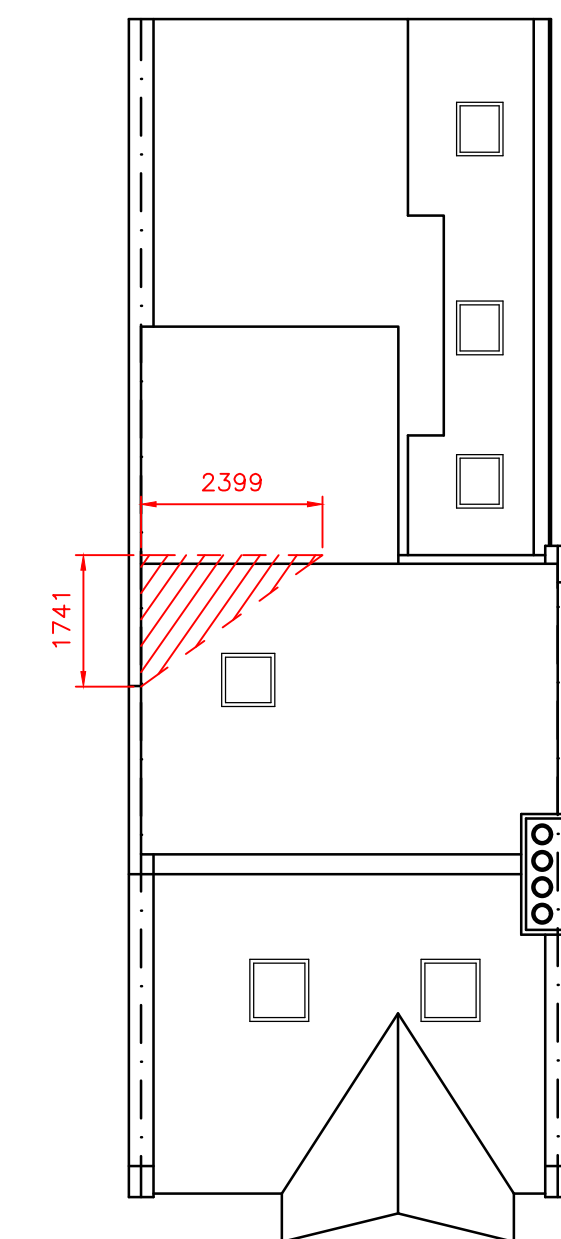

PROPOSED ROOF PLAN
1:100

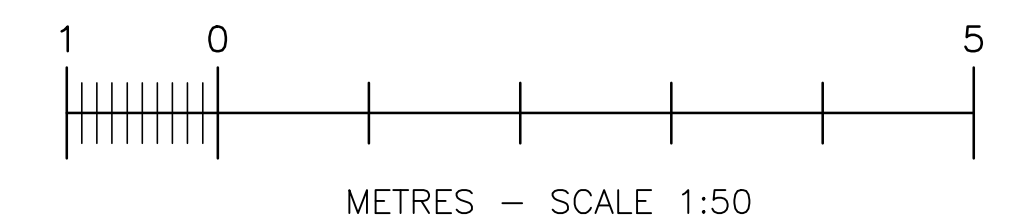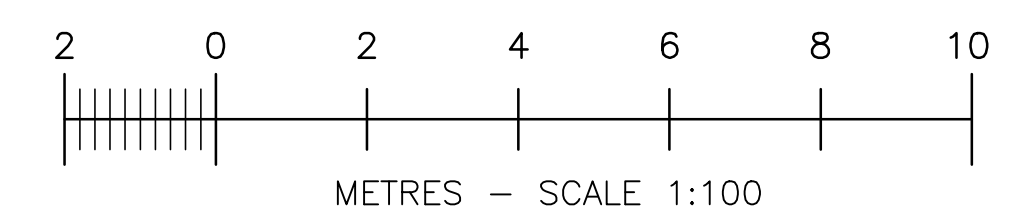

REVISION	REVISION NOTES	DATE
SITE ADDRESS 49 VICTORIA ROAD WOOD GREEN LONDON N22 7XA	THIS DRAWING IS ISSUED SOLELY ON THE UNDERSTANDING THAT IT IS COPYRIGHT, SHOULD BE REGARDED AS CONFIDENTIAL AND MUST NOT BE REPRODUCED WITHOUT THE DESIGNERS CONSENT.	
N. TURNER DESIGNS LTD 28 FREEMANS CLOSE STOKE POGES BUCKS SL2 4ER MOB: 07825 372 548	DRAWN BY N. TURNER, B.Eng (Hons)	
	DRAWN ON 09/06/2023	
	SCALE 1:50, 1:100 @ A1	
	DRG NO 2023-06-5946/3	