

ALL DIMENSIONS MUST BE CHECKED ON SITE AND NOT SCALED FROM THIS DRAWING
EXCEPT FOR PLANNING PURPOSES




EXISTING FRONT
ELEVATION 1:100



EXISTING REAR
ELEVATION 1:100



EXISTING SIDE
ELEVATION 1:100

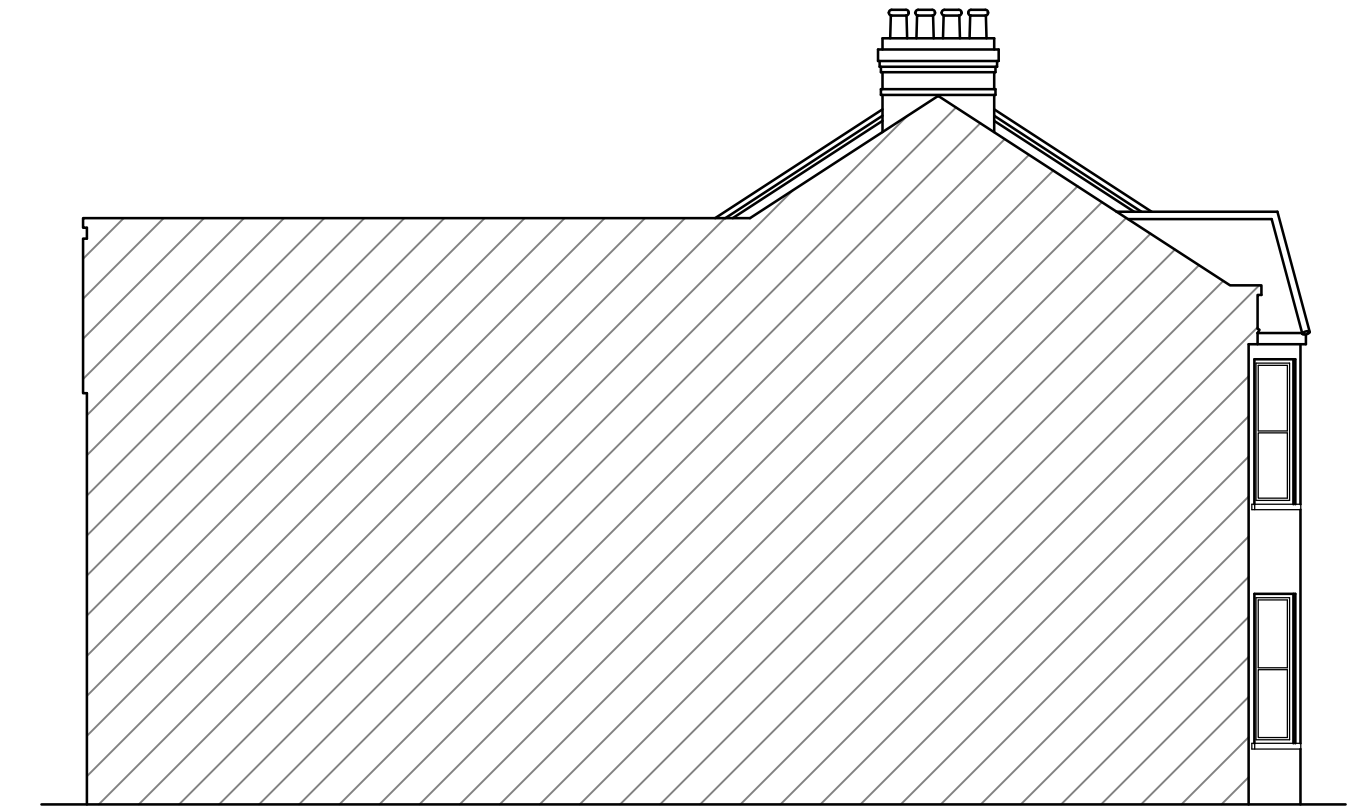

EXISTING SIDE
ELEVATION 1:100

2 x MK04 roof lights as per contract. Roof lights must not project more than 150mm from the plane of the roof when measured perpendicular to the existing roof.



PROPOSED FRONT
ELEVATION 1:100

ALL NEW MATERIALS TO MATCH EXISTING AS NEARLY AS POSSIBLE

Sash windows as per contract


Dormer tiles to match
existing roof tiles




PROPOSED REAR
ELEVATION 1:100




PROPOSED SIDE
ELEVATION 1:100

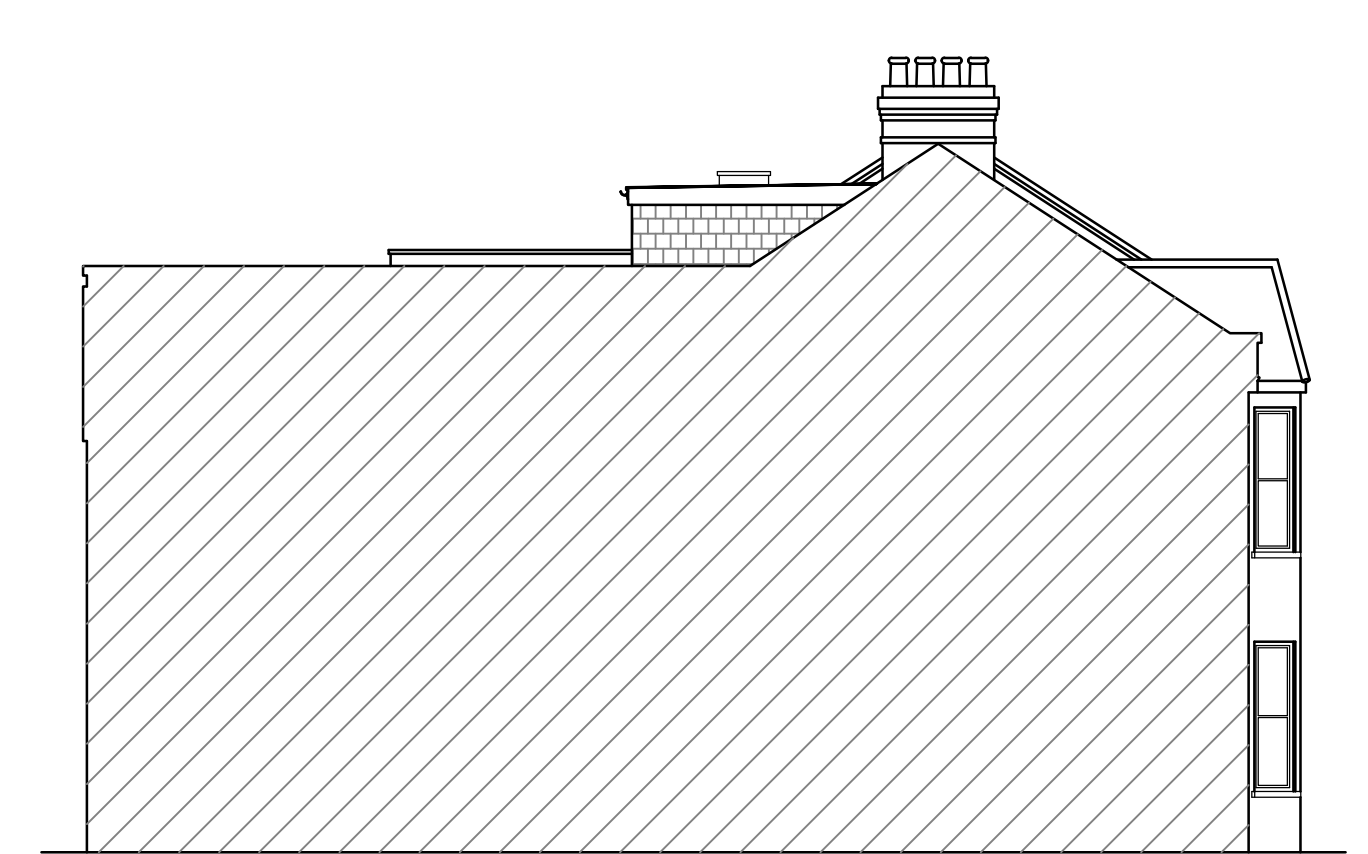

PROPOSED SIDE
ELEVATION 1:100

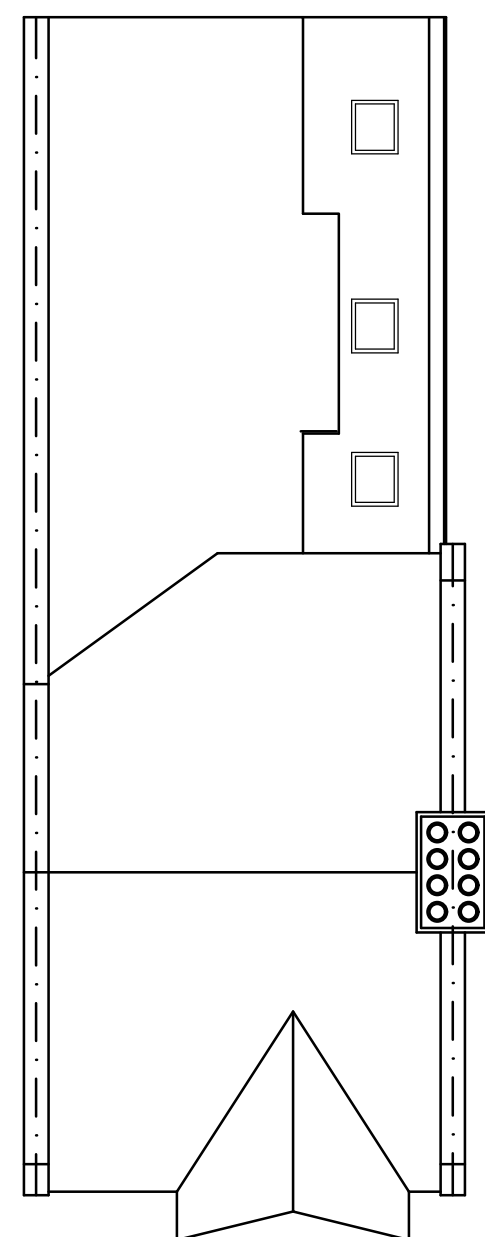

EXISTING ROOF PLAN
1:100

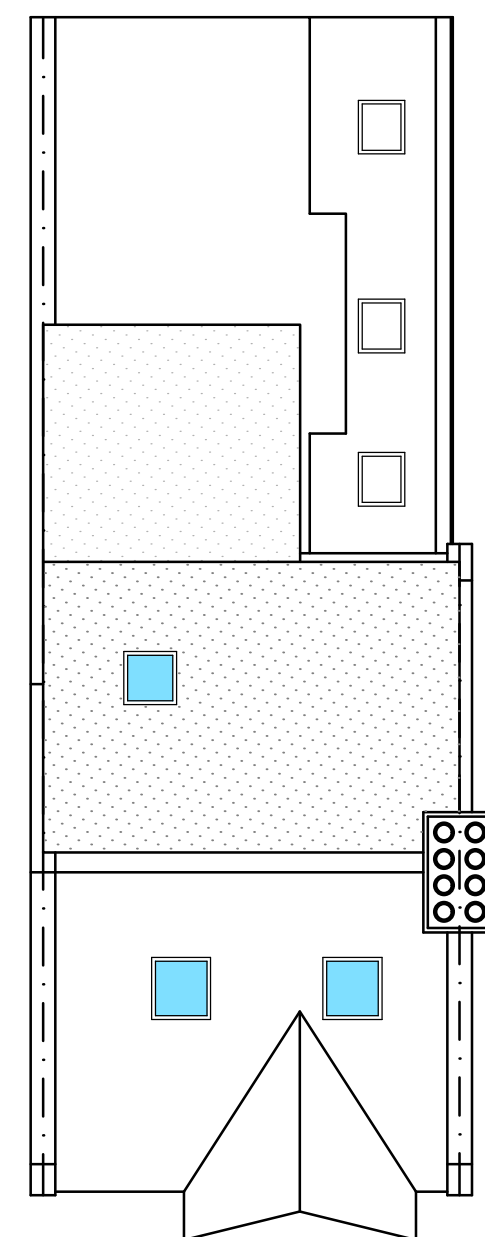

PROPOSED ROOF PLAN
1:100



REVISION	REVISION NOTES	DATE
SITE ADDRESS 49 VICTORIA ROAD WOOD GREEN LONDON N22 7XA		THIS DRAWING IS ISSUED SOLELY ON THE UNDERSTANDING THAT IT IS COPYRIGHT, SHOULD BE REGARDED AS CONFIDENTIAL AND MUST NOT BE REPRODUCED WITHOUT THE DESIGNERS' CONSENT.
N. TURNER DESIGNS LTD 28 FREEMANS CLOSE STOKE POGES BUCKS SL2 4ER MOB: 07825 372 548		DRAWN BY N. TURNER, B.Eng (Hons) DRAWN ON 09/06/2023 SCALE 1:100 @ A1 DRG NO 2023-06-5946/2