



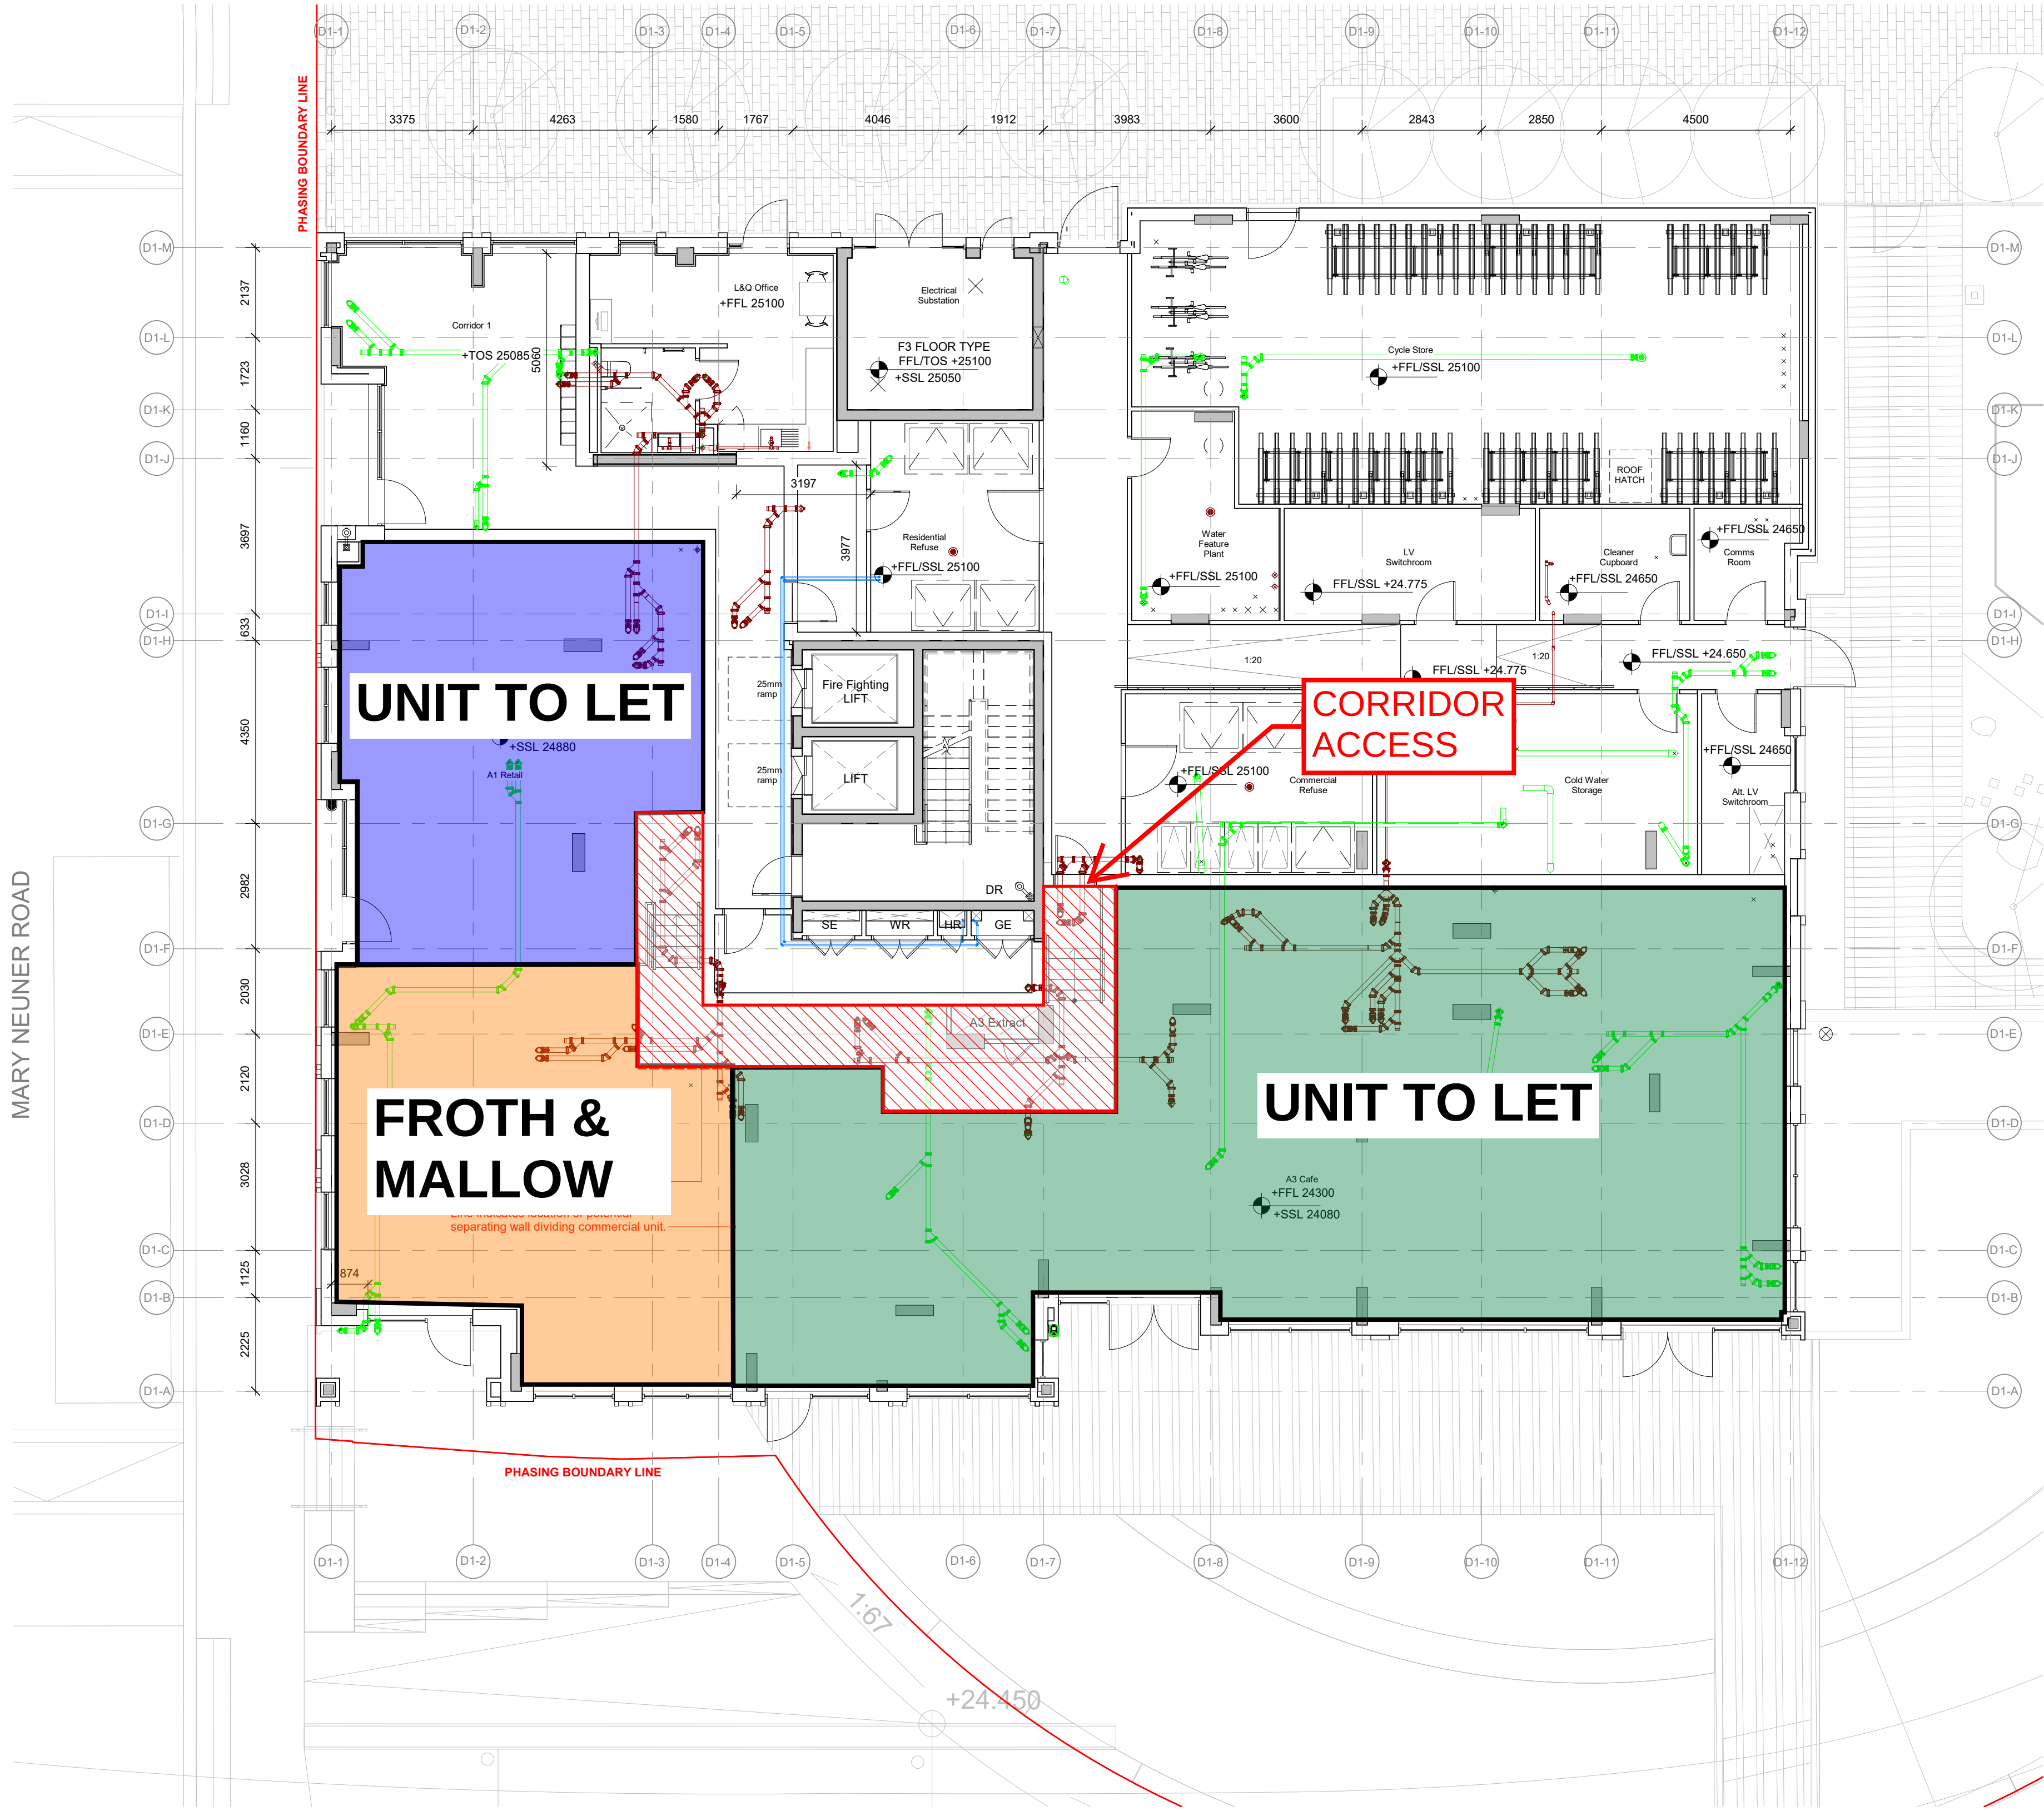

GENERAL NOTES:
This drawing is © 2017 PTE architects.
Use figured dimensions only. **DO NOT SCALE**
All dimensions are in millimetres unless noted otherwise.
All setting out to be confirmed on site prior to construction - any discrepancy must be immediately reported to the Architect.
All partitions set out to studwork or structure.
For setting out and specification of M&E services refer to M&E Consultants documents.
For setting out and specification of structure refer to Structural Engineer's documents.

SETTING OUT NOTES:
All setting out to be confirmed on site prior to construction - any discrepancy must be immediately reported to the Architect.
All partitions set out to studwork or structure.
For setting out and specification of M&E services refer to M&E Consultants documents.
For setting out and specification of structure refer to Structural Engineer's documents.

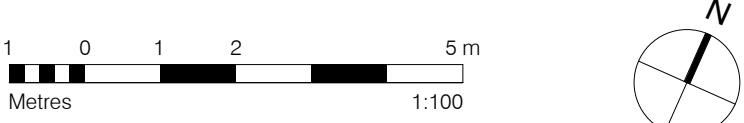

MODEL EXCHANGES
PTA model loaded as issued on 30/09/2022 (W257-PTA-DE-ZZ-M3-S-01-0001)
FRC model loaded as issued on 29/09/2022 (W257-FRC-DD-ZZ-M3-ME-01-0001)
LDA model loaded as issued on 07/03/2022 (W257-LDA-DD-XX-M3-LS-01-0001)
ACM model loaded as issued on 23/06/2022 (W257-ACM-D4-ZZ-M3-M-01-0001-RVT)

St William

Designed for life

Title: St William Comments
Date: 11/10/2022
By: GR
Status: A

For all drainage and services refer to M&E Contractors design.

P10	10.10.2022	Issued for information only. Coordinated to 1:50 GAs	KN	KN
P9	23.02.2022	Issued as latest set for information coordinated to 1:50 GA plans following recent package submissions	TZ	KN
P8	31.08.2021	Issued for information only. Coordinated to 1 to 50 GA submission dated 26.08.2021	LG	KN
P7	15.10.2020	Issued for information	VM	EK
C1	22.09.2020	L&Q Office revision awaiting SE and M&E coordination - incl. revised floor type F1, louvers changed to CW, refuse store relocated, wall to lobby shifted and amended to suit new L&Q layout	LG	VM
P6	16.03.2020	Levels updated for clarity as clouded.	KH	EK
P5	06.03.2020	Commercial units to be on two different levels following client request. In order to allow access to retail unit from Neuner road. Access door added as clouded. Second staircase incorporated, and dotted lines indicating potential refuse access corridor re-introduced. Clouded levels revised or added.	KH	EK
P4	26.02.2020	P4 Issue: GA plans coordinated 1:50 plans issued 07.02.20. Refer to revision on 1:50 drawings aforementioned for a more complete history of revisions. Notes revised as clouded. Staircase to commercial unit relocated as per client request. Commercial unit now on one level. Entrance door to A1 unit replaced by glazing. Access to A1 unit now from the South elevation. Boundary line to key adjusted.	KH	EK
P3	16.12.2019	P3 Issue: Electrical substation dims revised per UKPS requirements. Structure updated. M&E pipes shown and riser design adjacent to stair core adjusted. Note updated as clouded. Grids adjusted, refer to grid setting out drawing. SSL level revised where clouded.	KH	VM
P2	12.11.2019	P2 Issue: Commercial and communal areas in Alleynce. Phasing boundary and notes added. Levels revised. Landscape design shown.	VM	EK
P1	04.10.2019	P1 Issue	VM	EK
rev	date	description	drawn	audited
drawing status				

FOR INFORMATION

Diespeker Wharf
38 Graham Street
London N1 8JX
020 7336 7777
forename.surname@ptea.co.uk
@ptearchitects
www.pollardthomasedwards.co.uk

**Pollard
Thomas
Edwards**

project	job number	drawn	scale	date created
Clarendon Road Phase 3a	19-028	VM	1 : 100@A1	Oct '19
drawing title	drawing number	revision	sustainability	
D1 - Level - 00 - GA 1-100	W257-PTE-D1-00-DR-A-02-0001	P10		